


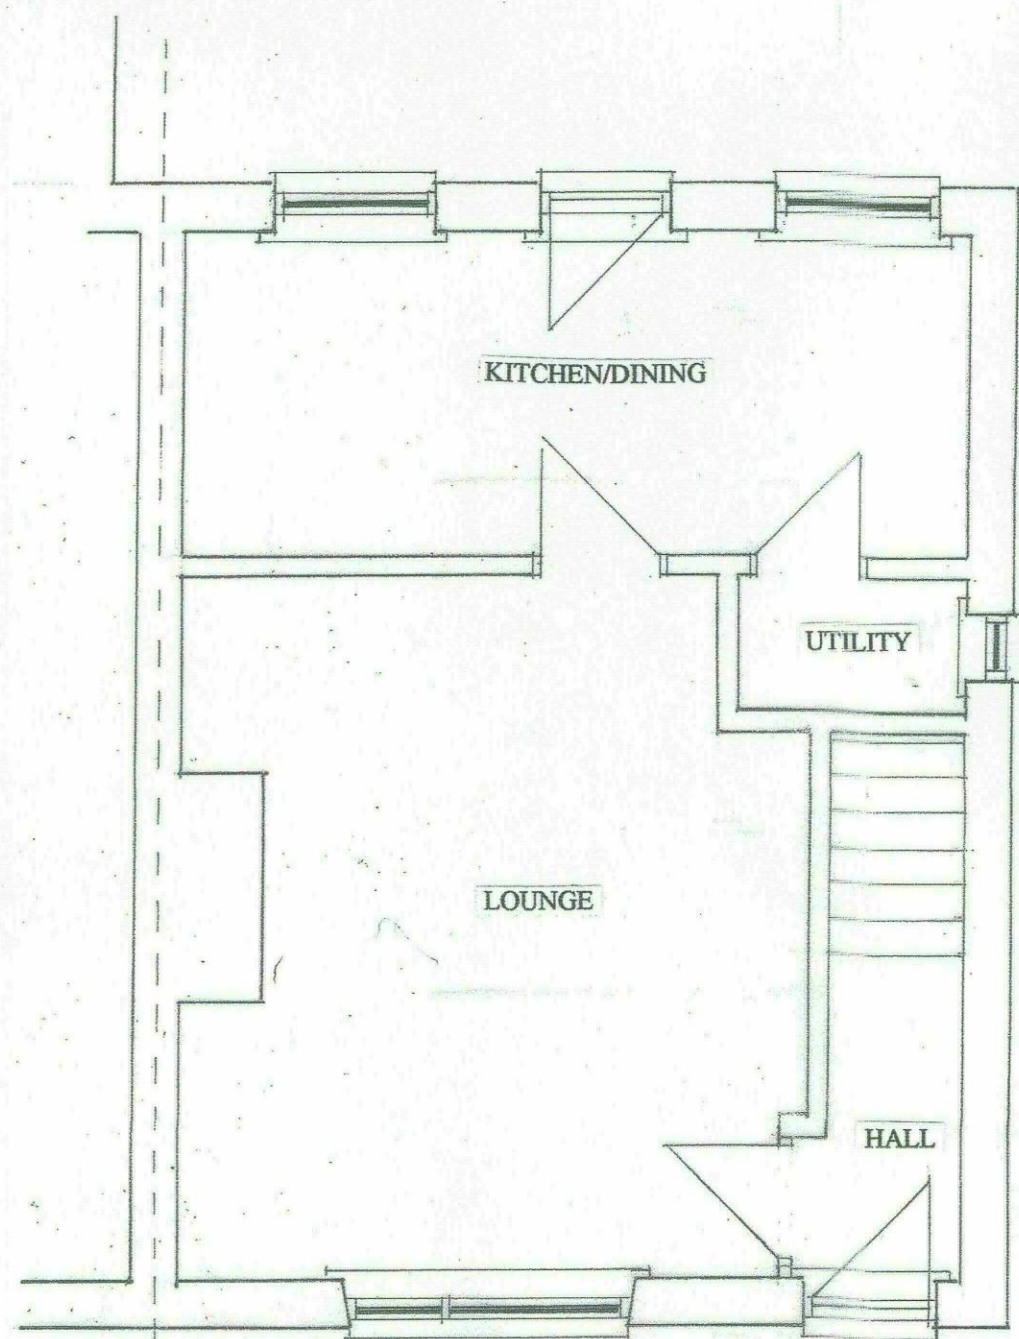


**EXISTING GROUND FLOOR
LAYOUT**




SCALE 1:50

EXISTING FRONT ELEVATION

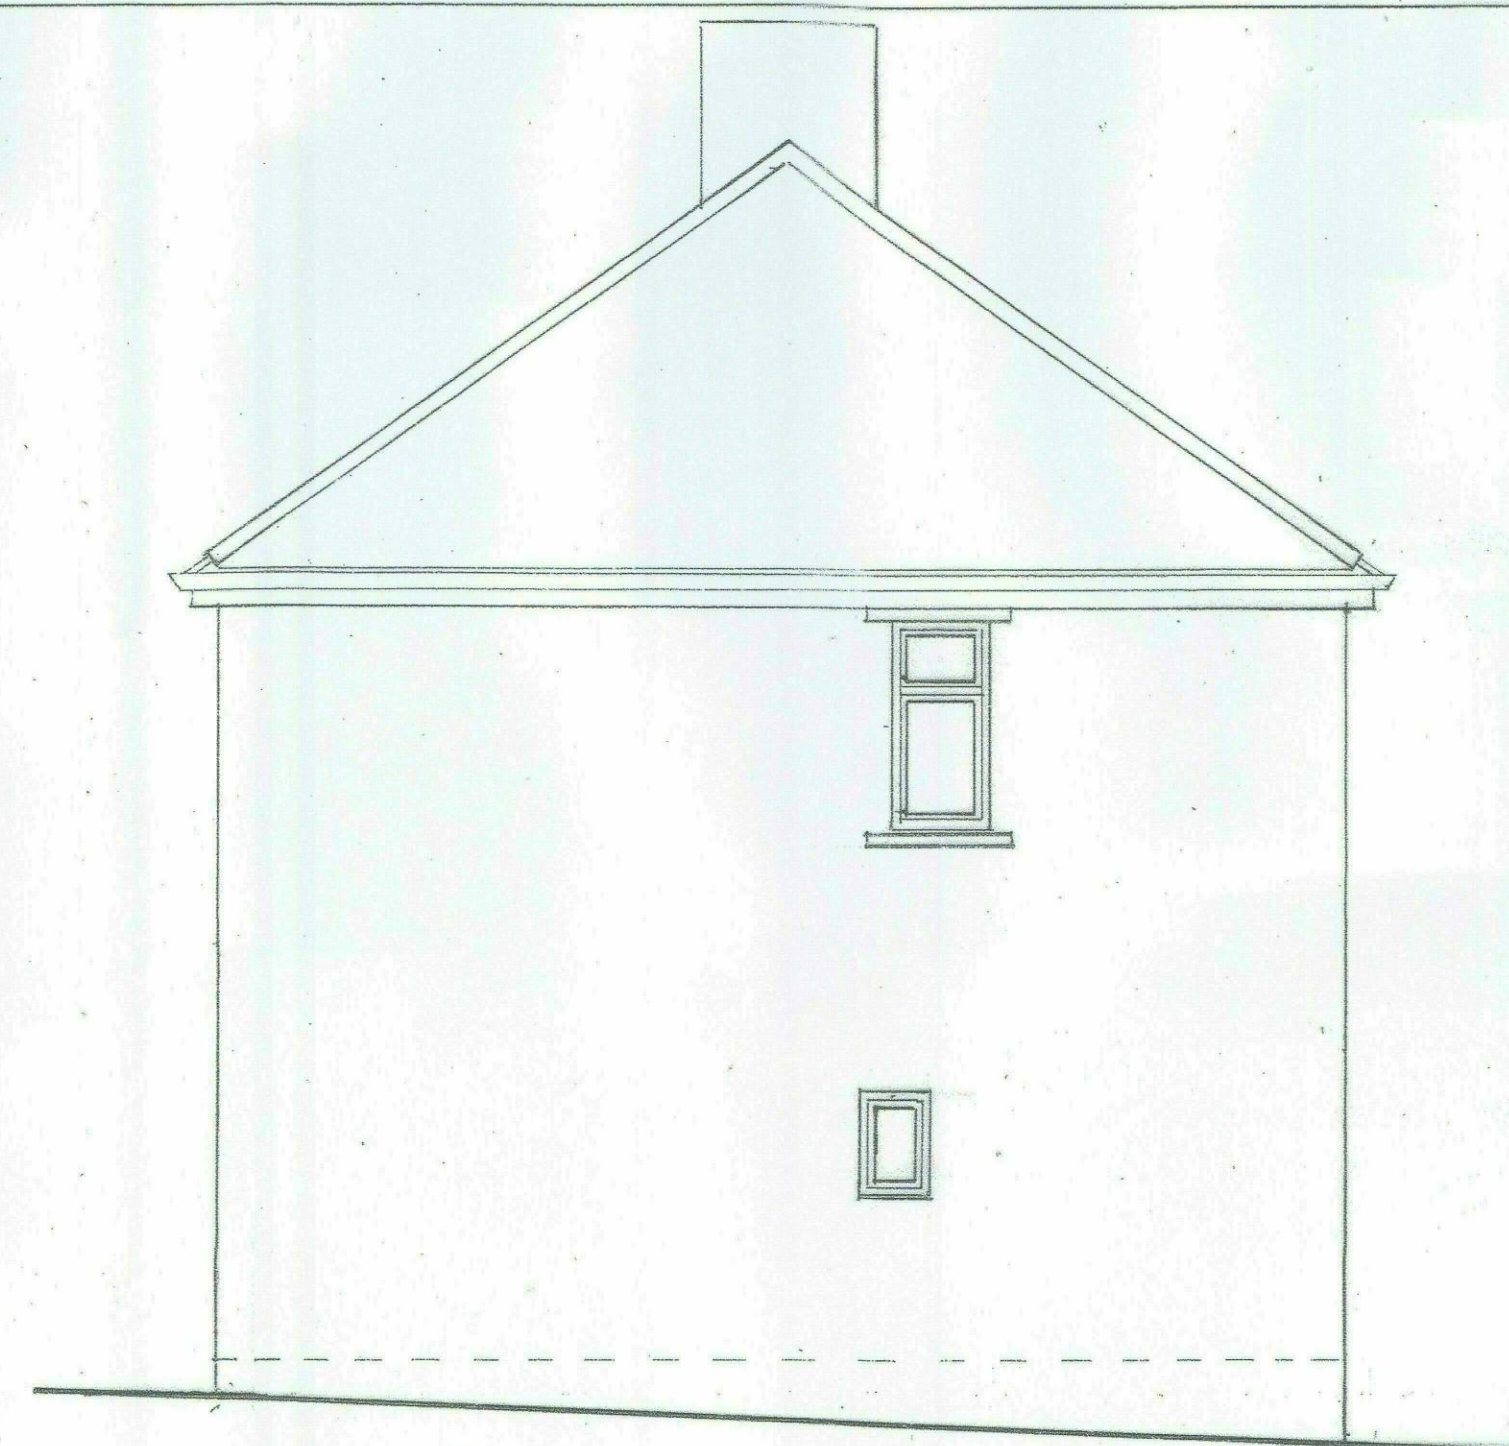


SCALE 1:50

EXISTING SIDE ELEVATION

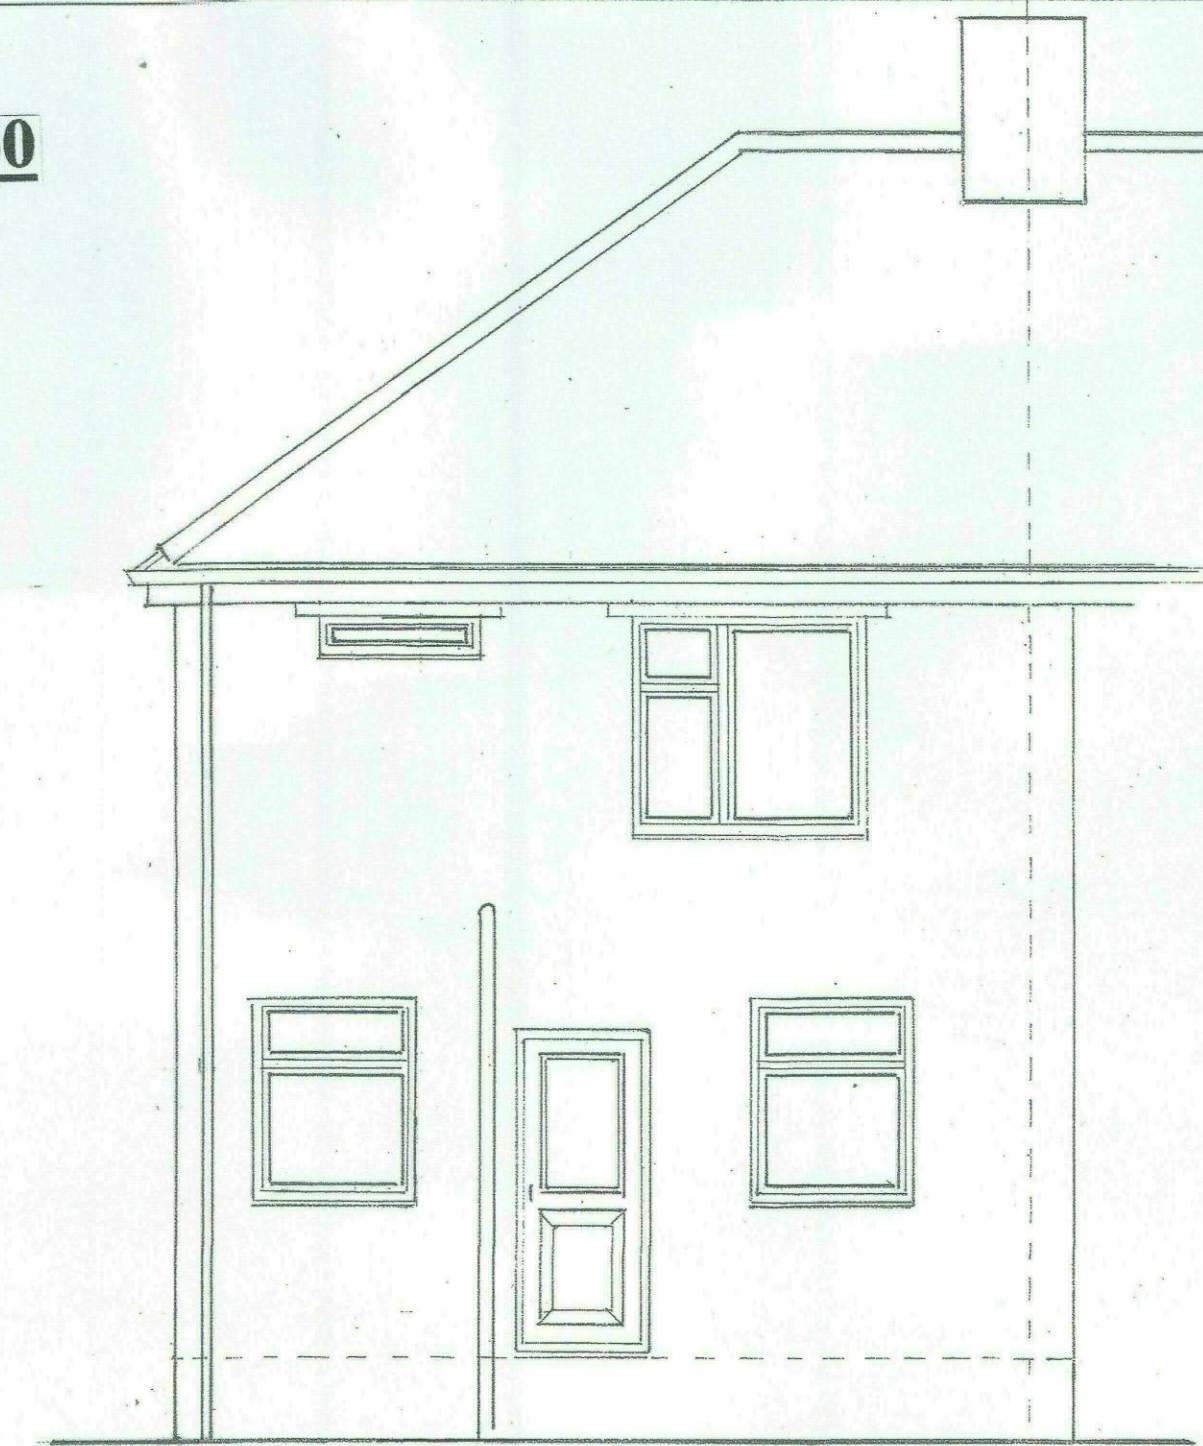

EXISTING REAR ELEVATION

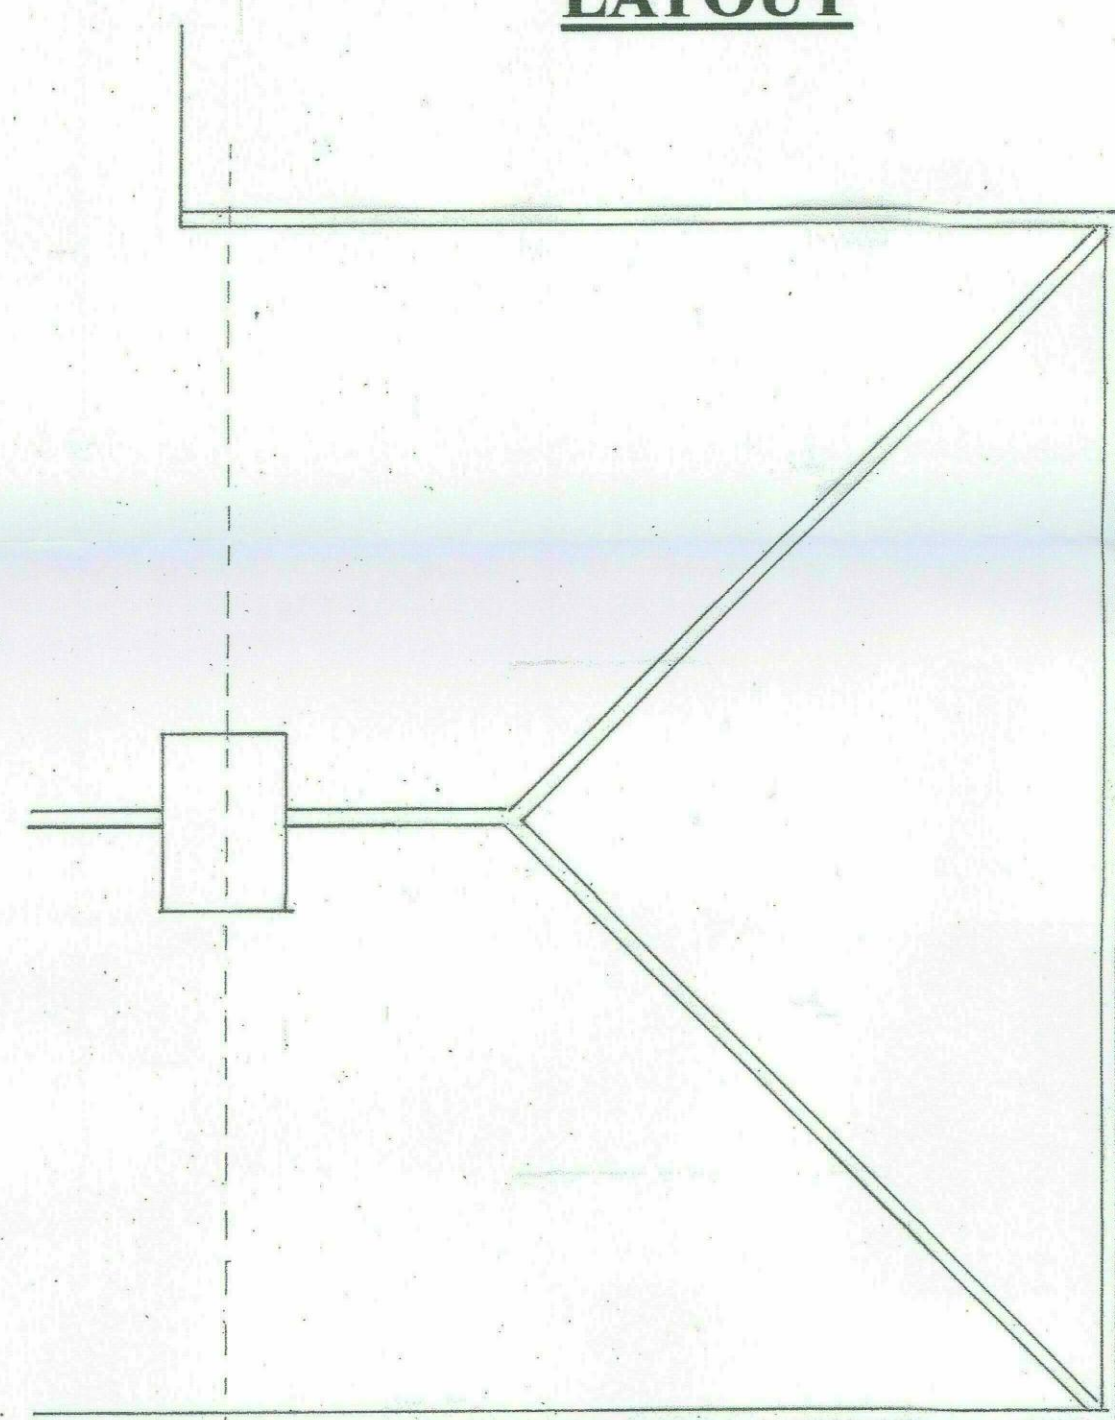

SCALE 1:50

EXISTING ROOF LAYOUT

SCALE 1:50