
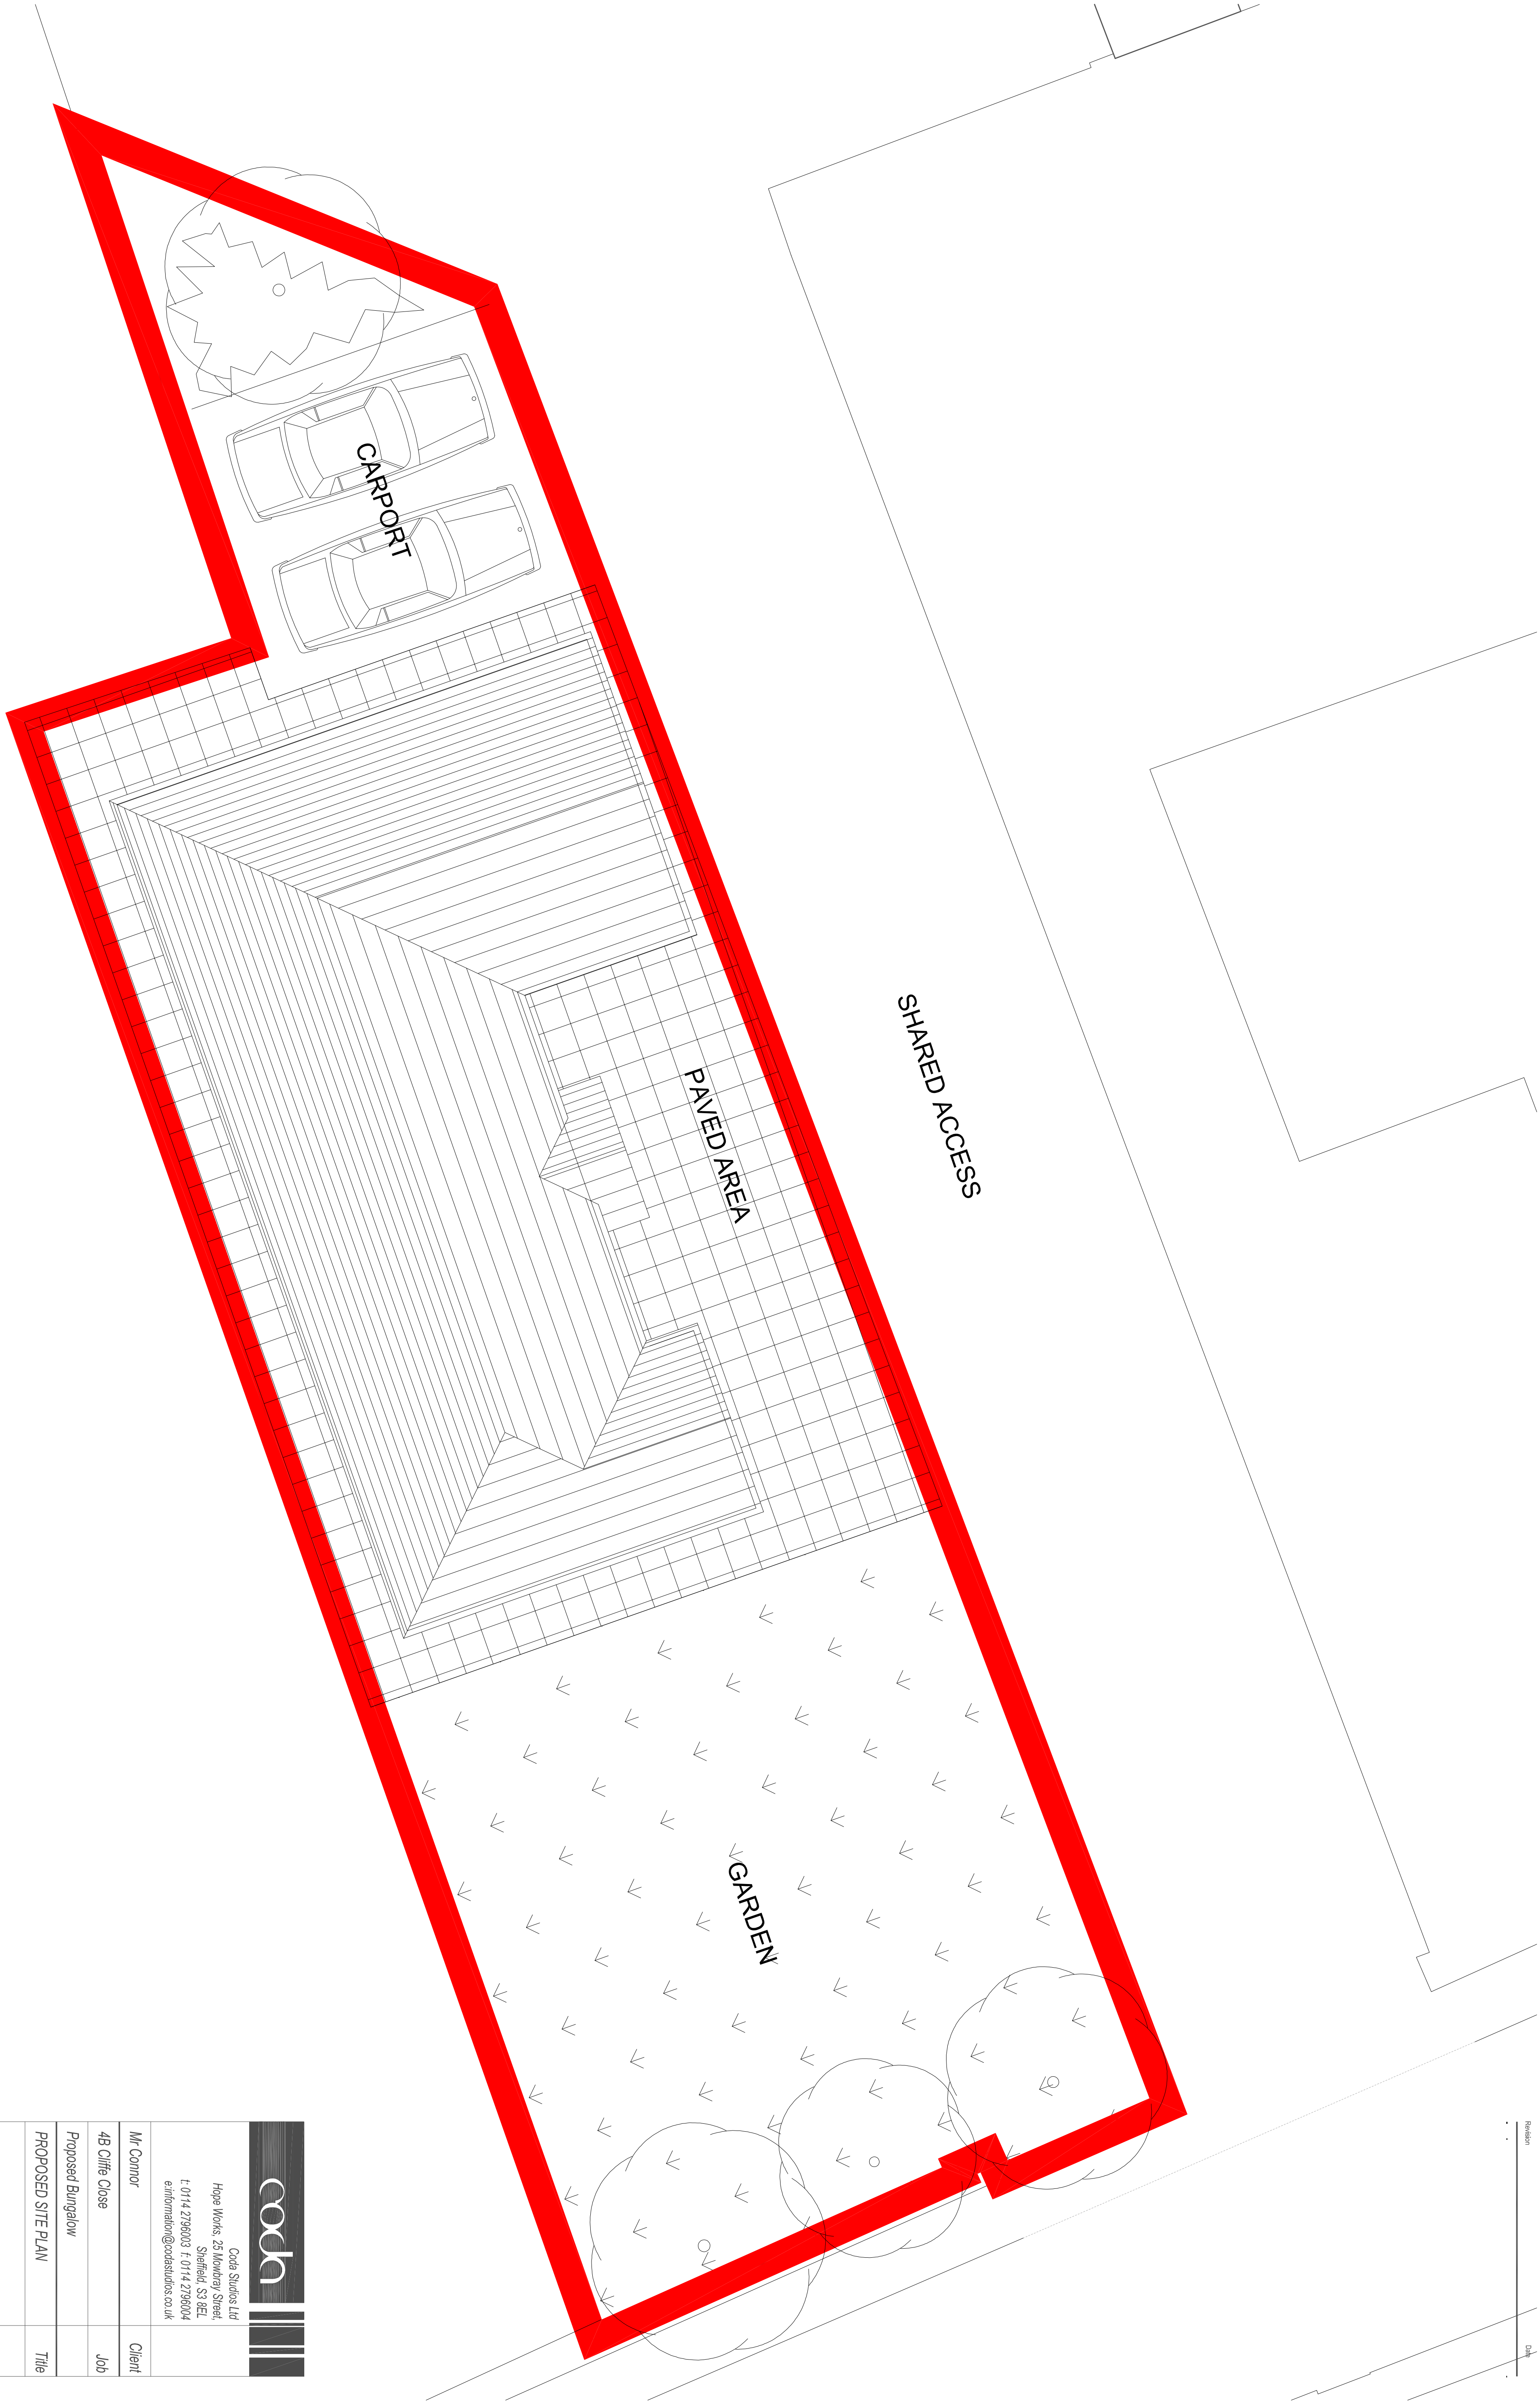


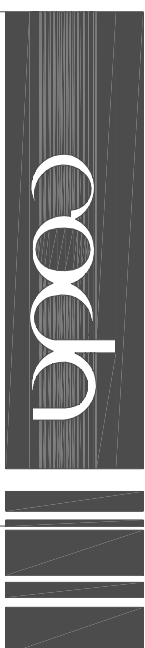

				Coda Studios Ltd Hope Works, 25 Mowbray Street, Sheffield, S3 8EL t: 0114 2798003 f: 0114 2798004 e: information@coda studios.co.uk							
Mr Connor				Client							
4B Cliffe Close				Job							
Proposed Bungalow											
PROPOSED SITE PLAN				Title							
DRAWN	CHECKED	DATE	SCALE								
MB		10/2010	A3 ISSUE: 1:100	A1 ISSUE: 1:50							
REVISION	DRAWING STATUS		DRAWING NUMBER								
-	Planning		1782 - 003								

© COPYRIGHT EXISTS ON THE DESIGNS AND INVENTIONS SHOWN ON THIS DRAWING. NO PART OF THIS DRAWING IS TO BE REPRODUCED OR TRANSMITTED IN ANY FORM OR BY ANY MEANS, ELECTRONIC OR MECHANICAL, INCLUDING PHOTOCOPYING, RECORDING, OR BY ANY INFORMATION STORAGE AND RETRIEVAL SYSTEM, WITHOUT THE WRITTEN PERMISSION OF CODA STUDIOS LTD. ANY UNAUTHORIZED REPRODUCTION OR TRANSMISSION OF THIS DRAWING IS A BREACH OF THE COPYRIGHT AND WILL BE PROSECUTED. THE ARCHITECT IS NOT RESPONSIBLE FOR ANY DISCREPANCIES IN DIMENSIONS IMMEDIATELY.