




COPYRIGHT: This drawing and design and all the information contained therein is the sole copyright of M J H Design and reproduction in any form without written permission is obtained in writing.
NOTES:
All dimensions must be checked on site and not scaled from this drawing.

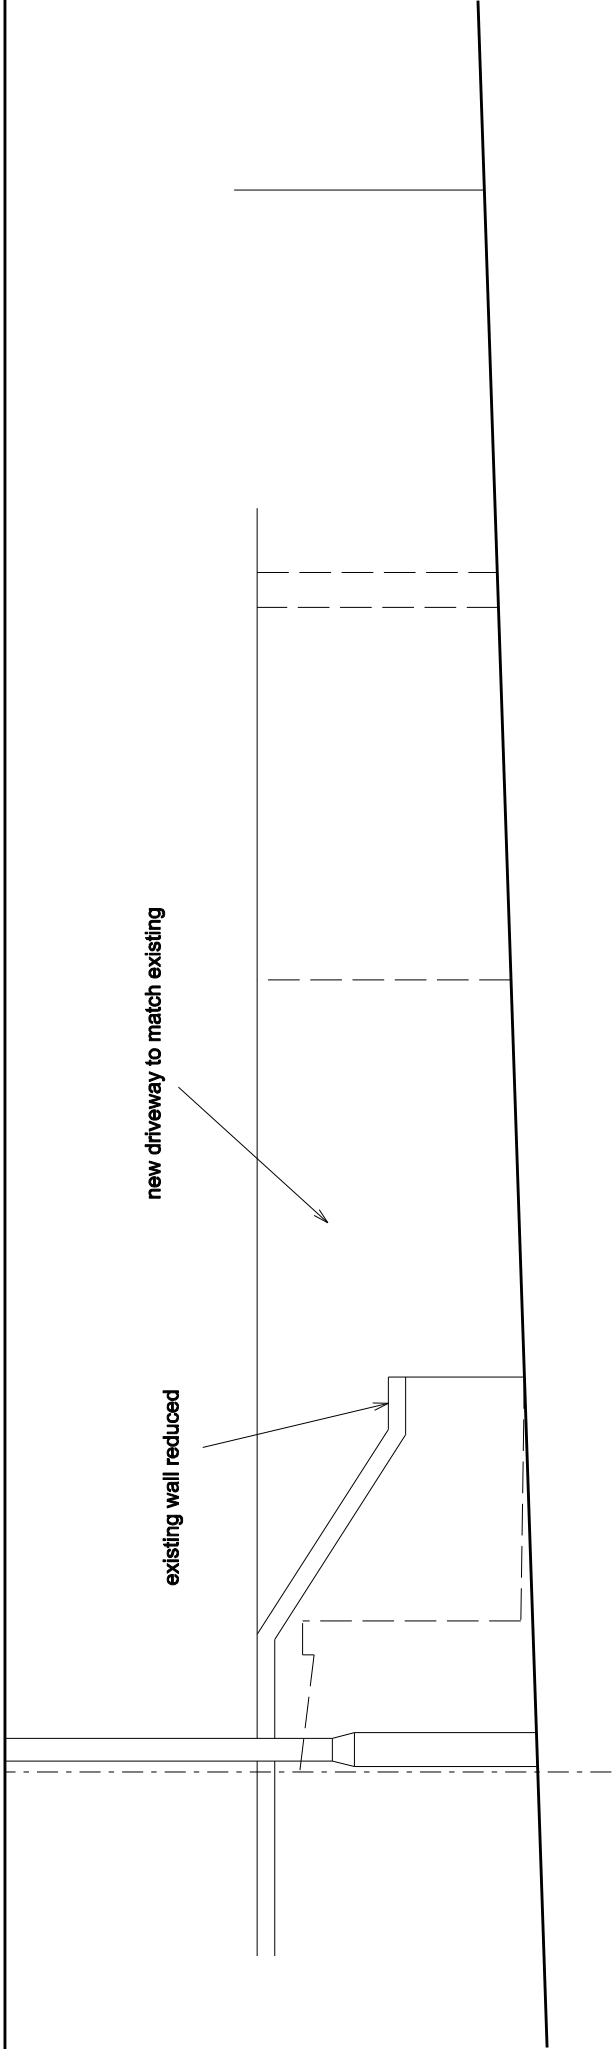

Front Elevation

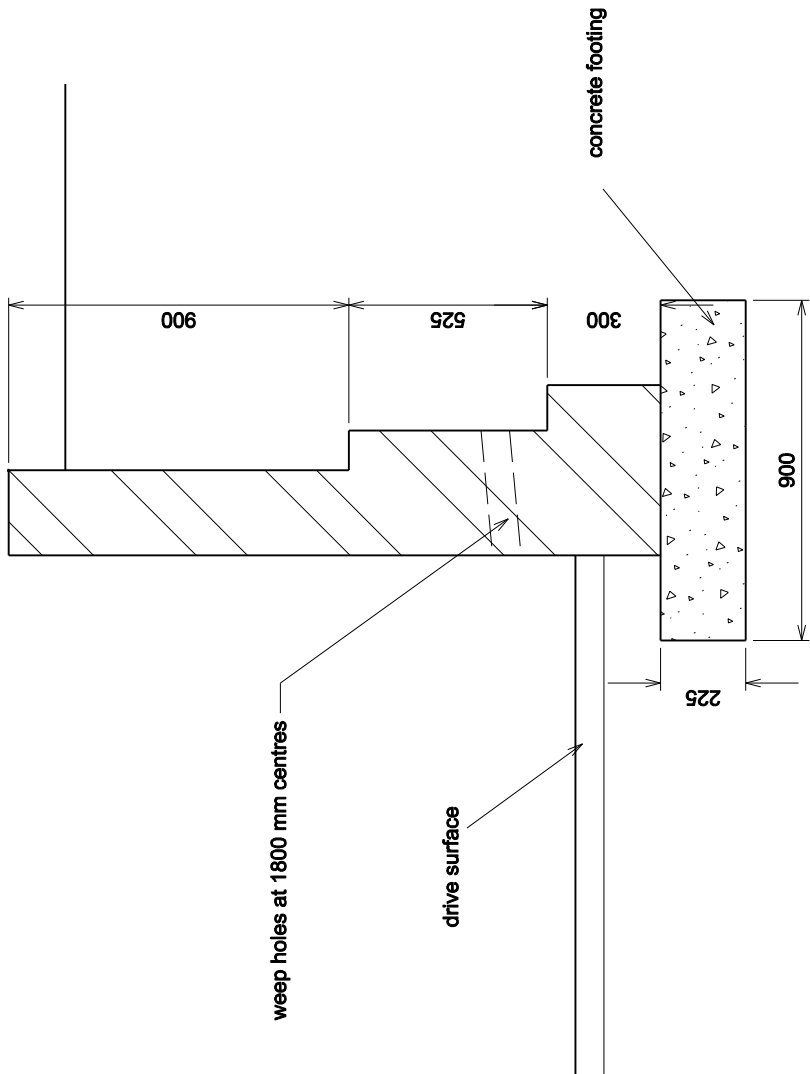


Typical section through retaining wall

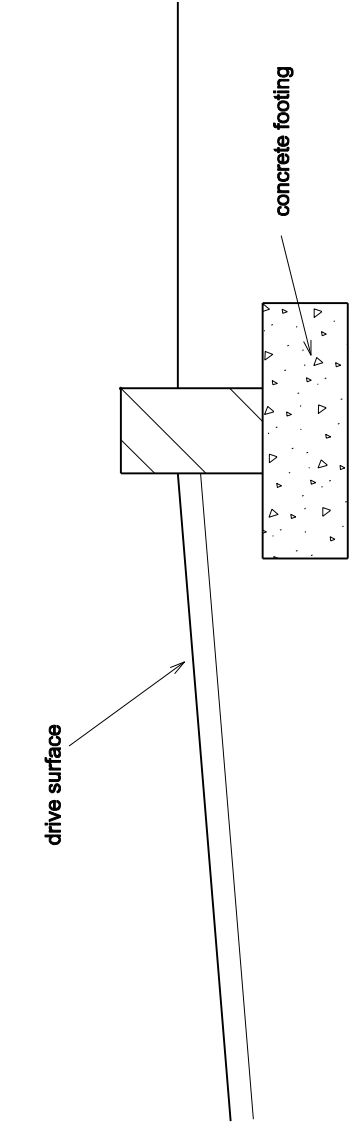


Section A - A

Typical section through retaining wall

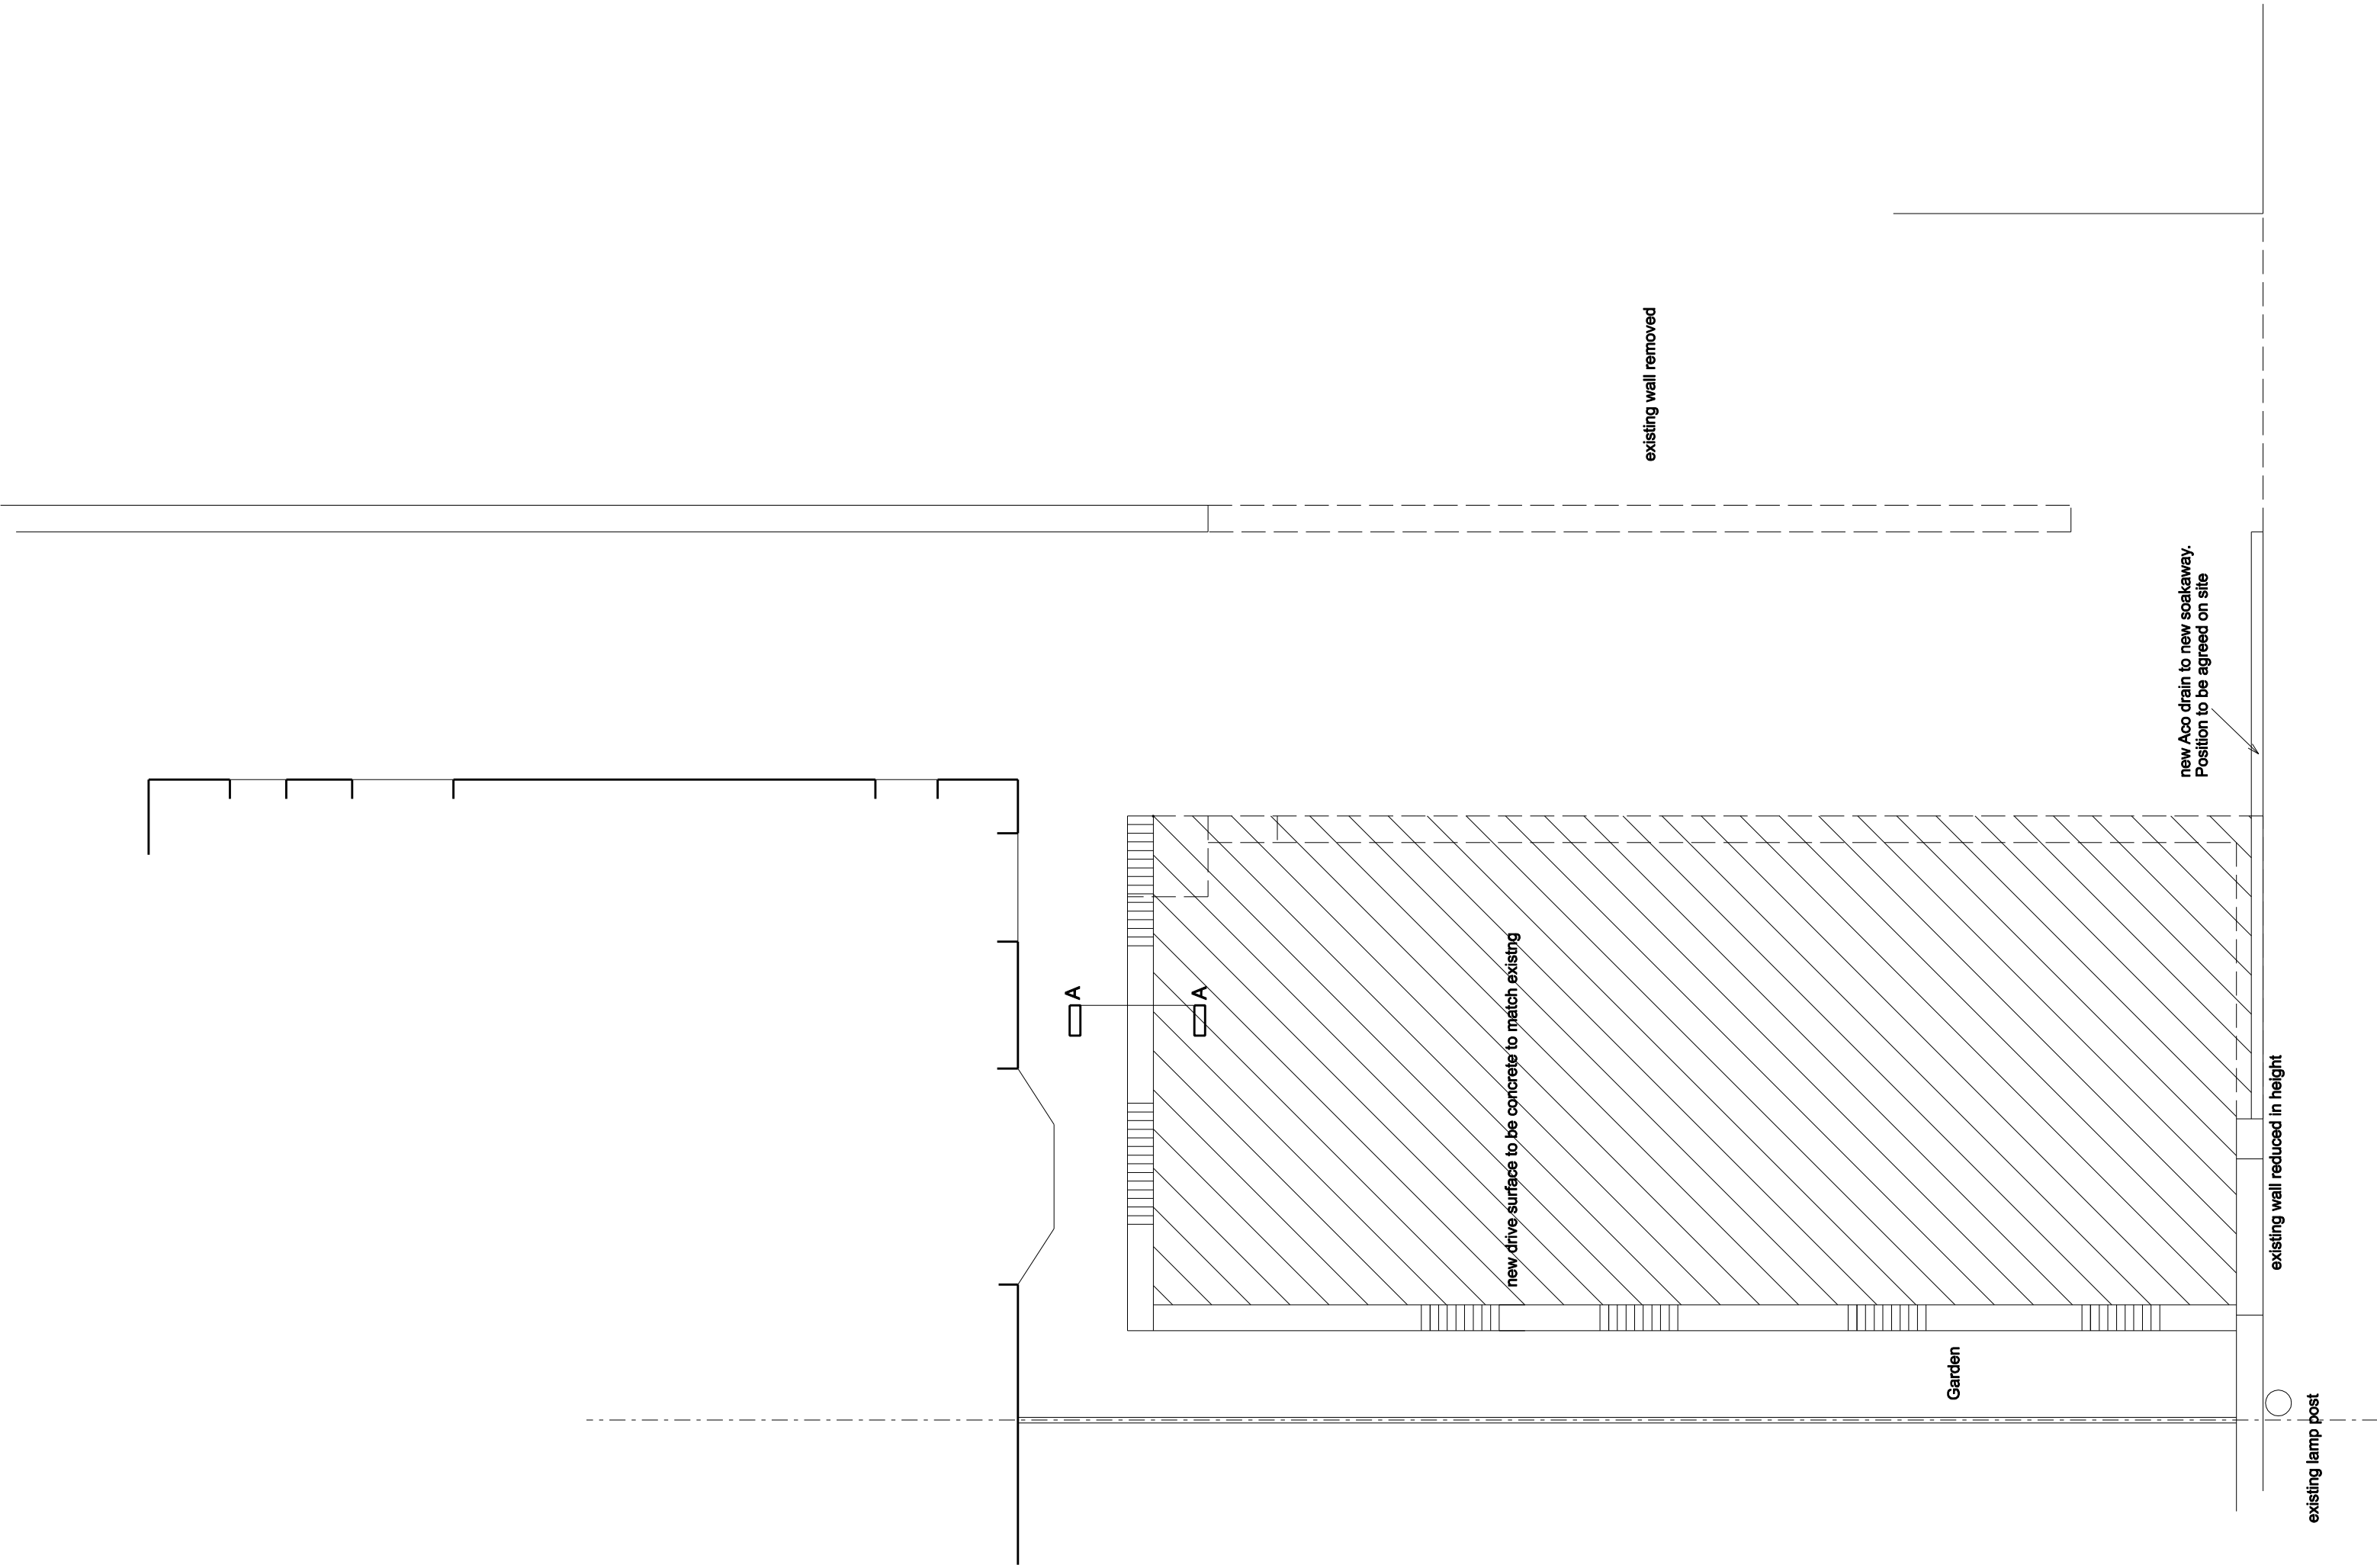

Proposed Layout

 

Existing Layout

Revisions	
A	13/02/2018
Layout amended	

MJHDesign
Architectural Services

53 Bartholomew Street
Wombwell
Barnsley
S73 8LB

Tel: 07897548711
e-mail: concorde@mjhdesign.net

Client
Mr V.P. Ravensdale

Project
Proposed Alterations
232 Wombwell Lane
Wombwell
Barnsley
S73 8EJ

Title

Existing and Proposed plans

Scale	1:50
Drawn by	MJH
Date	Dec 2017
Drawing No.	1121-01
Revision	A