


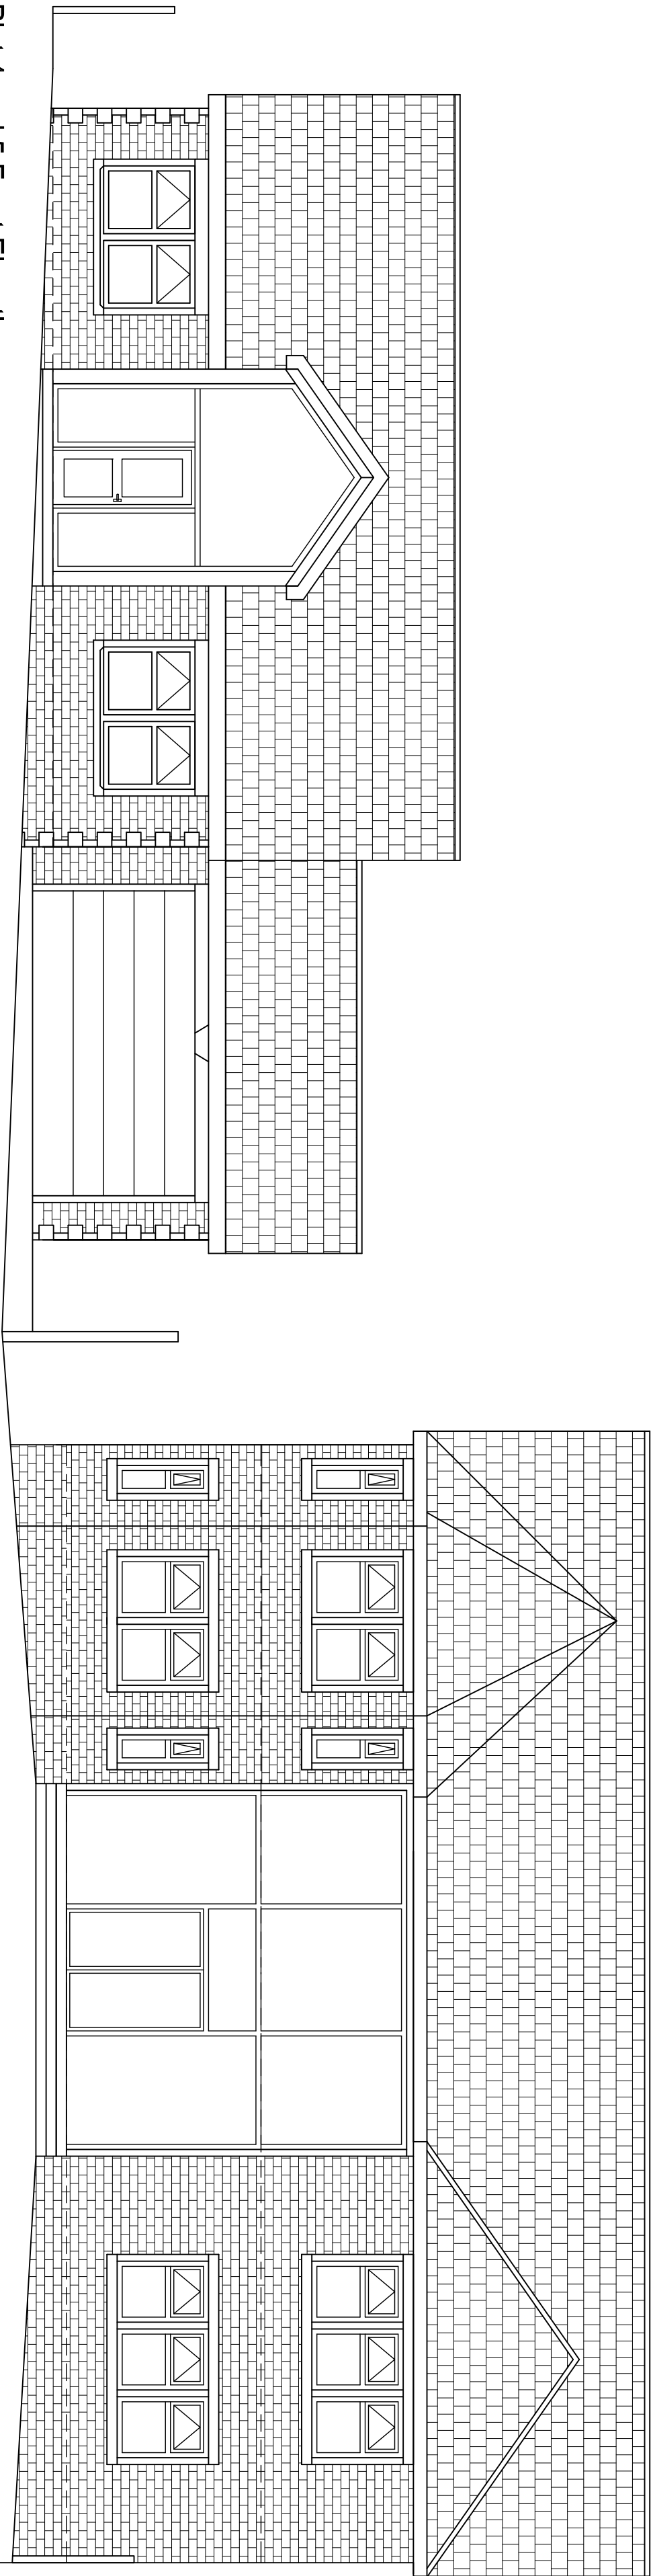

Plot 4 and 5 Front Elevation

Scale 1:75