



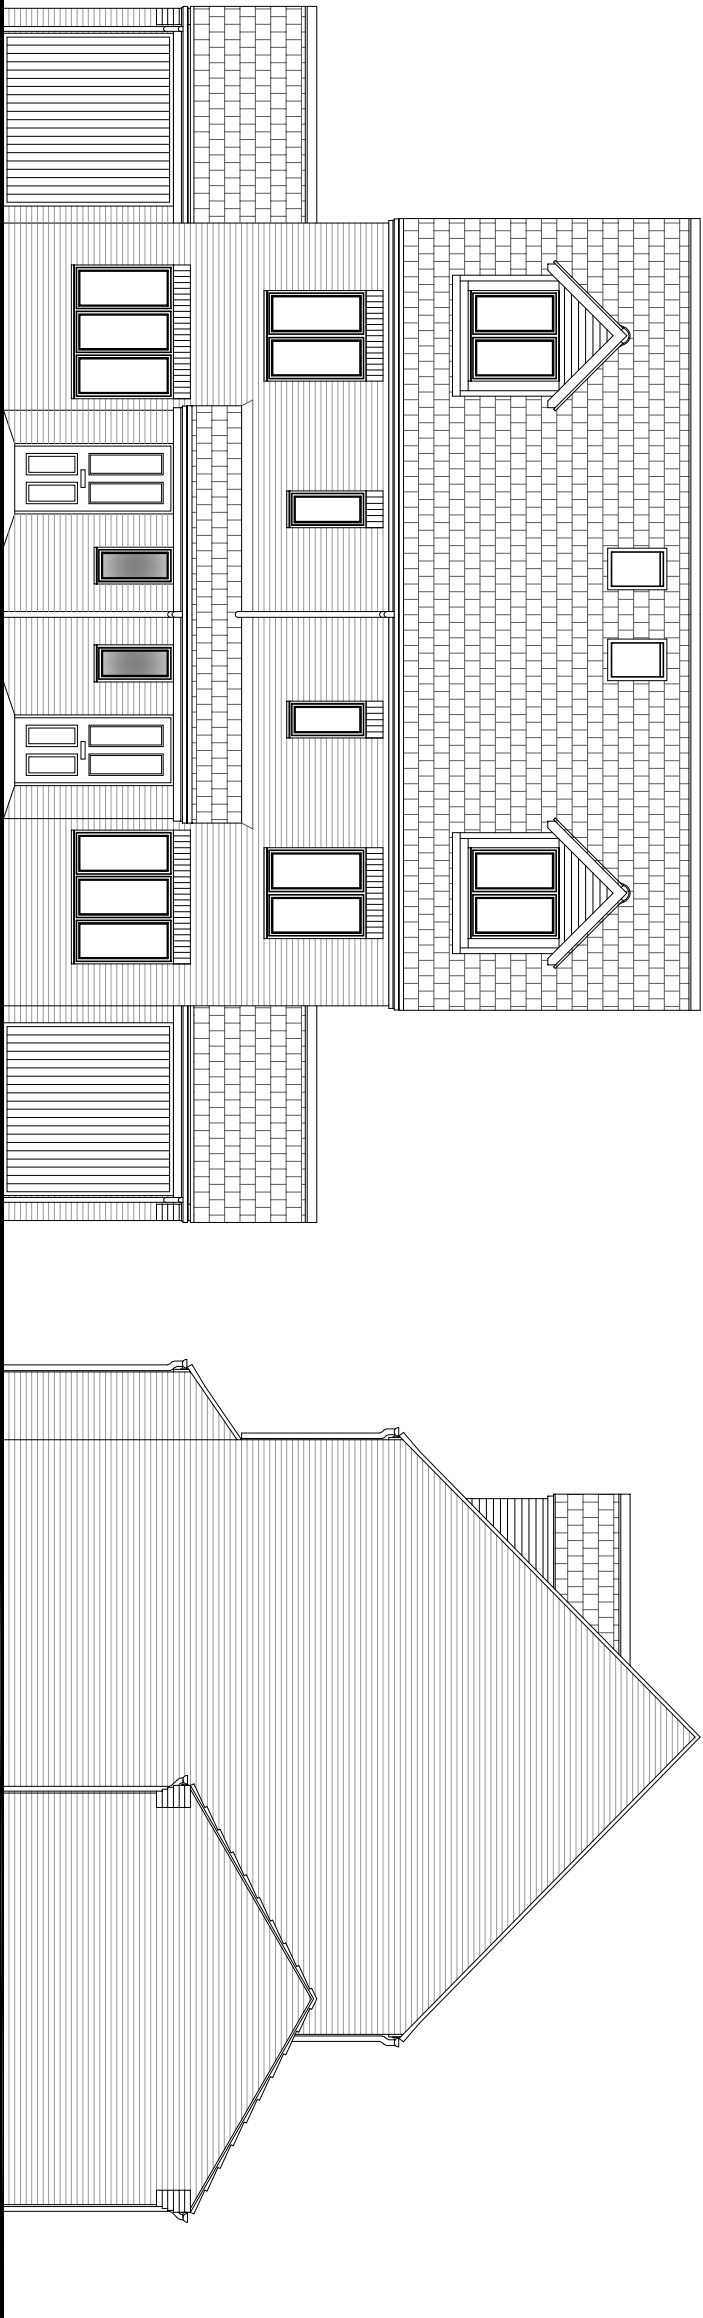


Front Elevation

Side Elevation

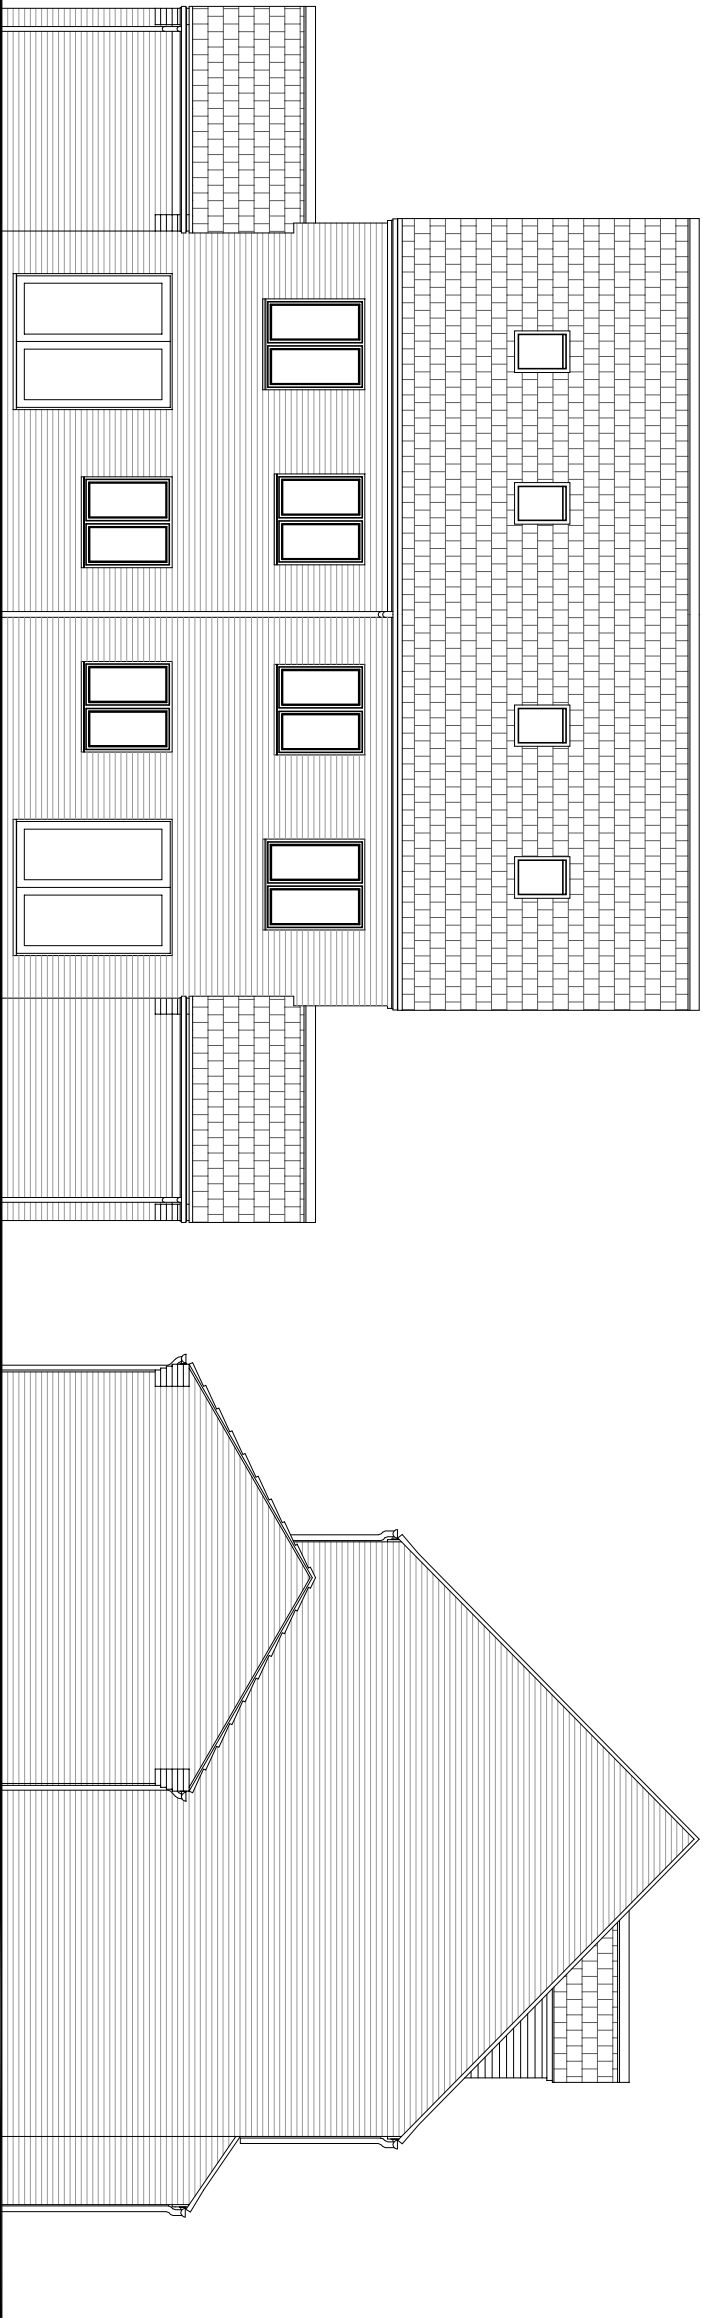

Rear Elevation


Side Elevation

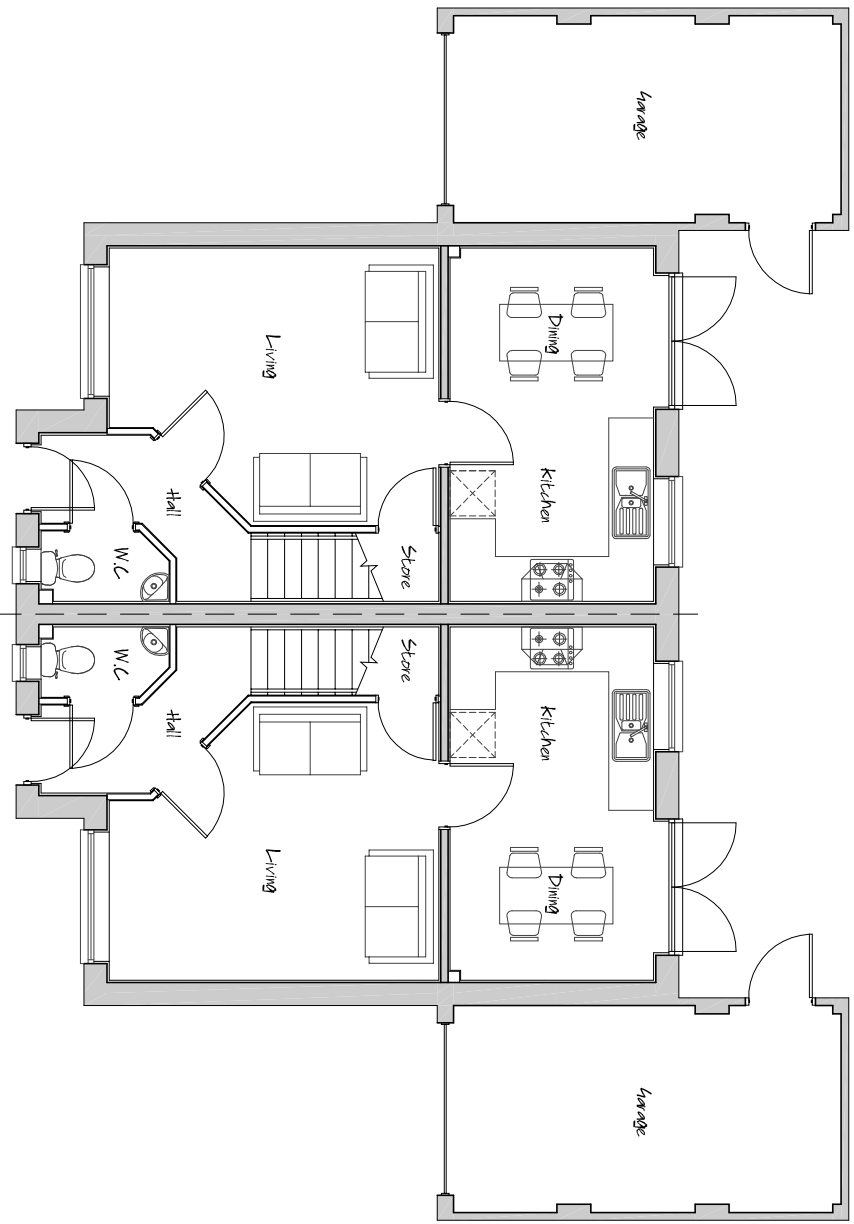

Ground Floor Layout



First Floor Layout

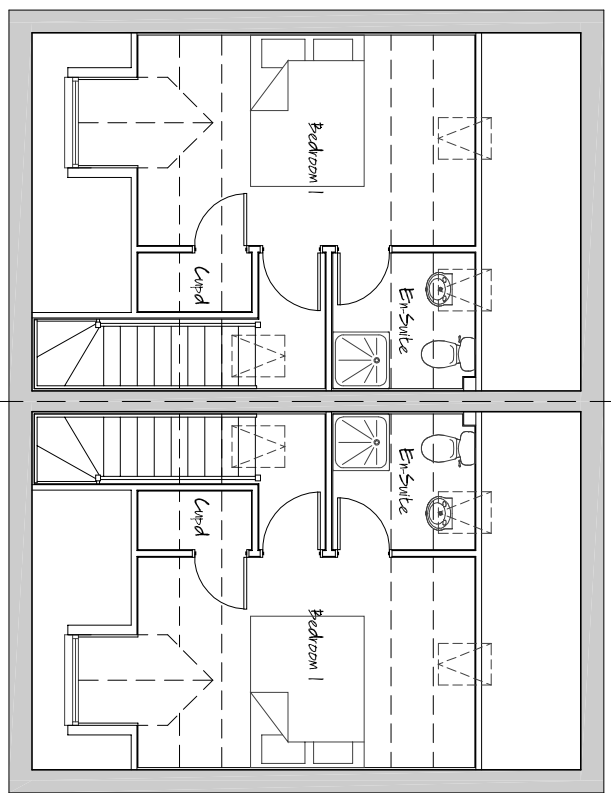

Second Floor Layout

PLOTS 4-5 – PLANNING DRAWING

■ architectural design

■ town planning

■ landscape architecture

John R Paley Associates

CLIENT

PERSIMMON WEST YORKSHIRE

PROJECT

RESIDENTIAL DEVELOPMENT
UPPER SHEFFIELD ROAD
BARNSLEY

DRAWING OF
PLOTS 4-5
PLOT SPECIFIC PLANNING DRAWING

MARKETING NAME

drawing no	rev	date
P09:4234:101	0	JULY 10
scale @ A2	drawn	check
1:100	RAN	CAH
		JULY 10

1 Red Hall Crescent
Paragon Business Village
Wakefield
WF1 2DF

t-01924 383322

f-01924 384382

e-info@jrpassoc.co.uk