




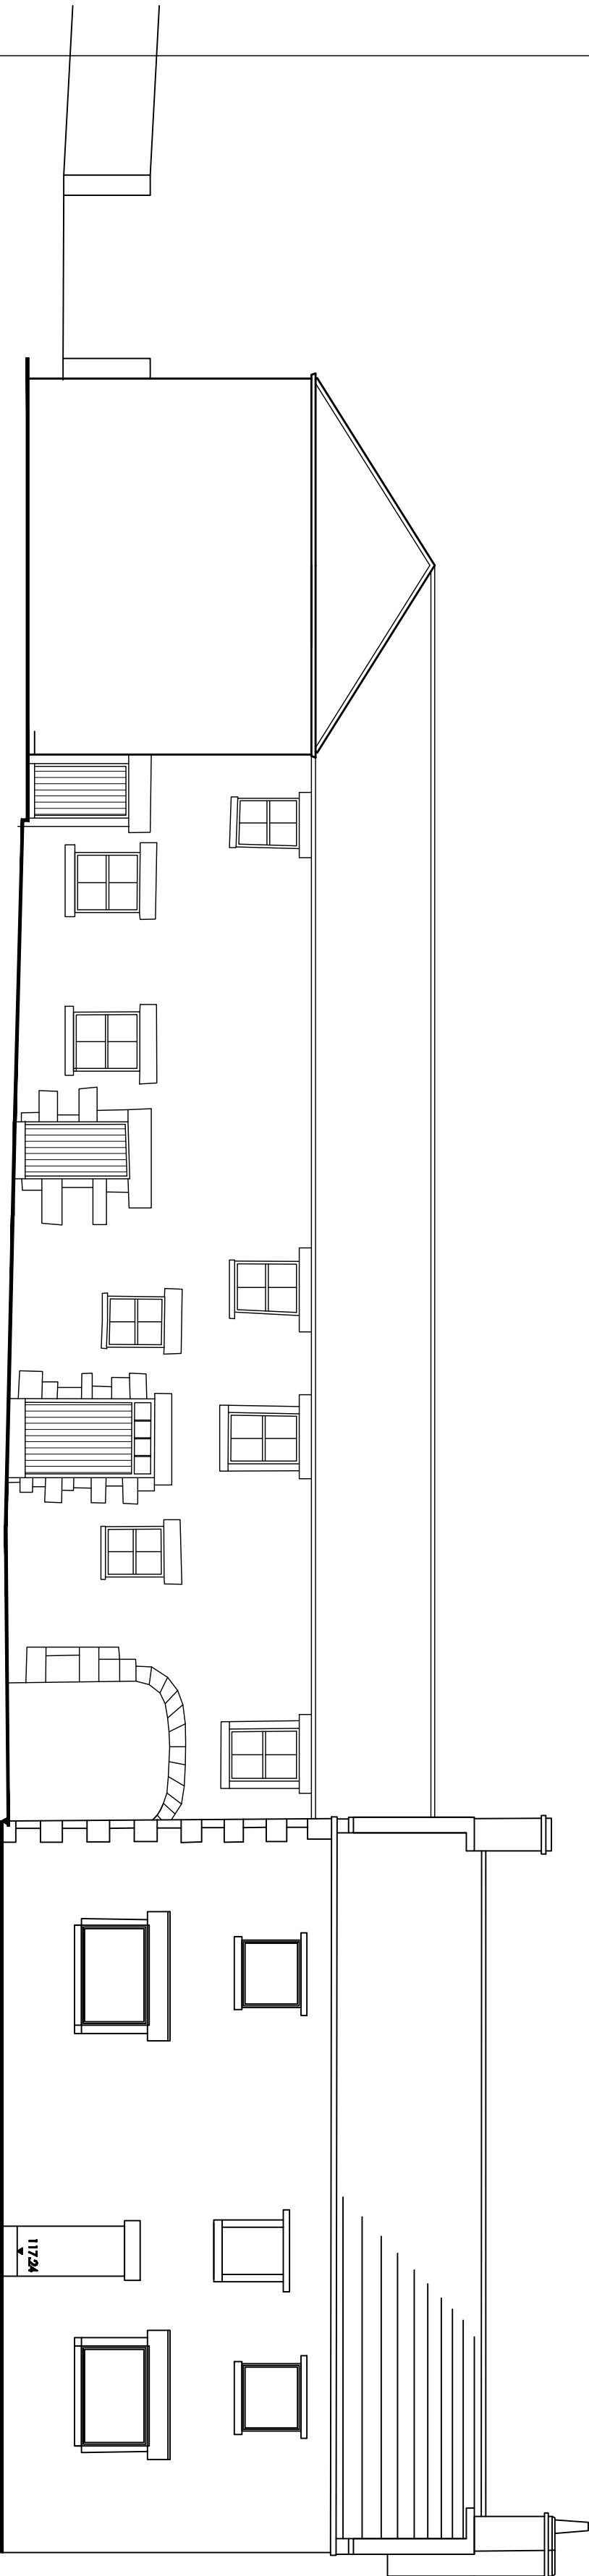


SOUTH EAST ELEVATION AS PROPOSED

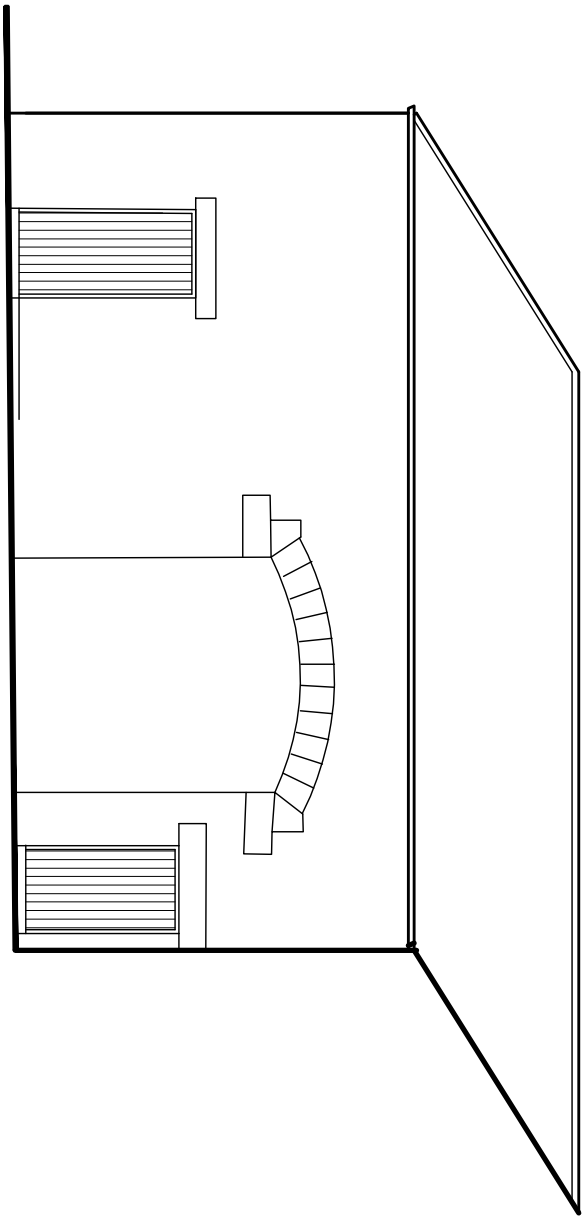

NORTH EAST ELEVATION AS PROPOSED

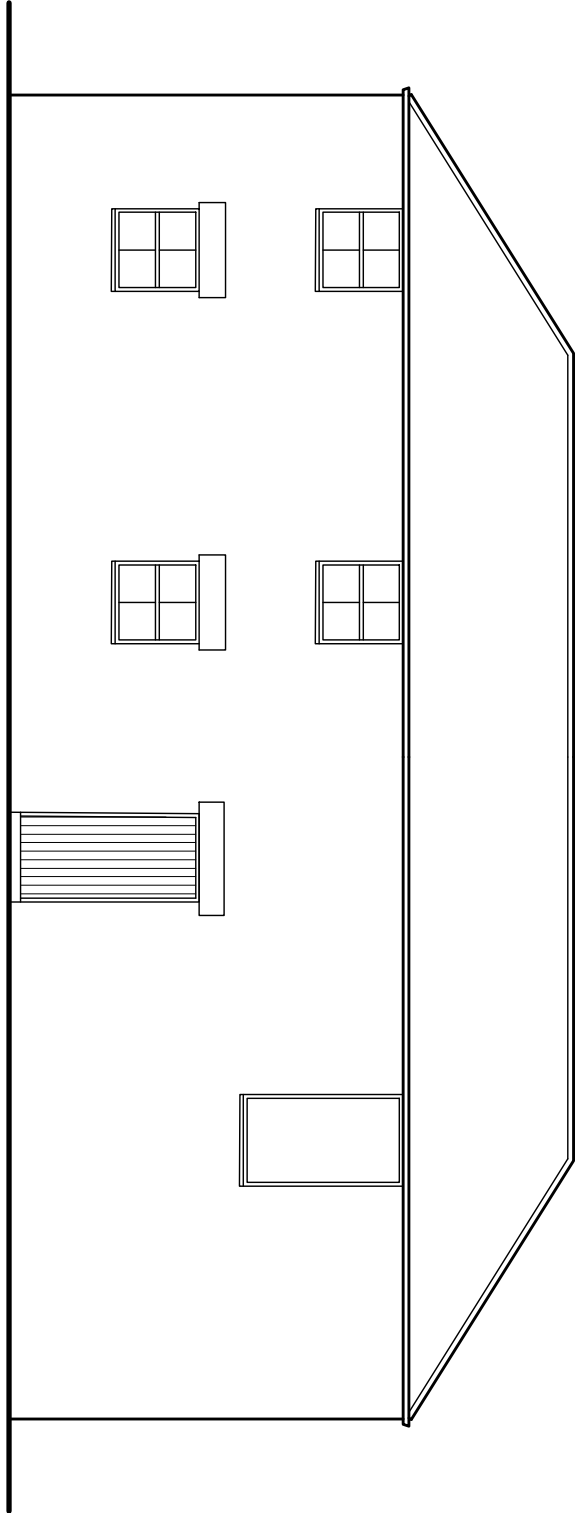

SOUTH WEST ELEVATION AS PROPOSED

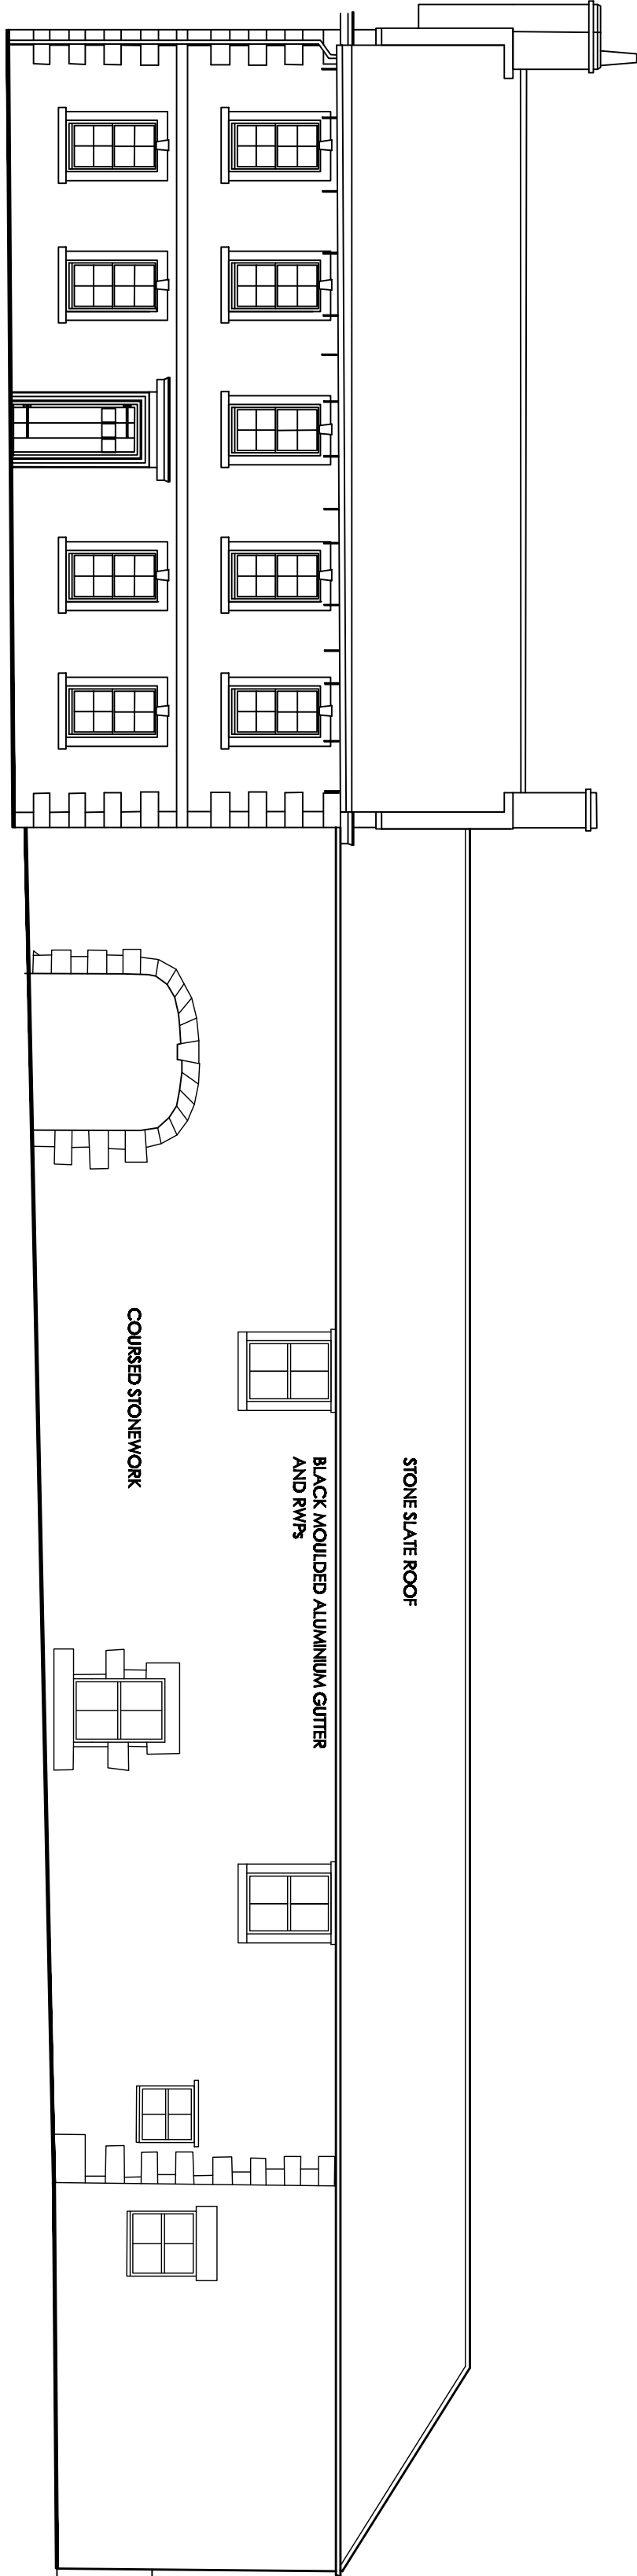

NORTH WEST ELEVATION AS PROPOSED

White Agus Partnership PROVIDENCE VILLA, 42 SACKVILLE STREET, BARNESLEY, S10 2DB Phone: 01228 286482 Fax: 01228 283030 Email: info@whiteaguspартnership.co.uk Web: www.whiteaguspартnership.co.uk				Client:			
Project: BUILDING REINSTATEMENT HOME FARM, WORSBOROUGH BARNESLEY							
Drawing Title: ELEVATIONS AS PROPOSED		Date: MAY 2012	Scale: 1:100				
Ref:	11-082	Dwg. No.	06	Rev:			
Date		Surfix	Description	Date		Surfix	Description