



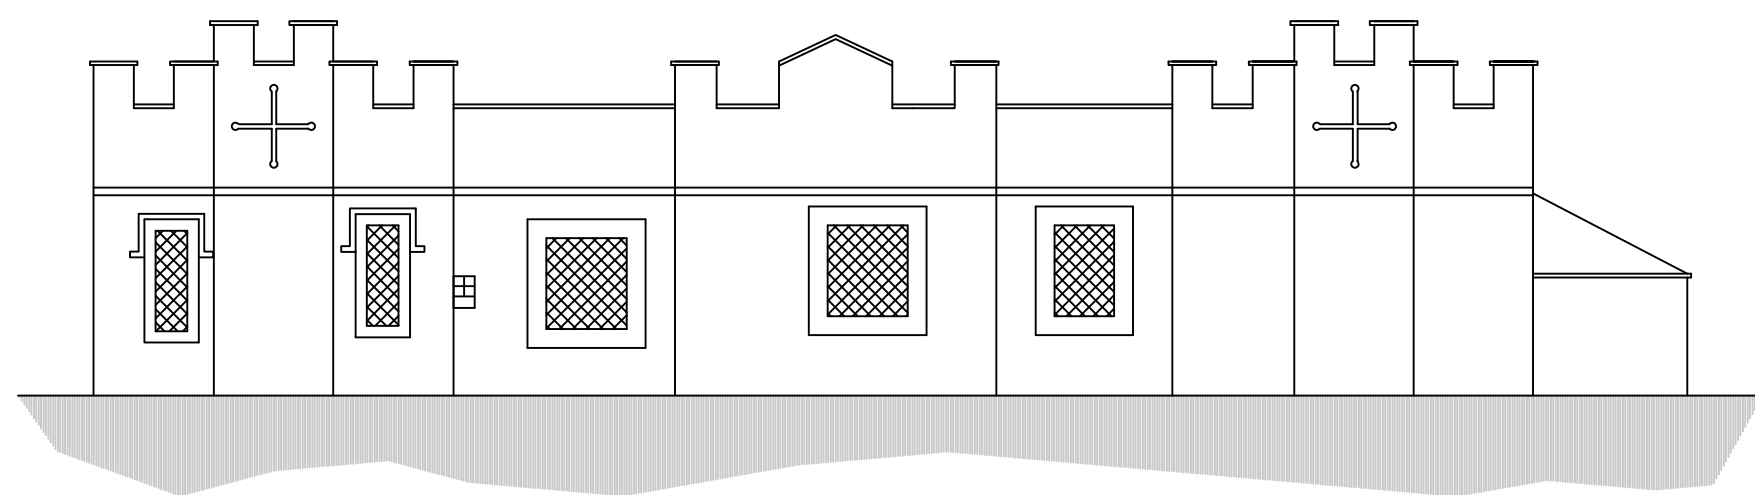


PROPOSED FRONT ELEVATION
SCALE 1:100




PROPOSED SIDE ELEVATION
SCALE 1:100

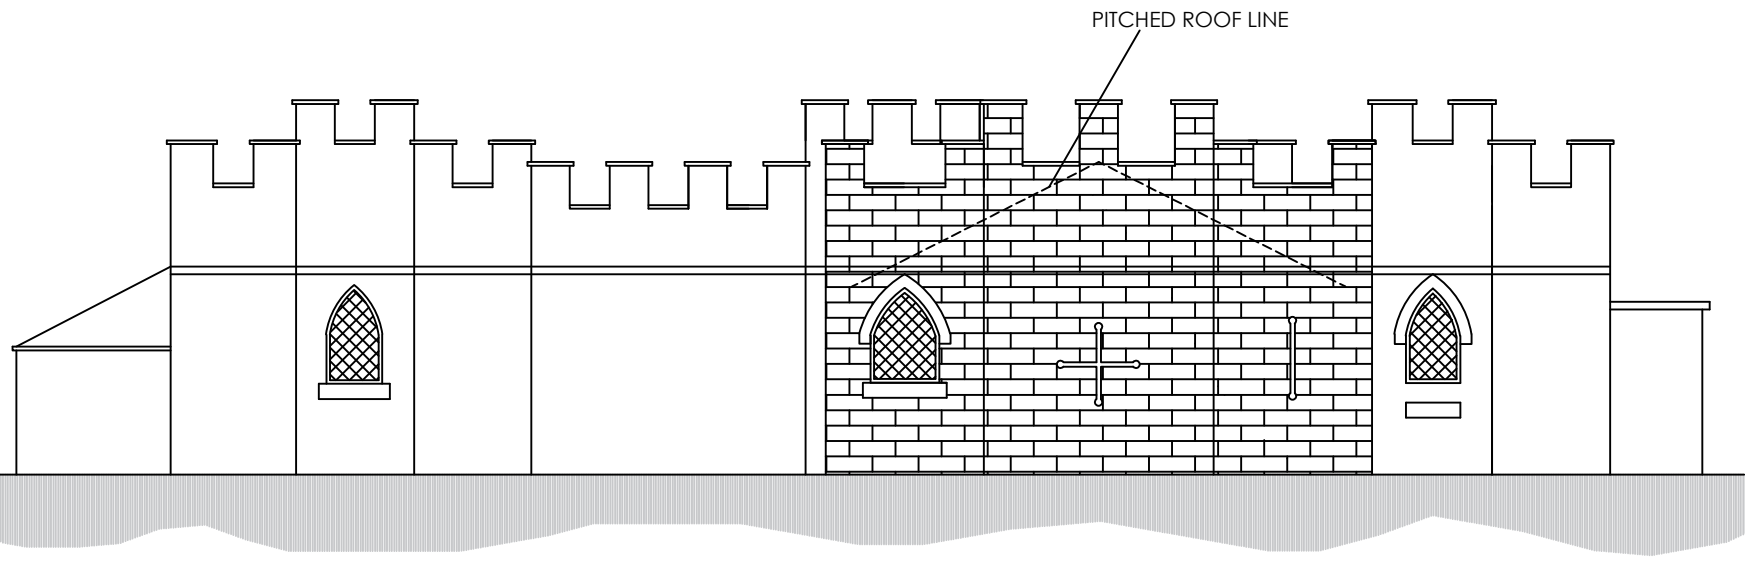


PROPOSED REAR ELEVATION
SCALE 1:100

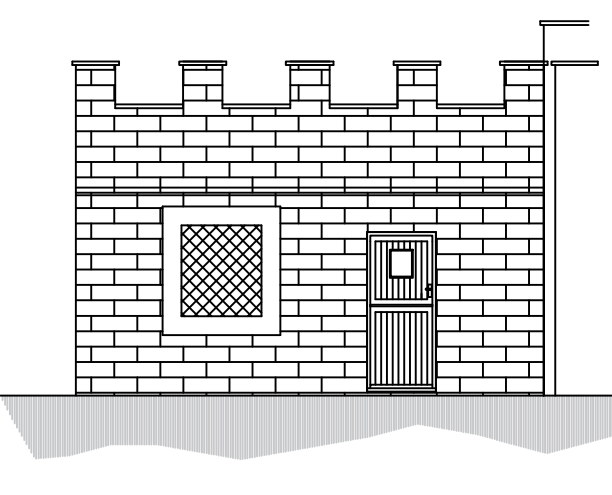


PROPOSED SIDE ELEVATION
SCALE 1:100

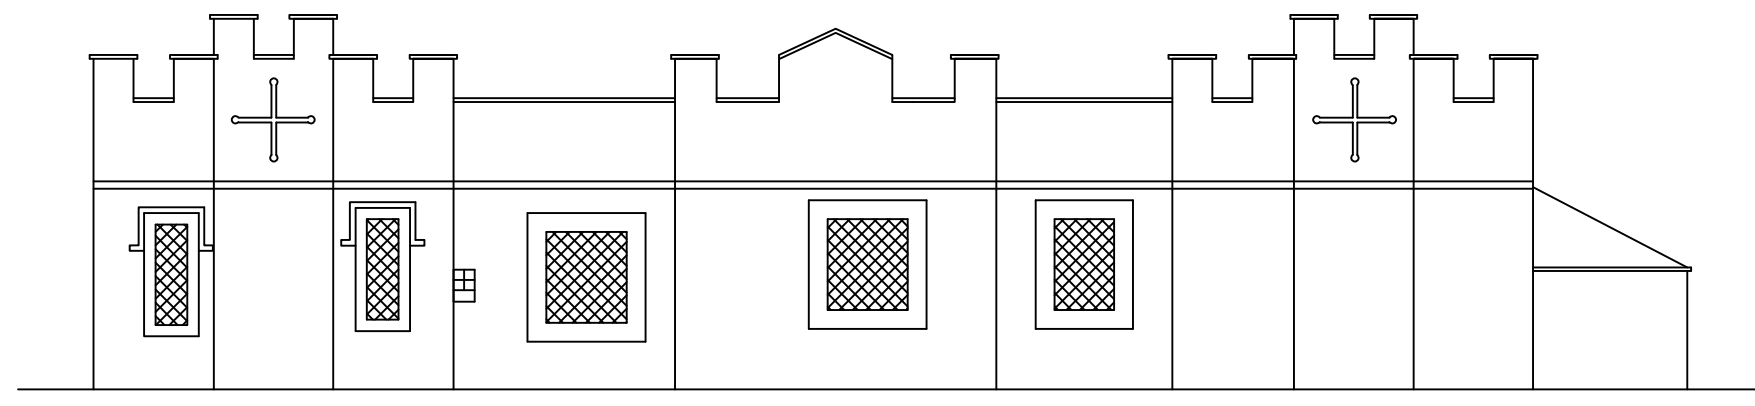


EXISTING FRONT ELEVATION
SCALE 1:100

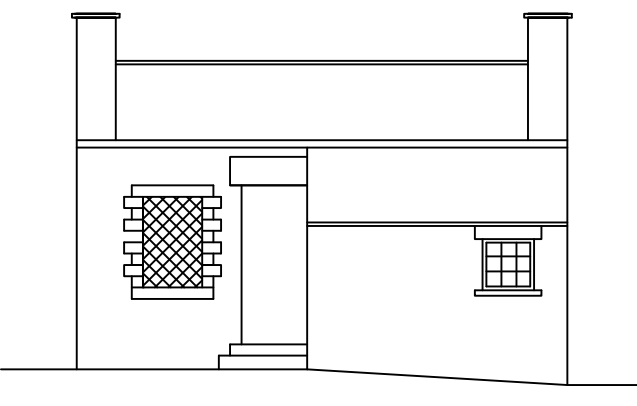


EXISTING SIDE ELEVATION
SCALE 1:100

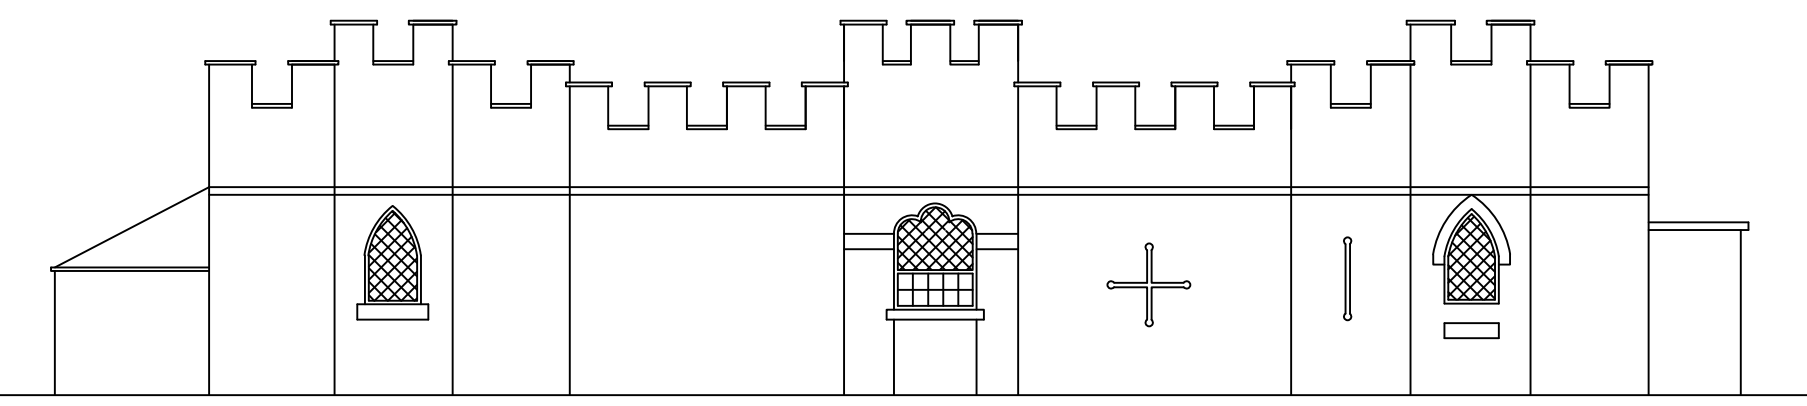


EXISTING REAR ELEVATION
SCALE 1:100

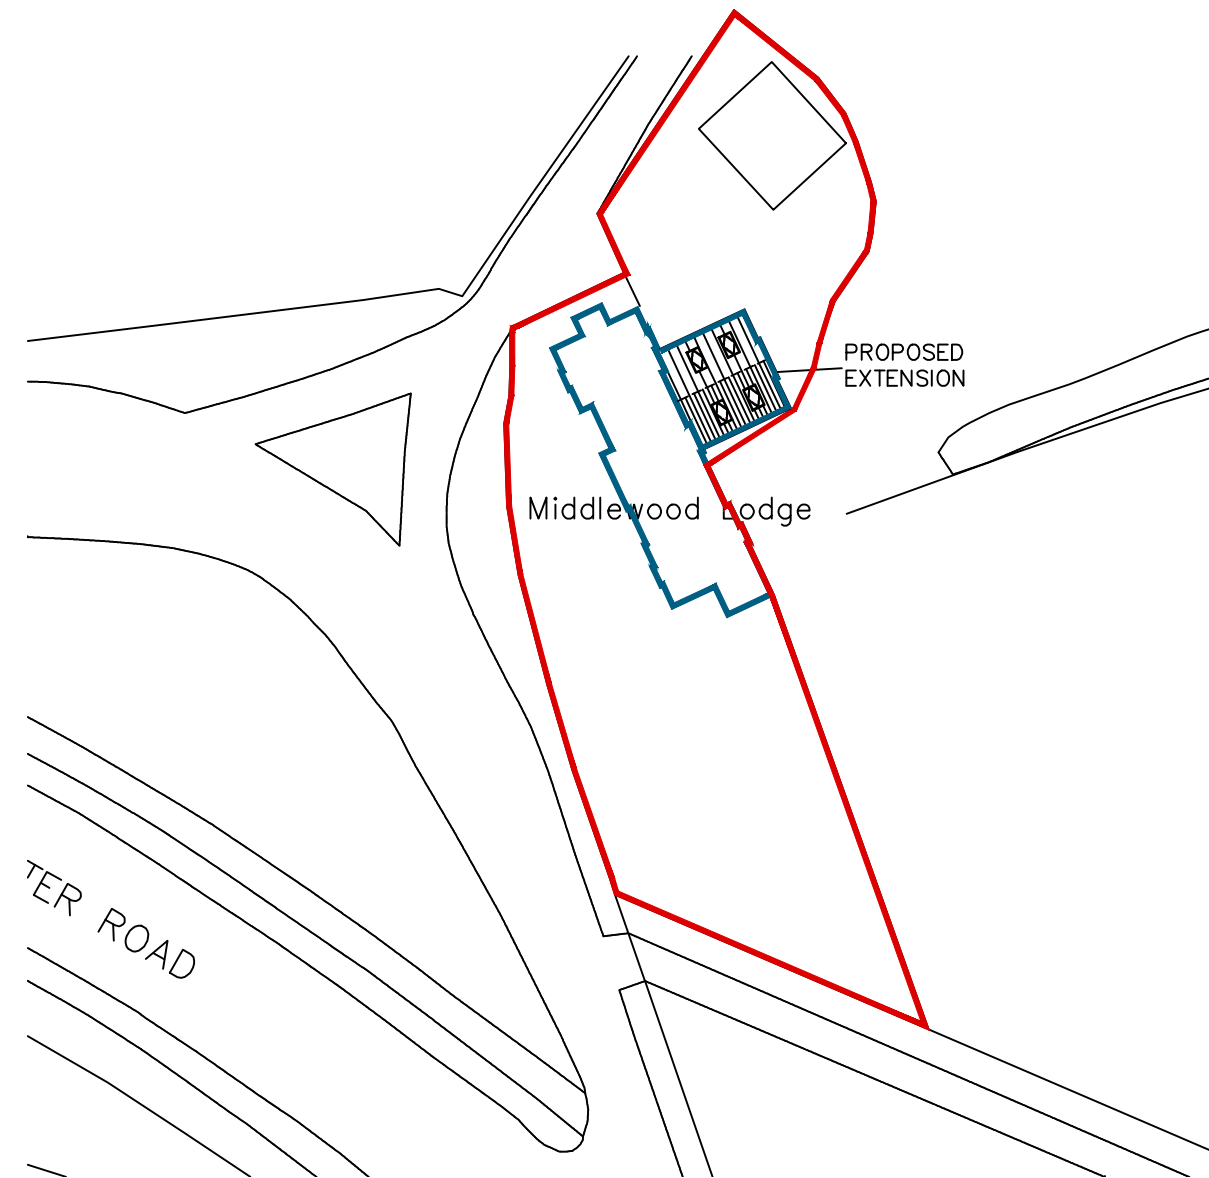


BLOCK PLAN
SCALE 1:500

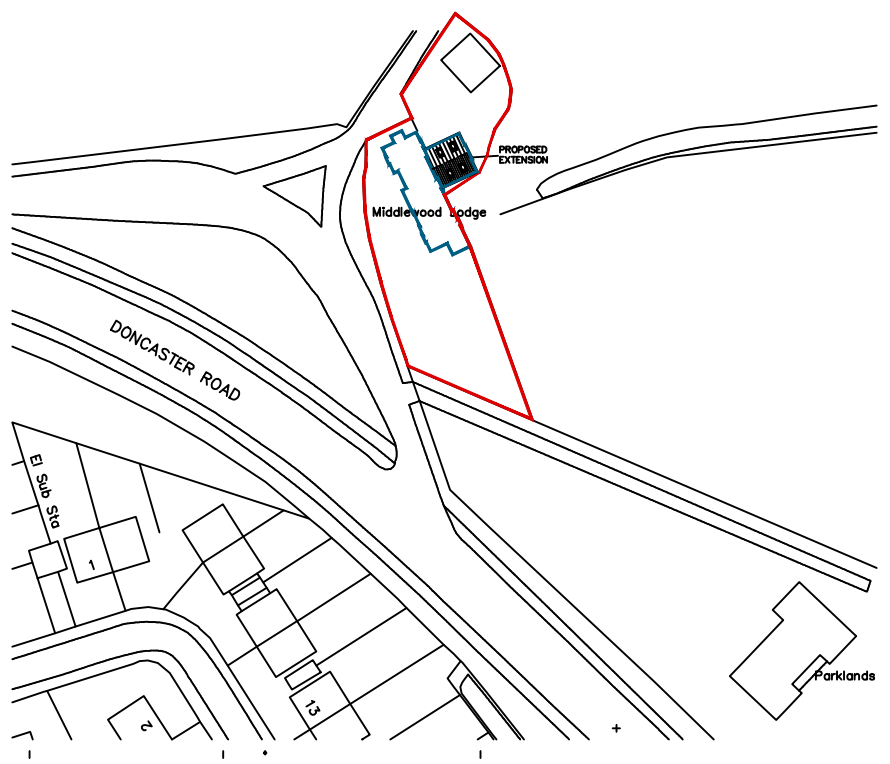

LOCATION PLAN
SCALE 1:1250

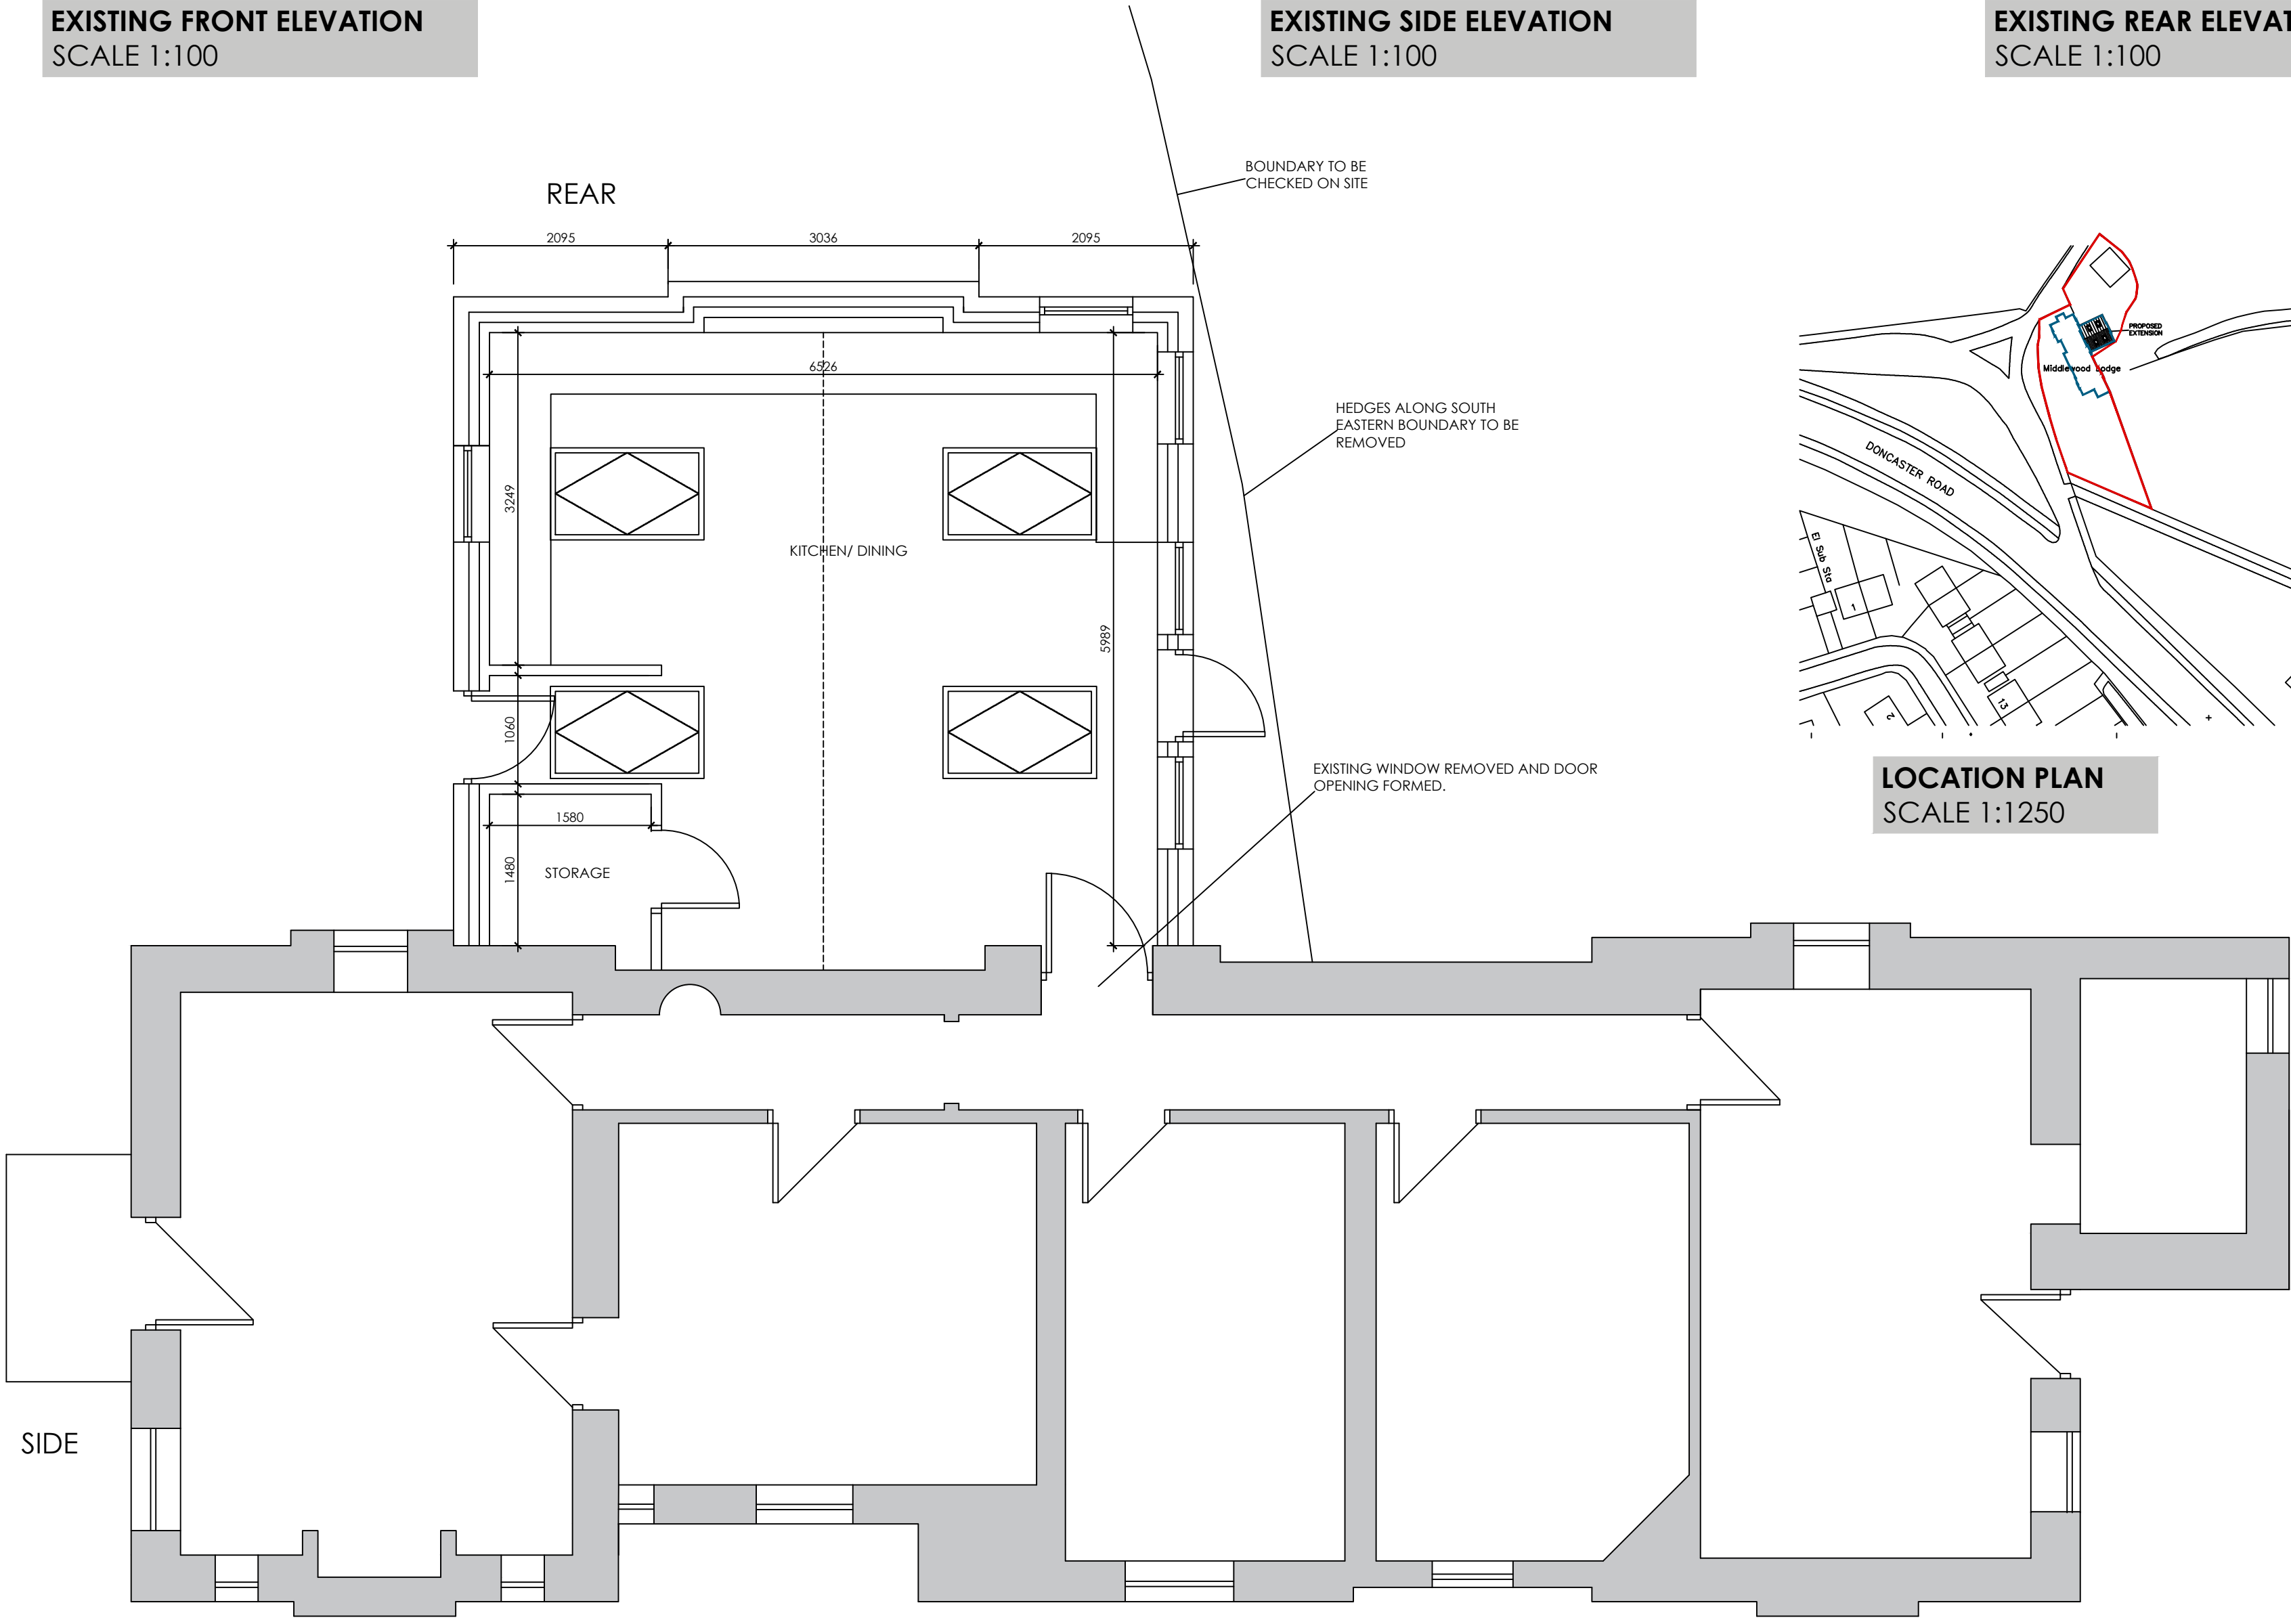

PROPOSED GROUND FLOOR PLAN
SCALE 1:50

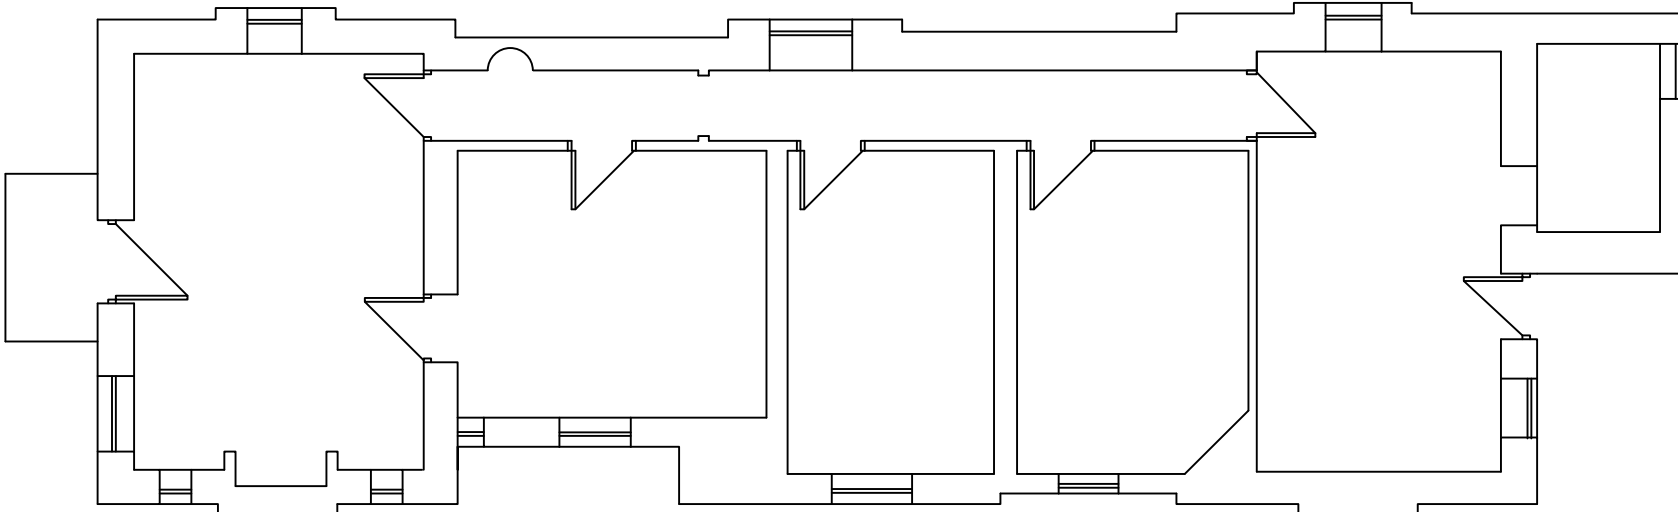

EXISTING GROUND FLOOR PLAN
SCALE 1:100

			8 MORSTON BUSINESS PARK, WHALEY ROAD, BARUGH GREEN, BARNSELY, S75 1HQ			Phone: 01226 208482 Fax: 01226 283030 Email: info@whiteaguspartnership.co.uk Web: www.whiteaguspartnership.co.uk		
ARCHITECTURAL SERVICES AND SURVEYORS								
Project.			Client.					
PROPOSED EXTENSION AT MIDDLEWOOD HALL LODGE, DONCASTER ROAD DARFIELD, BARNSELY S73 9HQ			MR WINNARD					
Drawing Title.			Date.			Scale.		
PLANS & ELEVATIONS			NOVEMBER 2016			1:50 @ A1		
Ref.			16-097			Dwg. No. 01		
Rev.						C		
Date	Suffix	Description	Date	Suffix	Description			
18/11/2016	A	REVISED TO CLIENT REQUIREMENTS						
08/02/2017	B	REVISED FOR PLANNING						
20/02/2017	C	REVISED TO CLIENT REQUIREMENTS						