




Front Elevation 1:100




Side Elevation 1:100




Rear Elevation 1:100

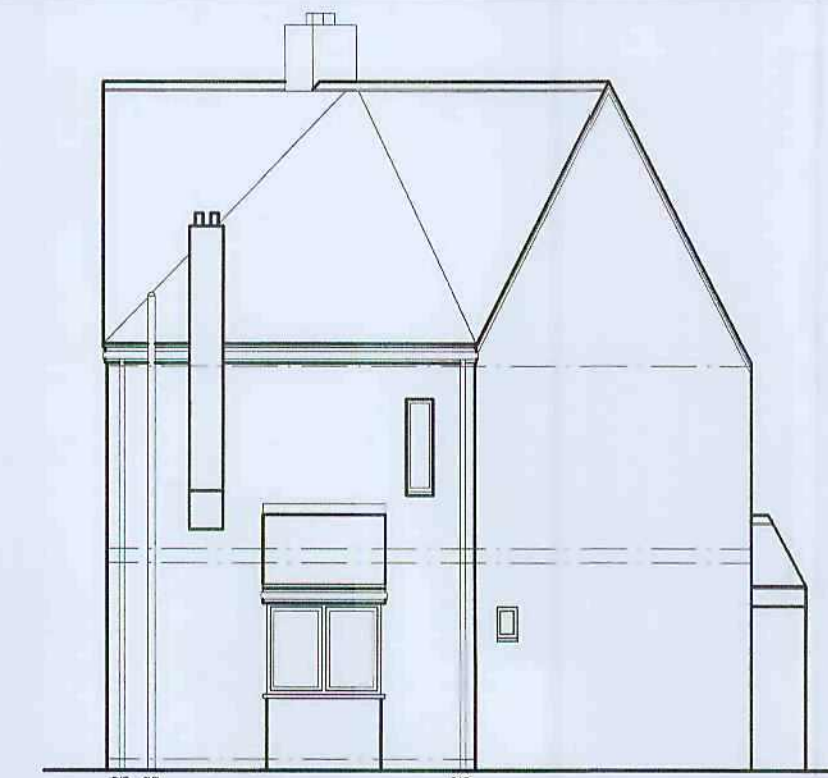


Side Elevation 1:100

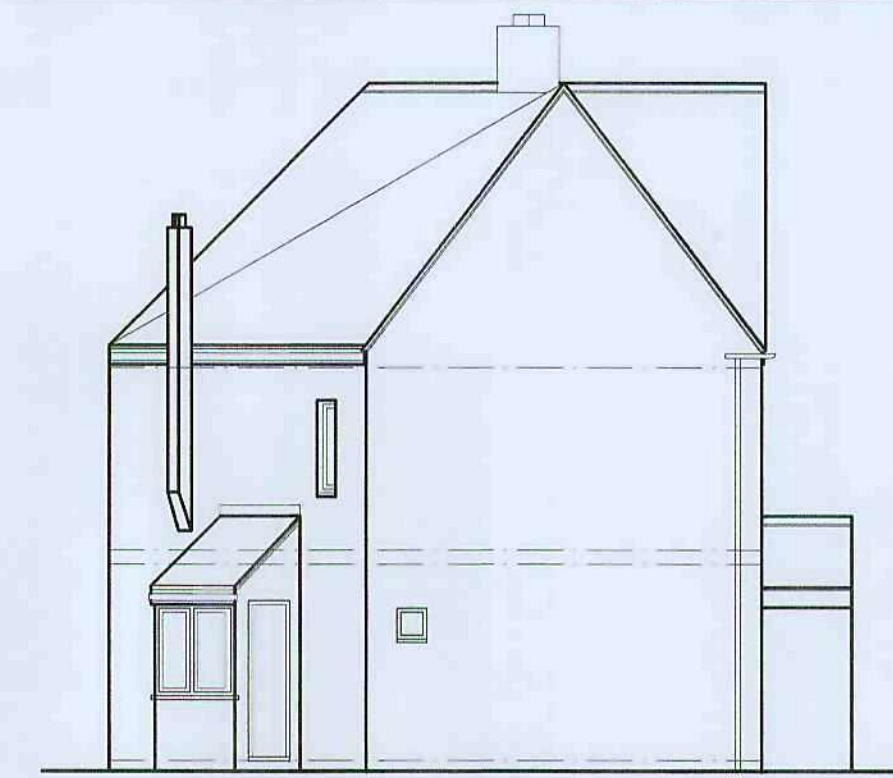


Side Elevation 1:100

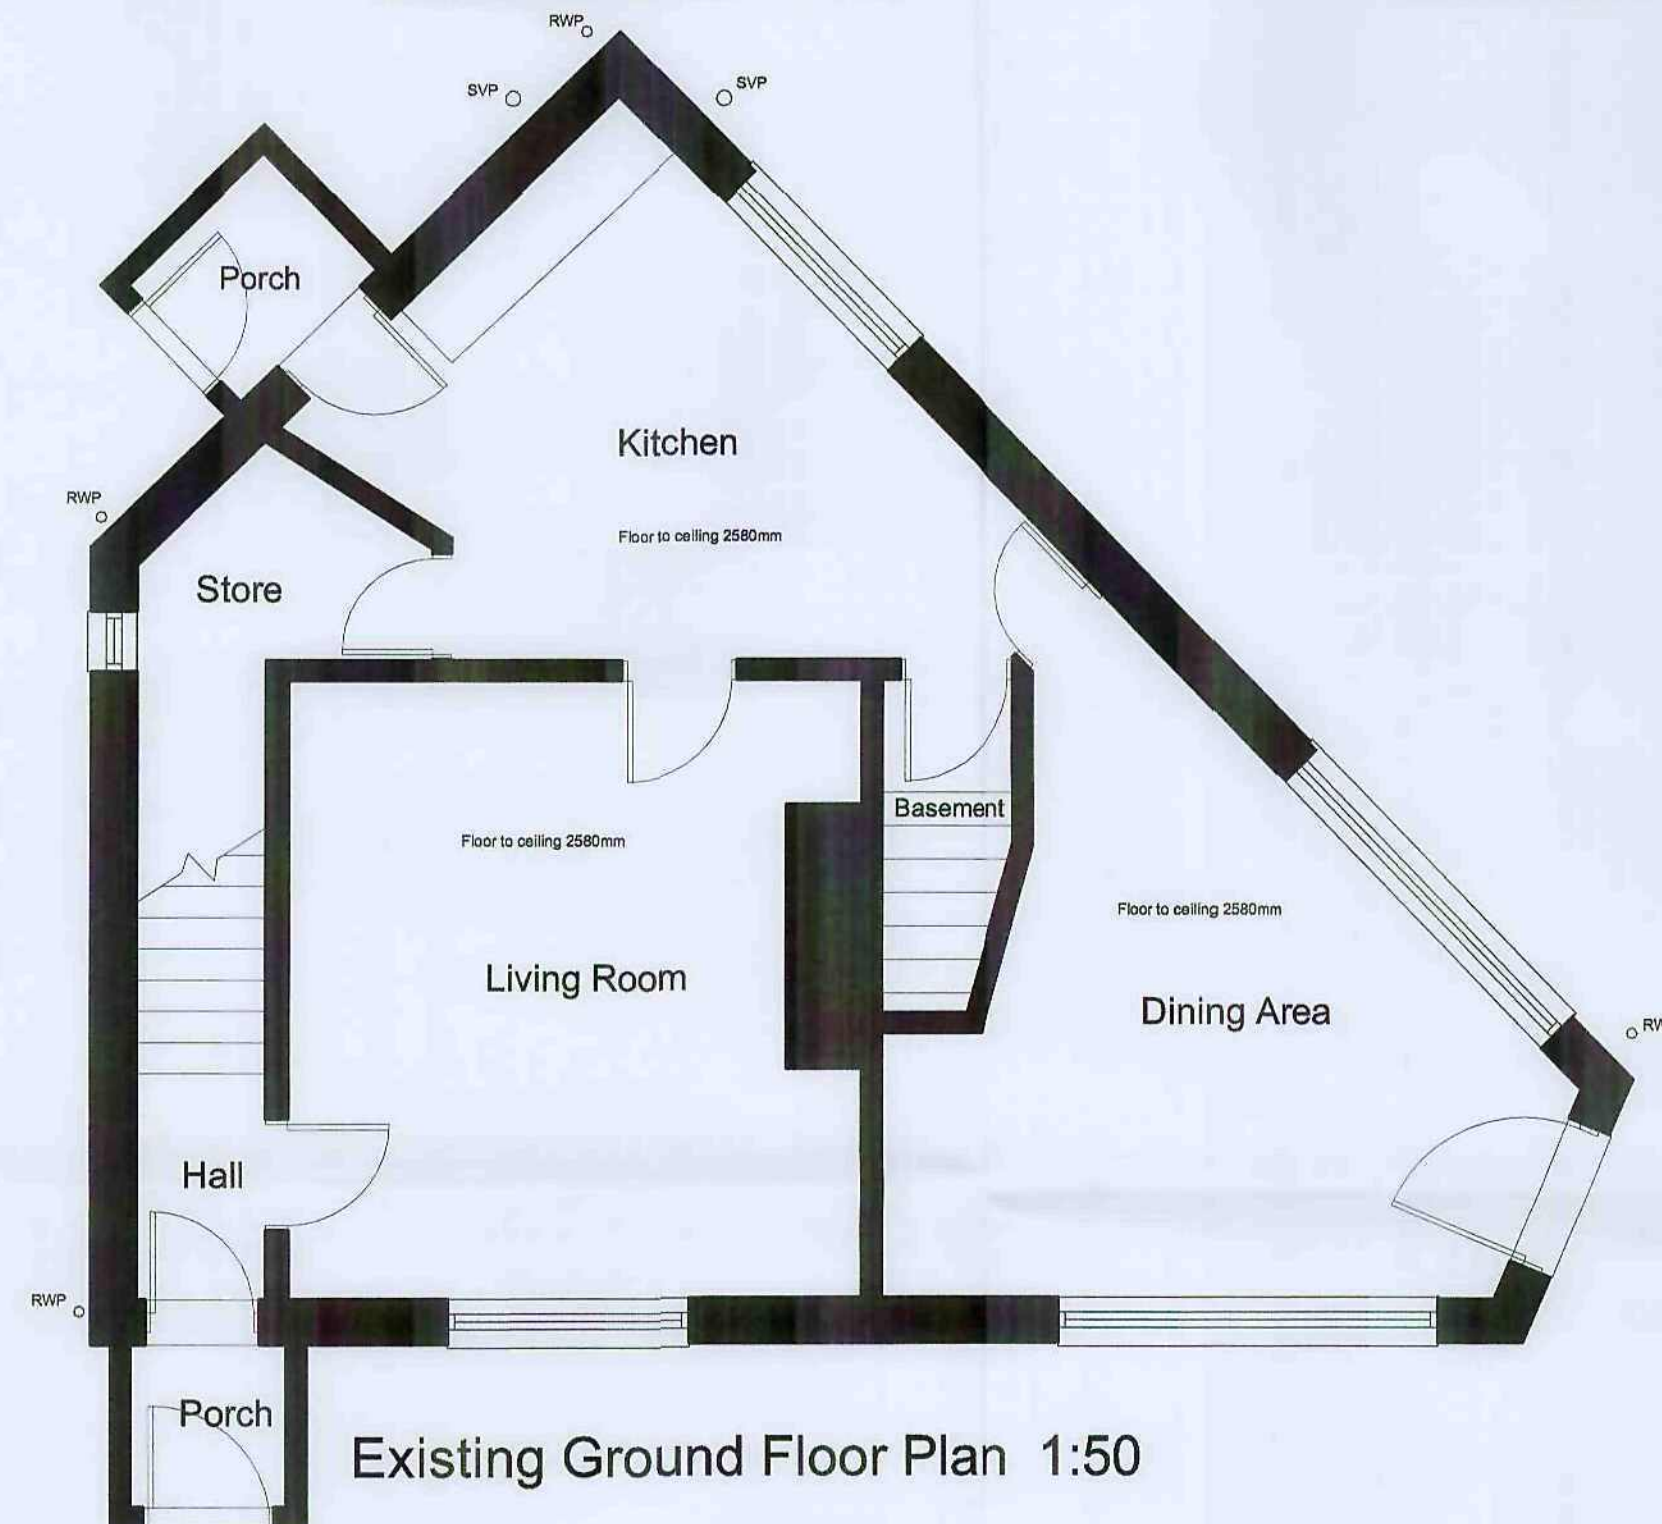


Existing Ground Floor Plan 1:50

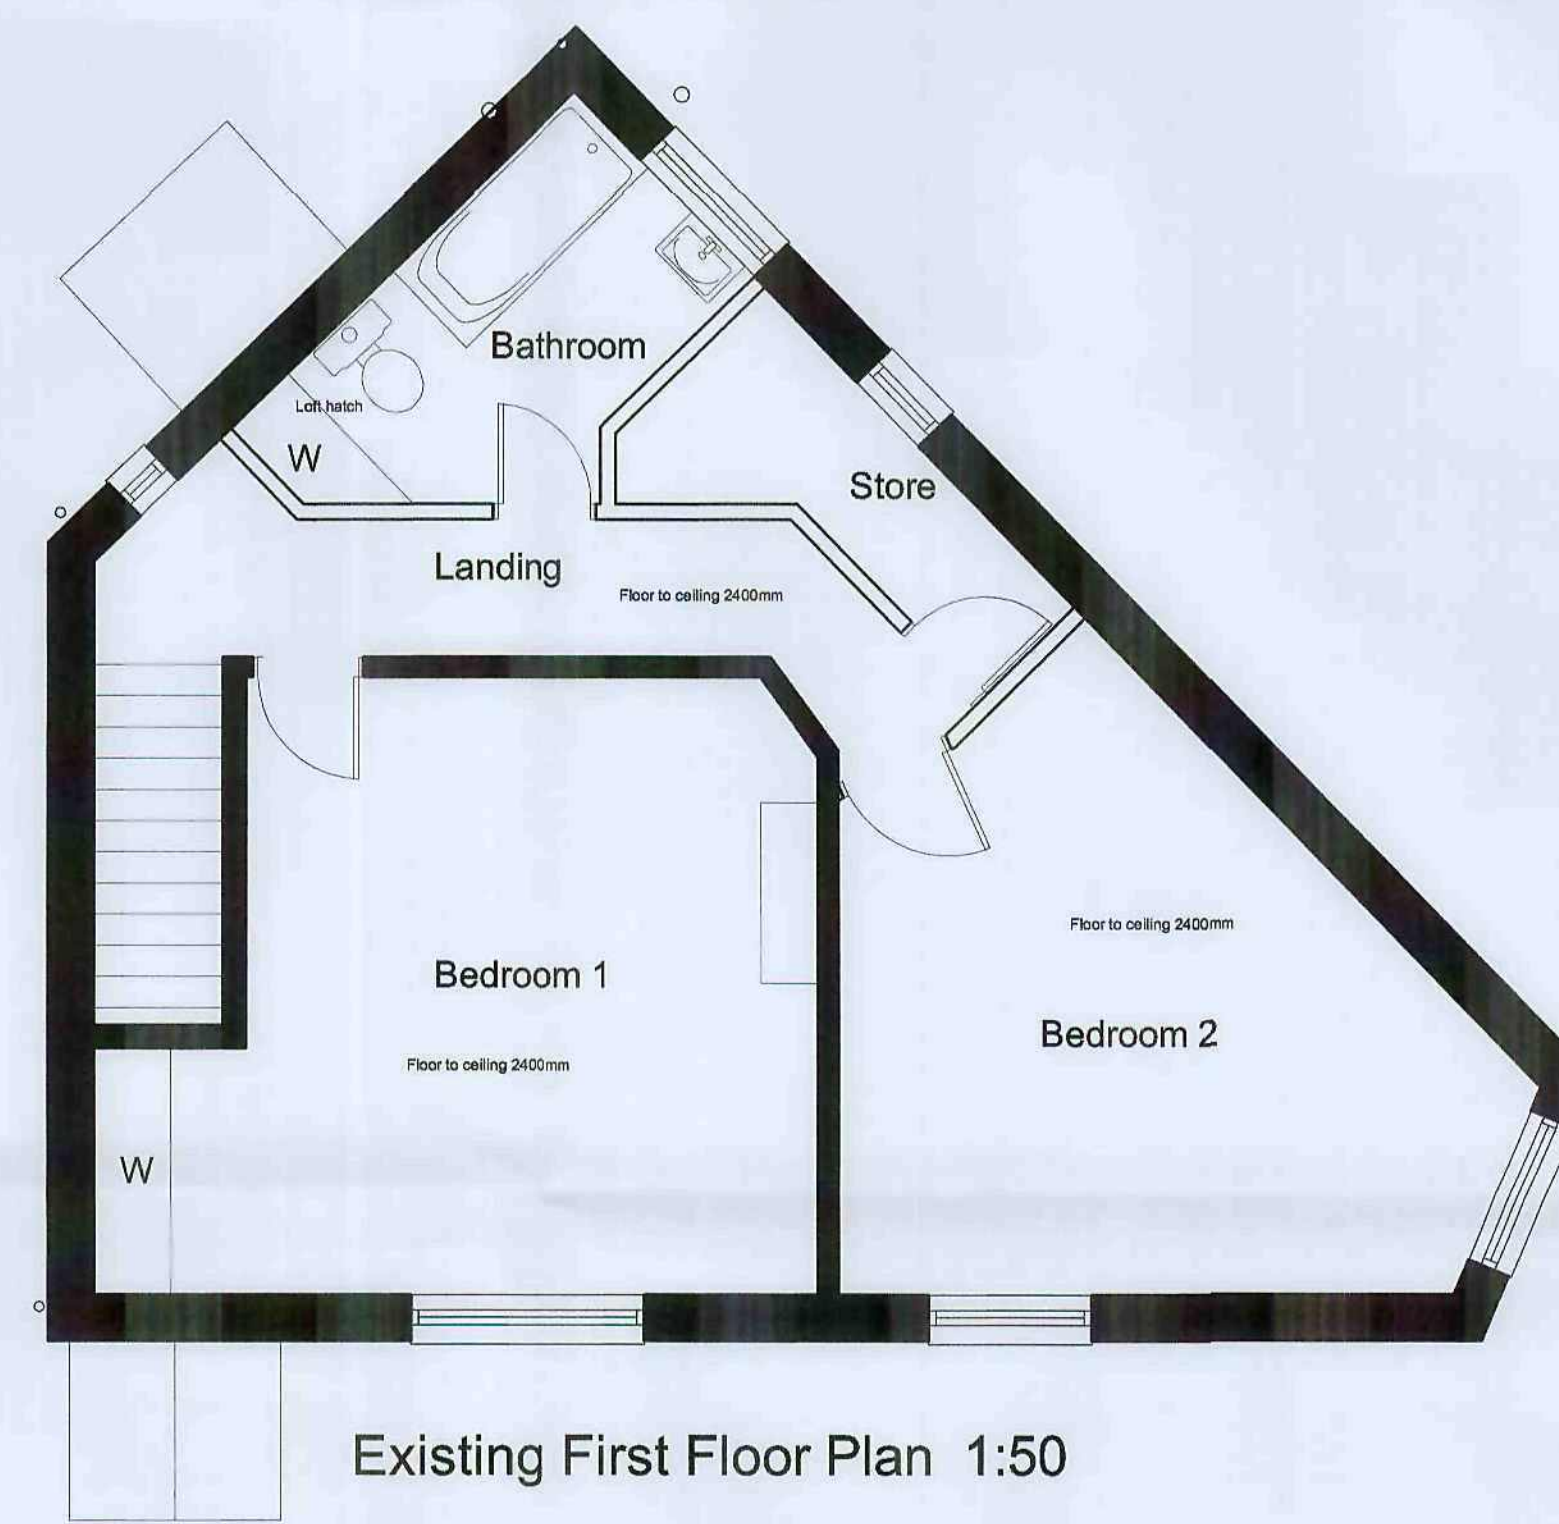


Existing First Floor Plan 1:50

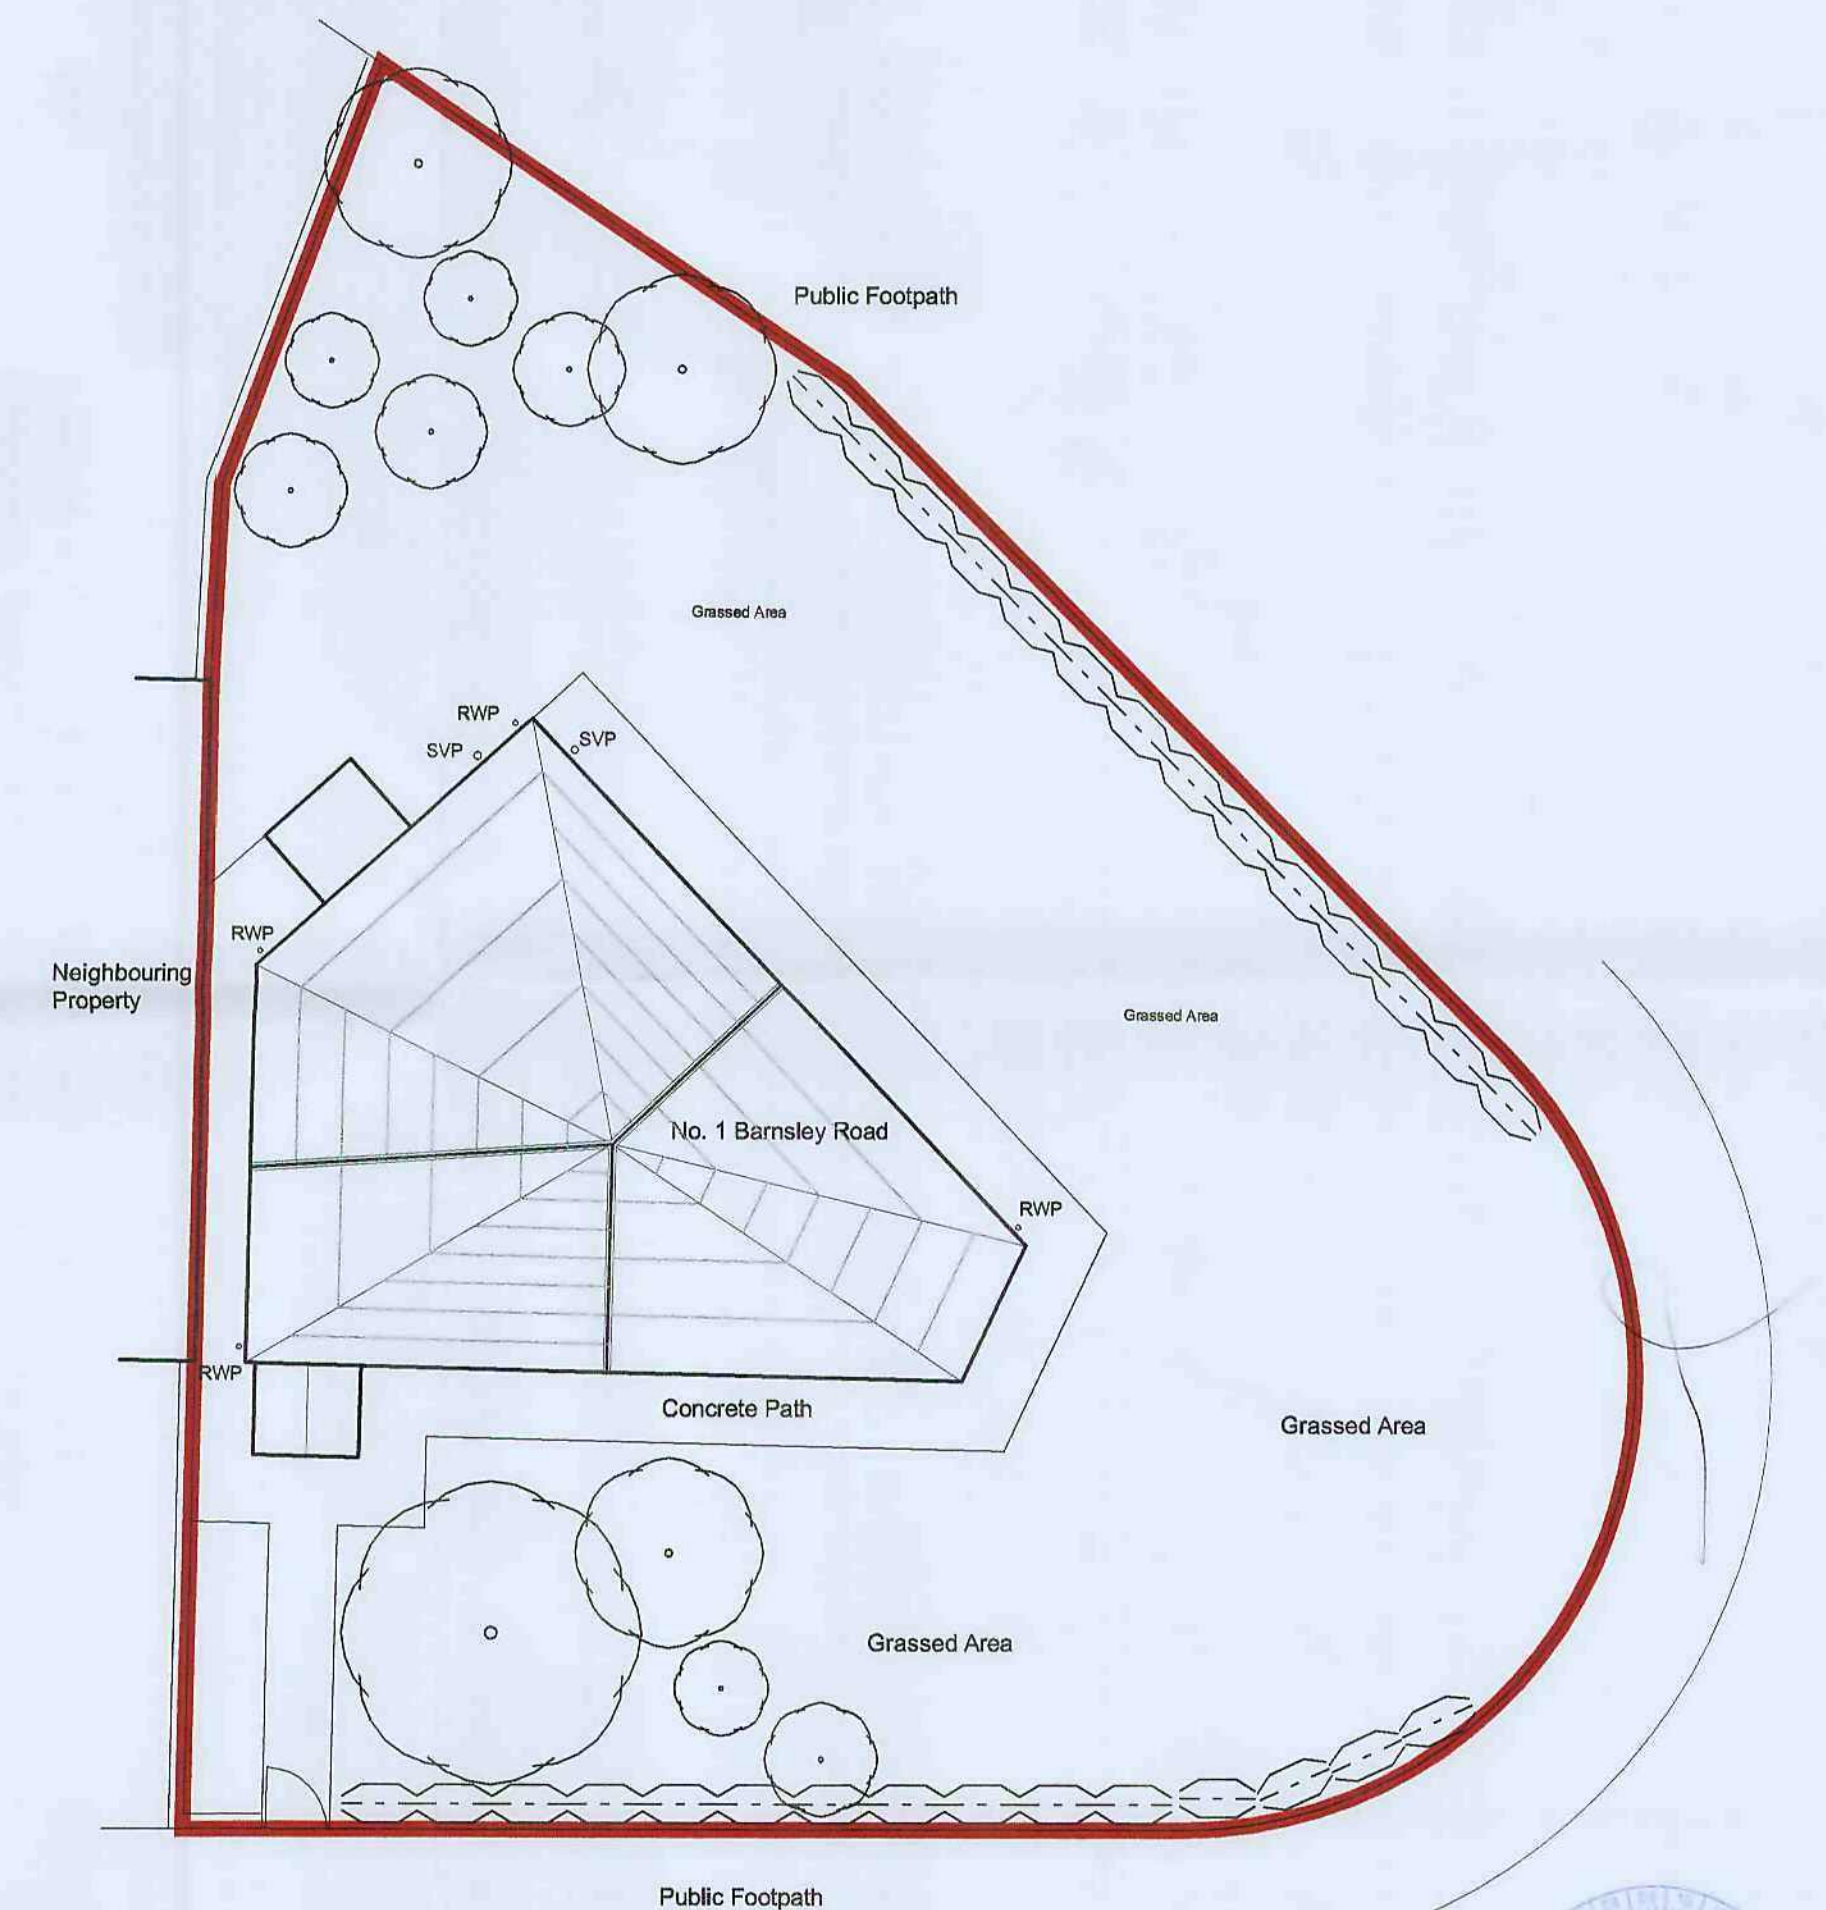

Existing Site Plan 1:100

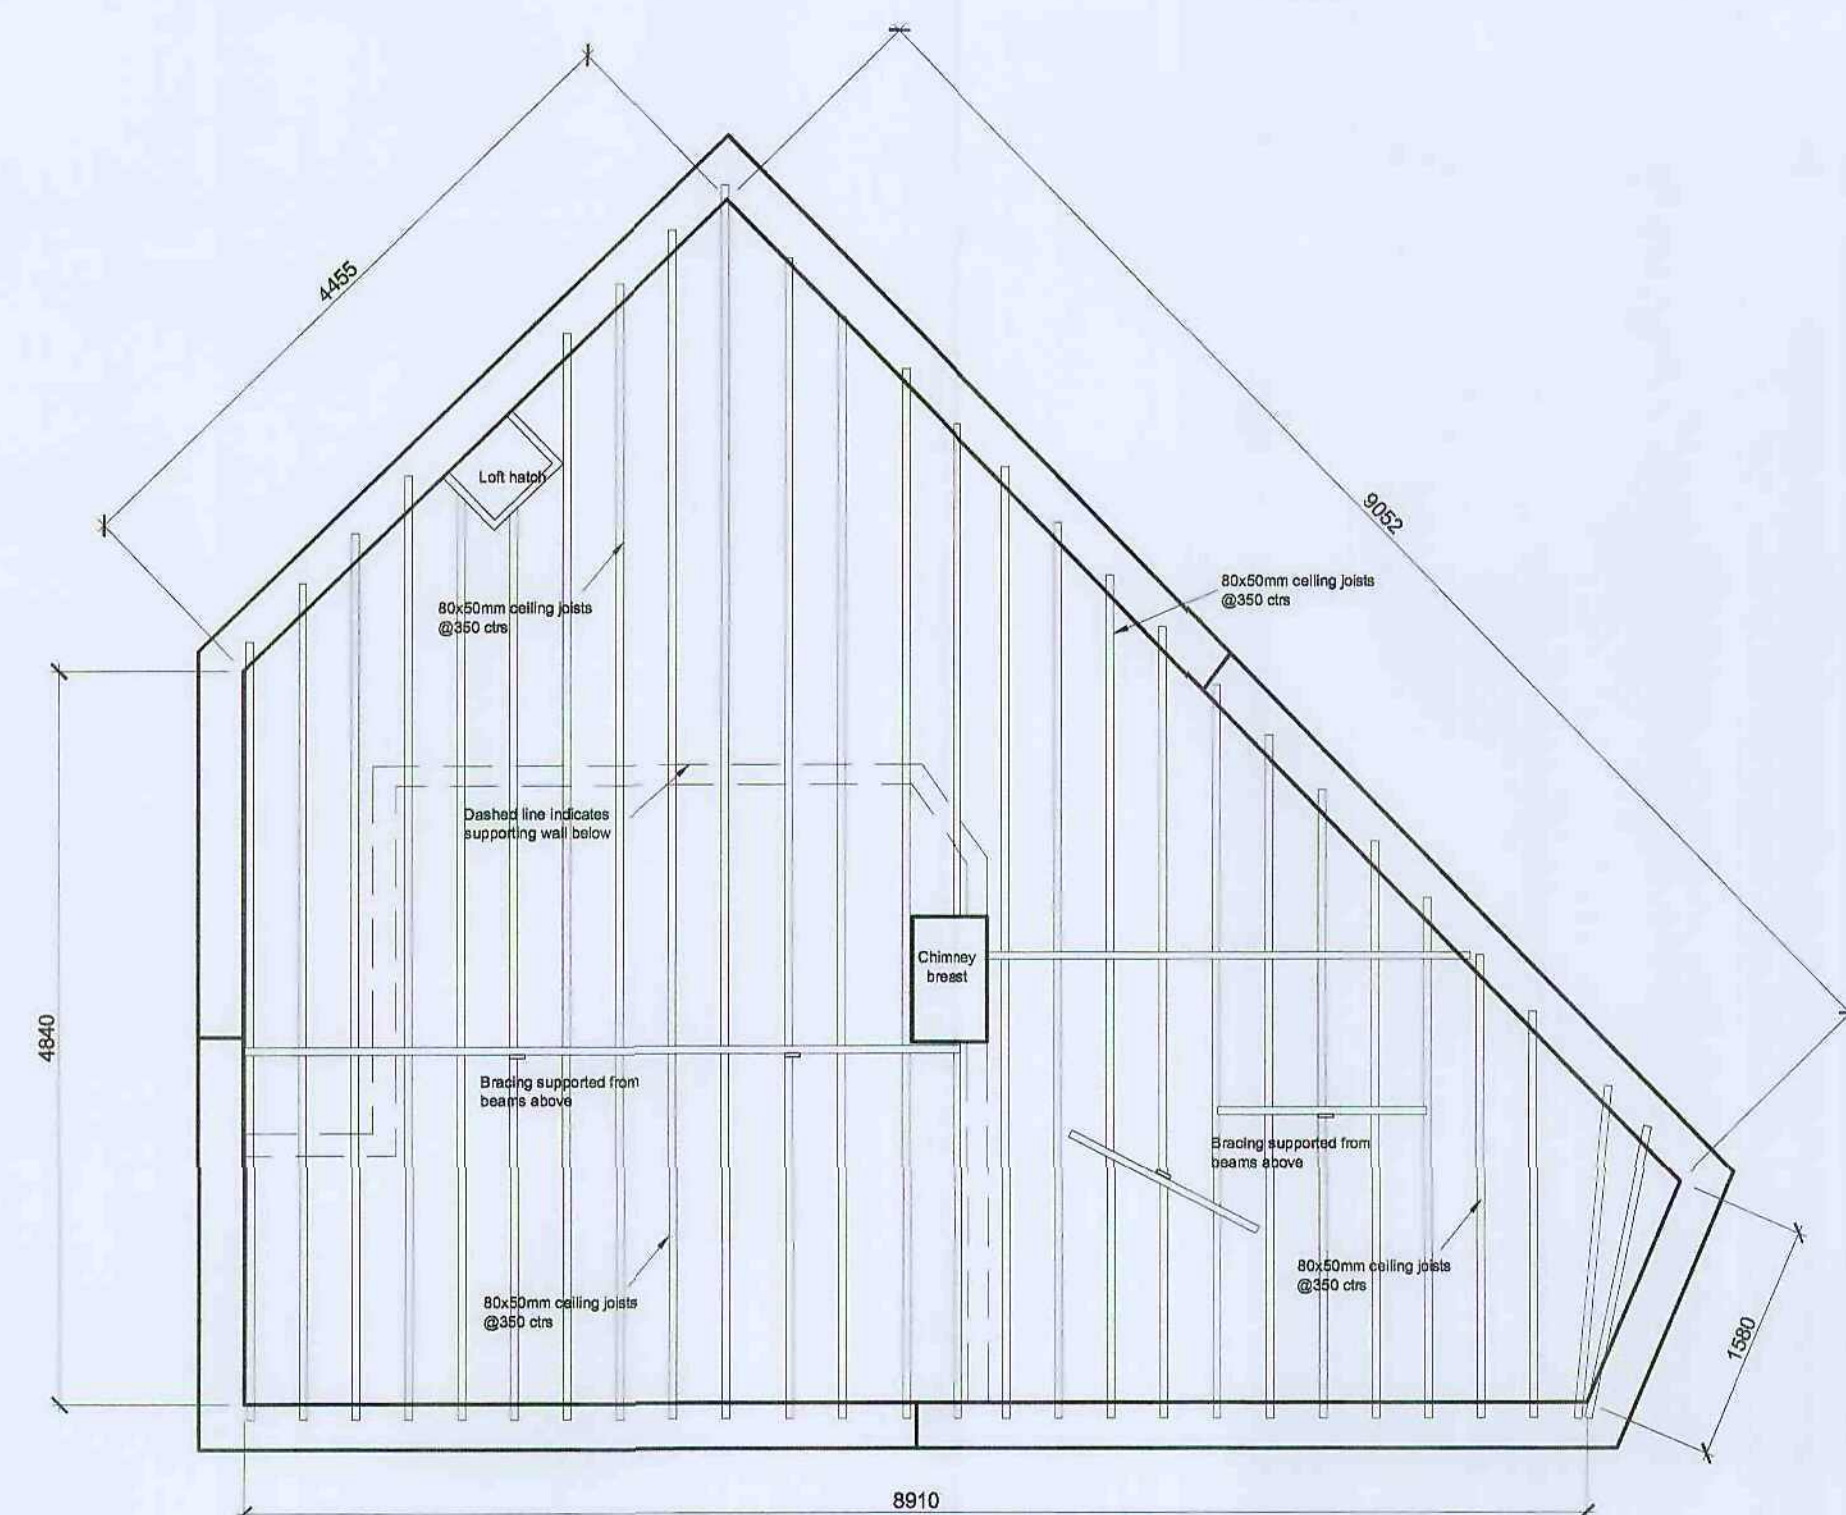

Ceiling Joist Plan 1:50

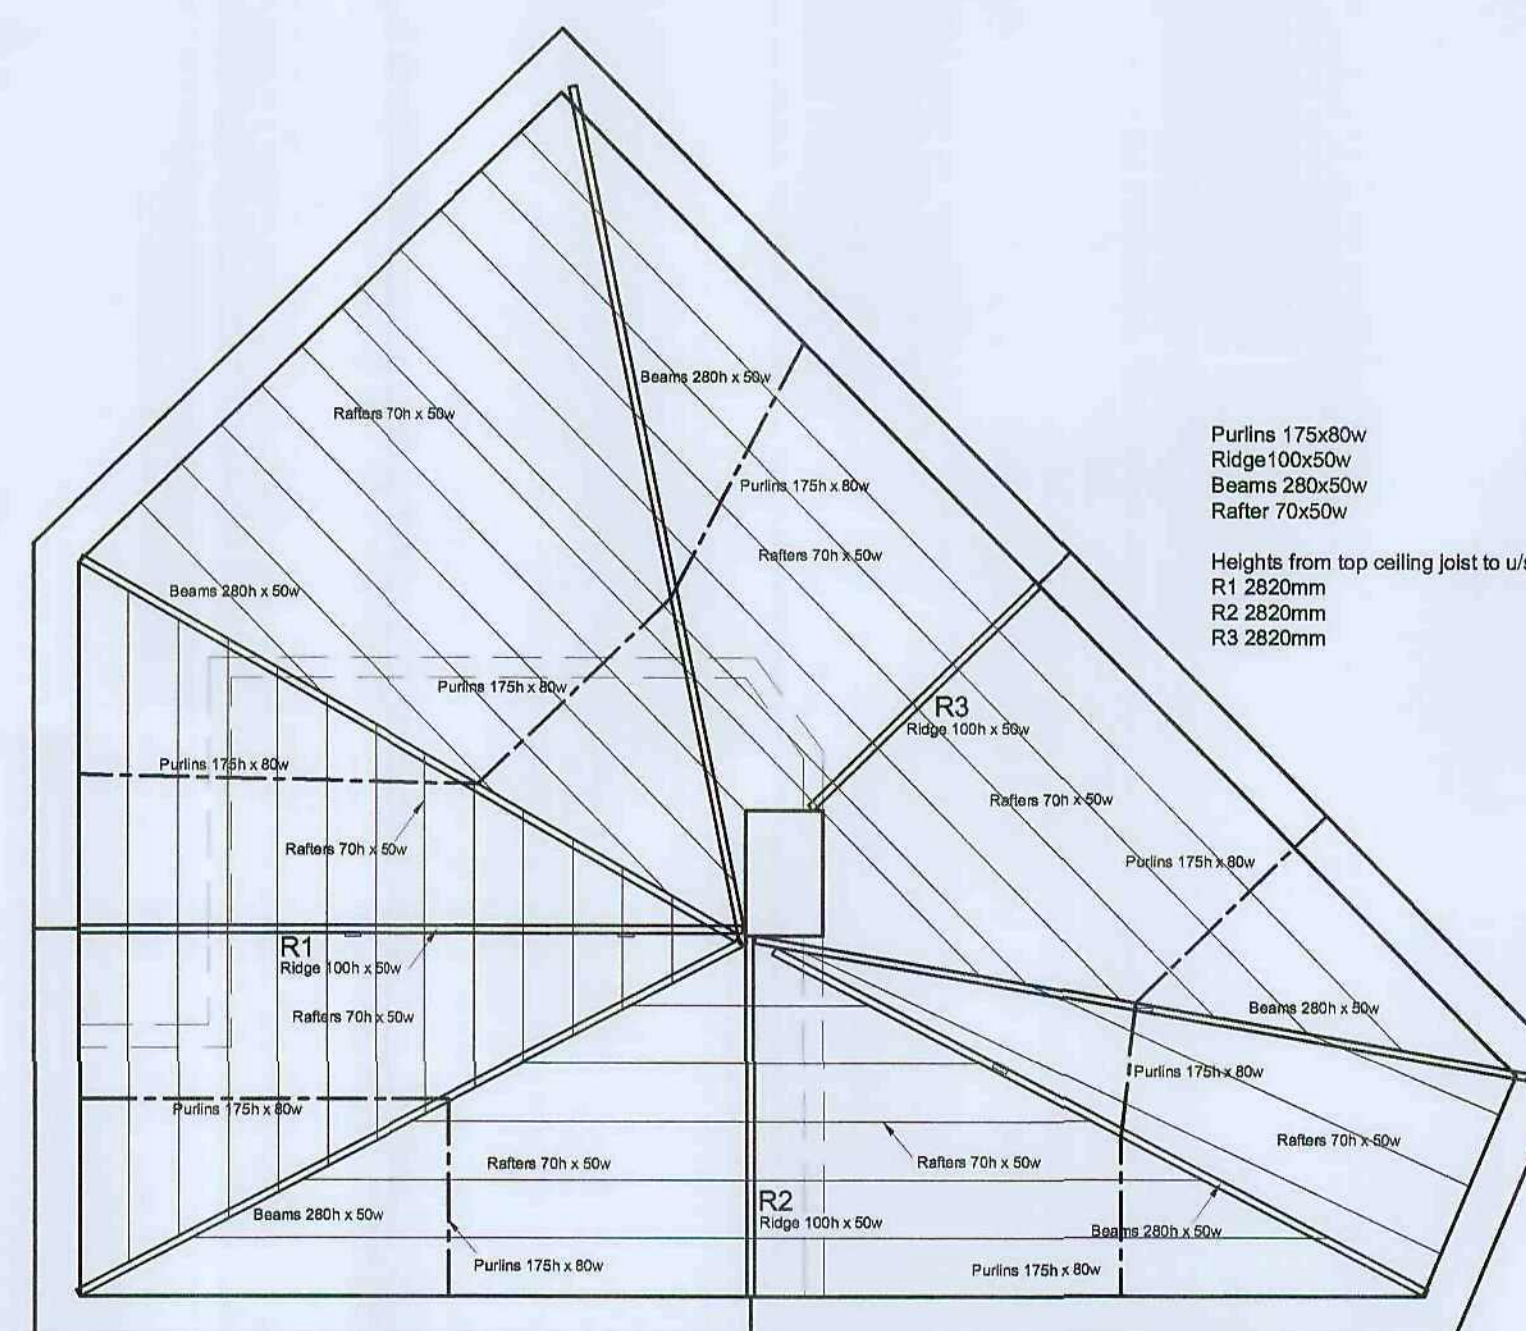

Roof Plan 1:50



Architectural Design Services Tel: 07921466503

Mr Thomas Ryan
85 Barnsley Road
Dodworth
S75 3JS







Proposed Alterations to Dwelling

Survey

Dwg No.: 01

Date: August 2009

Scale: 1:50 & 1:100

      

Mr Thomas Ryan
85 Barnsley Road
Dodworth
S75 3JS

Proposed Alterations to Dwelling

Proposals

Dwg No. : 03

Date : August 2009

Scale: 1:50 & 1:100

