



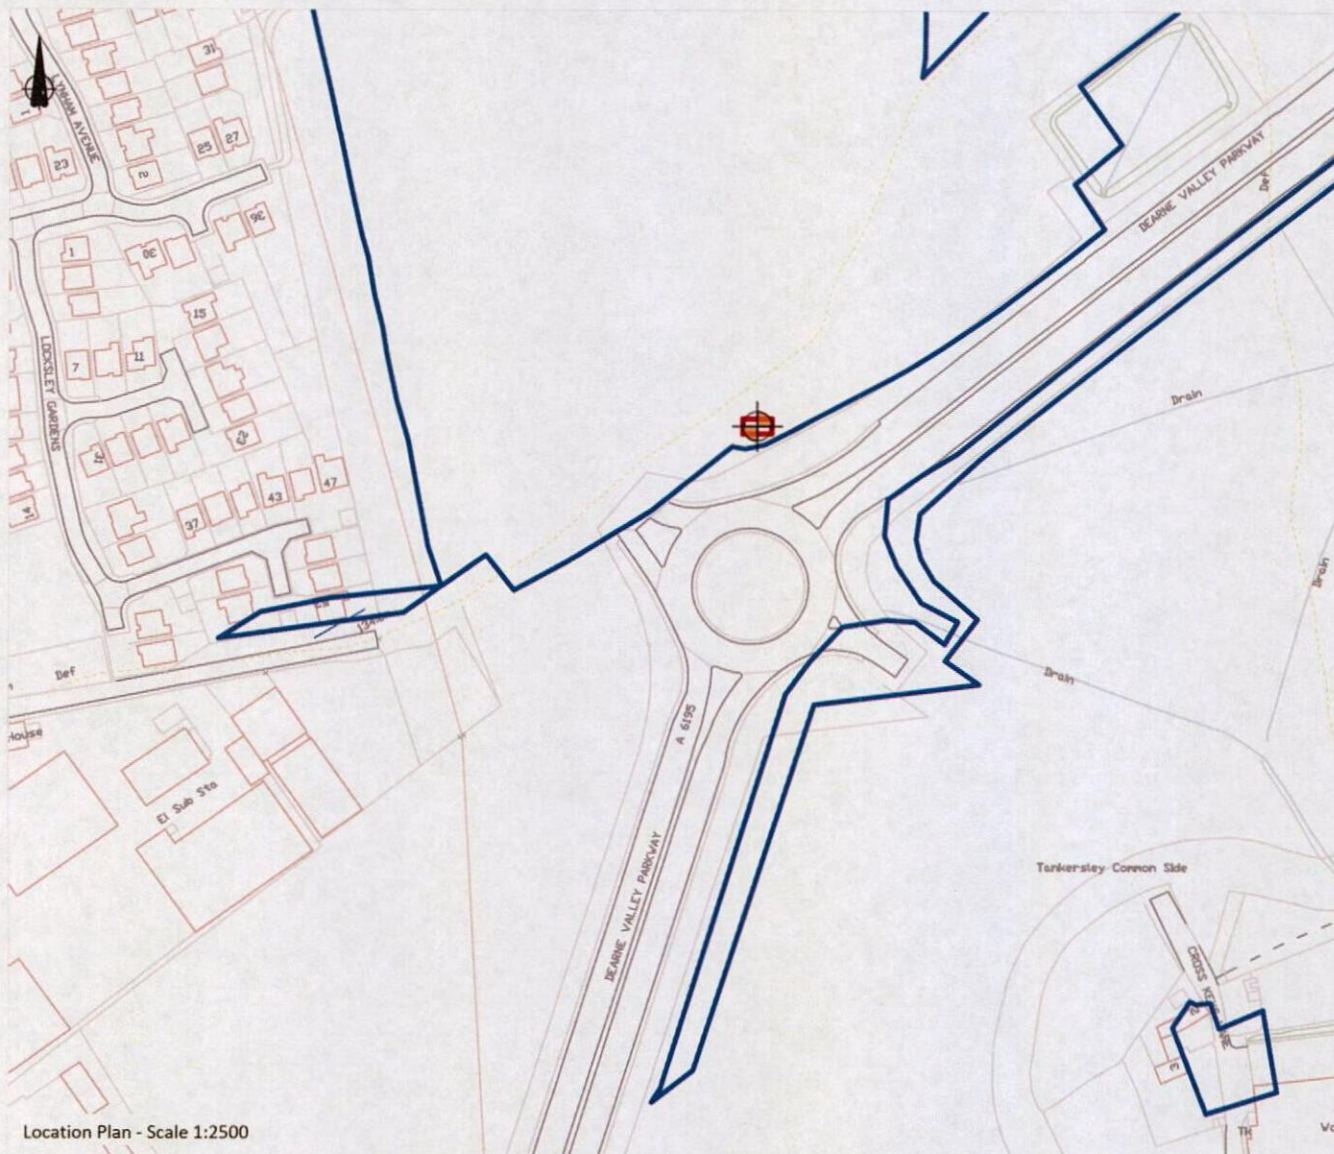

Location Plan - Scale 1:2500

— Land Ownership Boundary Position Ref:- E435063, N400768 — Application Area

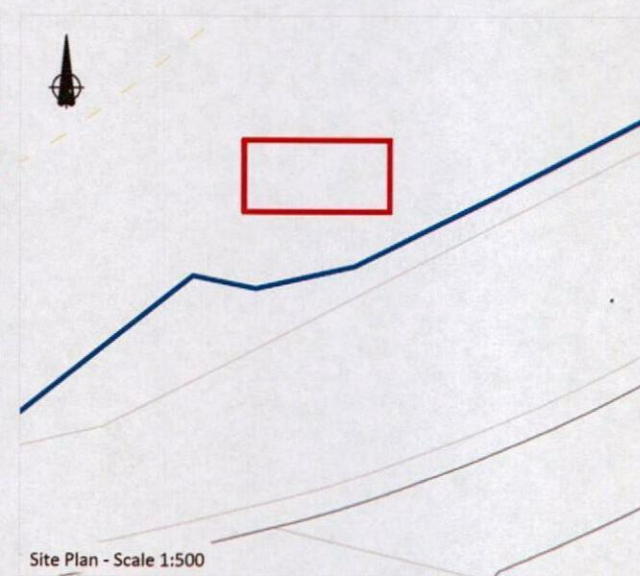

Site Plan - Scale 1:500



Elevation Plan - Scale 1:100

Digitally printed, gloss laminated 3mm thick composite aluminium panels mounted on aluminium cross rails and fitted to 114mm diameter grey pvc coated steel posts concreted into ground.



AMP Technology Centre,
Advanced Manufacturing Park,
Brunel Way, Catshill,
Shrewsbury, G90 5WG

Site Name.

Rockingham

Title.

Signage
Application Plan

Dwg No.

82-h1-039

Drawn By.

MR

layout.

layout1

Checked By.

EA

Scale.

various @ a4

Date.

13-05-14

Based upon the Ordnance Survey 1:2500 Land Line maps with the permission of the controller of H.M. Stationery Office CROWN COPYRIGHT RESERVED Licence No. AL 100020414