




0 1km 2km
Scale


SITE LOCATION (Scale 1:50000)

Ordnance Survey map extract
based upon Landranger map series
with the permission of the controller of
Her Majesty's Stationery Office
Licence No. 0100023487
Crown copyright.

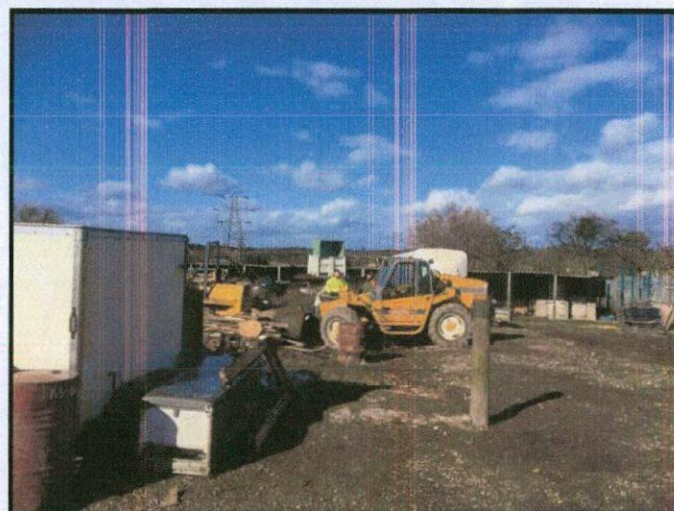

SITE PHOTOGRAPH

The drawings comply with TEF & Vodafone Standard ICNIRP guidelines.
Designed in accordance with CTIL document: SDN0008

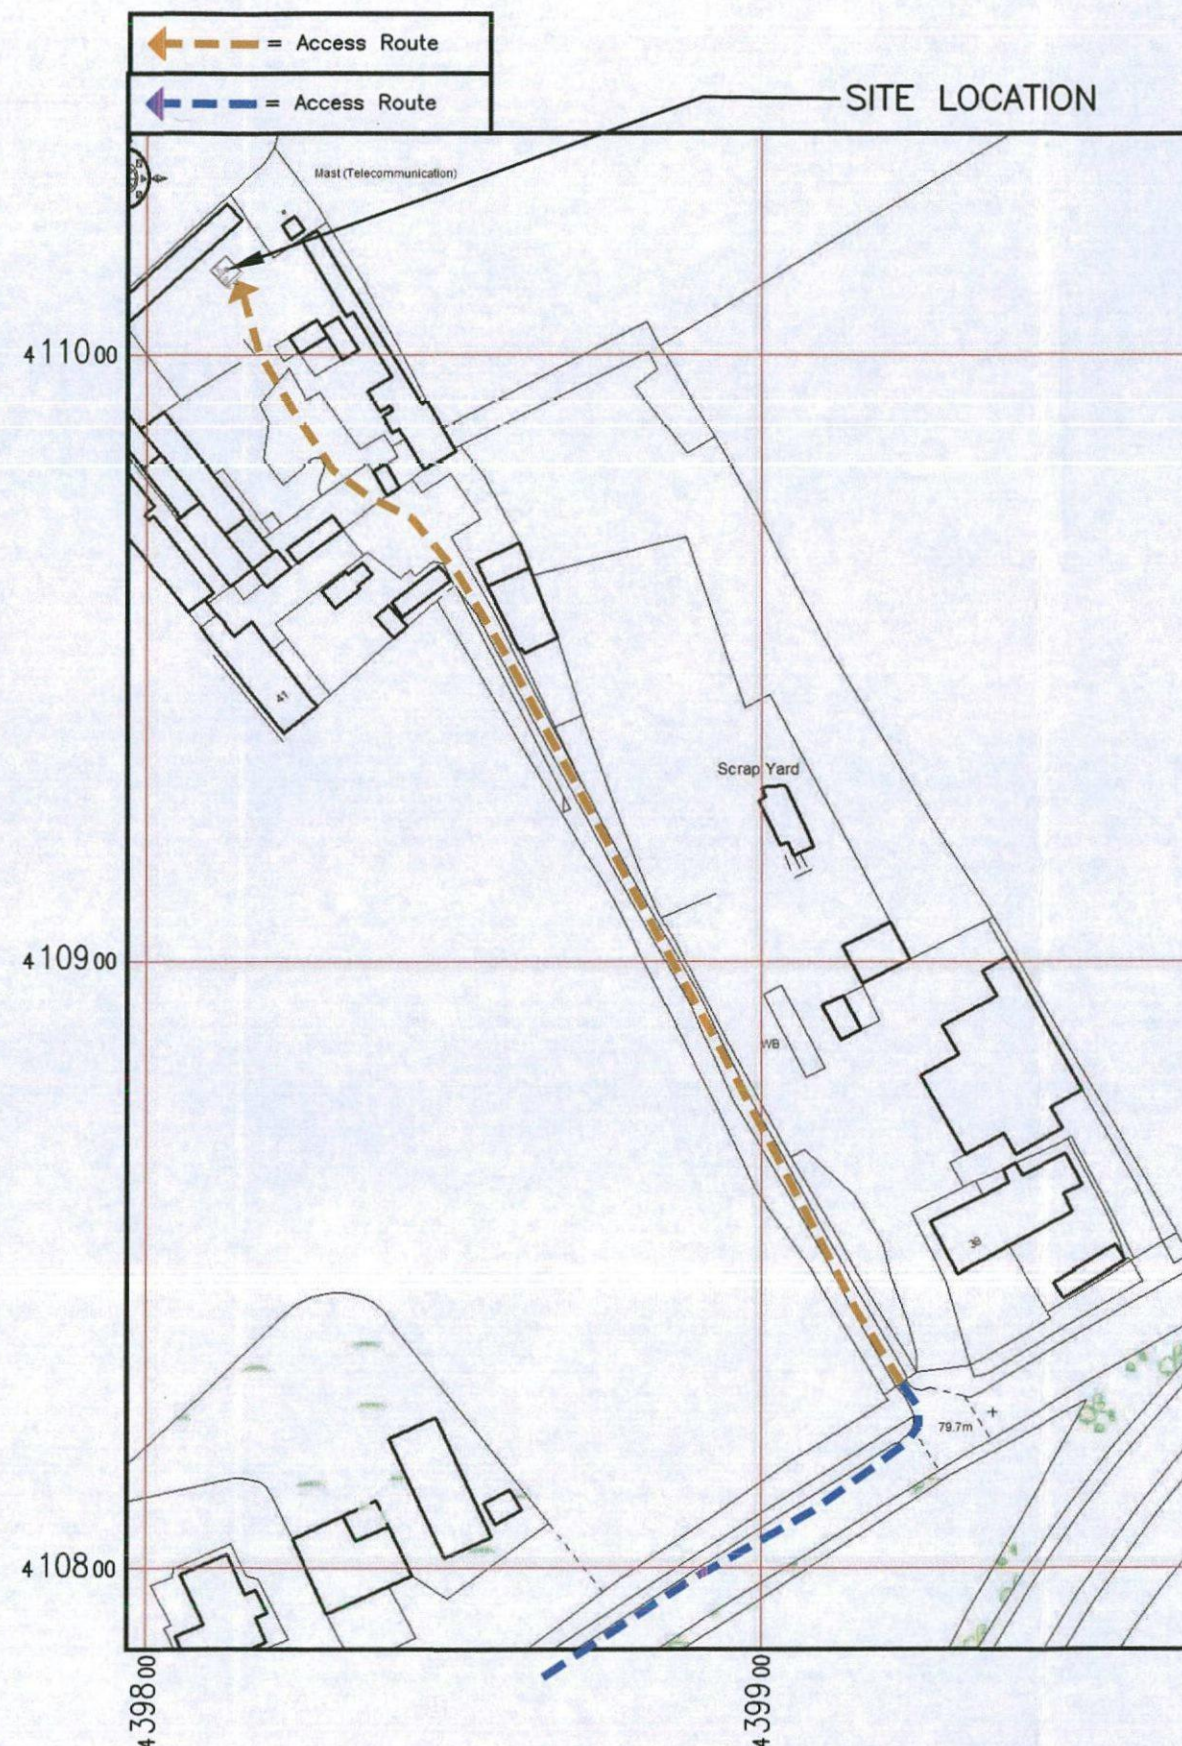

DETAILED SITE LOCATION (Scale 1:1250)

Based upon Ordnance Survey map extract
with the permission of the Controller of
Her Majesty's Stationery Office.
Crown copyright.
Licence No. 100020449

ALL DIMENSIONS ARE IN mm UNLESS NOTED OTHERWISE

N.G.R. E: 439807 N: 411013

CONCESSION REQUIRED NO

DIRECTIONS TO SITE:
HEAD SOUTH EAST ON M1.
AT JUNCTION 37 TAKE THE A628 EXIT TO
BARNESLEY/MANCHESTER.
AT DODWORTH ROUNDABOUT TAKE THE 1ST
EXIT ONTO DODWORTH ROAD/A628.
AT TOWNSEND ROUNDABOUT TAKE THE 4TH
EXIT ONTO WEST WAY/A628.
AT THE ROUNDABOUT TAKE THE 1ST EXIT ONTO
WESLEY STREET.
TURN RIGHT ONTO LAMBRA ROAD.
TURN RIGHT ONTO PONTEFRAC T ROAD/A628.
AT THE ROUNDABOUT TAKE THE 3RD EXIT
AND STAY ON CUDWORTH PKWY/A628.
AT WEETSHAW LANE ROUNDABOUT TAKE THE
2ND EXIT AND STAY ON CUDWORTH
PKWY/A628.
AT THE ROUNDABOUT TAKE THE 1ST EXIT
ONTO COLLIER ROAD/A628.
AT THE ROUNDABOUT TAKE THE 1ST EXIT
ONTO SOUTHGATE.
AT THE ROUNDABOUT TAKE THE 2ND EXIT
ONTO BRIERLEY ROAD.
FOLLOW PRIVATE ACCESS TRACK ON LEFT
HAND SIDE TO SITE

NOTES:

A	Issued for Approval	JK	SSH	14.03.17
REV	MODIFICATION	BY	CH	DATE

CLARKE
telecom

Unit E, Madison Place, Northampton Road,
Manchester, M40 5AG
Tel: 0161 785 4500
Fax: 0161 785 4501
Web: www.clarke-telecom.com

O₂


CTIL - BEACON

Cell Name		Opt.
LAND AT NOAH'S ARK KENNELS		A
Cell ID No		
CTIL	TEF	VF
236135	080646	-

Site Address / Contact Details

41 BRIERLEY ROAD
SHAFTON
BARNESLEY
SOUTH YORKSHIRE
S72 8QW

Drawing Title:		SITE LOCATION MAPS	
Purpose of issue:		PLANNING	Dwg Rev:
Drawing Number:		100	A
Surveyed By:		SSH	Original Sheet Size:
Drawn:		JK	A3
Date:		14.03.17	Pack Issue:
Checked:		SSH	B
Date:		14.03.17	

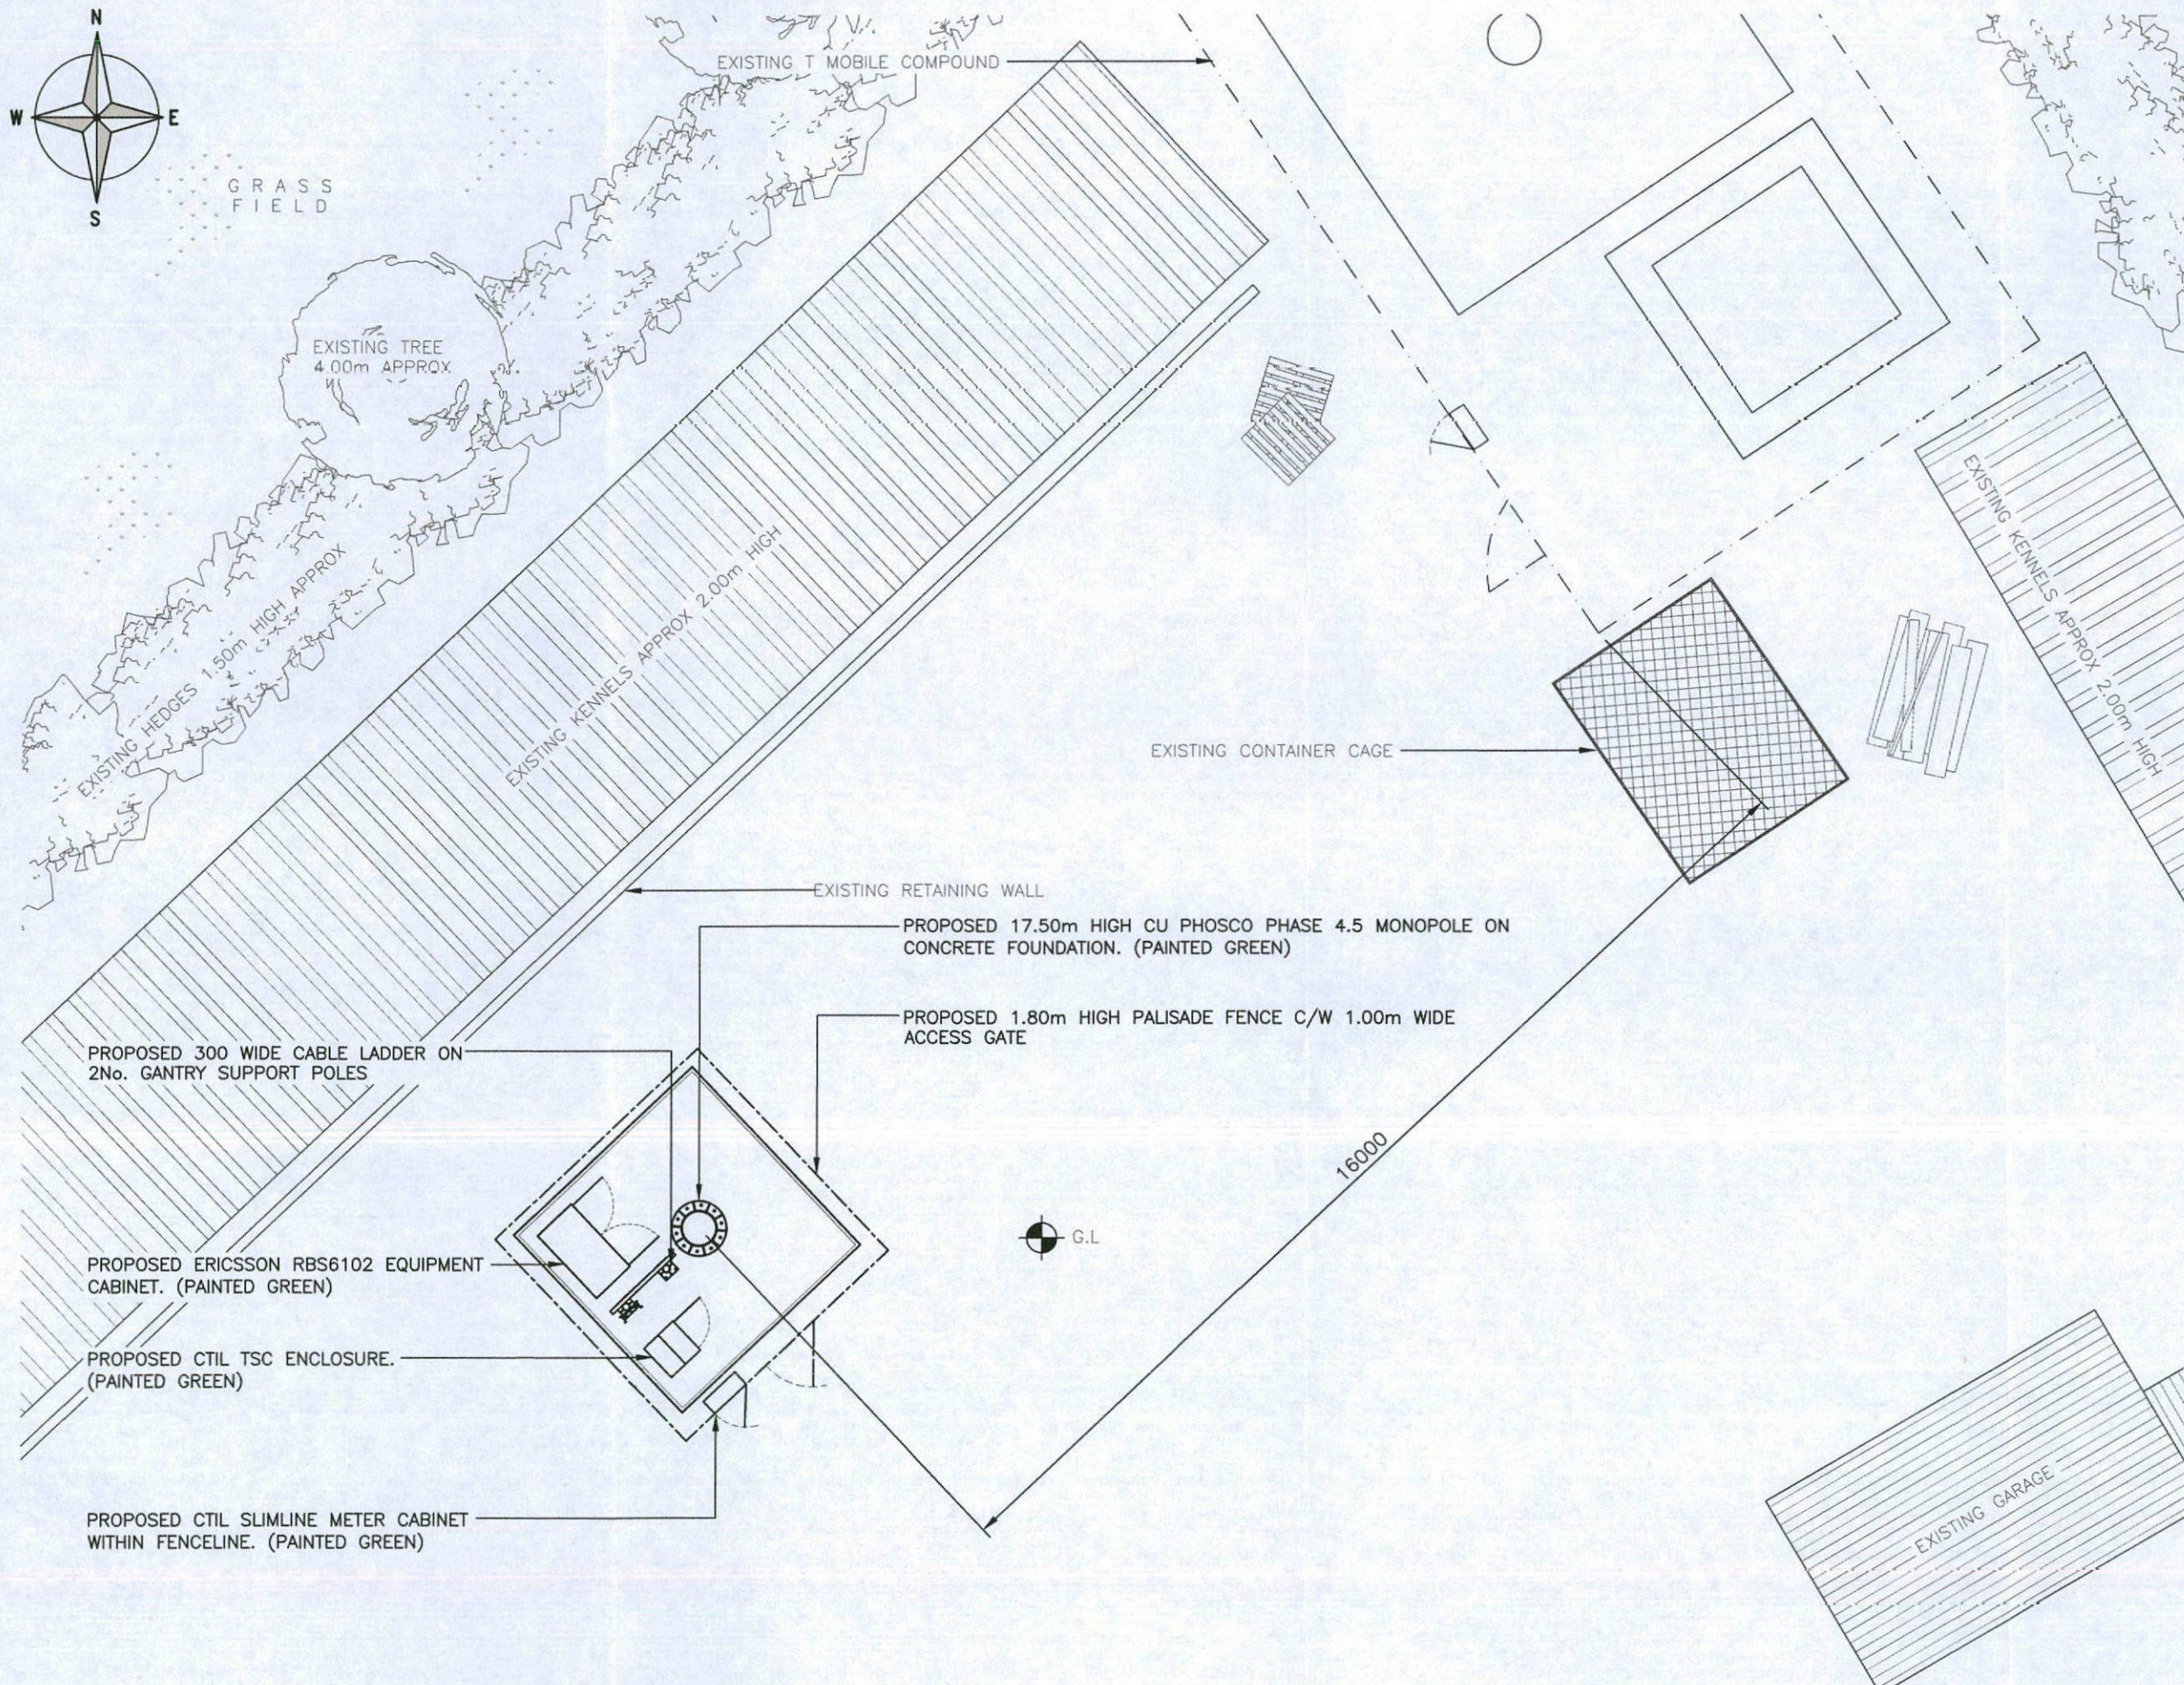

PROPOSED SITE PLAN
(1:100)

The drawings comply with TEF & Vodafone Standard ICNIRP guidelines.
Designed in accordance with CTIL document: SDN0008

ALL DIMENSIONS ARE IN mm UNLESS NOTED OTHERWISE

N.G.R E: 439807 N: 411013

CONCESSION REQUIRED NO

NOTES:

B	Monopole height increased to 17.5m	GJ	SSH	10.05.17
A	Issued for Approval	JK	SSH	14.03.17
REV	MODIFICATION	BY	CH	DATE

CLARKE
telecom
Unit E, Madison Place, Northampton Road,
Manchester, M40 5AG
Tel: 0161 785 4500
Fax: 0161 785 4501
Web: www.clarke-telecom.com

O₂

CTIL - BEACON

Cell Name Opt.

LAND AT NOAH'S ARK KENNELS A

Cell ID No

CTIL	TEF	VF
236135	080646	-

Site Address / Contact Details

41 BRIERLEY ROAD
SHAFTON
BARNLEY
SOUTH YORKSHIRE
S72 8QW


Drawing Title: PROPOSED SITE PLAN

Purpose of issue: PLANNING Dwg Rev:

Drawing Number: 200 B

Surveyed By: SSH Original Sheet Size: A3 Pack Issue:

Drawn: JK Date: 14.03.17 Checked: SSH Date: 14.03.17 B

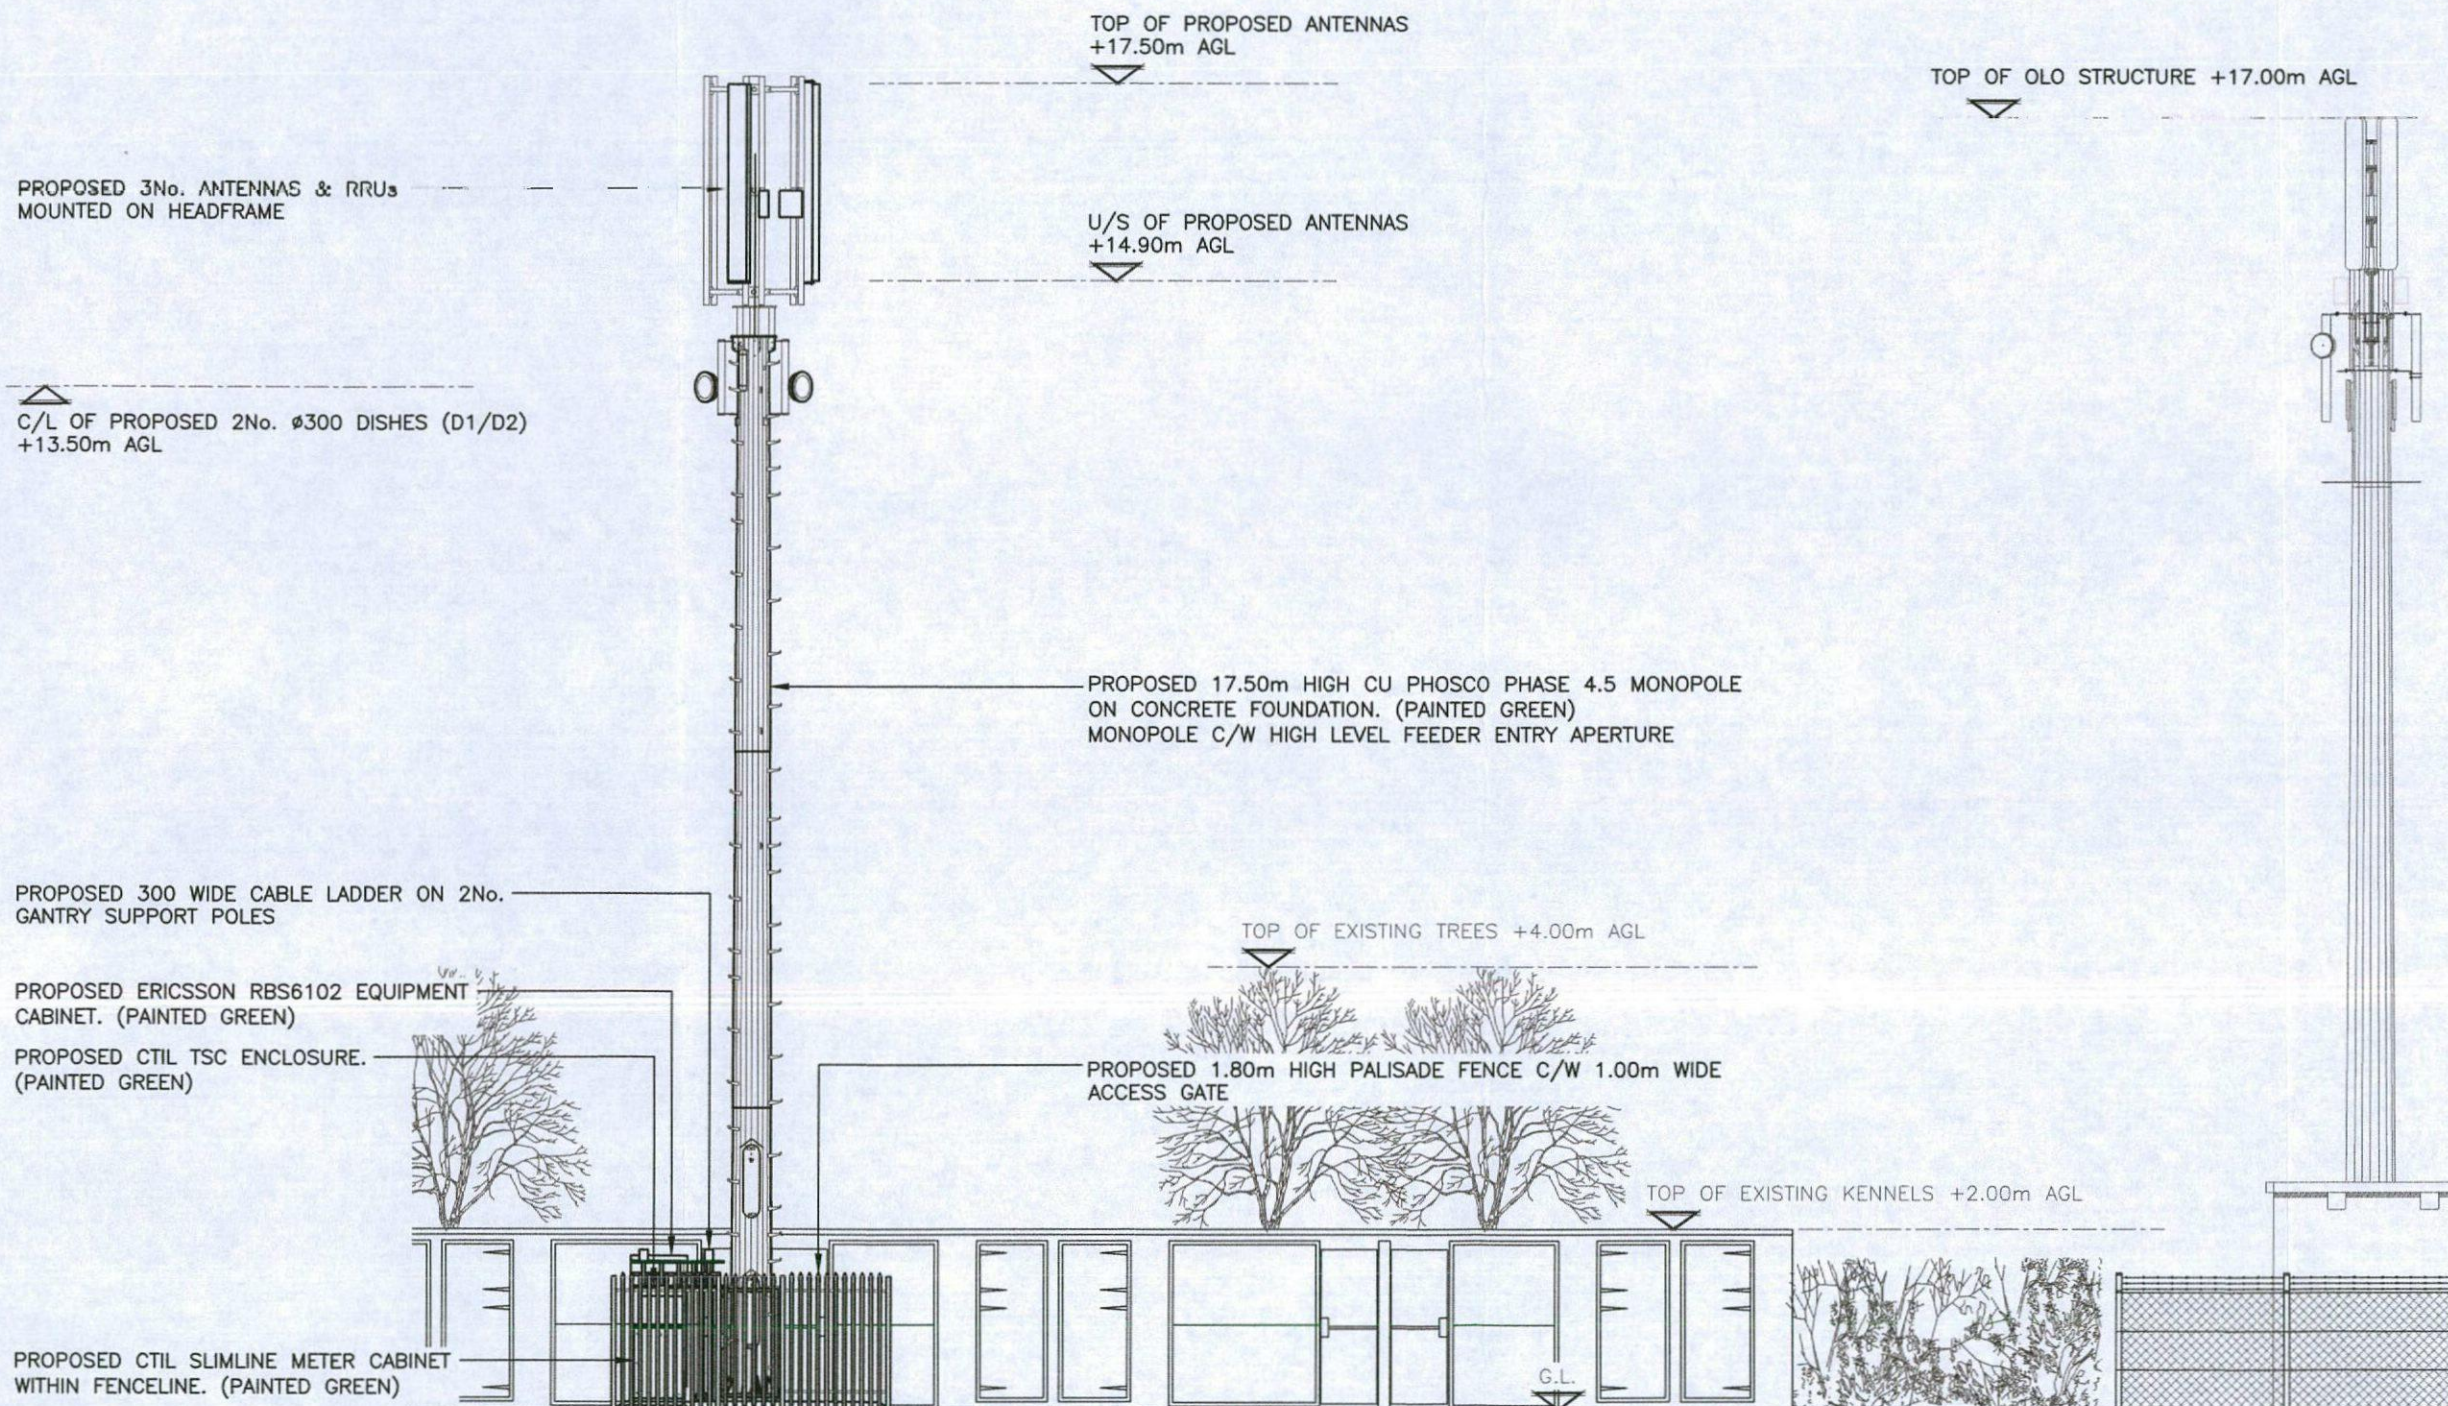

ALL DIMENSIONS ARE IN mm UNLESS NOTED OTHERWISE

N.G.R. E: 439807 N: 411013

CONCESSION REQUIRED NO

NOTES:

REV	MODIFICATION	BY	CH	DATE
B	Monopole height increased to 17.5m	GJ	SSH	10.05.17
A	Issued for Approval	JK	SSH	14.03.17

CLARKE
telecom

Unit E, Madison Place, Northampton Road,
Manchester, M40 5AG
Tel: 0161 785 4500
Fax: 0161 785 4501
Web: www.clarke-telecom.com

O₂

CTIL - BEACON

Cell Name Opt.

LAND AT NOAH'S ARK KENNELS A

Cell ID No

CTIL	TEF	VF
236135	080646	-

Site Address / Contact Details

41 BRIERLEY ROAD
SHAFTON
BARNLEY
SOUTH YORKSHIRE
S72 8QW

Drawing Title: PROPOSED SITE ELEVATION

Purpose of issue: PLANNING Dwg Rev:

Drawing Number: 300 B

Surveyed By: SSH Original Sheet Size: A3 Pack Issue:

Drawn: JK Date: 14.03.17 Checked: SSH Date: 14.03.17 B

The drawings comply with TEF & Vodafone Standard ICNIRP guidelines.
Designed in accordance with CTIL document: SDN0008