


DO NOT SCALE DRAWING

ALL DIMENSIONS IN MILLIMETRES

IF IN DOUBT ASK

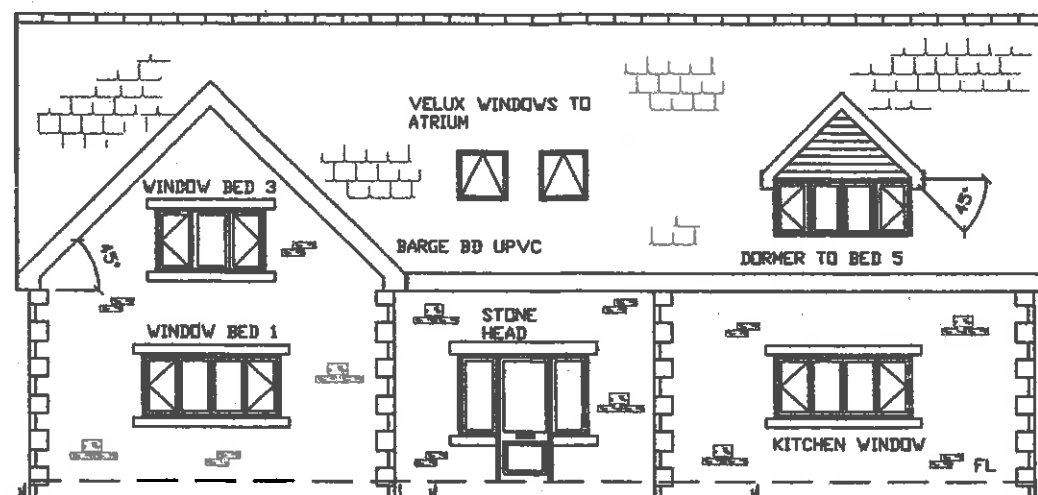


MAIN THRESHOLD
FRONT ELEVATION
(FACING SOUTH BOUNDARY & HAY GREEN LANE)

REPRODUCTION STONE SLATES
TO MAIN AND DORMER ROOF


MAINTENANCE FREE UPVC
SOFFITS & FASCIA BOARDS
COLOUR AGREED WITH LA
PLANNING DEPT

STONE QUINS TO ALL
EXPOSED CORNERS

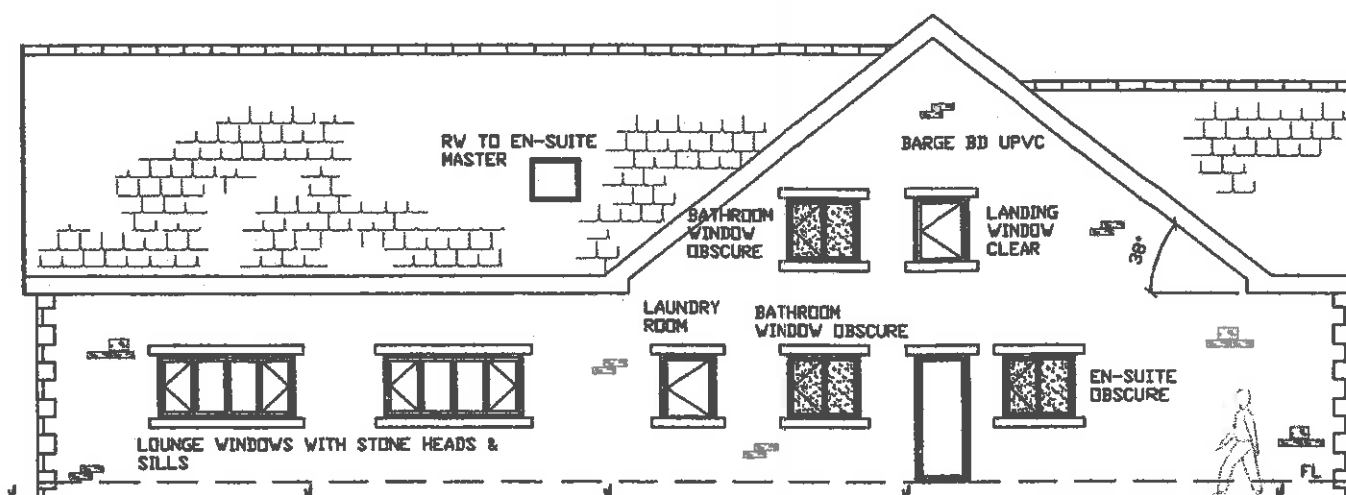

SIDE ELEVATION
(FACING WEST BOUNDARY & 24 HAY GREEN LANE)

COURSED SQUARE SANDSTONE TO ALL ELEVATIONS
WITH STONE HEADS & SILLS TO ALL OPENINGS

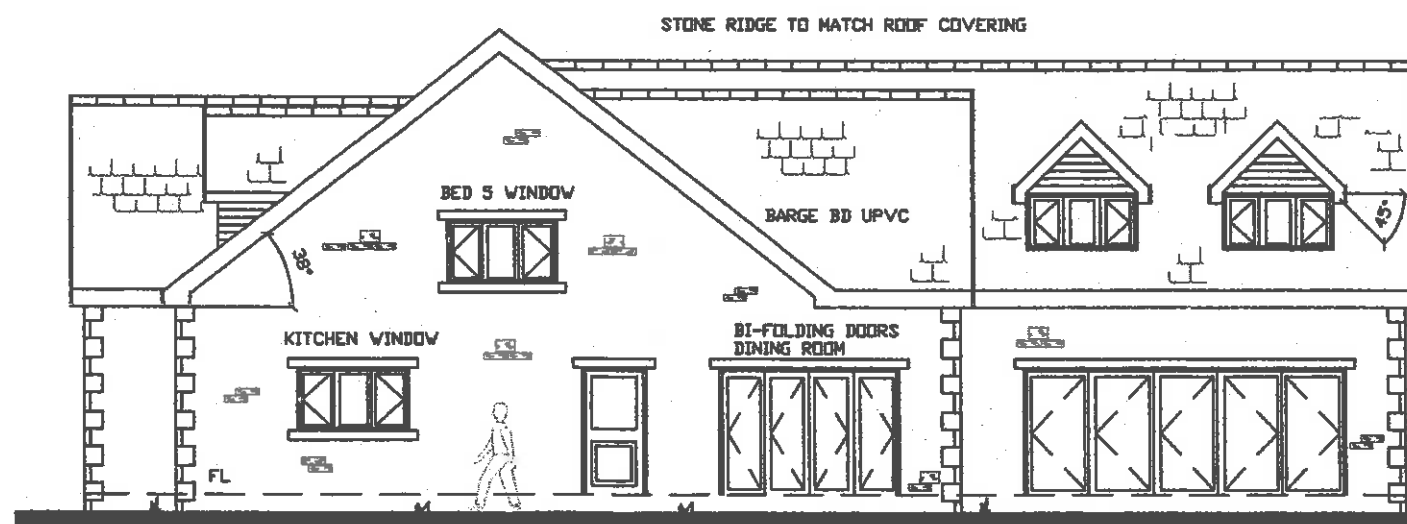

SIDE ENTRANCE DOOR
KITCHEN
SIDE ELEVATION
(FACING THE EAST BOUNDARY AND HAY GREEN WOOD)

7.201

DORMERS TO MASTER
BEDROOM


2.600

2.400

STONE QUINS TO ALL
EXPOSED CORNERS

BI-FOLDING DOORS TO
LOUNGE

0.000

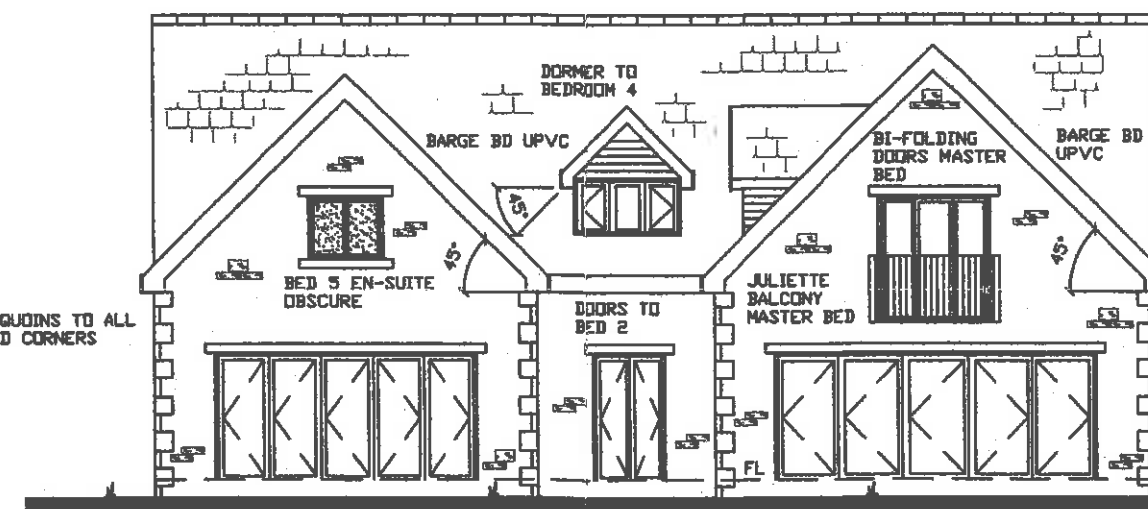

BI-FOLDING DOORS TO
DINING ROOM

REAR ELEVATION
(FACING REAR GARDEN)

BI-FOLDING DOORS TO
LOUNGE

CLIENT
MR & MRS M RICHARDS
24 HAY GREEN LANE
BIRDWELL, BARNSELEY

TITLE
PROPOSED ELEVATIONS OF DORMER BUNGALOW

Quill
ARCHITECTURE[©]

THIS DRAWING IS COPYRIGHT AND MUST NOT BE USED OR
DISCLOSED IN ANY WAY EXCEPT WHERE AUTHORIZED IN
WRITING BY QUILL ARCHITECTURE.

TELEPHONE (01226) 755446

REG No 5210984

SCALE 1 : 125
DATE 11/02/16

DRAWN AD
REV

DRG No CAD/QA/1502