






**PROPOSED
FRONT ELEVATION**
SCALE 1:100

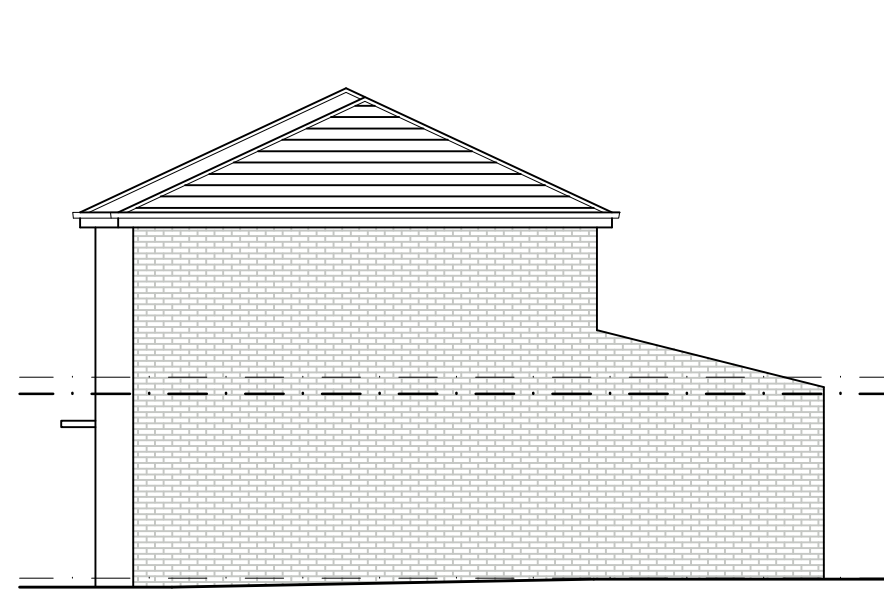

**PROPOSED
SIDE ELEVATION**
SCALE 1:100

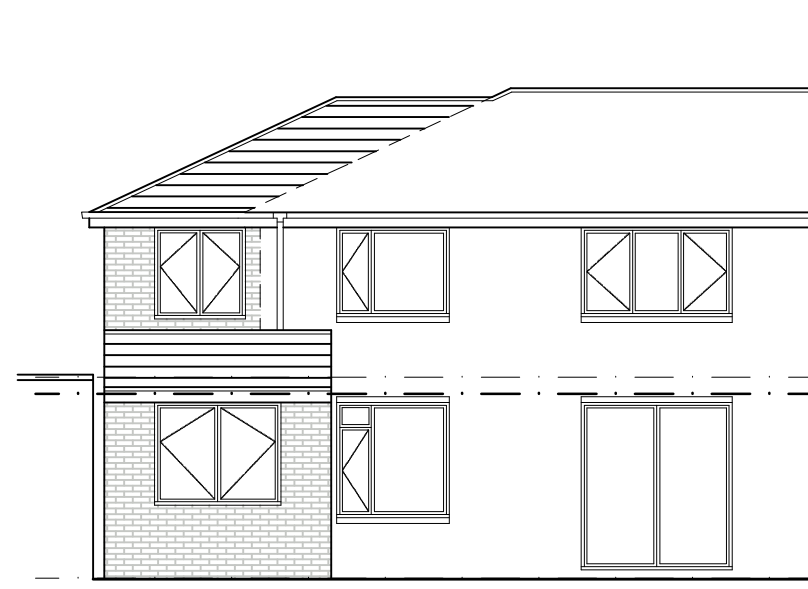


**PROPOSED
REAR ELEVATION**
SCALE 1:100

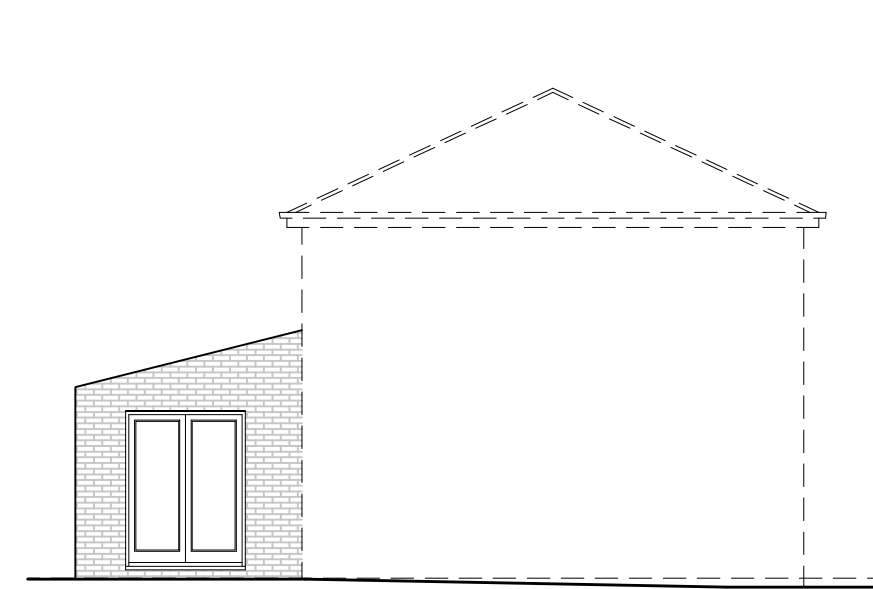


**PROPOSED
SIDE ELEVATION**
SCALE 1:100




**EXISTING
FRONT ELEVATION**
SCALE 1:100

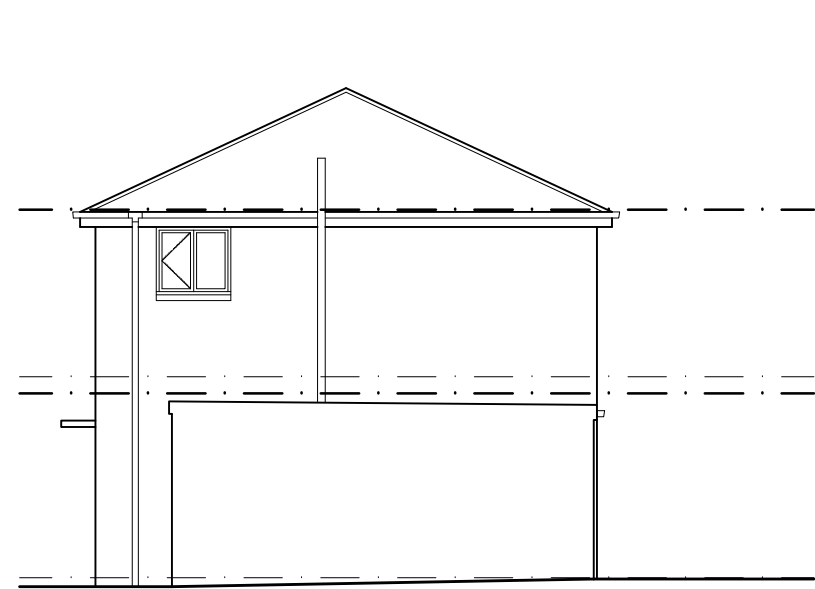


**EXISTING
SIDE ELEVATION**
SCALE 1:100

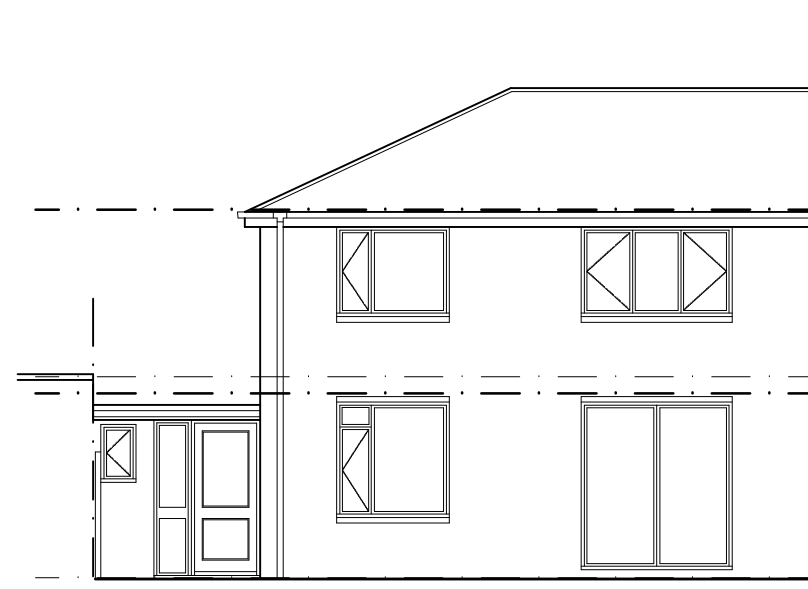


**EXISTING
REAR ELEVATION**
SCALE 1:100

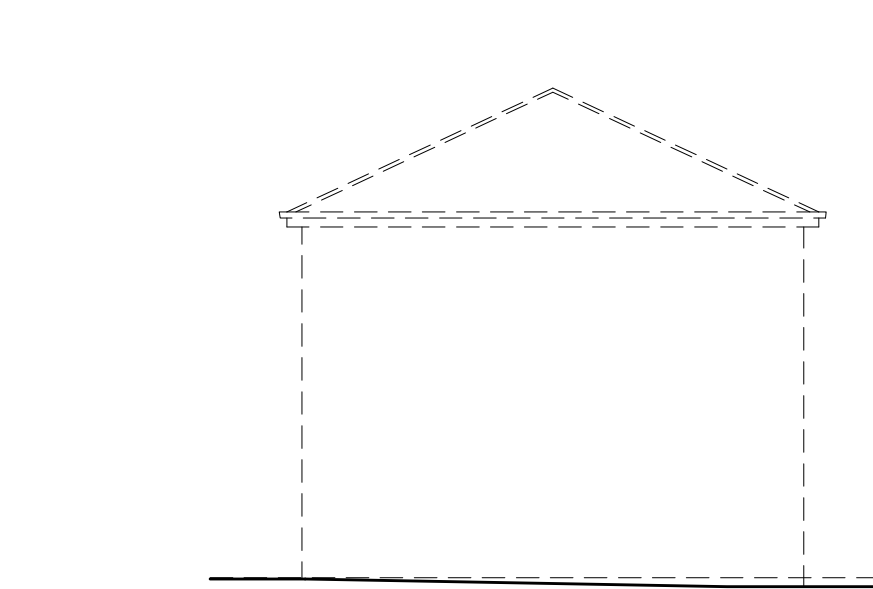


**EXISTING
SIDE ELEVATION**
SCALE 1:100

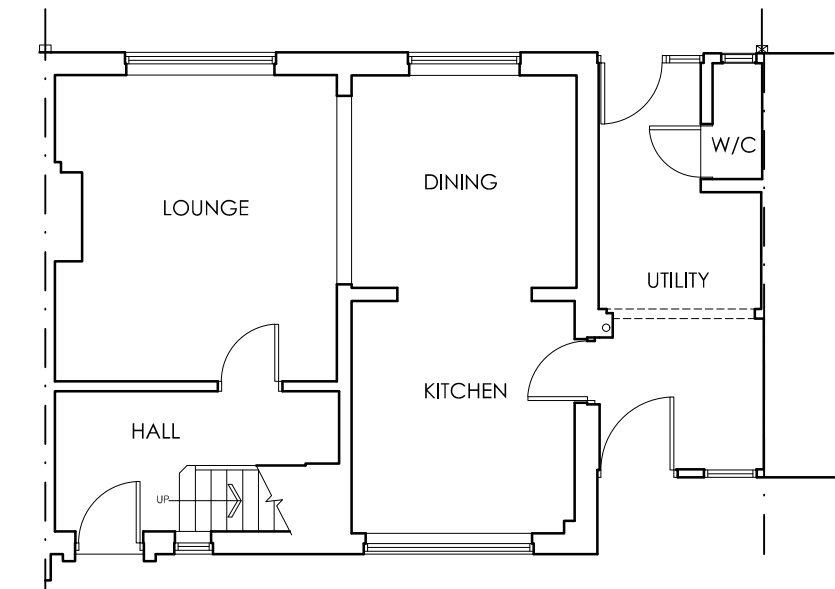


**EXISTING GROUND
FLOOR PLAN**
SCALE 1:100

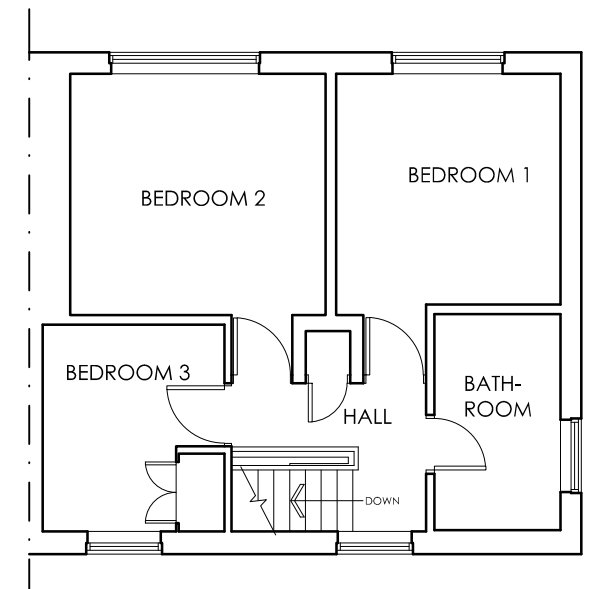


**EXISTING FIRST
FLOOR PLAN**
SCALE 1:100

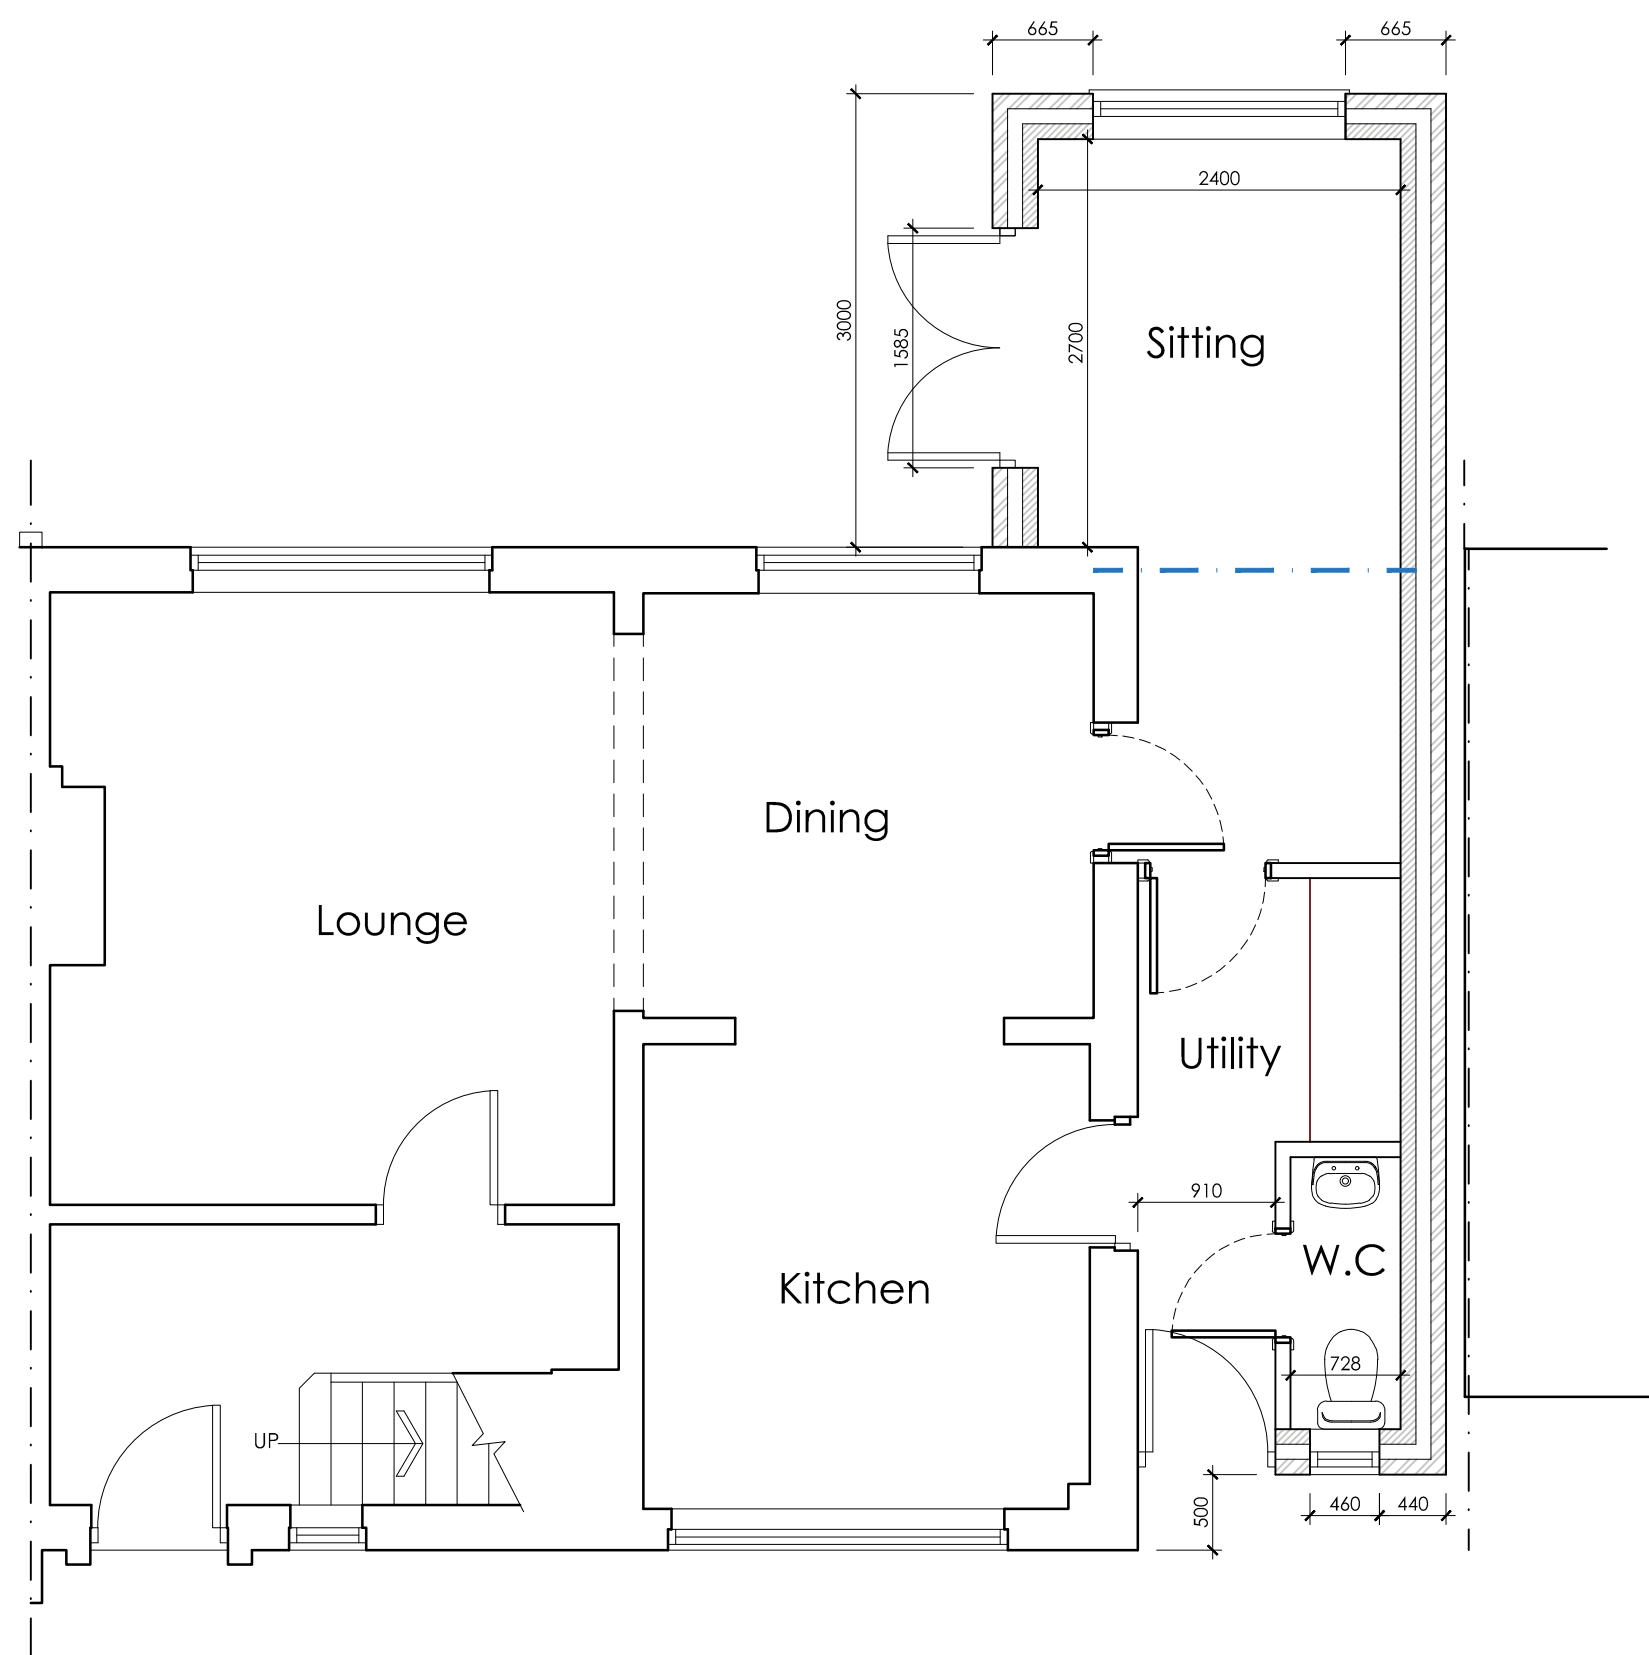


**PROPOSED GROUND
FLOOR PLAN**
SCALE 1:50

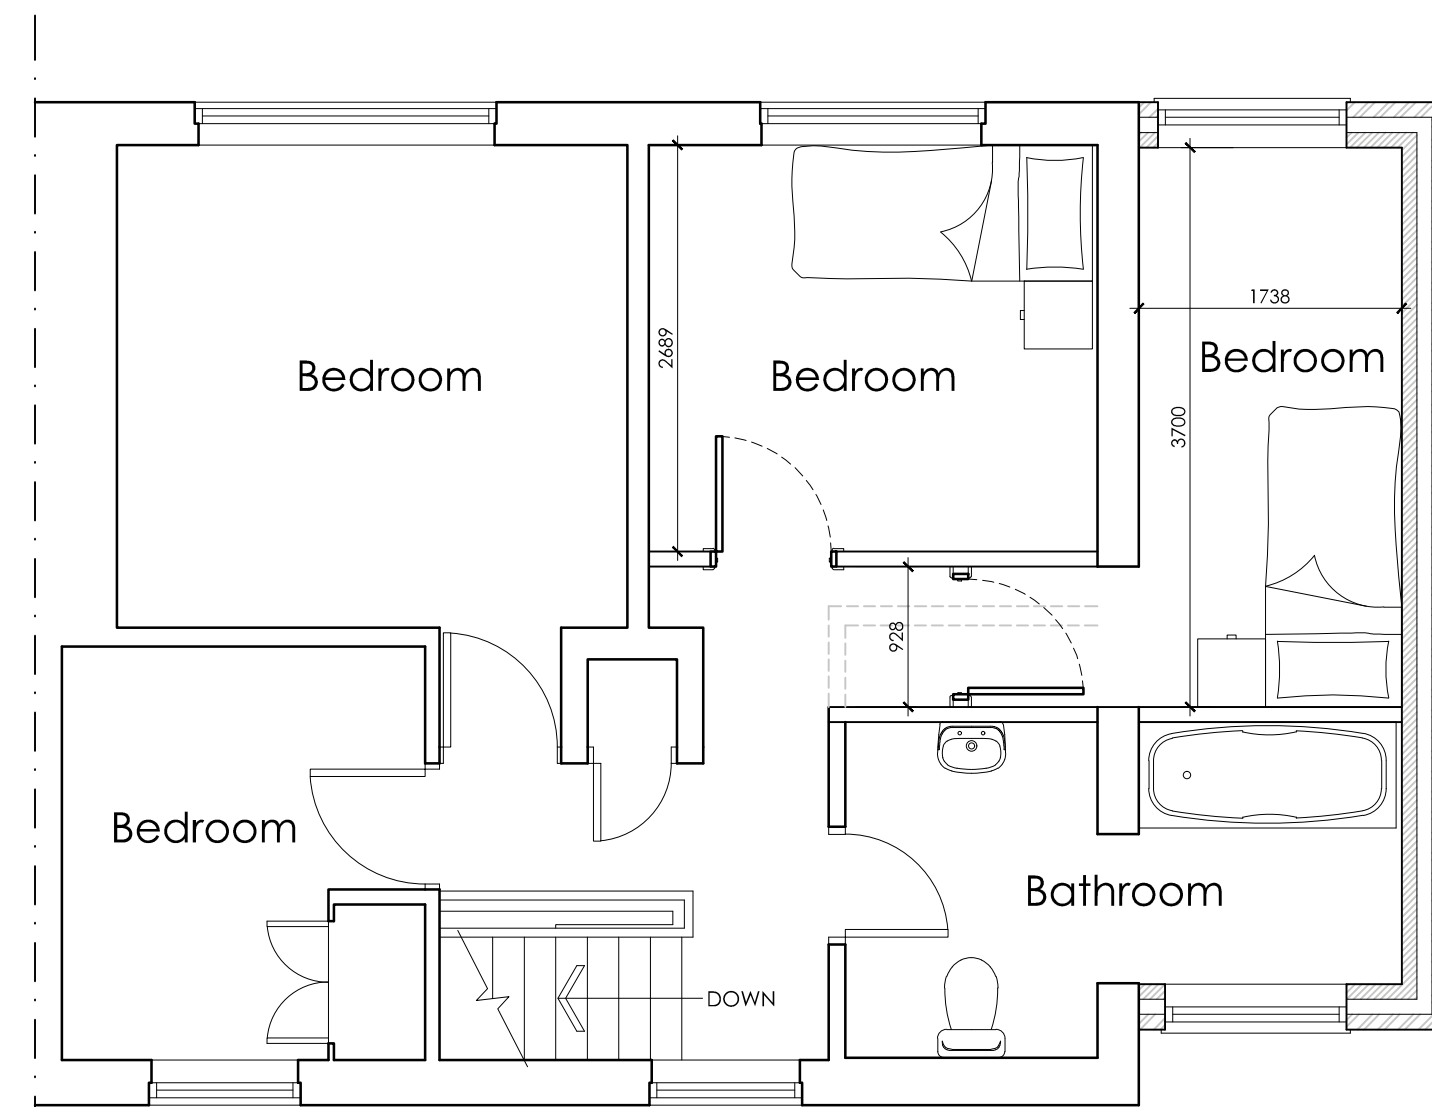

**PROPOSED FIRST
FLOOR PLAN**
SCALE 1:50

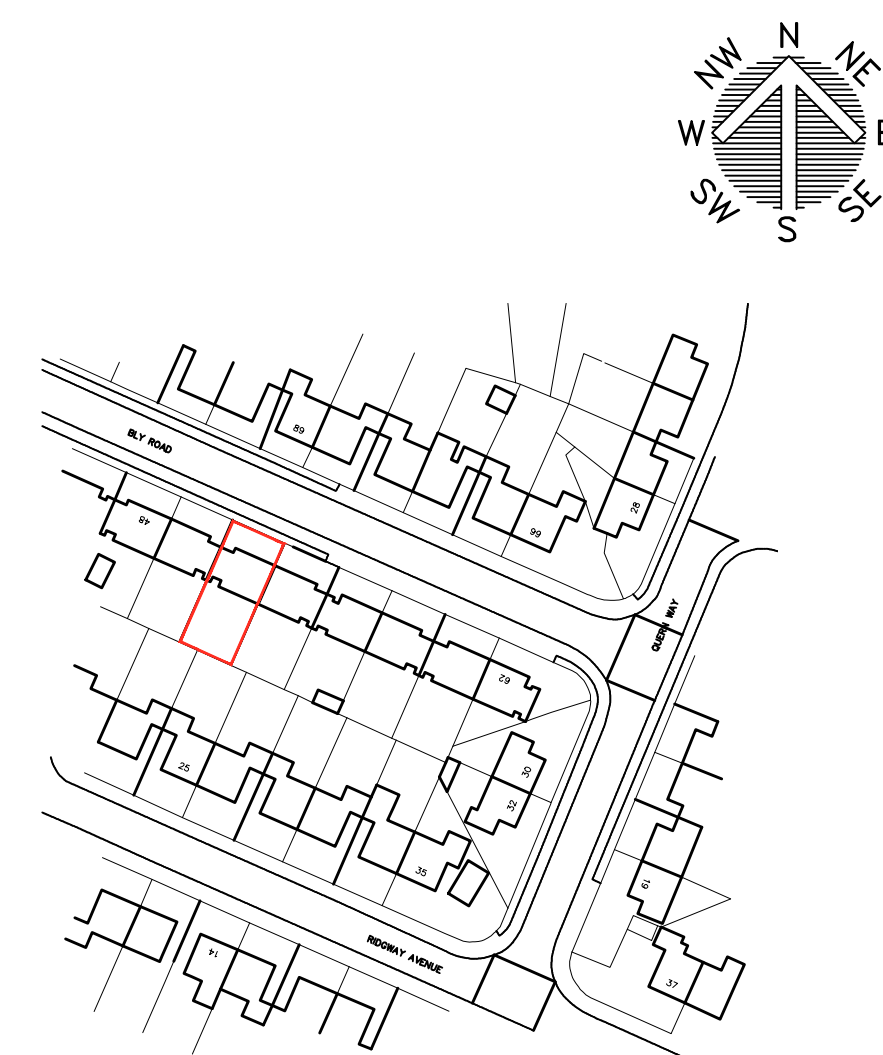

LOCATION PLAN
SCALE 1:1250

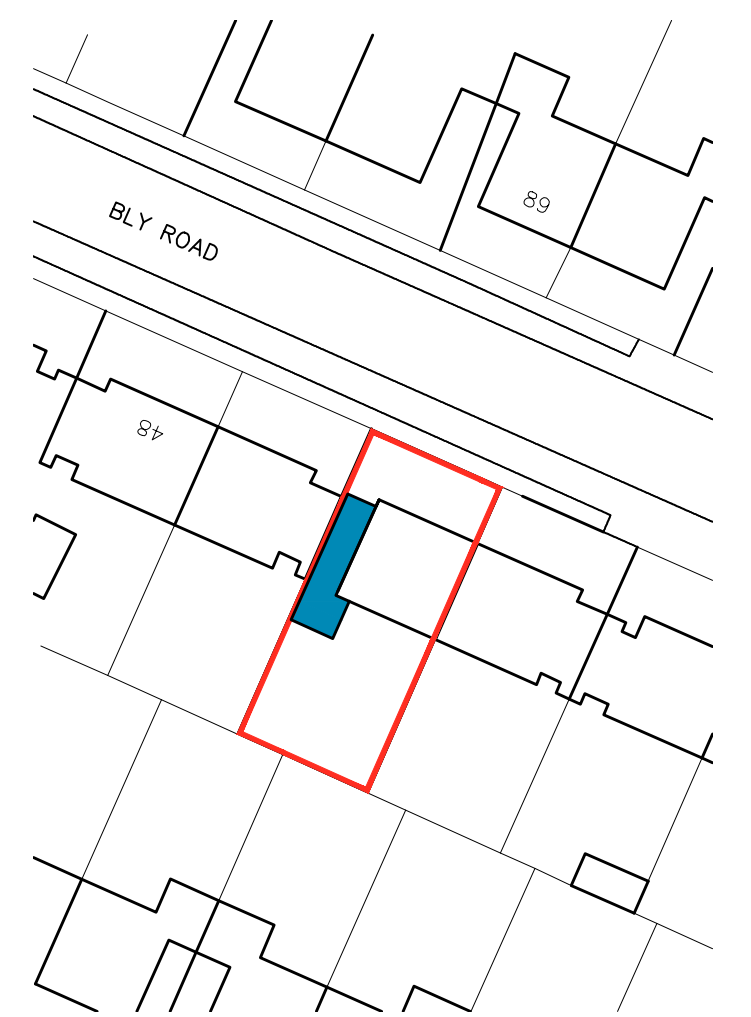

BLOCK PLAN
SCALE 1:500

			OFFICE ONE, 34 VICTORIA ROAD, BARNSELY, S70 2BU			Phone: 01226 208482		
ARCHITECTURAL SERVICES			Email: info@whiteaguspартnership.co.uk			Web: www.whiteaguspартnership.co.uk		
Project.			Client.					
PROPOSED EXTENSION AT 52 BLY ROAD, DARFIELD BARNSELY, S73 9DP			MR J. BERRESFORD					
Drawing Title.			Date.			Scale.		
PLANS AND ELEVATIONS			MARCH 2021			1:50 & 1:100 @ A1		
Ref.			Dwg. No.			Rev.		
20-282			01			A		
Date	Suffix	Description	Date	Suffix	Description			
20/04/2021	A	REVISED TO CLIENTS REQUIREMENTS						