





FRONT ELEVATION 1:100



SIDE ELEVATION

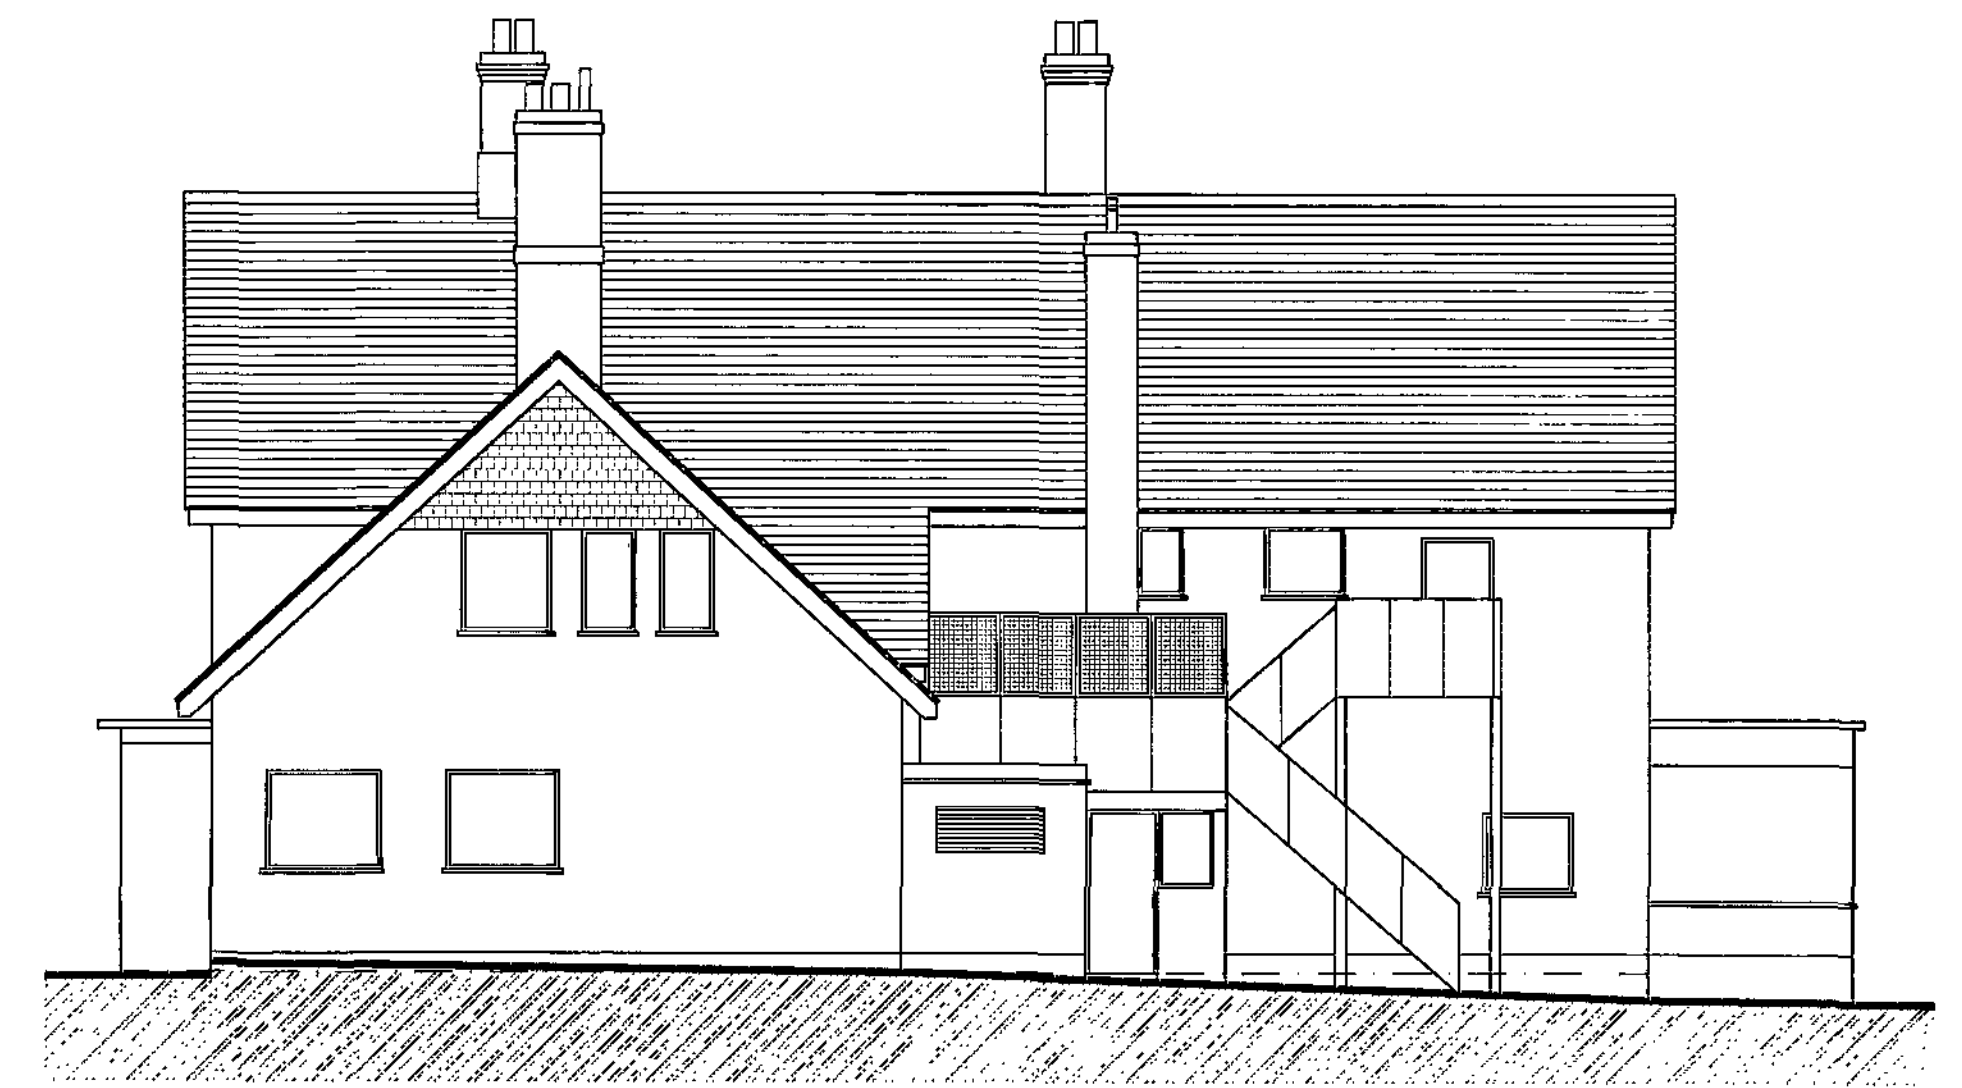

REAR ELEVATION

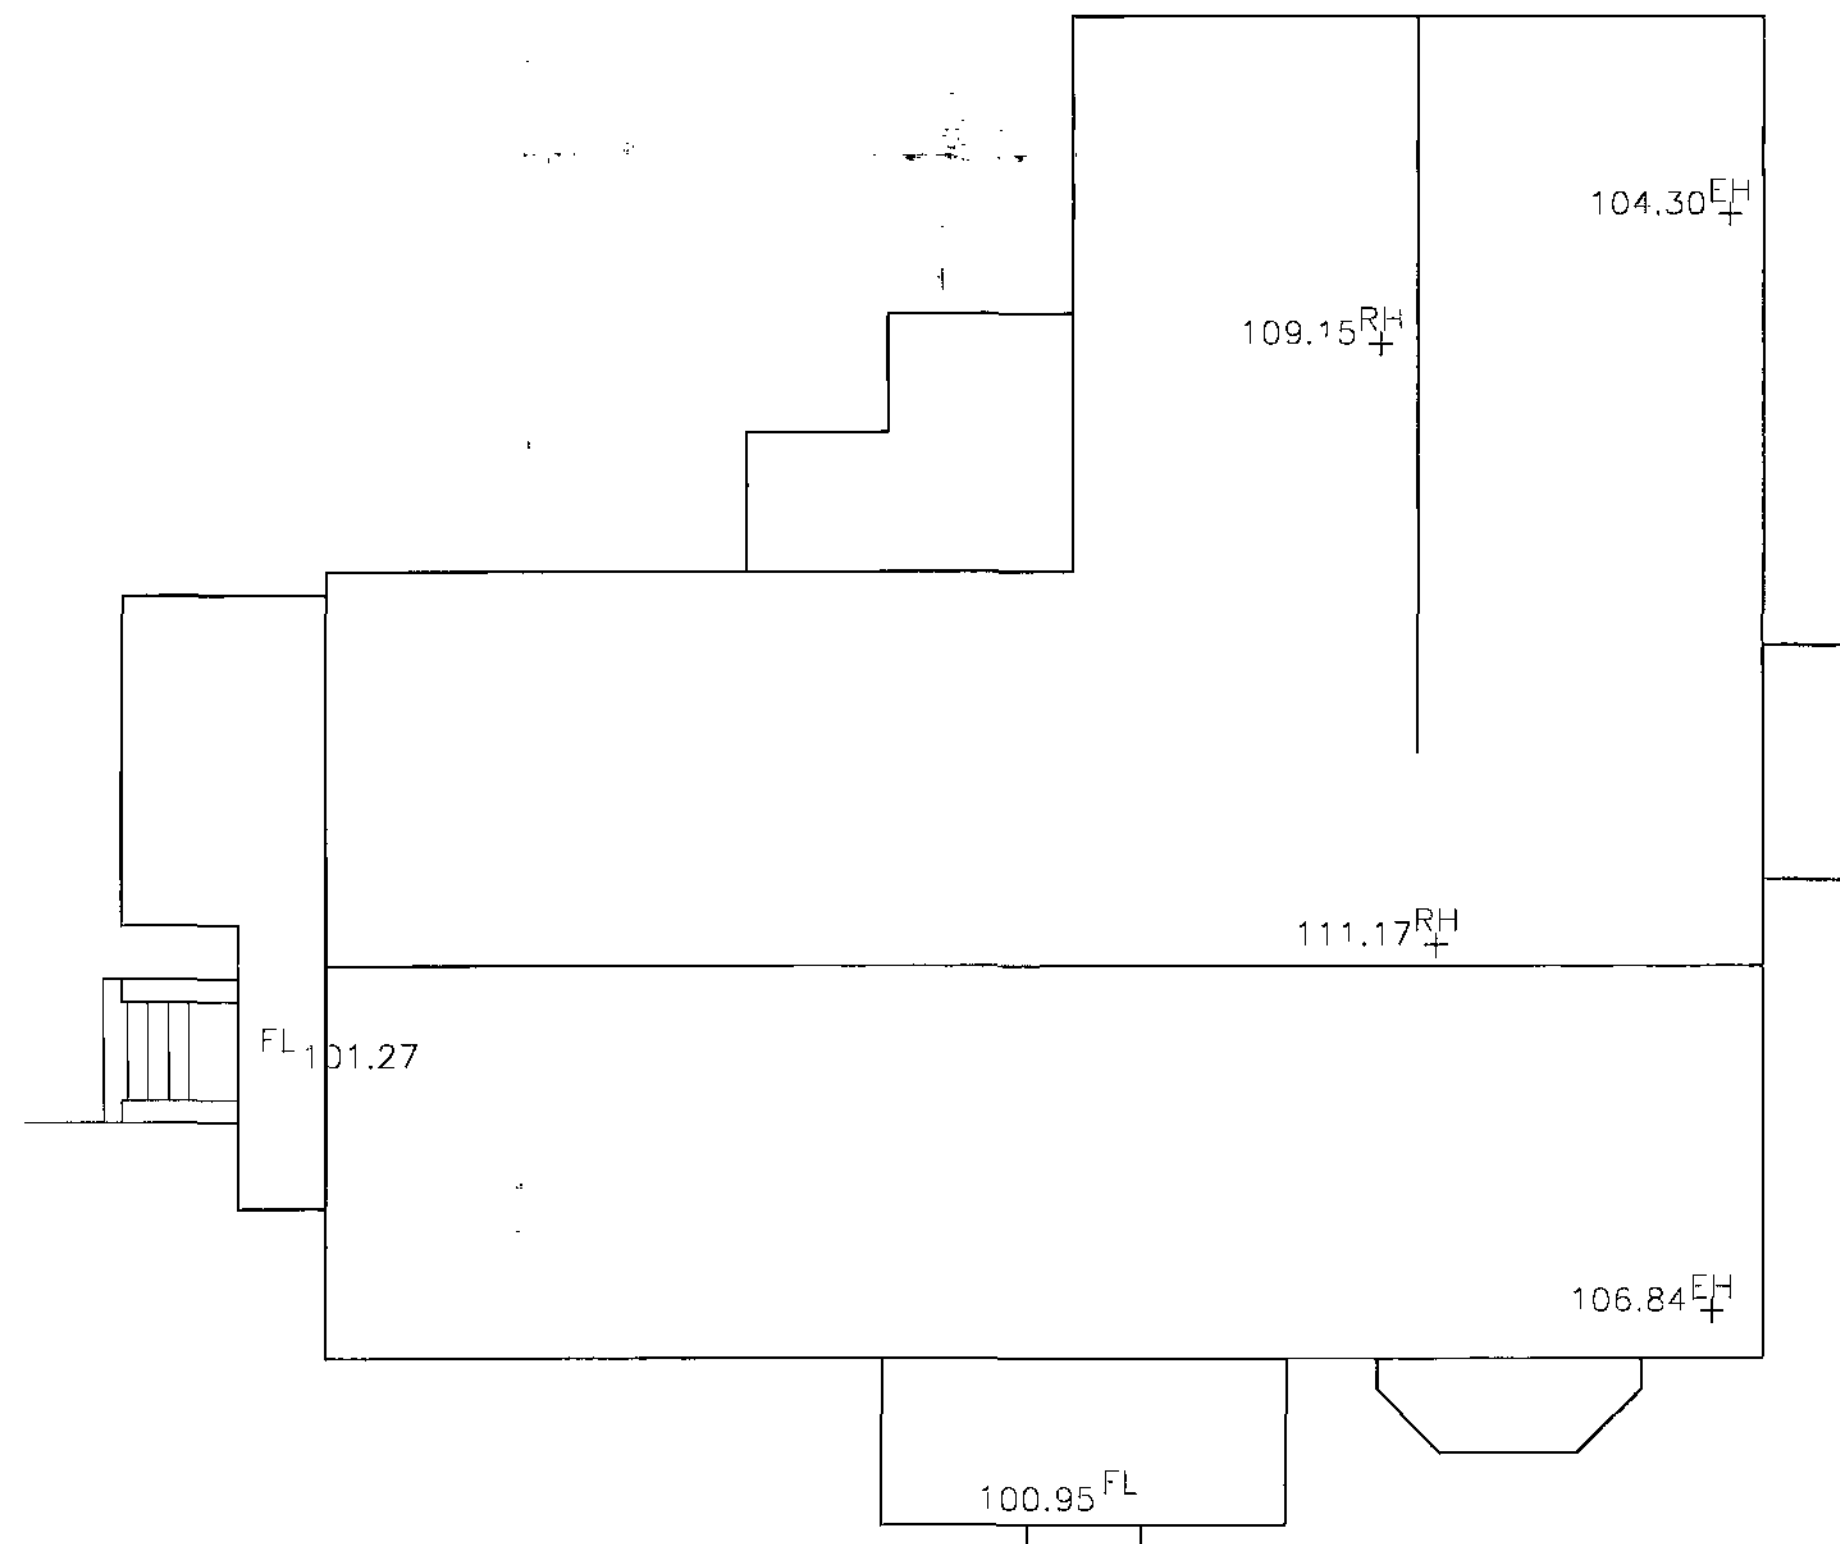

EXISTING FOOTPRINT 1:100



SIDE ELEVATION

Notes:
 1. Do not scale from this drawing.
 2. All dimensions and setting out to be checked on site prior to commencing works. Any discrepancies to be reported to A.C. Craig Associates immediately.
 3. If in any doubt, ask.
 4. It is the responsibility of the contractor to comply with current Building Regulations whether or not wholly depicted in this drawing.
 5. This drawing and the works depicted are copyrighted and no duplication may be made without prior consent from A.C. Craig Associates.
 6. Any indication of services is indicative - further investigation to be required on site prior to commencing any works.
 7. This drawing must be read and checked against any structural, geotechnical or other specialist documentation provided.



A. C. CRAIG Associates
 ARCHITECTURAL TECHNICIANS
 3 Wilmore Street, Much Wenlock,
 Shropshire TF13 6HR
 Telephone/Facsimile 01952 727677
 enquiries@accraig.co.uk / www.accraig.co.uk

Job Location	Birchwood Development	Barnsley Metropolitan Borough Council
Description	Proposed New Facility	2.0 OCT 2008
Drawing	Existing Building Footprint and Elevations	1.0 OCT 2008

Client	Options Group Ltd.
Date	May 2008
Scale	1:100 at A1

Drawn	DB	Checked	
Reference	100	Revision	

- Notes:-
1. Do not scale from this drawing.
 2. All dimensions and setting out to be checked on site prior to commencing work. Any discrepancies to be reported to A.C. Craig Associates immediately.
 3. If in any doubt, ask.
 4. It is the responsibility of the contractor to comply with current Building Regulations whether or not wholly depicted in this drawing.
 5. This drawing and the works depicted are copyrighted and no duplication may be made without prior consent from A.C. Craig Associates.
 6. Any indication of services is indicative - further investigation is required on site prior to commencing any work.
 7. This drawing must be read and checked against any structural, geotechnical or other specialist documentation provided.




A. C. CRAIG Associates
 ARCHITECTURAL TECHNICIANS
 3 Wilmore Street, Much Wenlock,
 Shropshire TF13 6HR
 Telephone/Facsimile 01952 727677
 enquiries@accraig.co.uk / www.accraig.co.uk

Job Location	Birchwood Development	Barnesley Metropolitan Council
Description	Proposed New Facility	20 OCT 2008
Drawing	Existing Site Plan	

Client	Options Group Ltd.
Date	May 2008
Scale	1:200 at A1

Drawn	DB	Checked	
Reference	202		
Revision			

Notes:-
 1. Do not scale from this drawing.
 2. All dimensions and setting out to be checked on site prior to commencing works. Any discrepancies to be reported to A.C. Craig Associates immediately.
 3. If in any doubt, ask.
 4. It is the responsibility of the contractor to comply with current Building Regulations whether or not wholly depicted in this drawing.
 5. This drawing and the works depicted are copyrighted and no duplication may be made without prior consent from A.C. Craig Associates.
 6. Any indication of services is indicative - further investigation is required on site prior to commencing any works.
 7. This drawing must be read and checked against any structural, geotechnical or other specialist documentation provided.

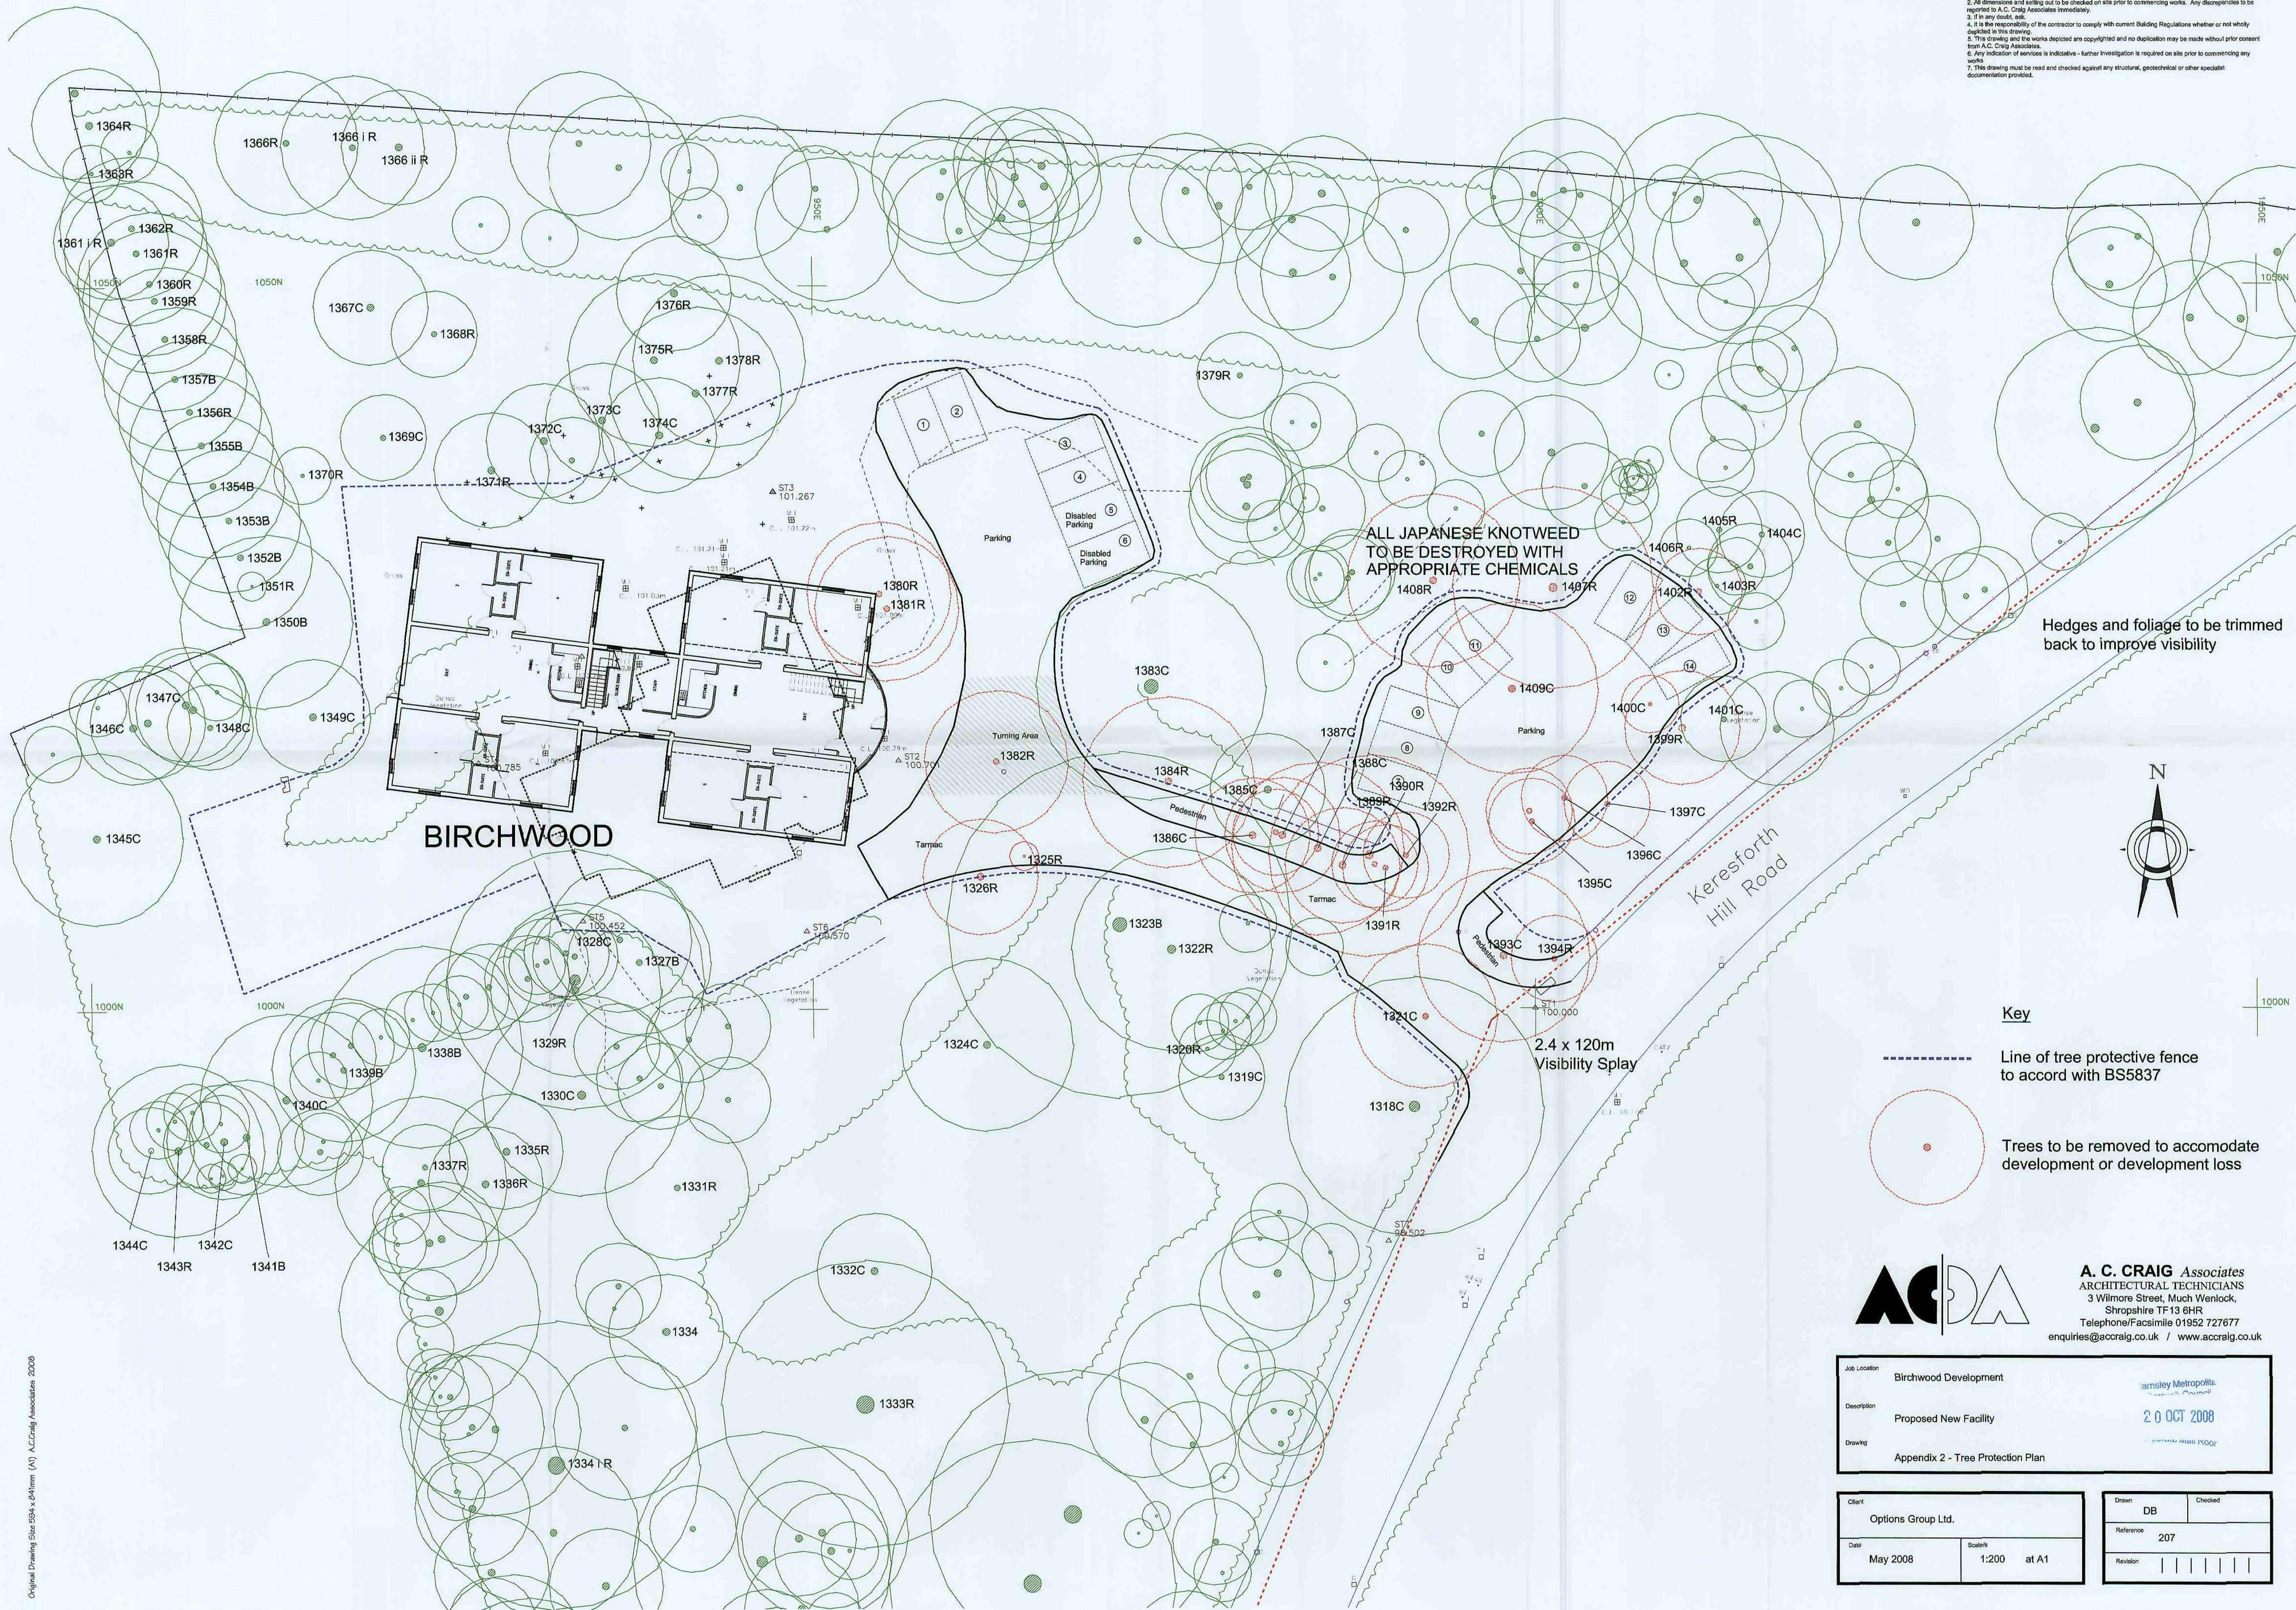


ALL JAPANESE KNOTWEED
 TO BE DESTROYED WITH
 APPROPRIATE CHEMICALS

Hedges and foliage to be trimmed
 back to improve visibility

BIRCHWOOD

Key

- Line of tree protective fence to accord with BS5837
- Trees to be removed to accommodate development or development loss

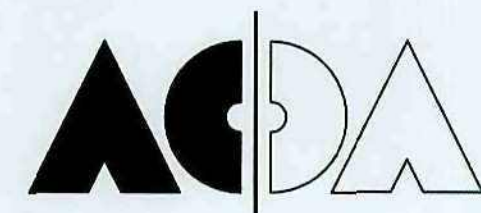

A. C. CRAIG Associates
 ARCHITECTURAL TECHNICIANS
 3 Wilmore Street, Much Wenlock,
 Shropshire TF13 6HR
 Telephone/Facsimile 01952 727677
 enquiries@accraig.co.uk / www.accraig.co.uk

Job Location	Birchwood Development	amley Metropolis
Description	Proposed New Facility	20 OCT 2008
Drawing	Appendix 2 - Tree Protection Plan	


Client	Options Group Ltd.
Date	May 2008
Scale	1:200 at A1

Drawn	DB	Checked	
Reference	207		
Revision			

Notes:-
1. Do not scale from this drawing.
2. All dimensions and setting out to be checked on site prior to commencing works. Any discrepancies to be reported to A.C. Craig Associates immediately.
3. In any doubt, ask.
4. It is the responsibility of the contractor to comply with current Building Regulations whether or not wholly depicted in this drawing.
5. This drawing and the works depicted are copyrighted and no duplication may be made without prior consent from A.C. Craig Associates.
6. Any indication of services is indicative - further investigation is required on site prior to commencing any work.
7. This drawing must be read and checked against any structural, geotechnical or other specialist documentation provided.



Key

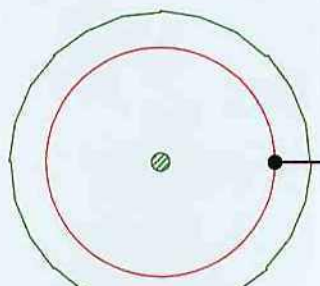 Root Protection Area

 Area of tree cover to be subject of future woodland management proposals

A.C. CRAIG Associates
ARCHITECTURAL TECHNICIANS
3 Wilmore Street, Much Wenlock,
Shropshire TF13 6HR
Telephone/Facsimile 01952 727677
enquiries@accraig.co.uk / www.accraig.co.uk

Job Location	Birchwood Development	Barnsley Metropolitan Council
Description	Proposed New Facility	20 OCT 2008
Drawing	Appendix 1 - Tree Constraints Plan	

Client	Options Group Ltd.	Drawn	DB	Checked	
Date	May 2008	Scale/s	1:200	at A1	Reference
					206
					Revision

Notes:

1. Do not scale from this drawing.
2. All dimensions and setting out to be checked on site prior to commencing works.
3. Reported to A.C.R. Associates Immediately.
3. If in any doubt, ask.
4. It is the responsibility of the contractor to comply with current Building Regulations whether or not wholly covered by this drawing.
5. This drawing and the works depicted are copyrighted and no duplication may be made without prior consent from A.C.R. Associates.
6. Any indication of services is indicative - further investigation is required on site prior to commencing any documentation provided.
7. This drawing may be read and checked against any structural, geotechnical or other specialist



A. C. CRAIG Associates
ARCHITECTURAL TECHNICIANS
3 Wilmore Street, Much Wenlock,
Shropshire TF13 6HR
Telephone/Facsimile 01952 727677
ries@accraig.co.uk / www.accraig.co.uk

Telephone/Facsimile 01952 727677
enquiries@accraig.co.uk | www.accraig.co.uk

Job Location
Birchwood Development

Description
Proposed New Facility

Drawing
Proposed Site Plan




Barnsley Metropolitan
Council

20 OCT 2008



— PROJECT ARCH 100 —

Client


Client Options Group Ltd.		Drawn DB	Checked
Date May 2008	Scale/s 1:100	Reference 200	

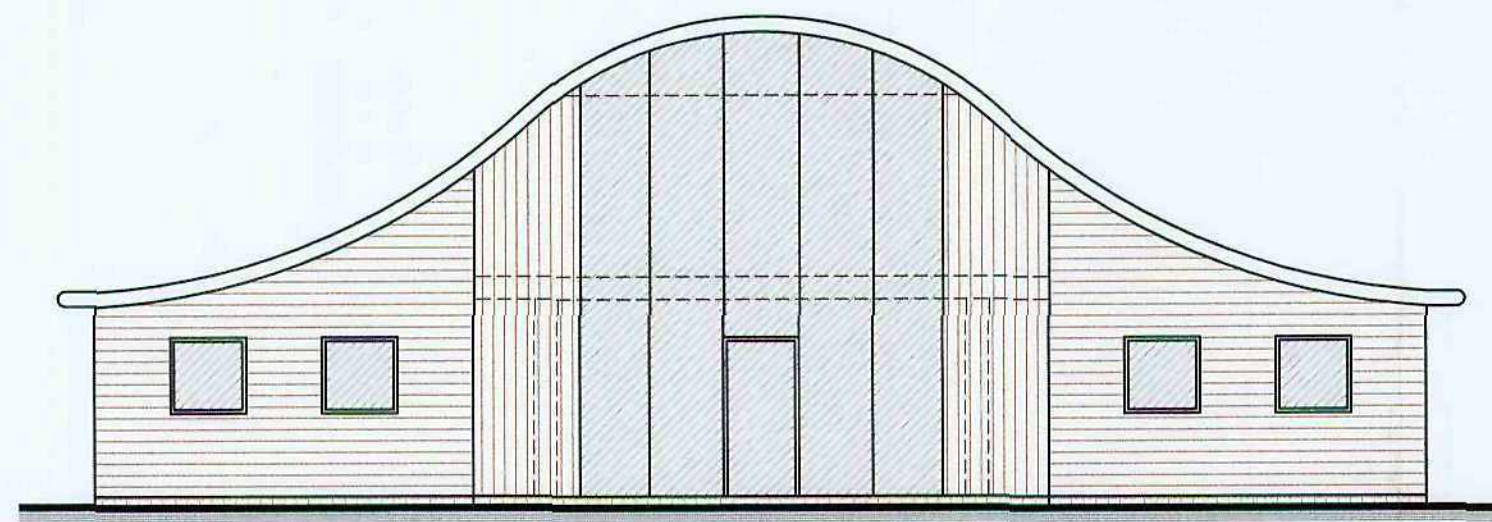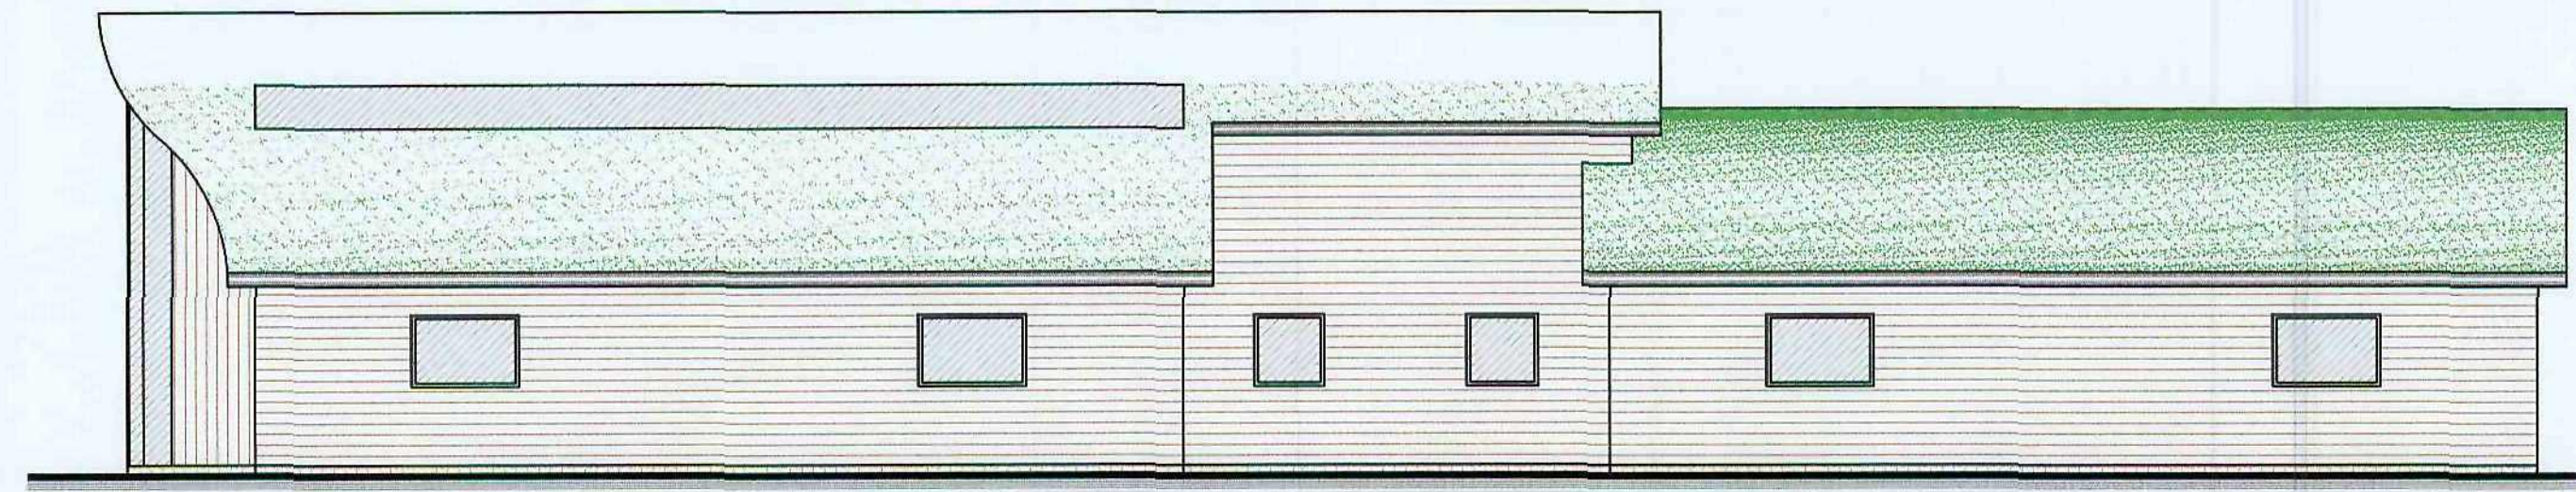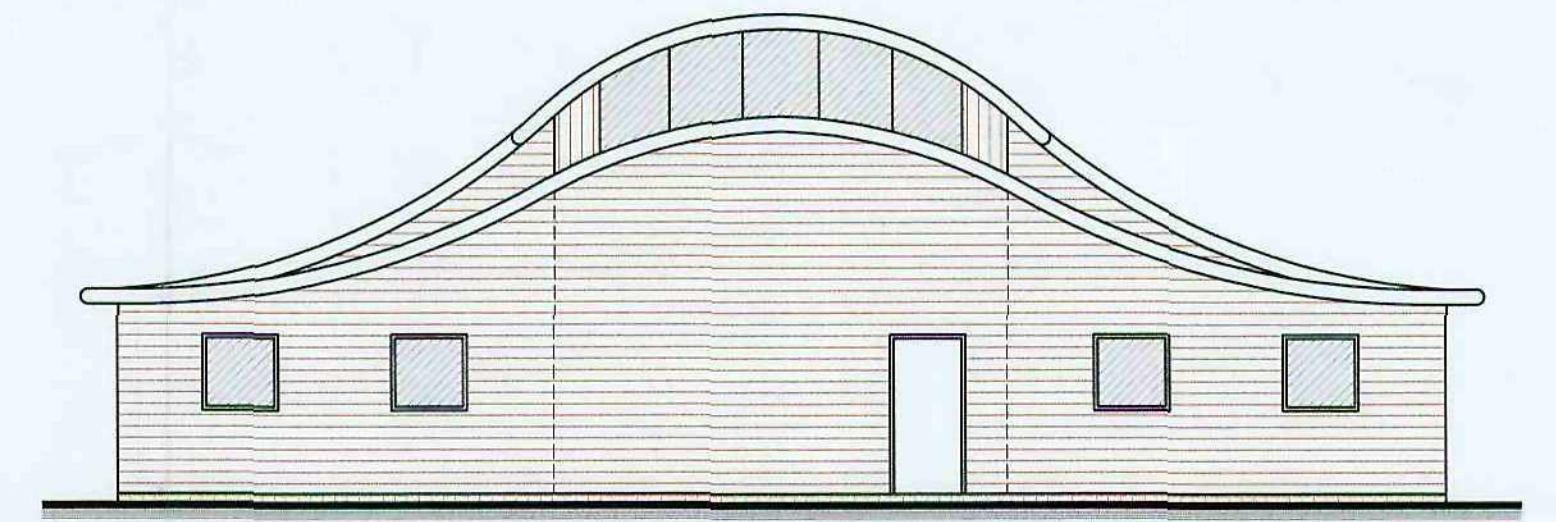

PROPOSED ELEVATIONS 1:100

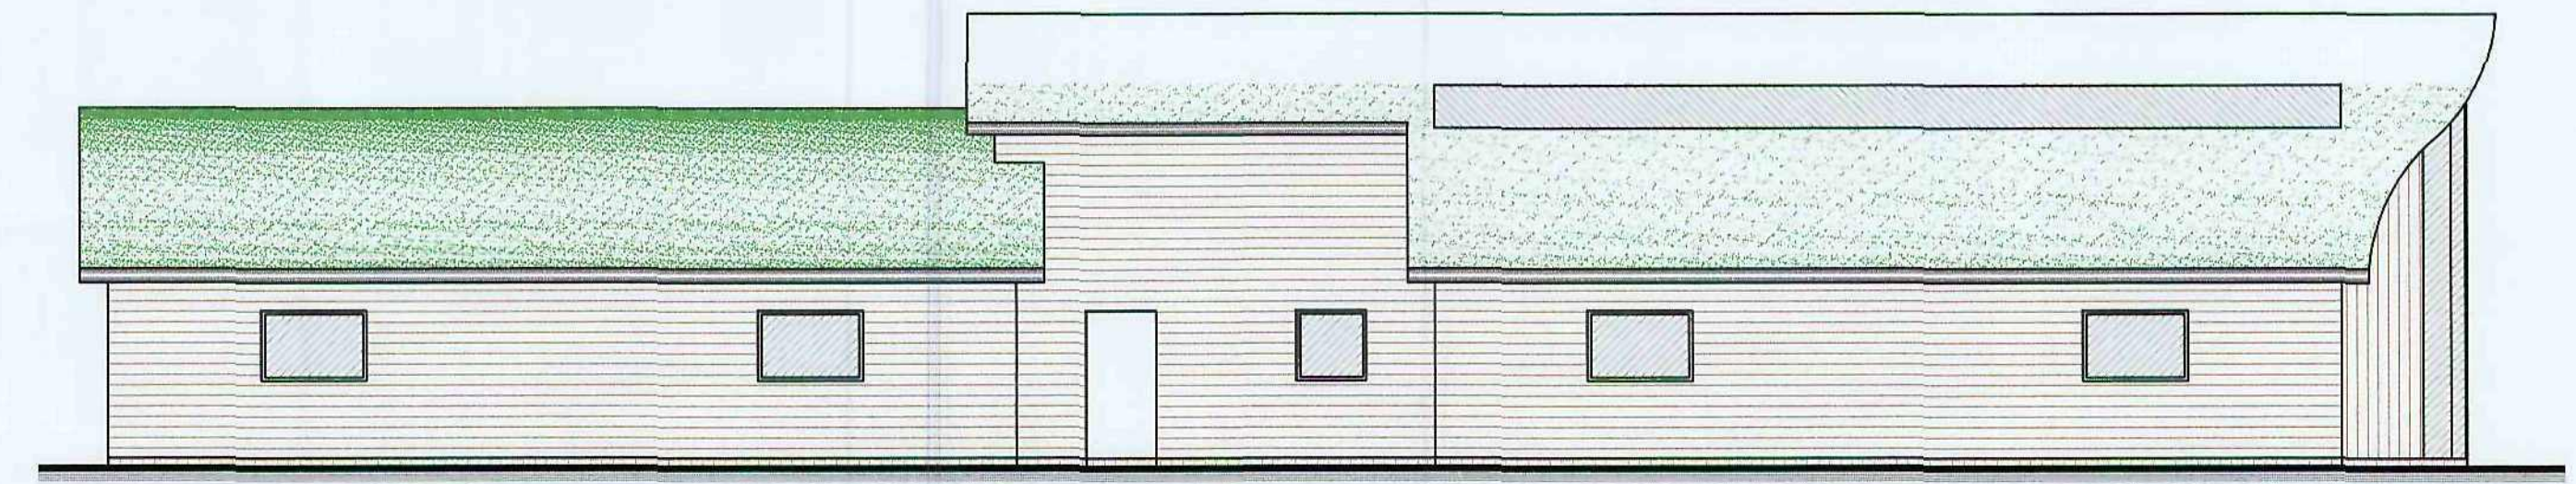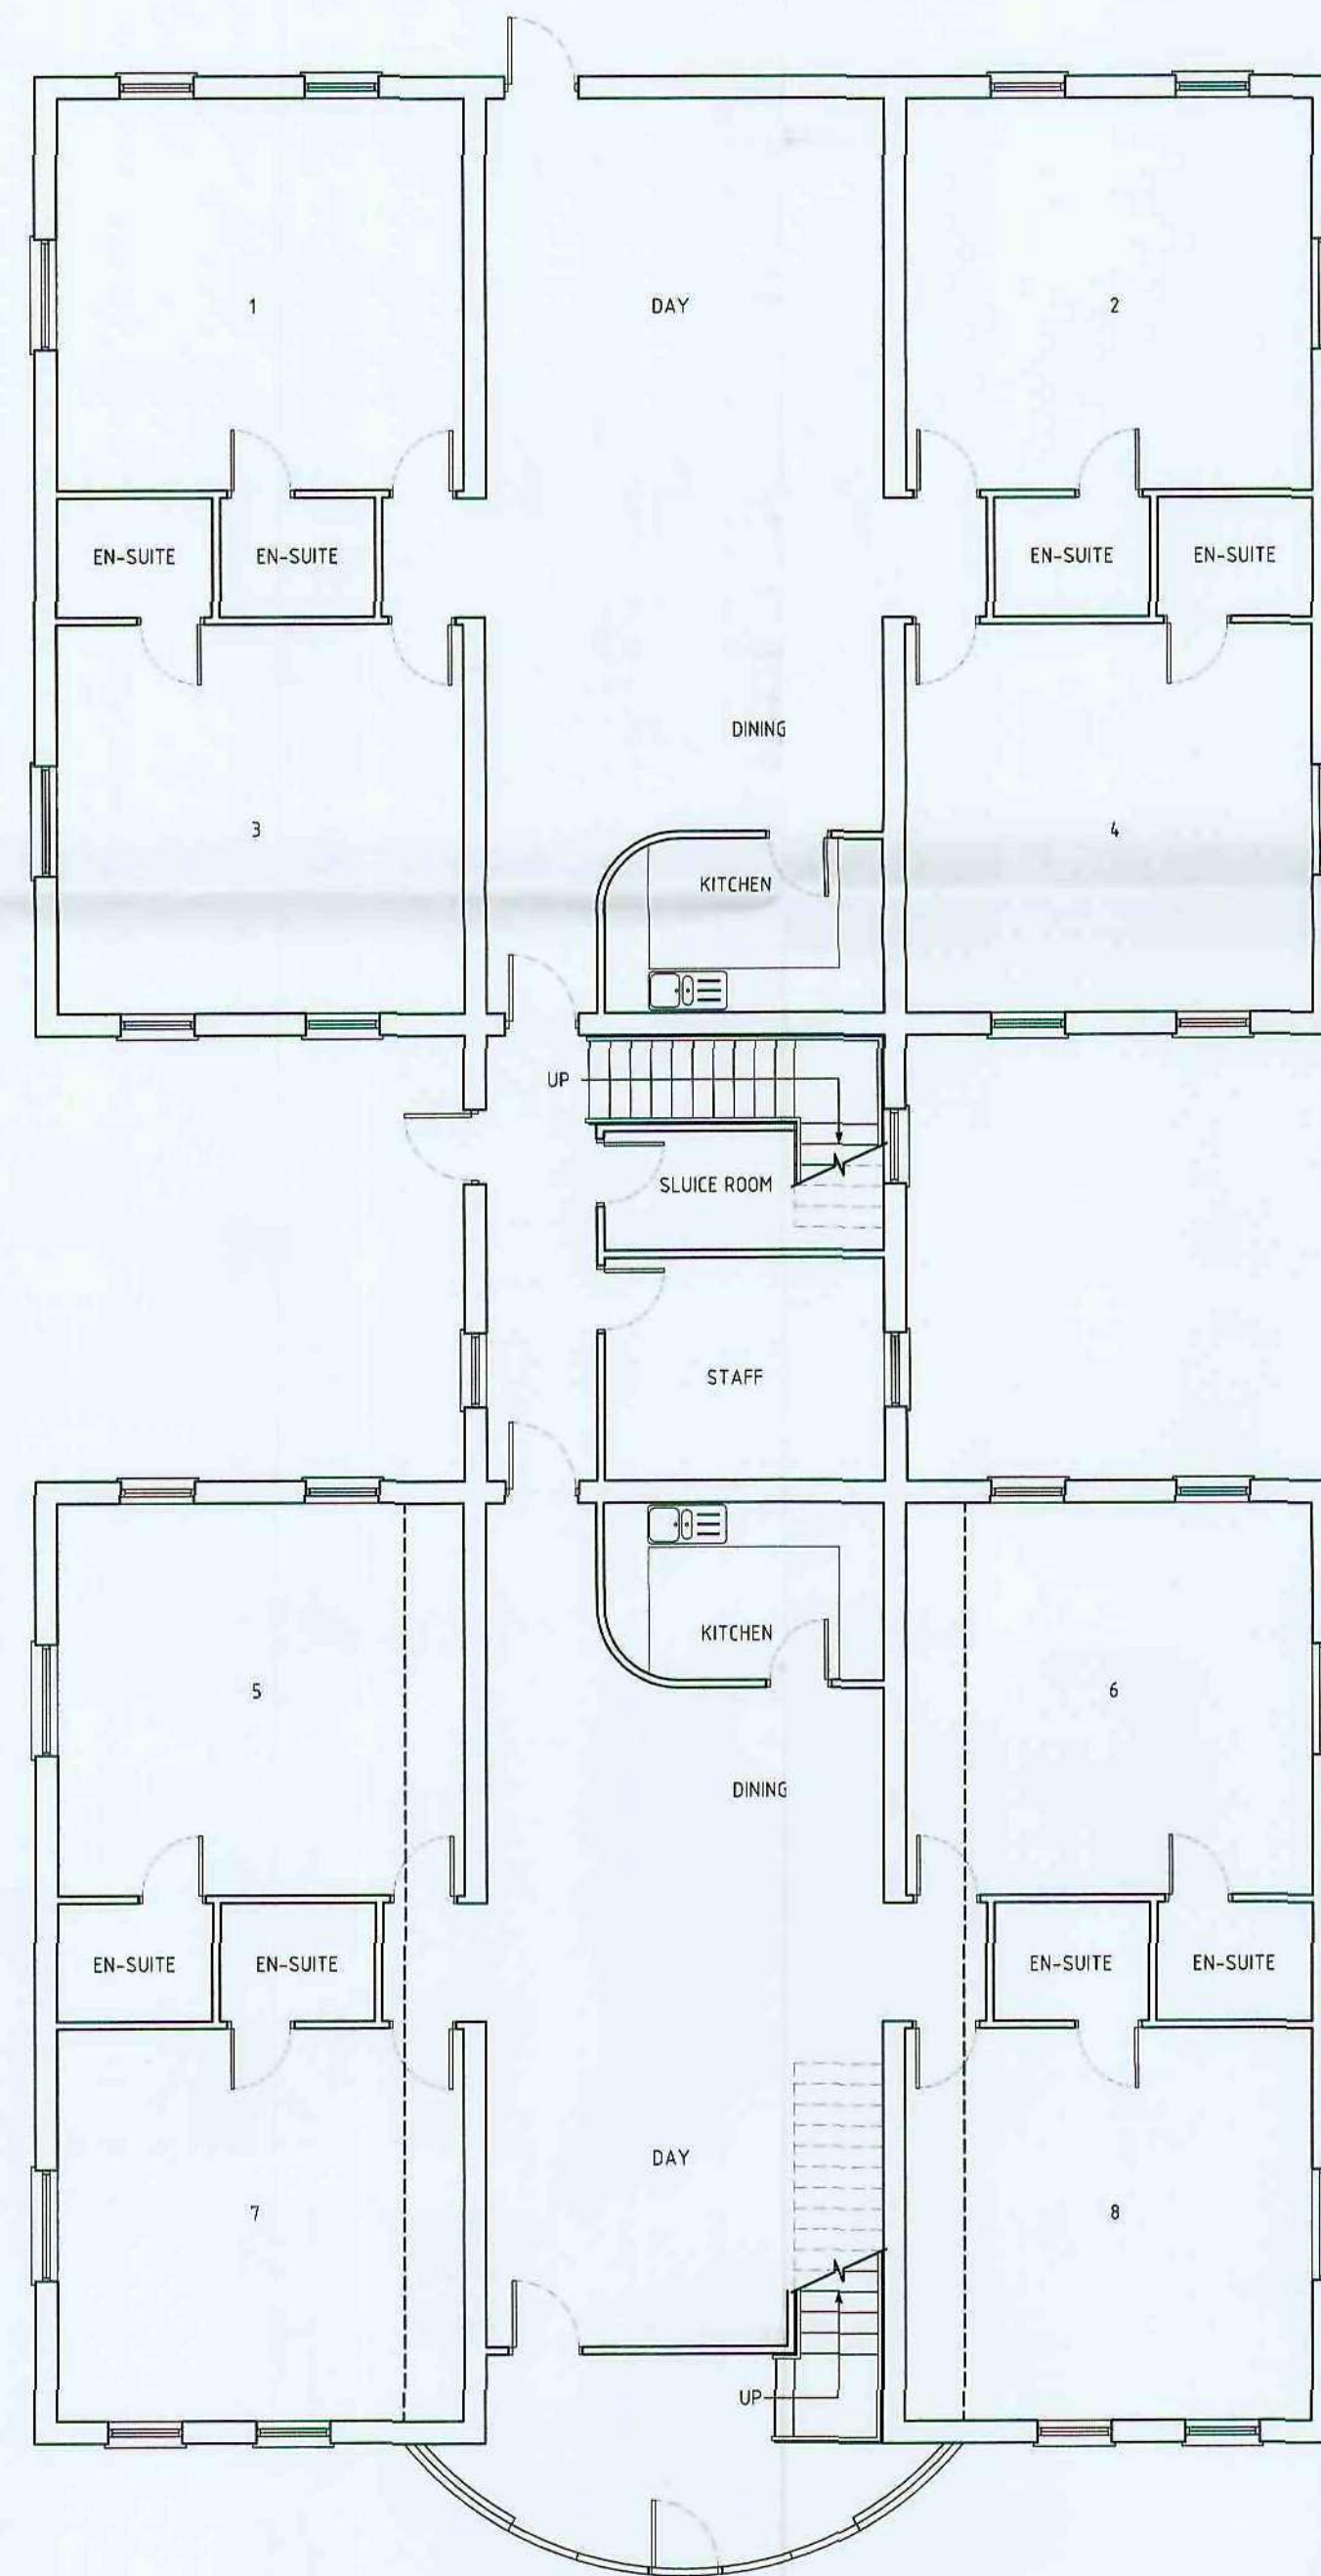


GROUND FLOOR PLAN 1:100

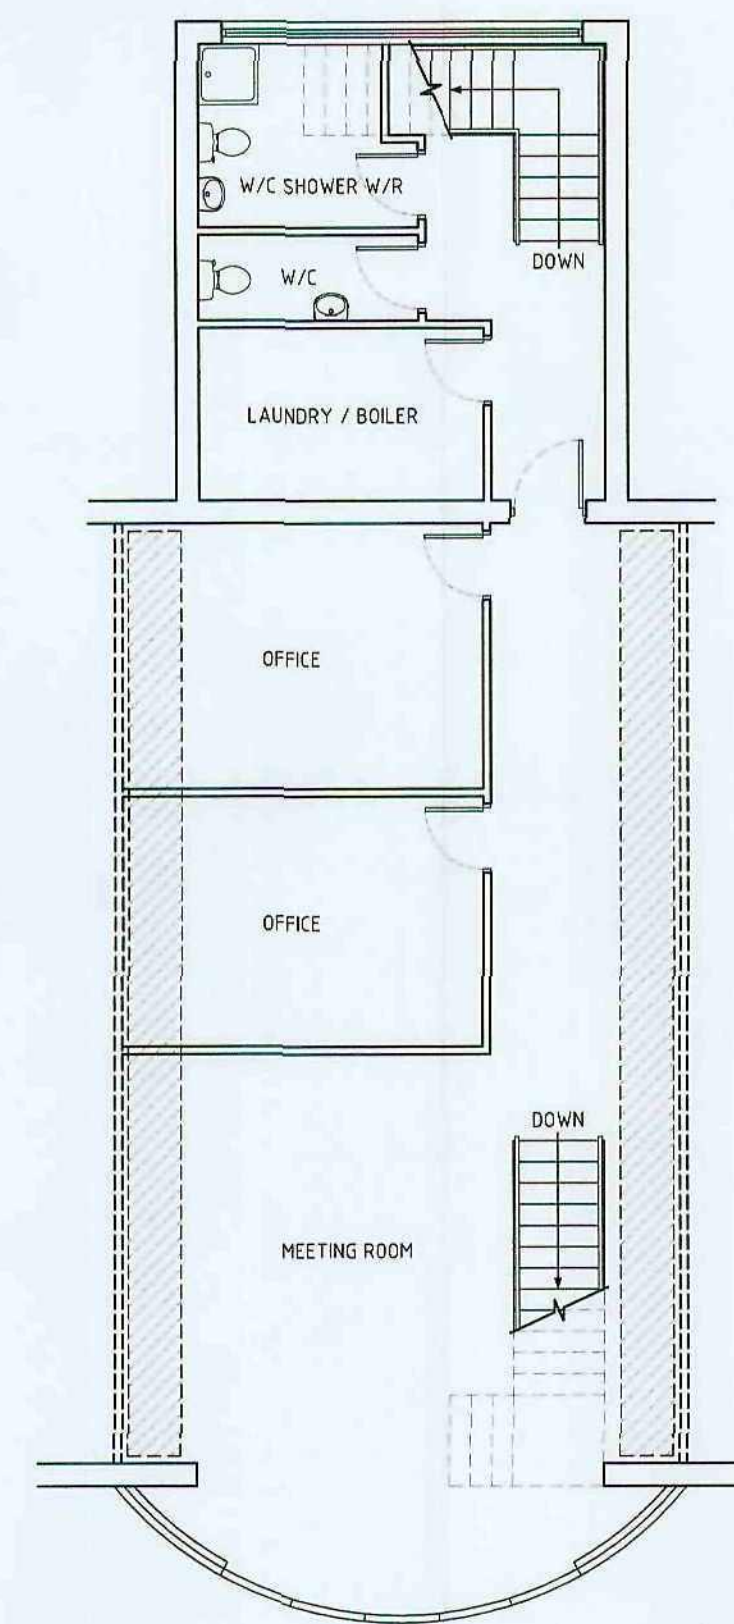

FIRST FLOOR PLAN 1:100

Notes:-
 1. Do not scale from this drawing.
 2. All dimensions and setting out to be checked on site prior to commencing works. Any discrepancies to be reported to A.C. Craig Associates immediately.
 3. If in any doubt, ask.
 4. It is the responsibility of the contractor to comply with current Building Regulations whether or not wholly depicted in this drawing.
 5. This drawing and the works depicted are copyrighted and no duplication may be made without prior consent from A.C. Craig Associates.
 6. Any indication of services is indicative - further investigation is required on site prior to commencing any works.
 7. This drawing must be read and checked against any structural, geotechnical or other specialist documentation provided.

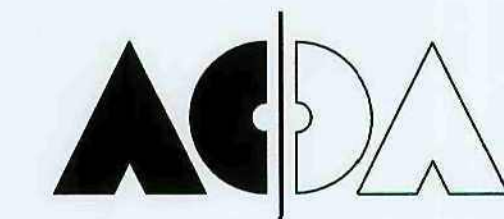

A. C. CRAIG Associates
 ARCHITECTURAL TECHNICIANS
 3 Wilmore Street, Much Wenlock,
 Shropshire TF13 6HR
 Telephone/Facsimile 01952 727677
 enquiries@accraig.co.uk / www.accraig.co.uk

Job Location	Birchwood Development	Barnsley Metropolitan Borough Council
Description	Proposed New Facility	20 OCT 2008
Drawing	Proposed Plans and Elevations	

Client	Options Group Ltd.
Date	Sept 2008
Scale	1:100 at A1

Drawn	DB	Checked	
Reference	200		
Revision			