


PLG

THE DISABILITY PROPERTY SPECIALISTS



PROPOSED WORK SHOWN IN RED

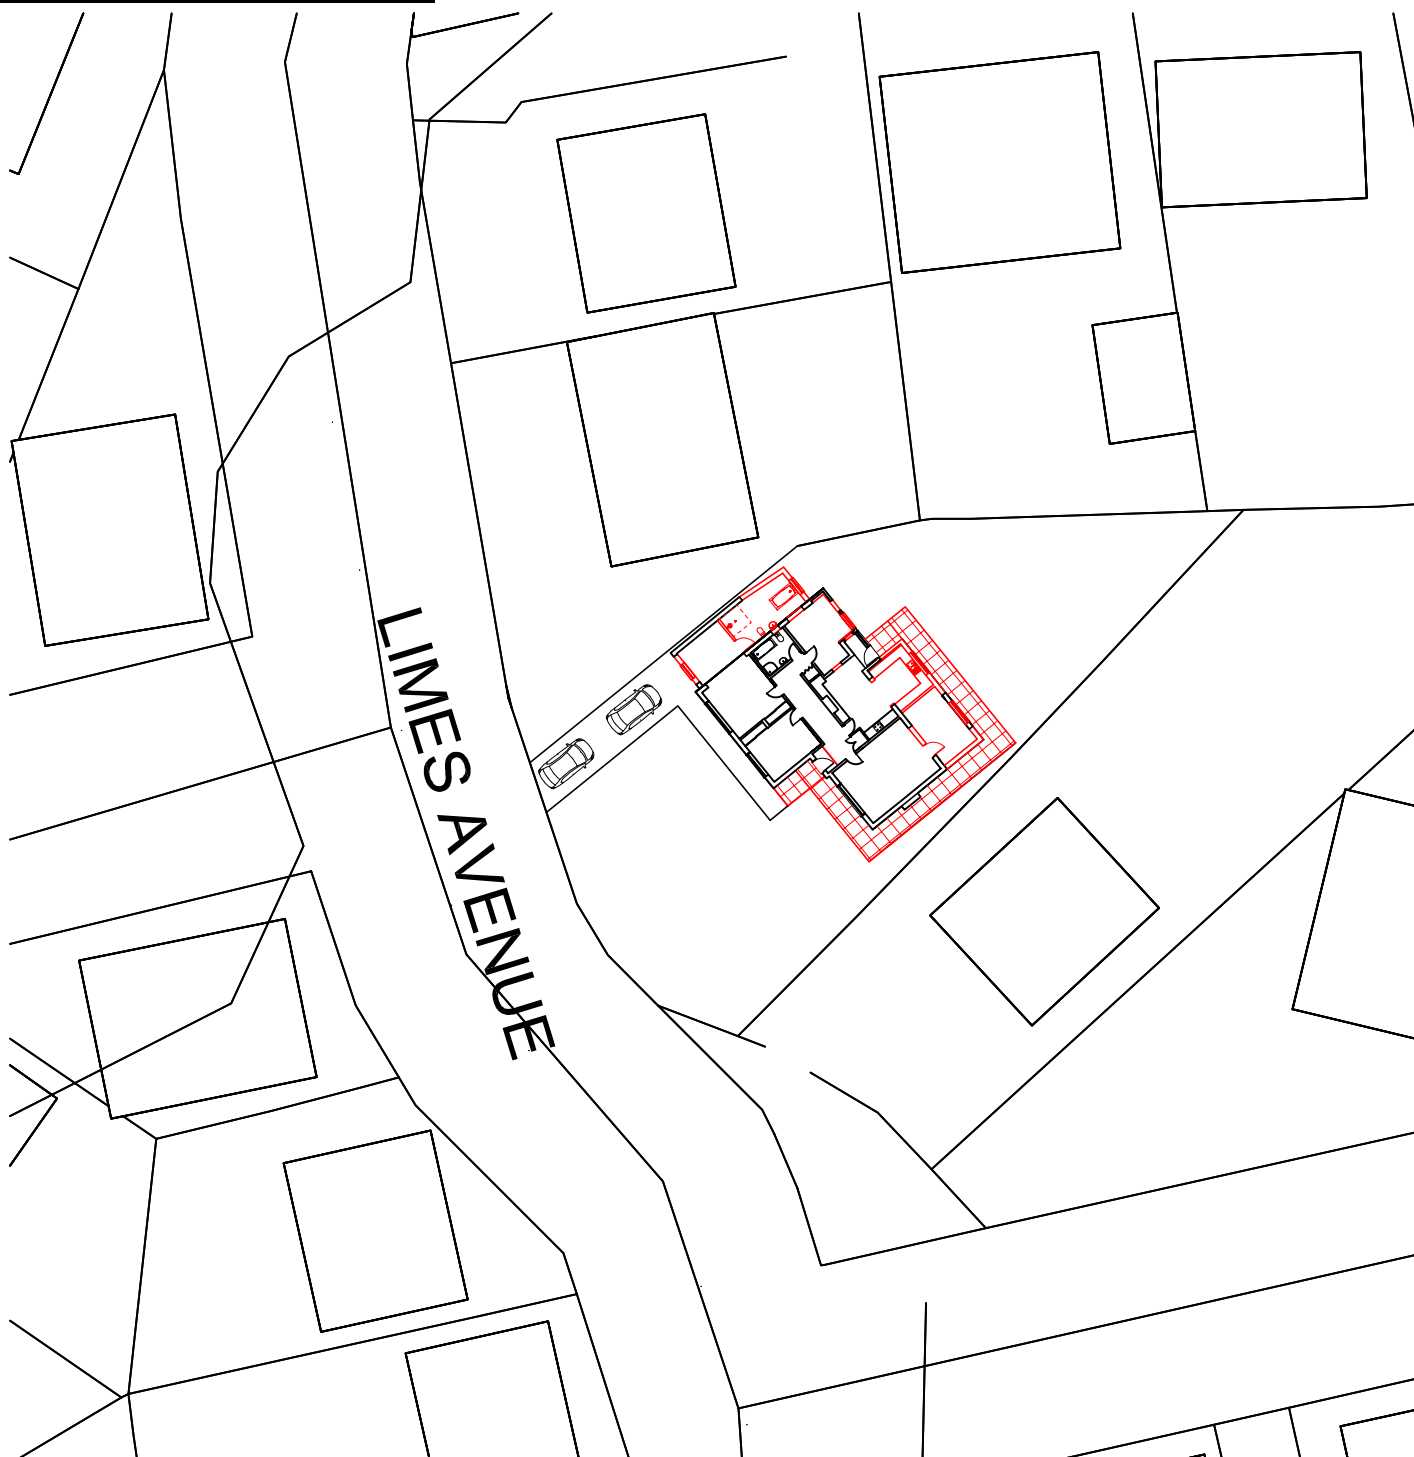

Address

5 Limes Avenue
Barnsley
S75 2JA

Plan No AH0083-2

Os. Ref. se4207

Date Sept 2016

Drawn By AH

Scale 1:500

PROPOSED SITE PLAN