

RESPONSIBILITY IS NOT ACCEPTED FOR OTHERS SCALING DIRECTLY FROM THIS DRAWING. DO NOT SCALE FROM THIS DRAWING. USE WRITTEN DIMENSIONS ONLY.

0mm10 20 30 60mm
1:1
ORIGINAL SHEET SIZE A1

KEY PLAN




THIS DRAWING IS PRODUCED FOR USE IN THIS PROJECT ONLY AND MAY NOT BE USED FOR ANY OTHER PURPOSE. NPS PROPERTY CONSULTANTS LTD ACCEPTS NO LIABILITY FOR THE USE OF THIS DRAWING OTHER THAN THE PURPOSE FOR WHICH IT WAS INTENDED IN CONNECTION WITH THIS PROJECT AS RECORDED IN THE 'PURPOSE FOR ISSUE' AND 'FILE STATUS CODE'.

THIS DRAWING MAY NOT BE REPRODUCED IN ANY FORM WITHOUT PRIOR WRITTEN AGREEMENT OF NPS PROPERTY CONSULTANTS LTD.


© CROWN COPYRIGHT AND DATABASE RIGHTS 2015 ORDNANCE SURVEY LICENCE NUMBER 100019340

Notes:

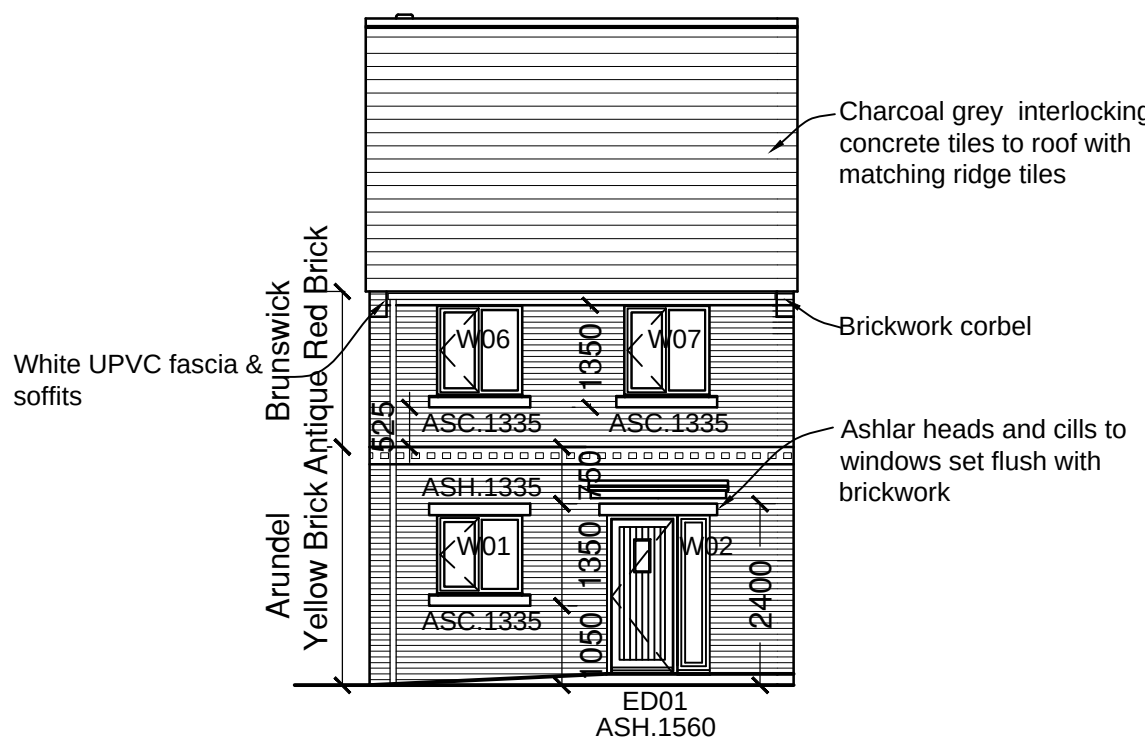


ELEVATION A


0.0 2.0 4.0 6.0 8.0
1:100 Scale (m)

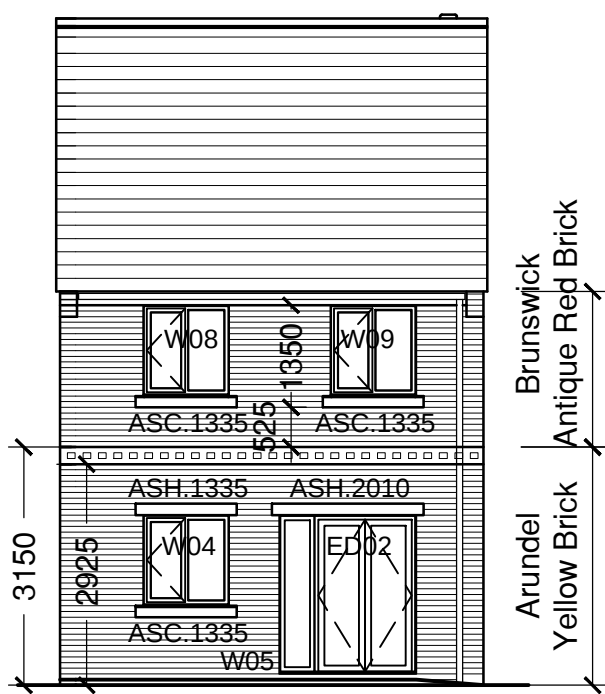


ELEVATION C

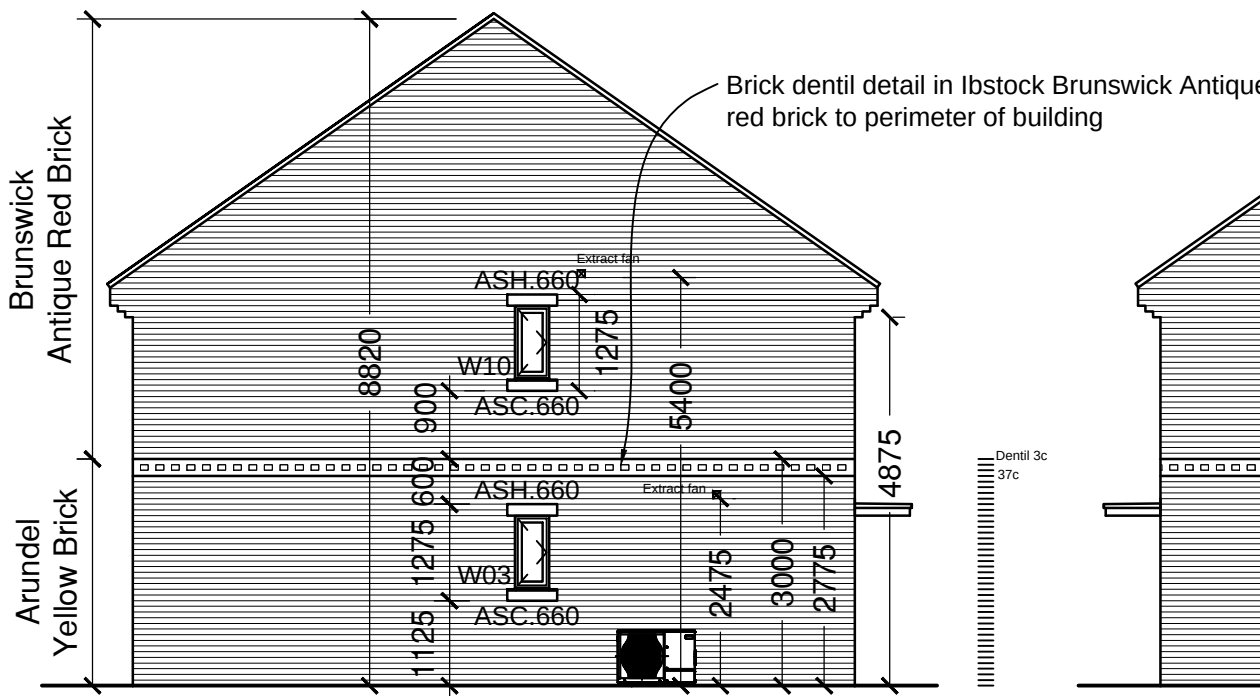

ELEVATION B

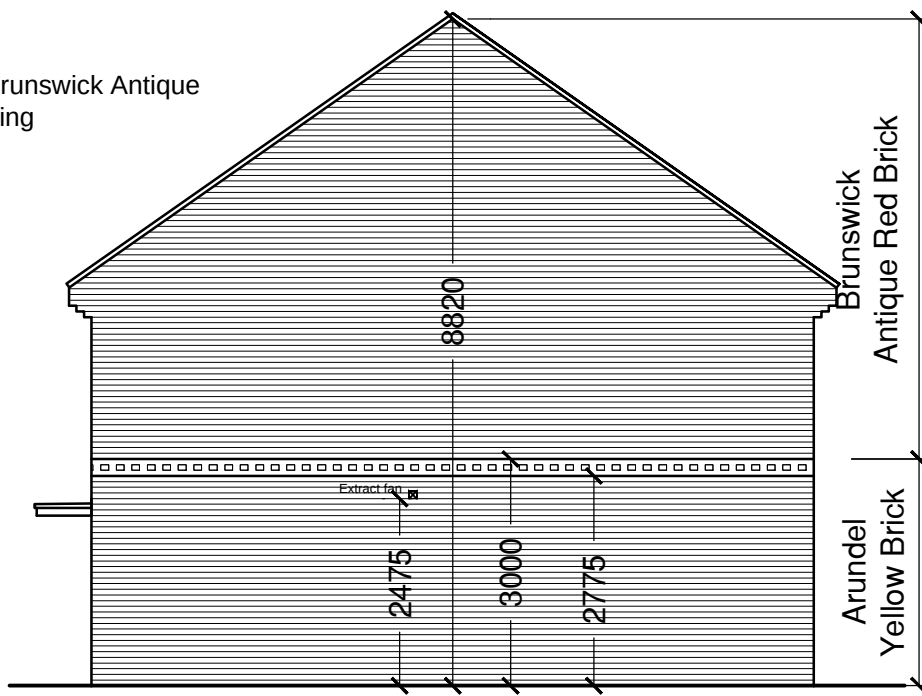


ELEVATION D

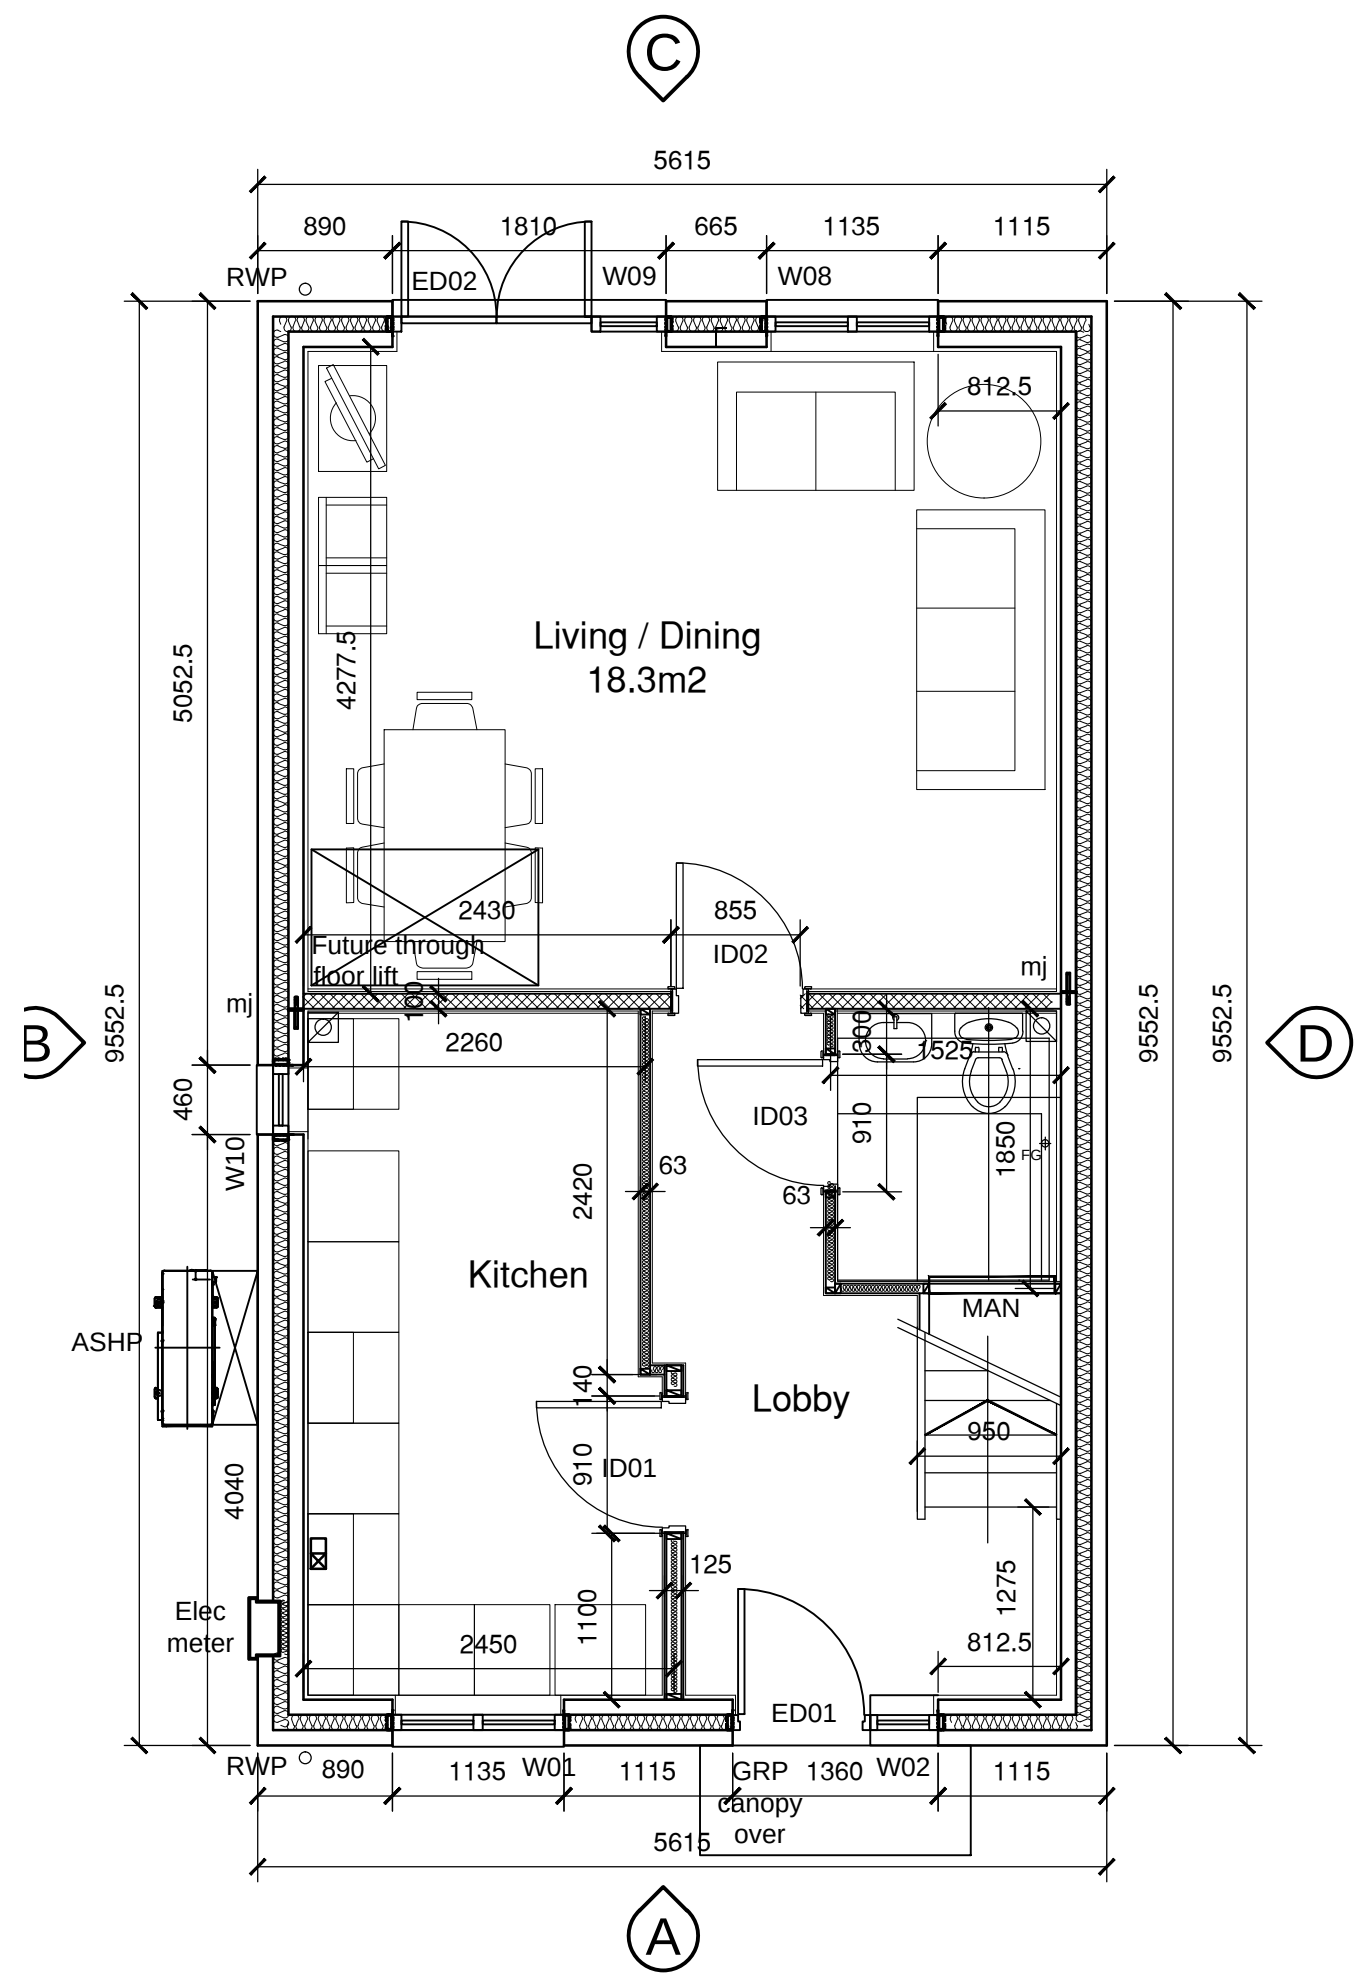

GROUND FLOOR PLAN

0.0 1.0 2.0 3.0 4.0
1:50 Scale (m)

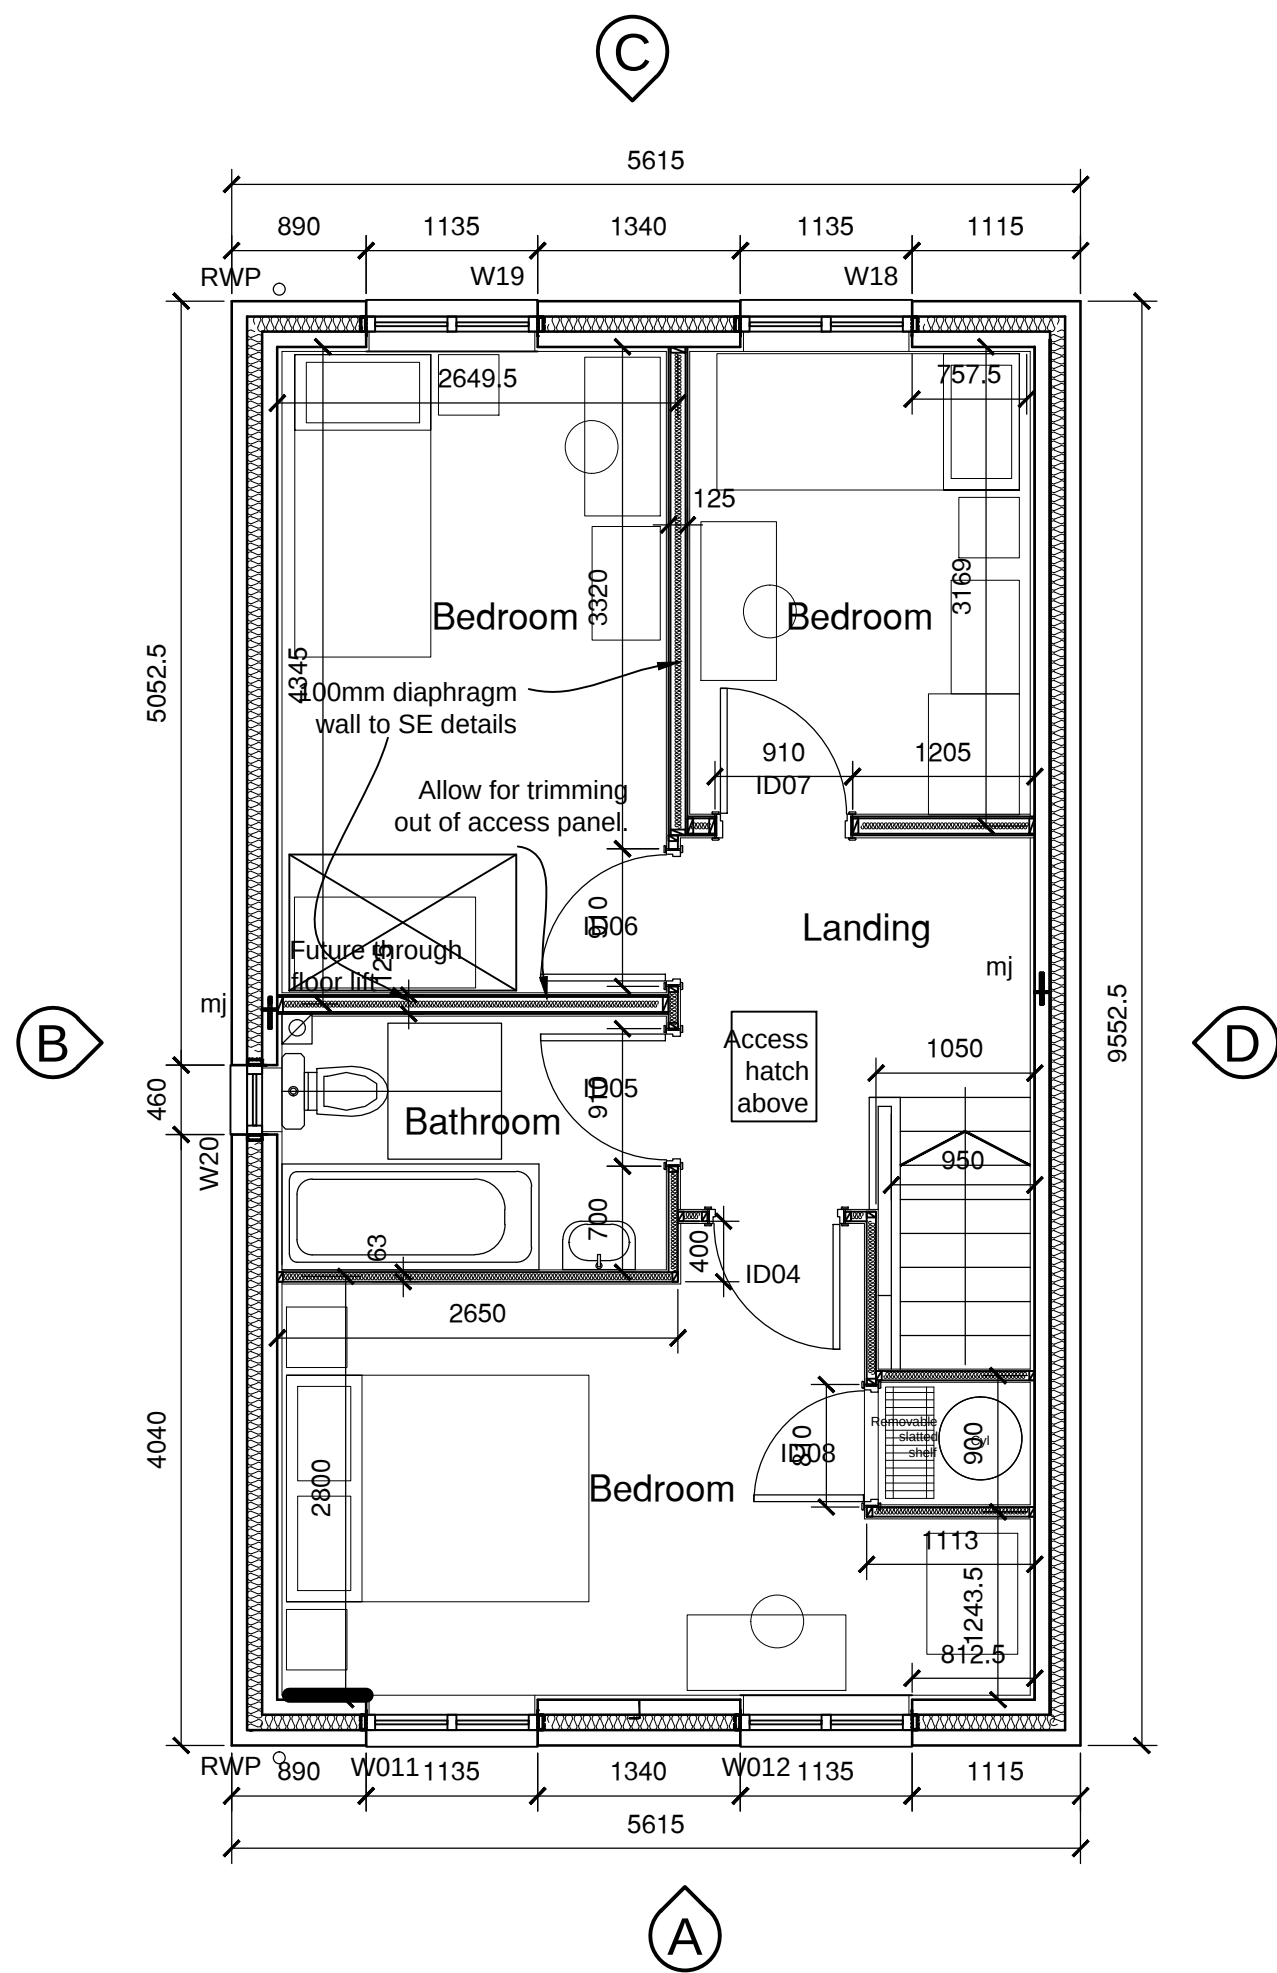

FIRST FLOOR PLAN

COMMENT

REV DRAWN DATE CHECKED DATE APPROVED DATE



NPS Bamsley Ltd
1 & 3 Zenith Park Network Centre, Whalley Road, Bamsley, S75 1HT,
Tel: 01226 774605; Email: bamsley@nps.co.uk; web:www.nps.co.uk

CLIENT
BERNESLAI HOMES

PROJECT
PEARSON CRESCENT HOUSING & PARKING PROVISION

TITLE
HOUSE TYPE PROPOSED PLANS AND ELEVATIONS

SCALES DISCIPLINE PROJECT NUMBER
1:200 ARCHITECT 16-01-1079

DRAWING NUMBER REV CODE
NPS-DR-A-(20)-020 P0

STATUS CODE PURPOSE OF ISSUE DRAWN BY
S2 PLANNING APPROVAL GH