


DO NOT SCALE


IF IN DOUBT ASK





EXIST'G FRONT ELEVATION

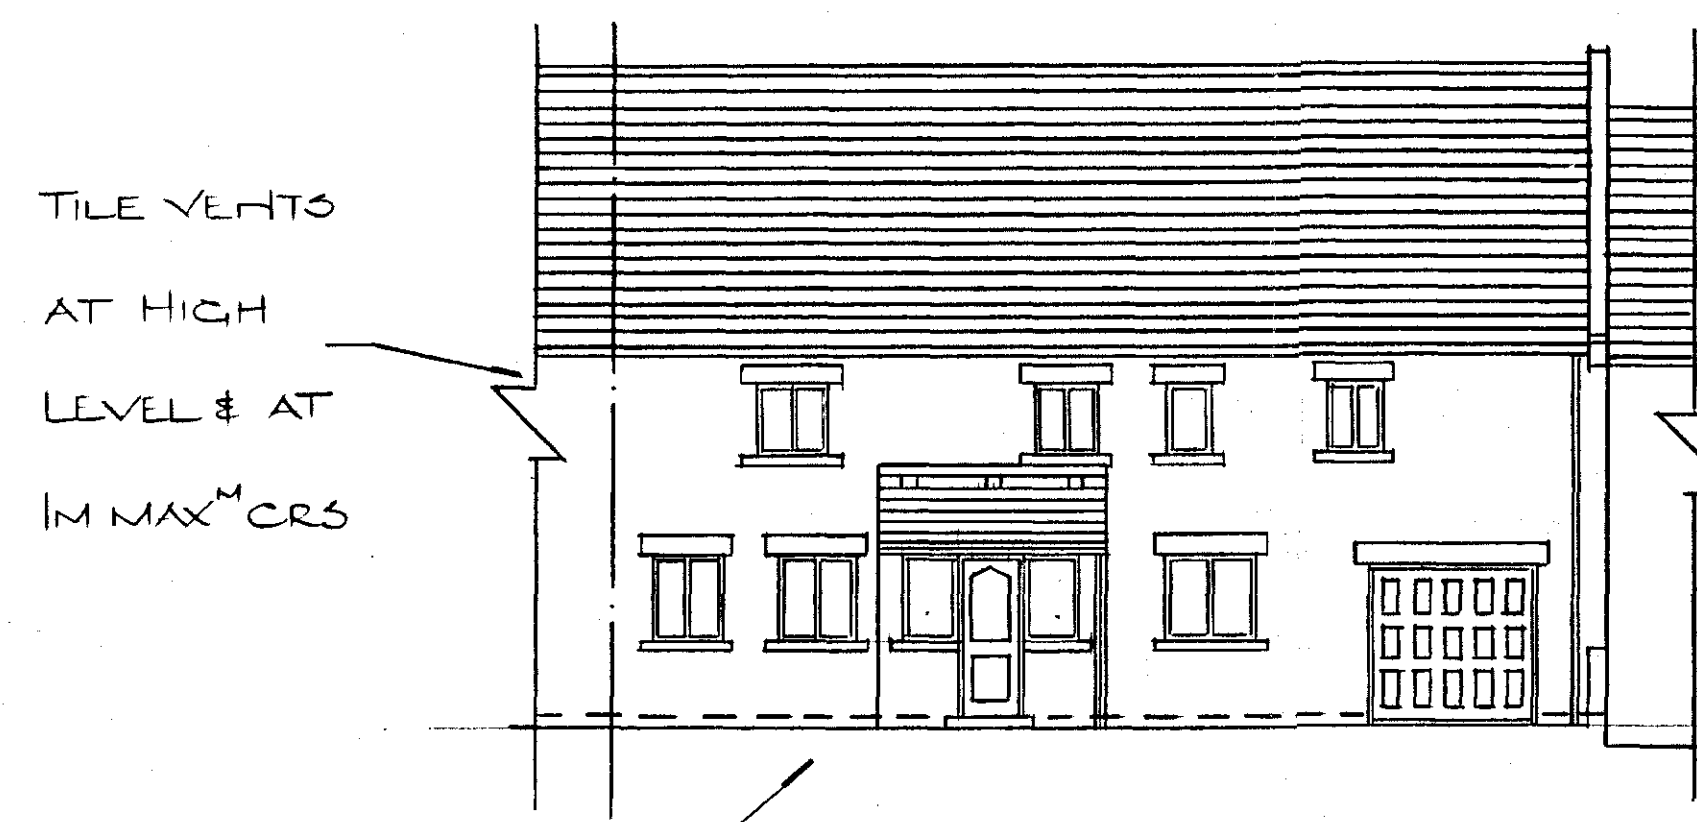


PROP'D FRONT ELEVATION

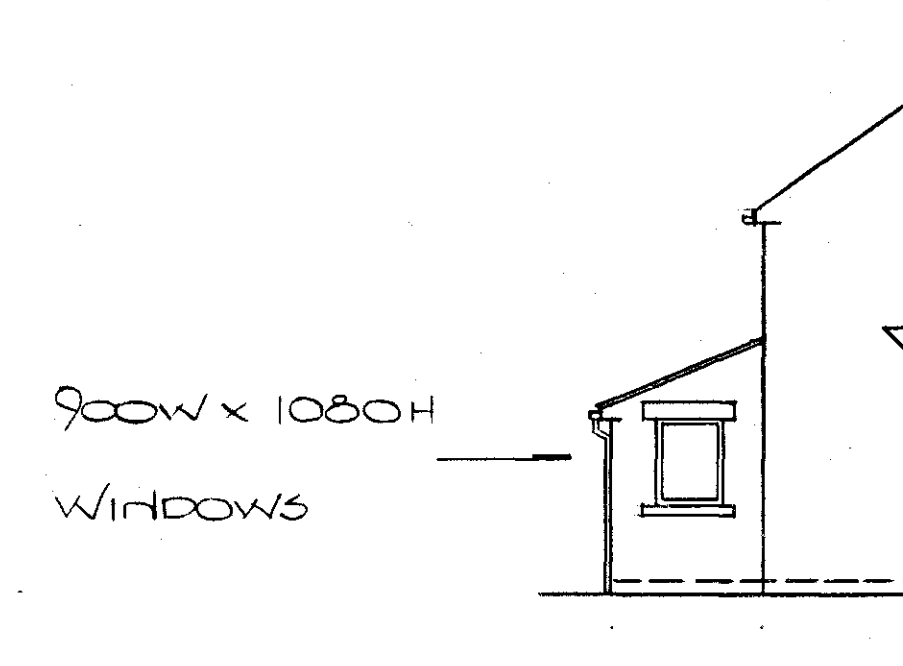

PROP'D SIDE ELEVATIONS

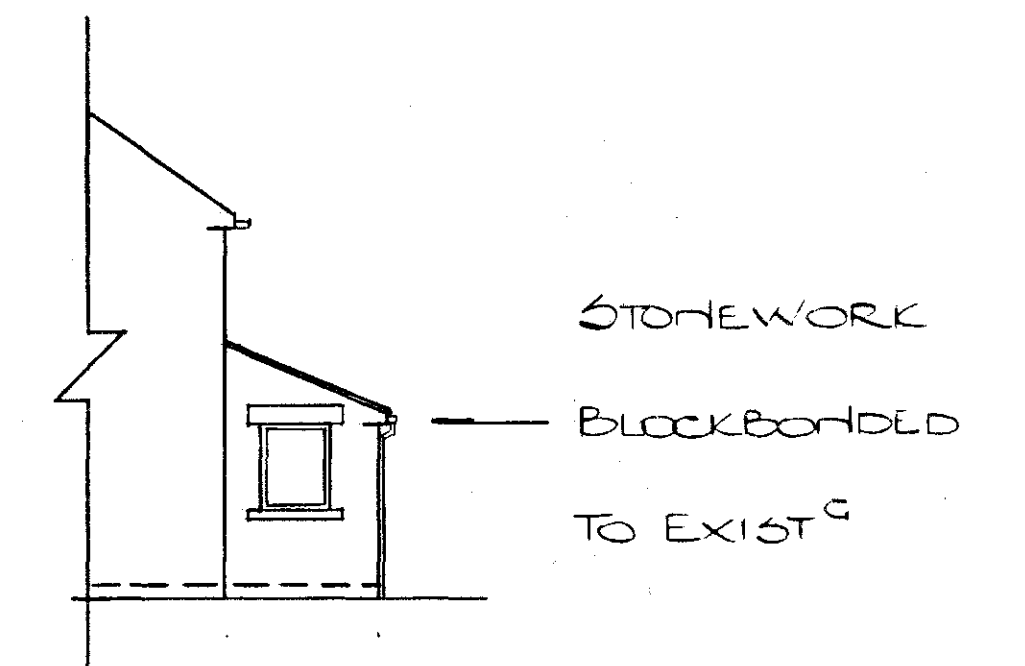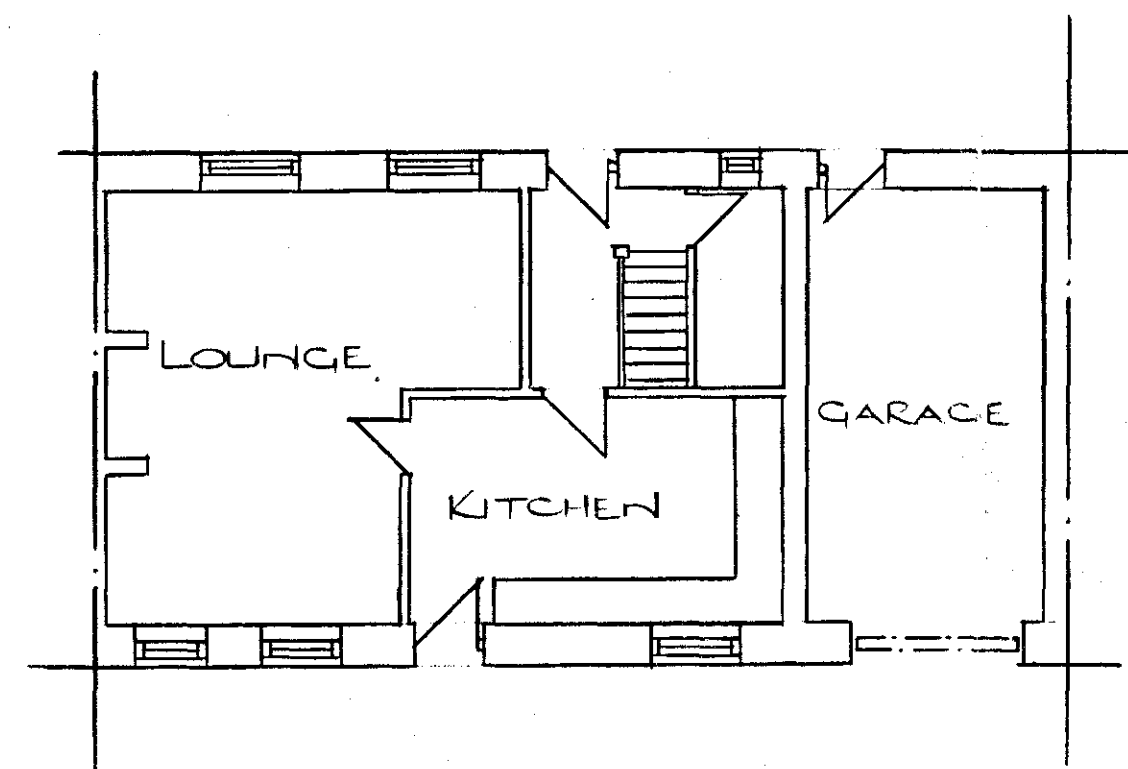

EXIST'G PLAN

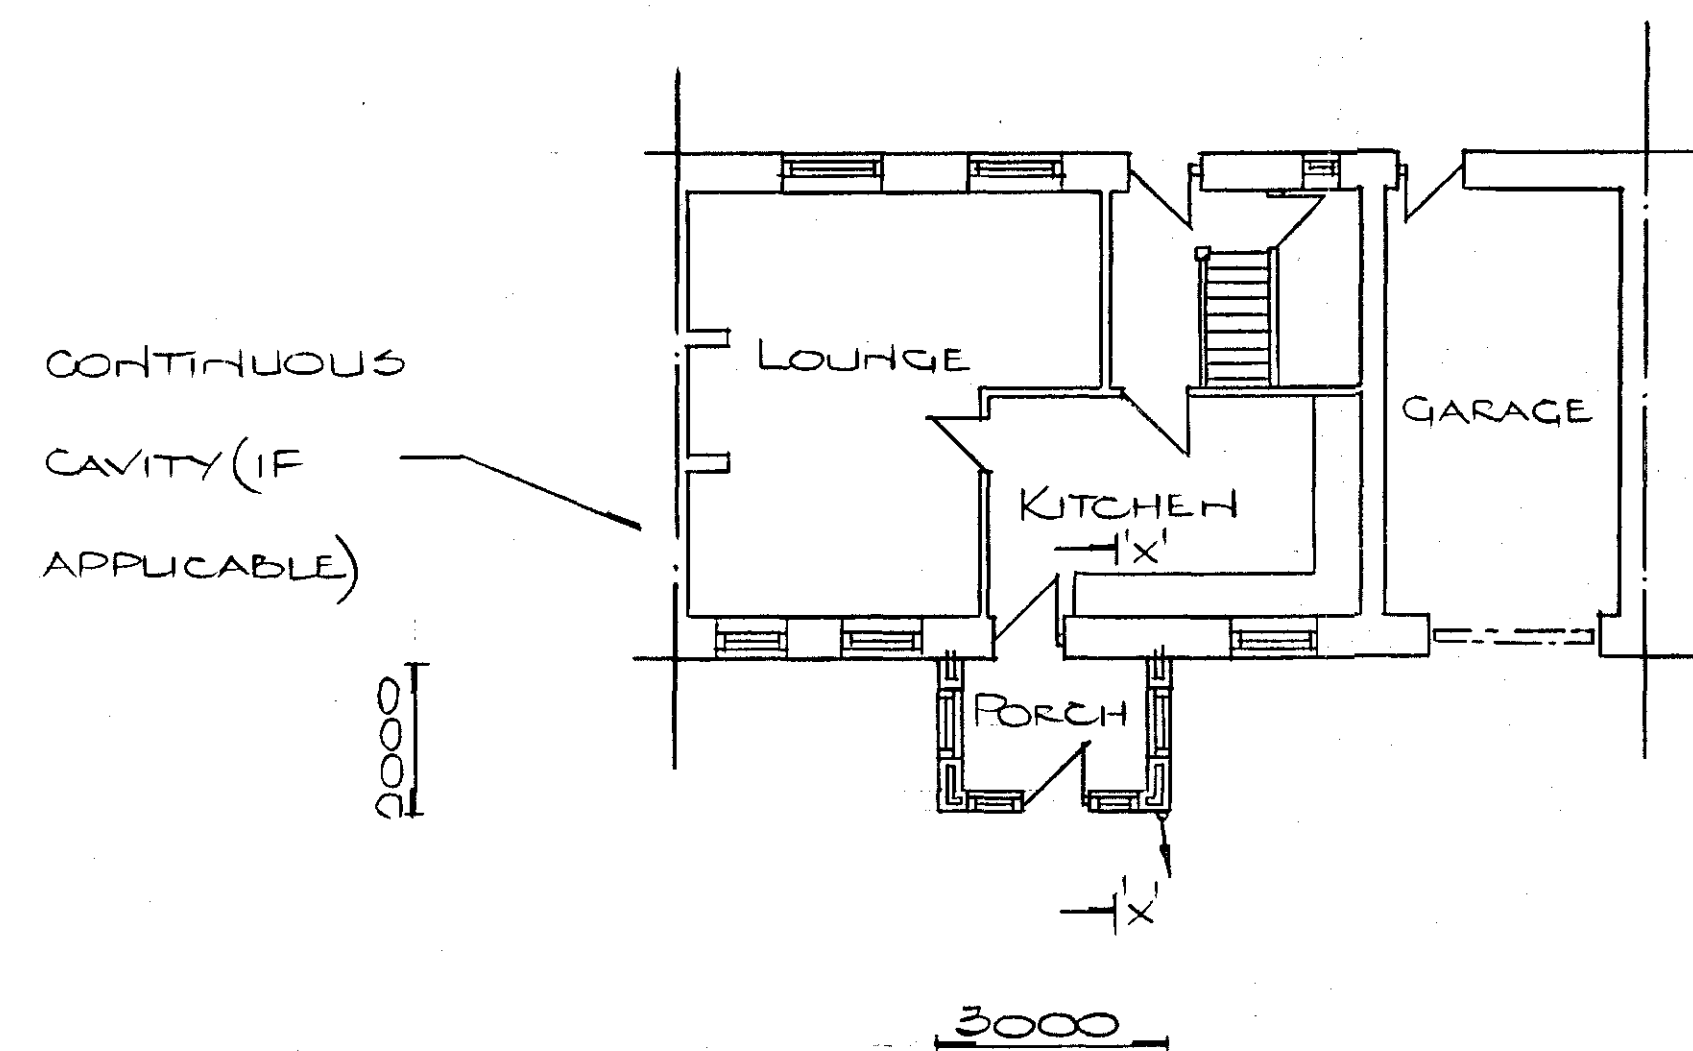

PROP'D PLAN

NO. 5 LEAD FLASHING
WITH 150 MIN^m
UPSTAND.

150x75 WALLPLATE
RAWLBOLTED TO
WALL WITH $\phi 12$
BOLTS AT 450 CRS

FLOOR CONSTRUCTION
(SEE NOTES)

ROOF CONSTRUCTION
(SEE NOTES) EAVES

VENTⁿ PROVIDED BY
A CONTINUOUS 25MM
EAVES VENT STRIP

CAVITY CLOSED AROUND
ALL NEW OPENINGS &

DPC INCORP^d. DPC &
TRAY DPC PROVIDED TO
ALL REVEALS

INSULⁿ TO WALLS TO
BE FULL HEIGHT TO
MEET ROOF INSULⁿ

DPC 150MIN^m
ABOVE G.L.

FOOTINGS
(SEE NOTES)

2300

SECTION 'XX'



RYDER DRAWING SERVICES
CONISBROUGH
TEL/FAX: 01709 869256 OR
0845 644 1420

THIS DRAWING IS CONFIDENTIAL AND IS THE
PROPERTY OF RYDER DRAWING SERVICES AND
MUST NOT BE REPRODUCED EITHER WHOLLY
OR PARTLY. ALL RIGHTS IN RESPECT OF
PATENTS AND COPYRIGHTS ARE RESERVED.

REV	DATE	DRN	REV	DATE	DRN	TITLE	CLIENT	SCALE	DRAWN	CHECKED	DRAWING No.	REV
						PROPOSED PORCH	MISS H DENTON 3 THE BEECHES HEMINGFIELD 573 OPH	1:100 & 1:25	R		RDS/983	
								DATE 5/6/13				