




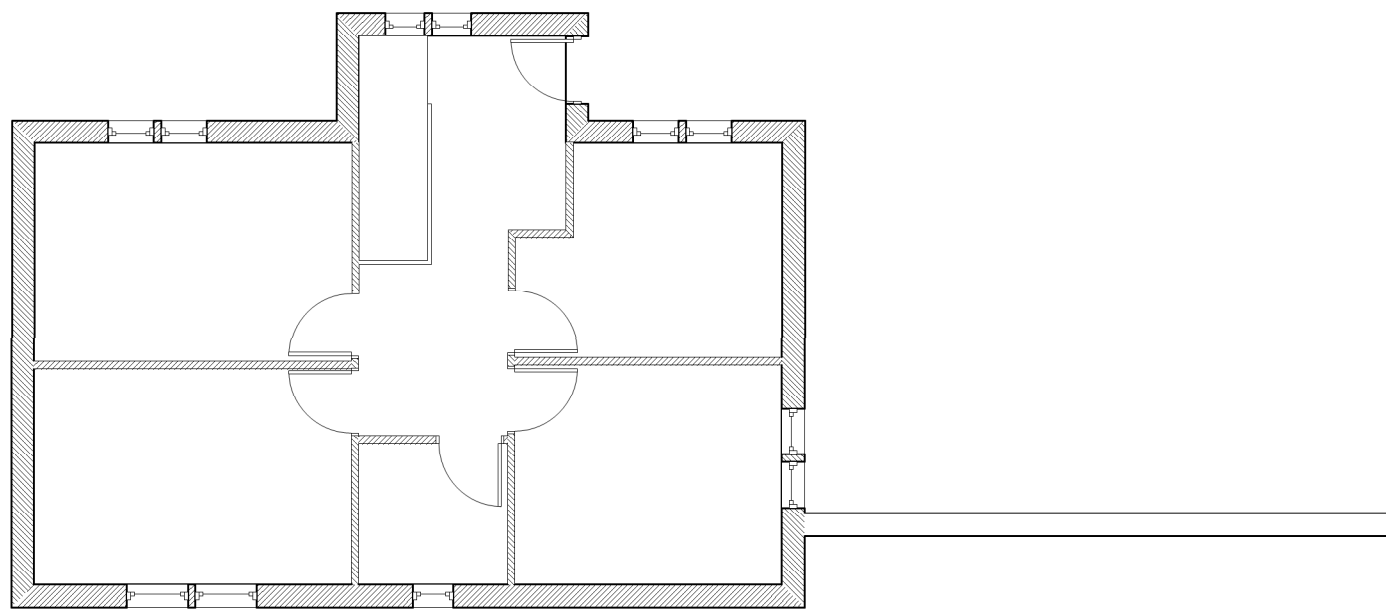

1 Ground Floor Plan
Scale: 1:100

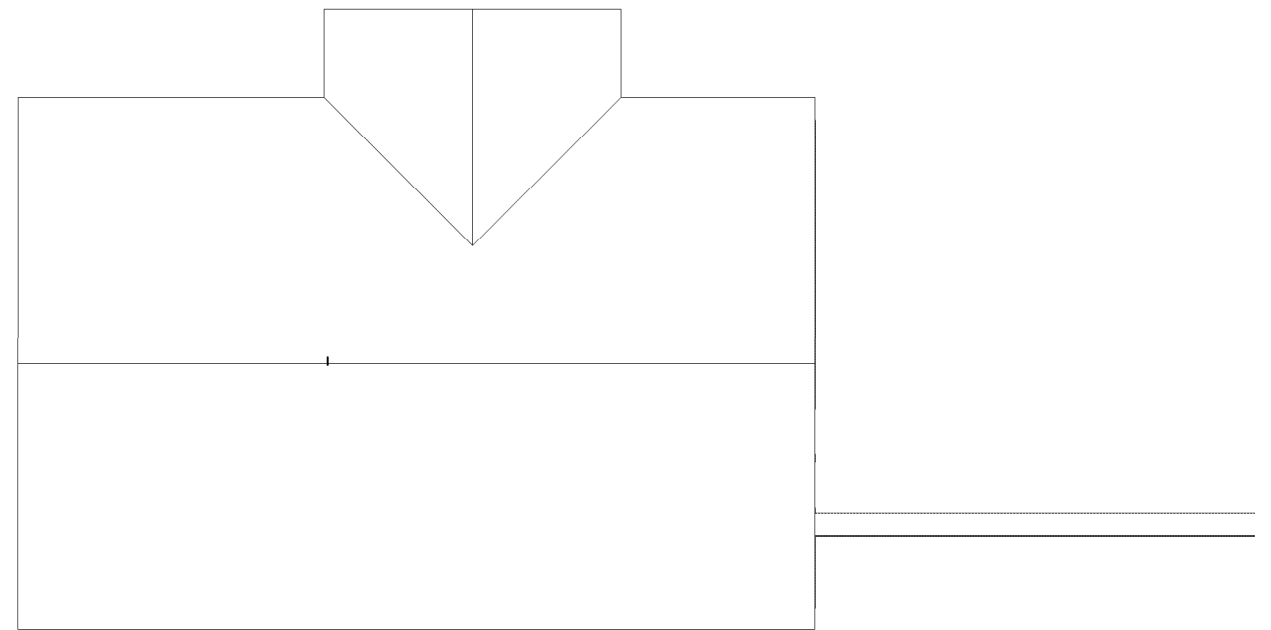

3 Roof Plan
Scale: 1:100

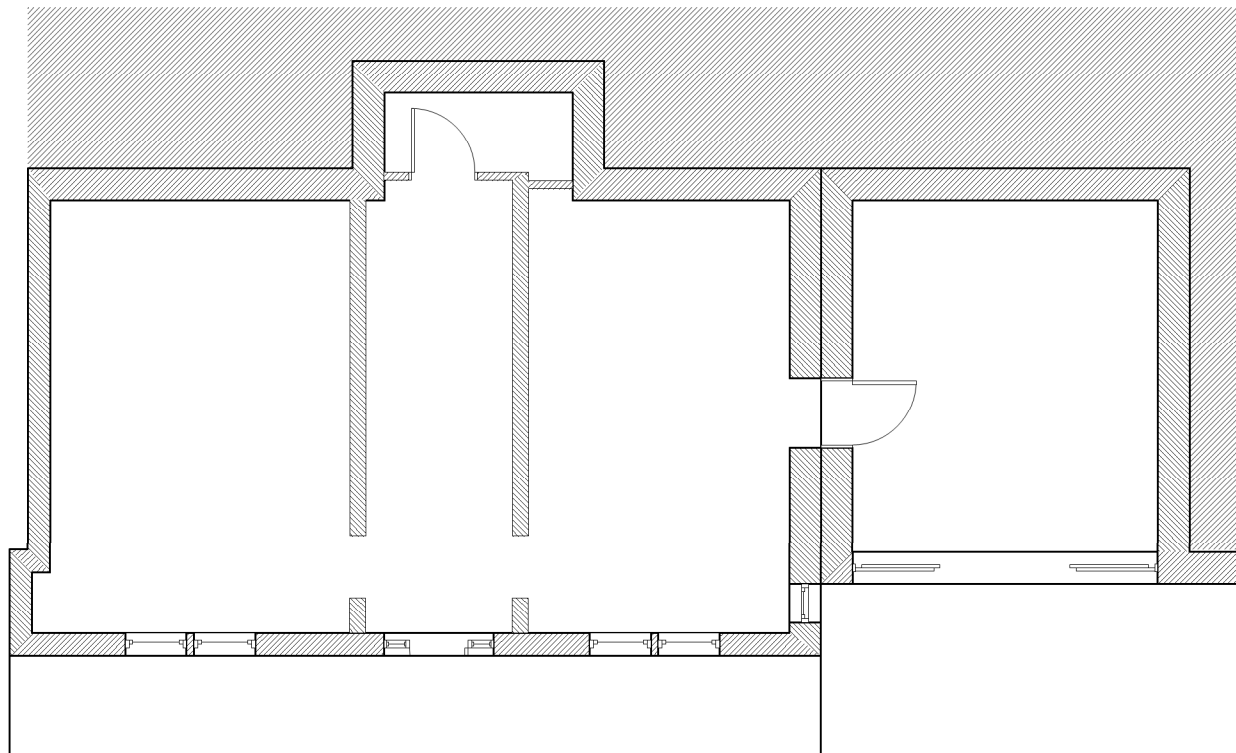

2 Lower Ground Floor Plan
Scale: 1:100



DO NOT SCALE FROM DRAWINGS.

Client
: Haydn Vernals

Address
: 20 High Bank
Thurlstone

Project
: 2113
20 High Bank

Drawing
: Existing Plans



E: rachel@rldmstudio.co.uk
T: 07595603049

Scale
: 1:100 @ A3

Date
: 05/07/2021

Dwg No.
: 2113-RLDM-ZZ-DR-A-00100-S1
Rev.: P03