




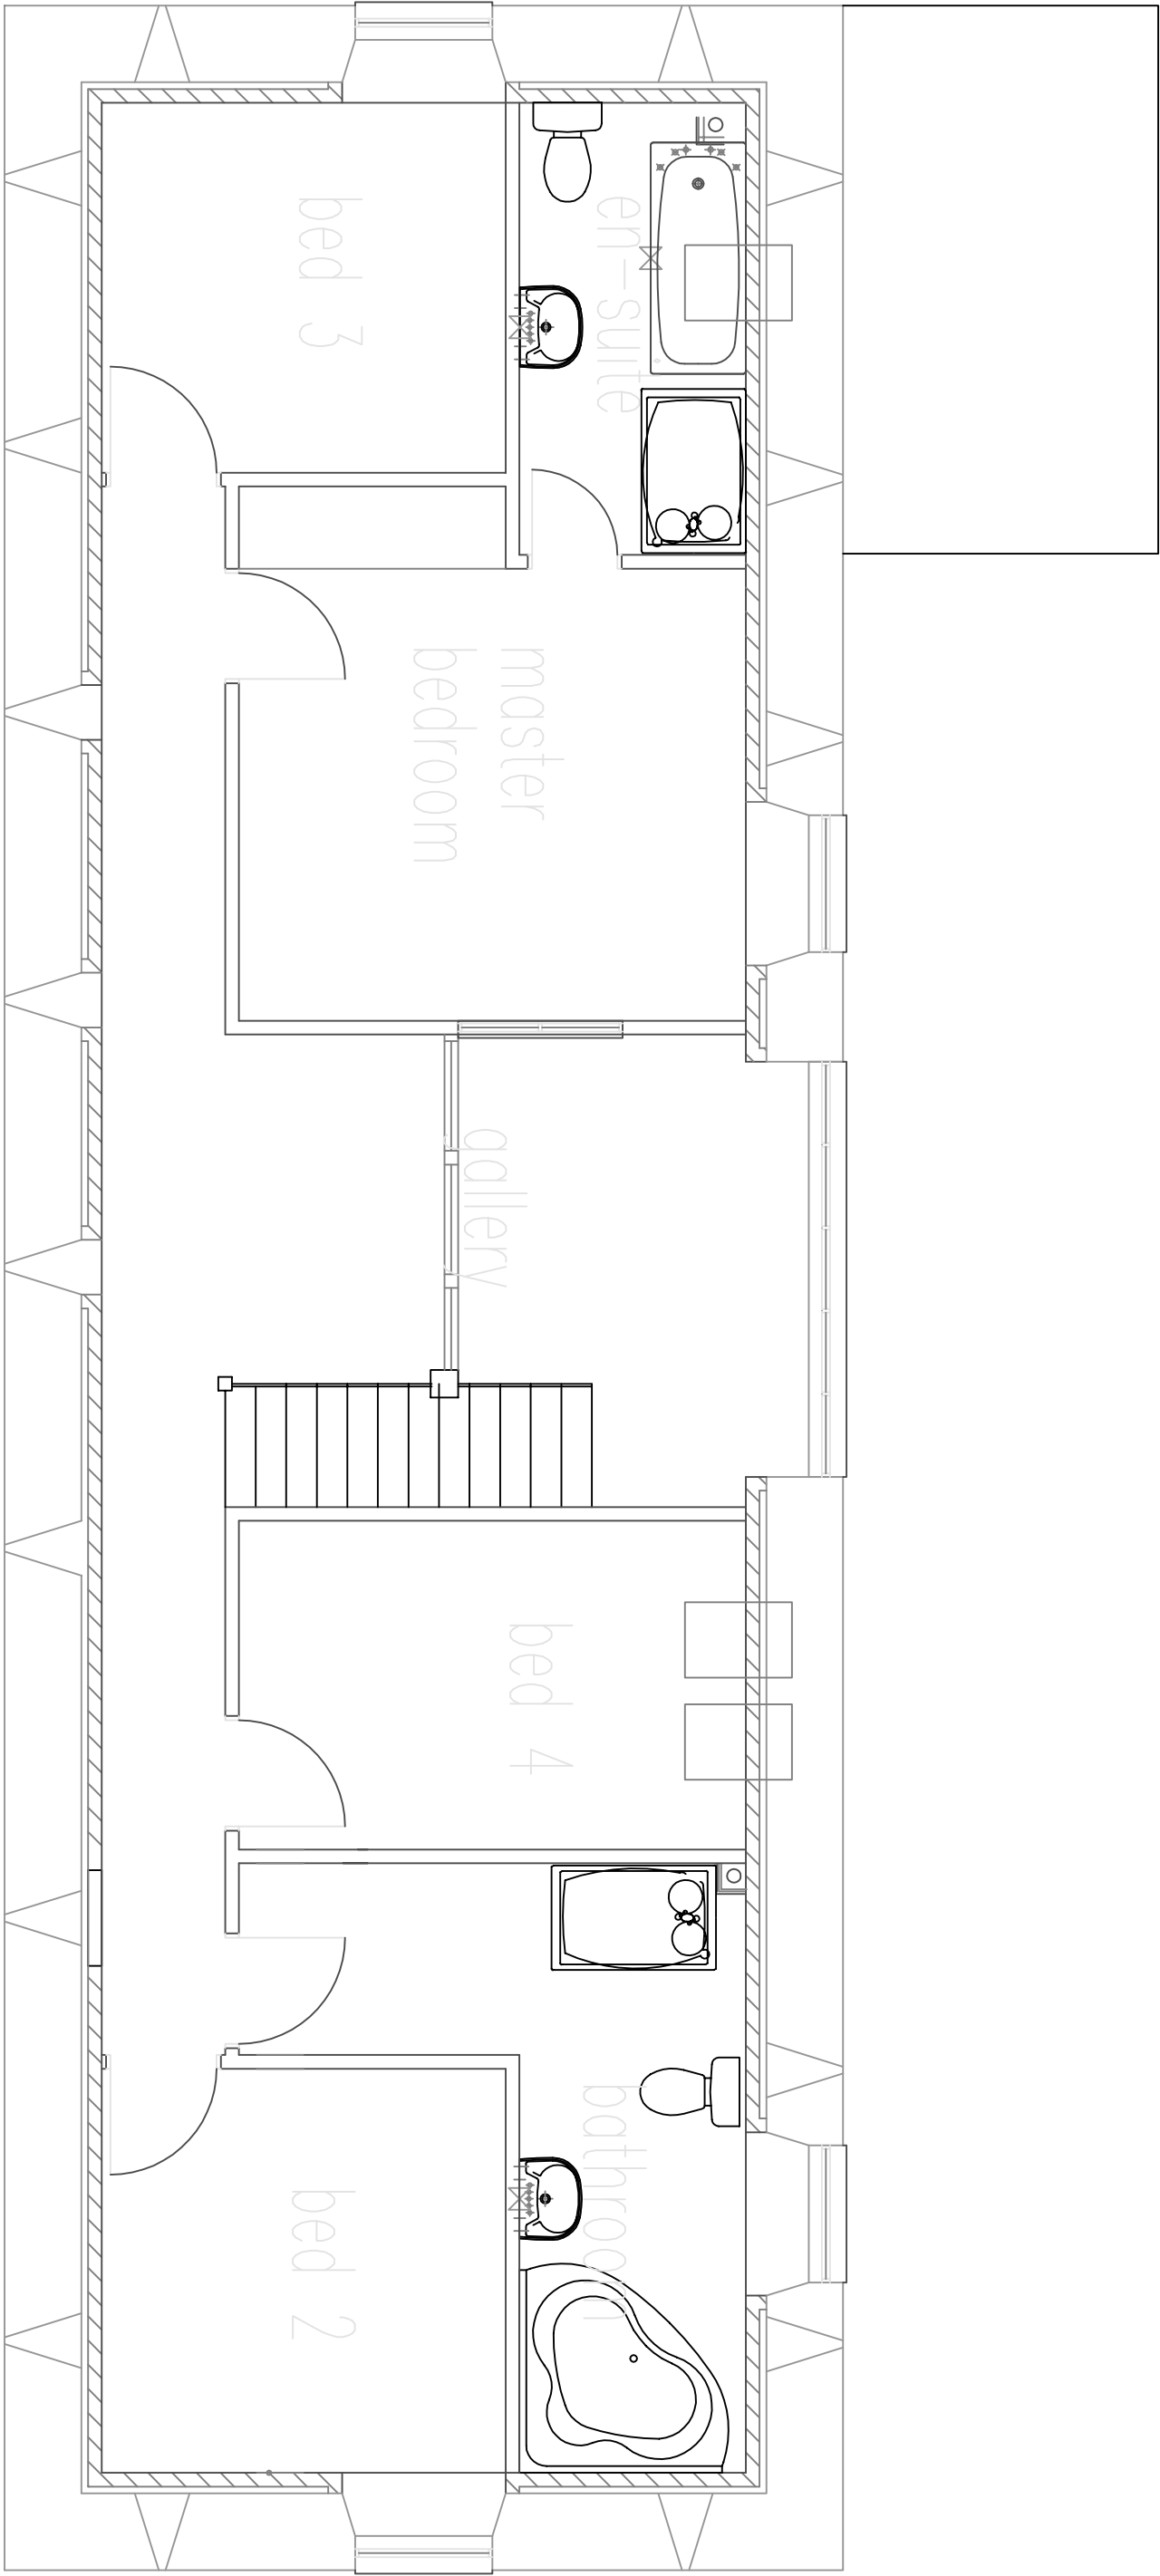


PROPOSED FIRST FLOOR PLAN SCALE 1:50

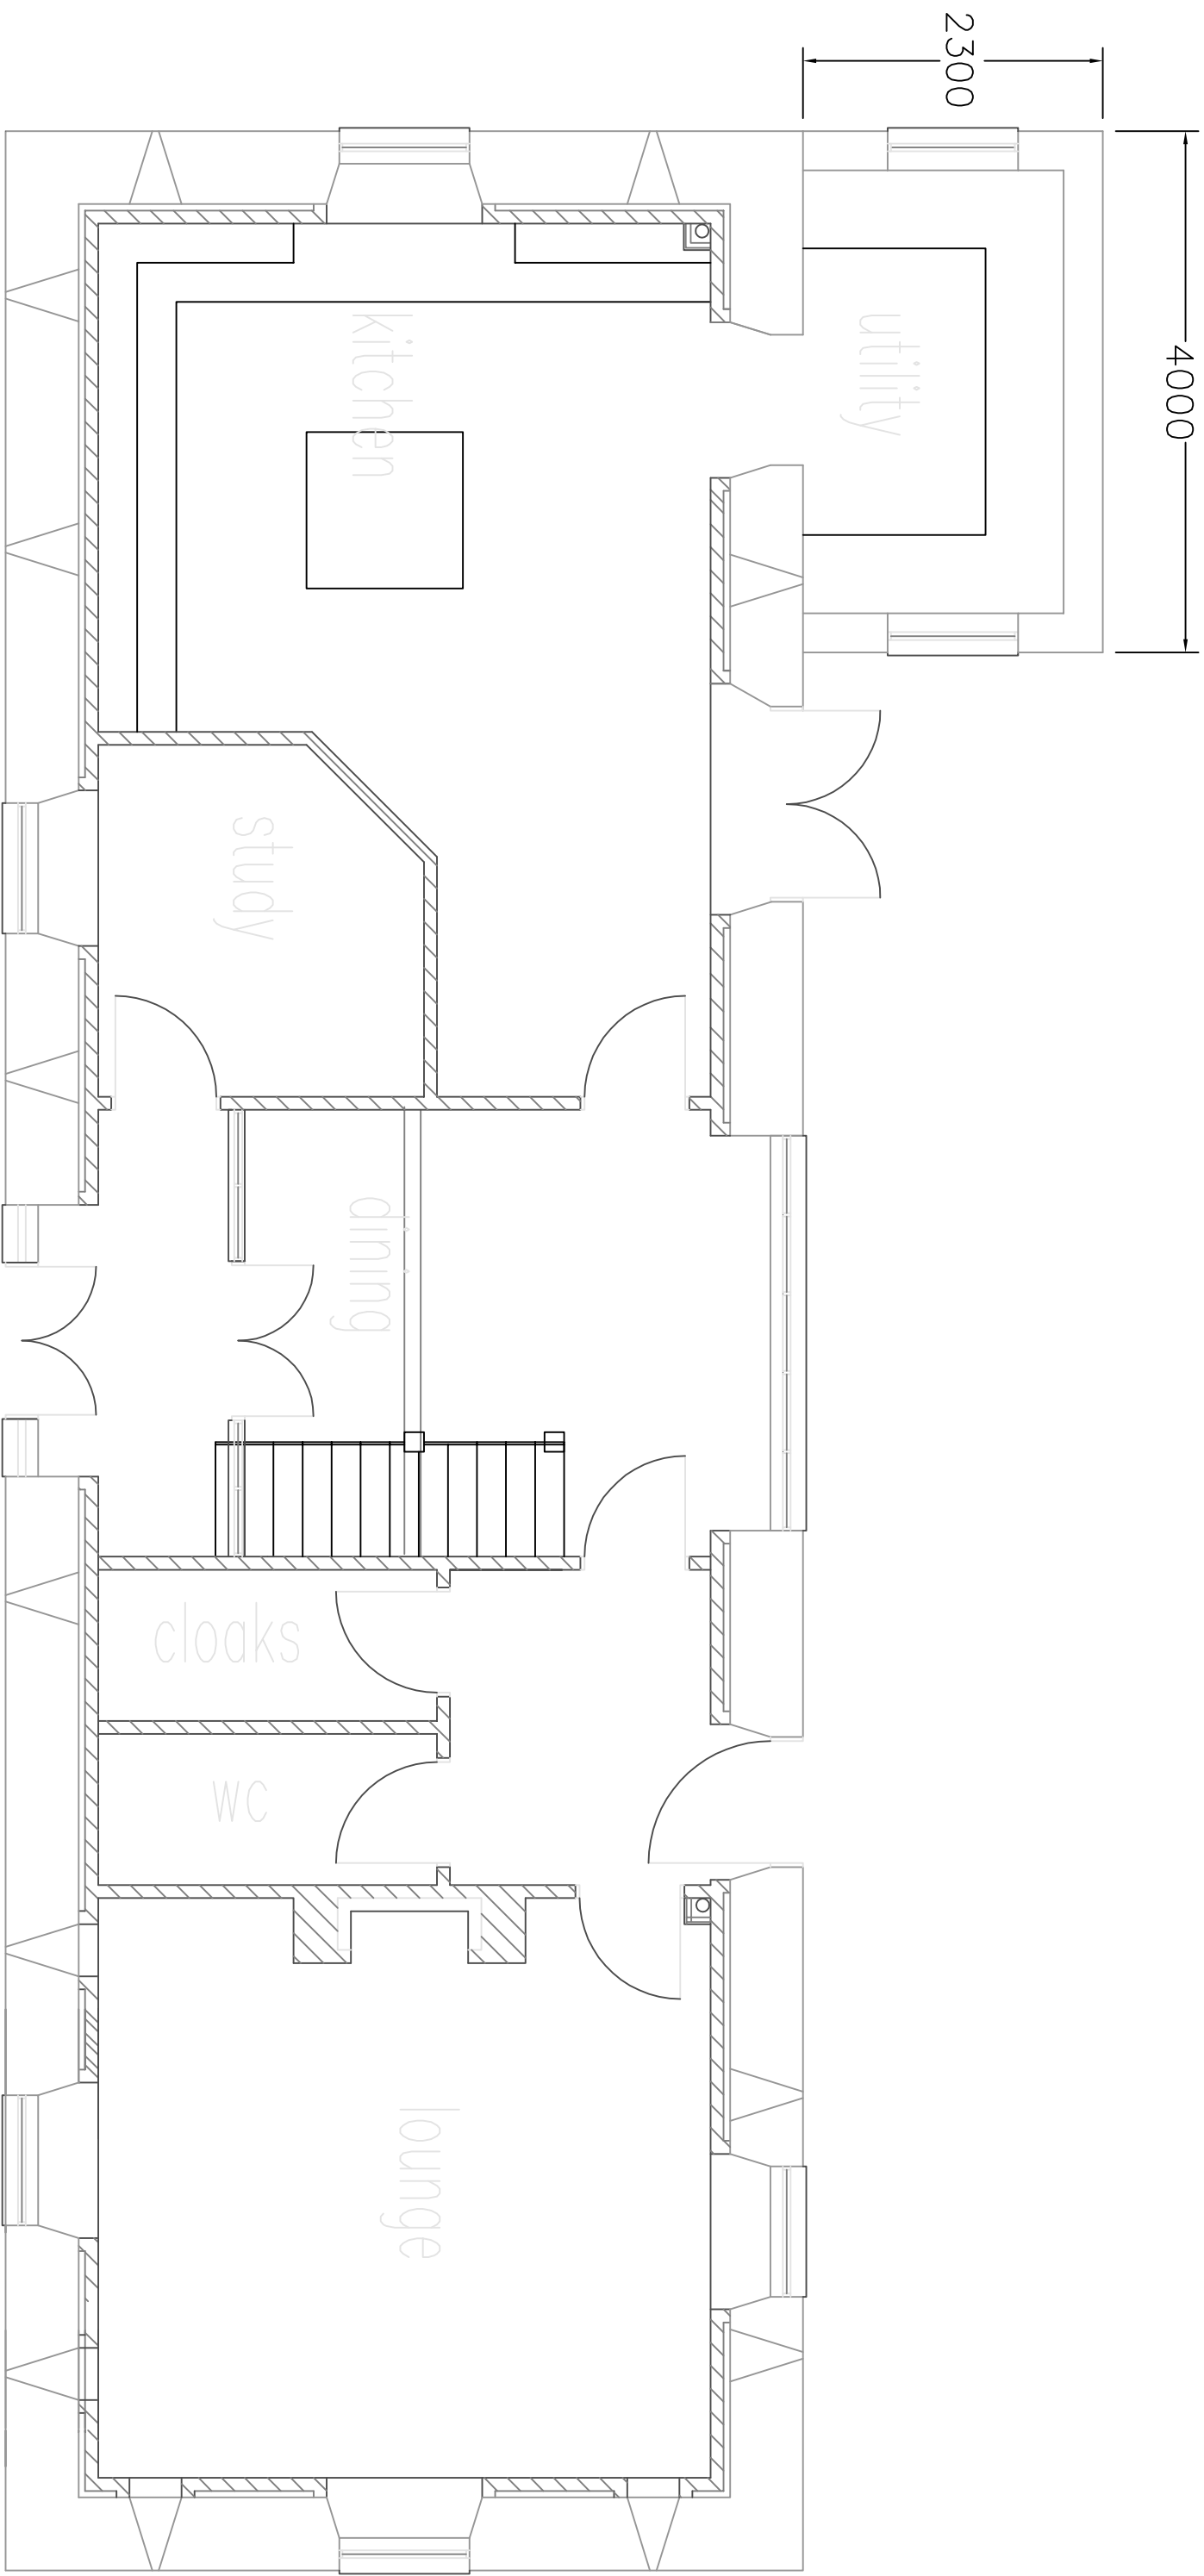


PROPOSED GROUND FLOOR PLAN

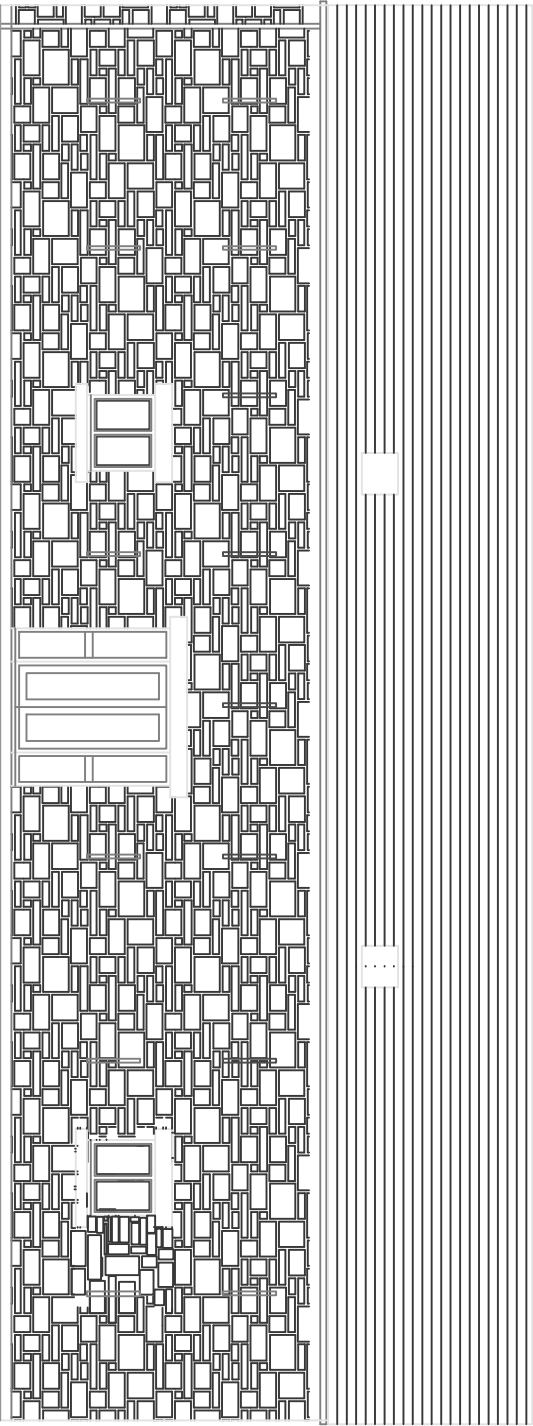

PROPOSED ELEVATION TO ROAD SCALE 1:100

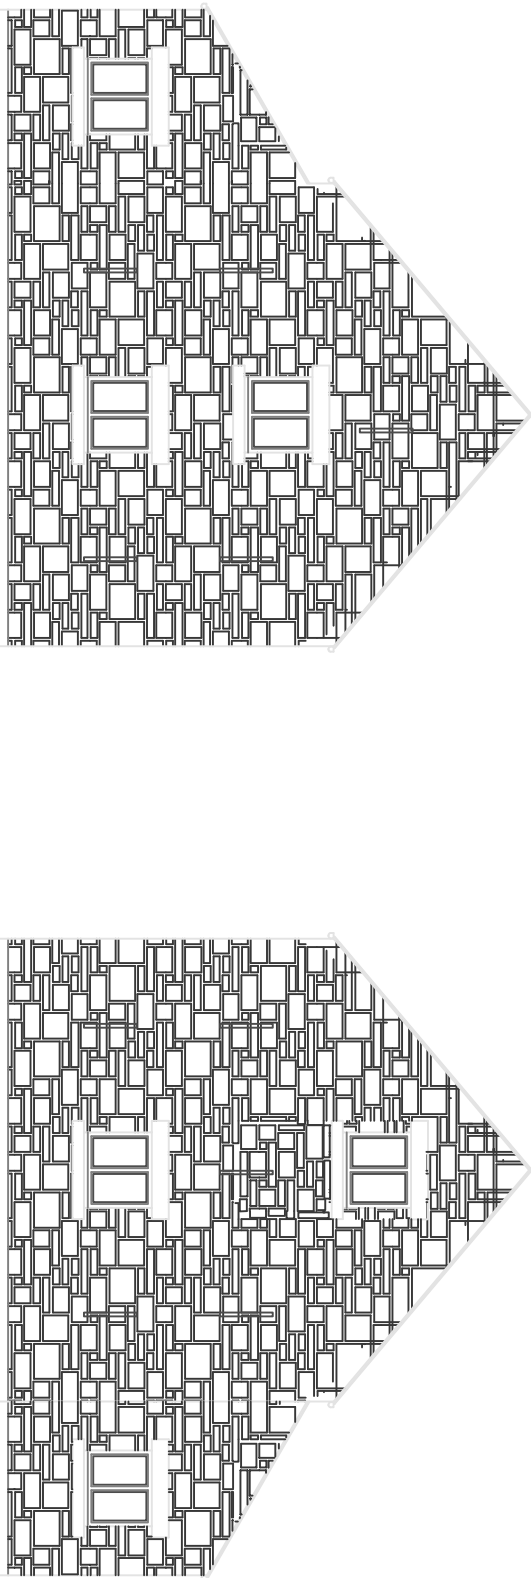

EAST ELEVATION WEST ELEVATION

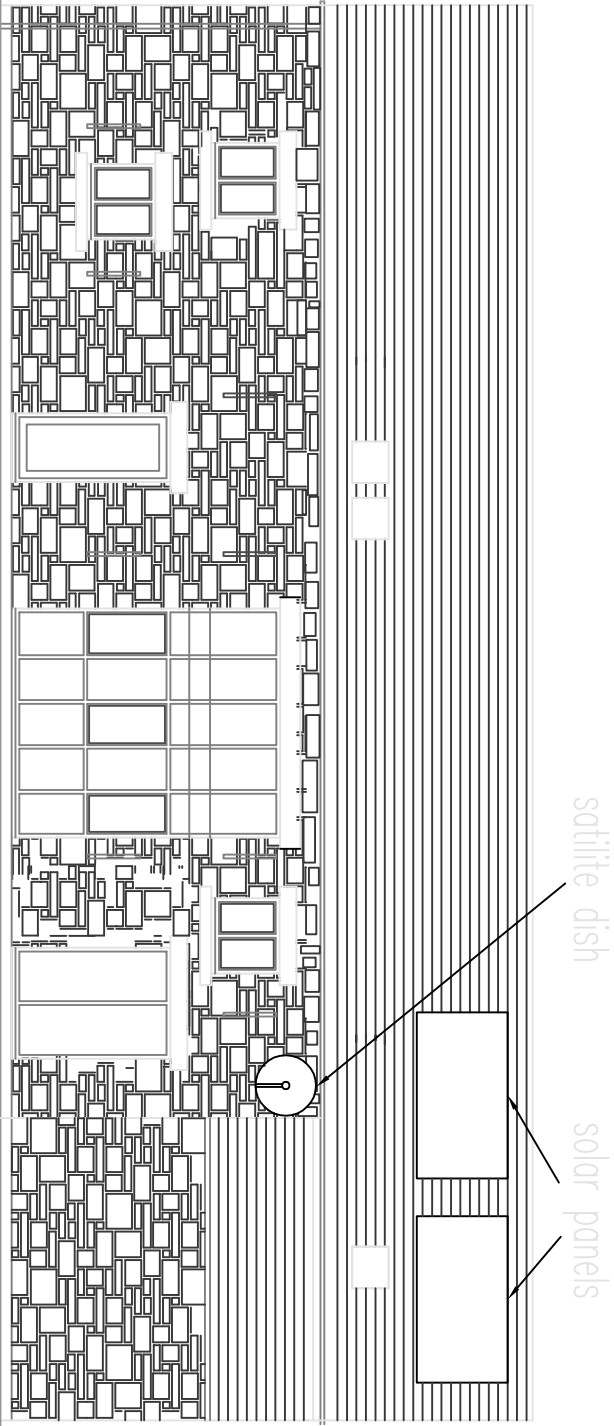

PROPOSED ELEVATION TO COURT

REVISIONS:	
THE GRANARY HAY GREEN LANE BIRDWELL	PROPOSED PLANNING LAYOUT