


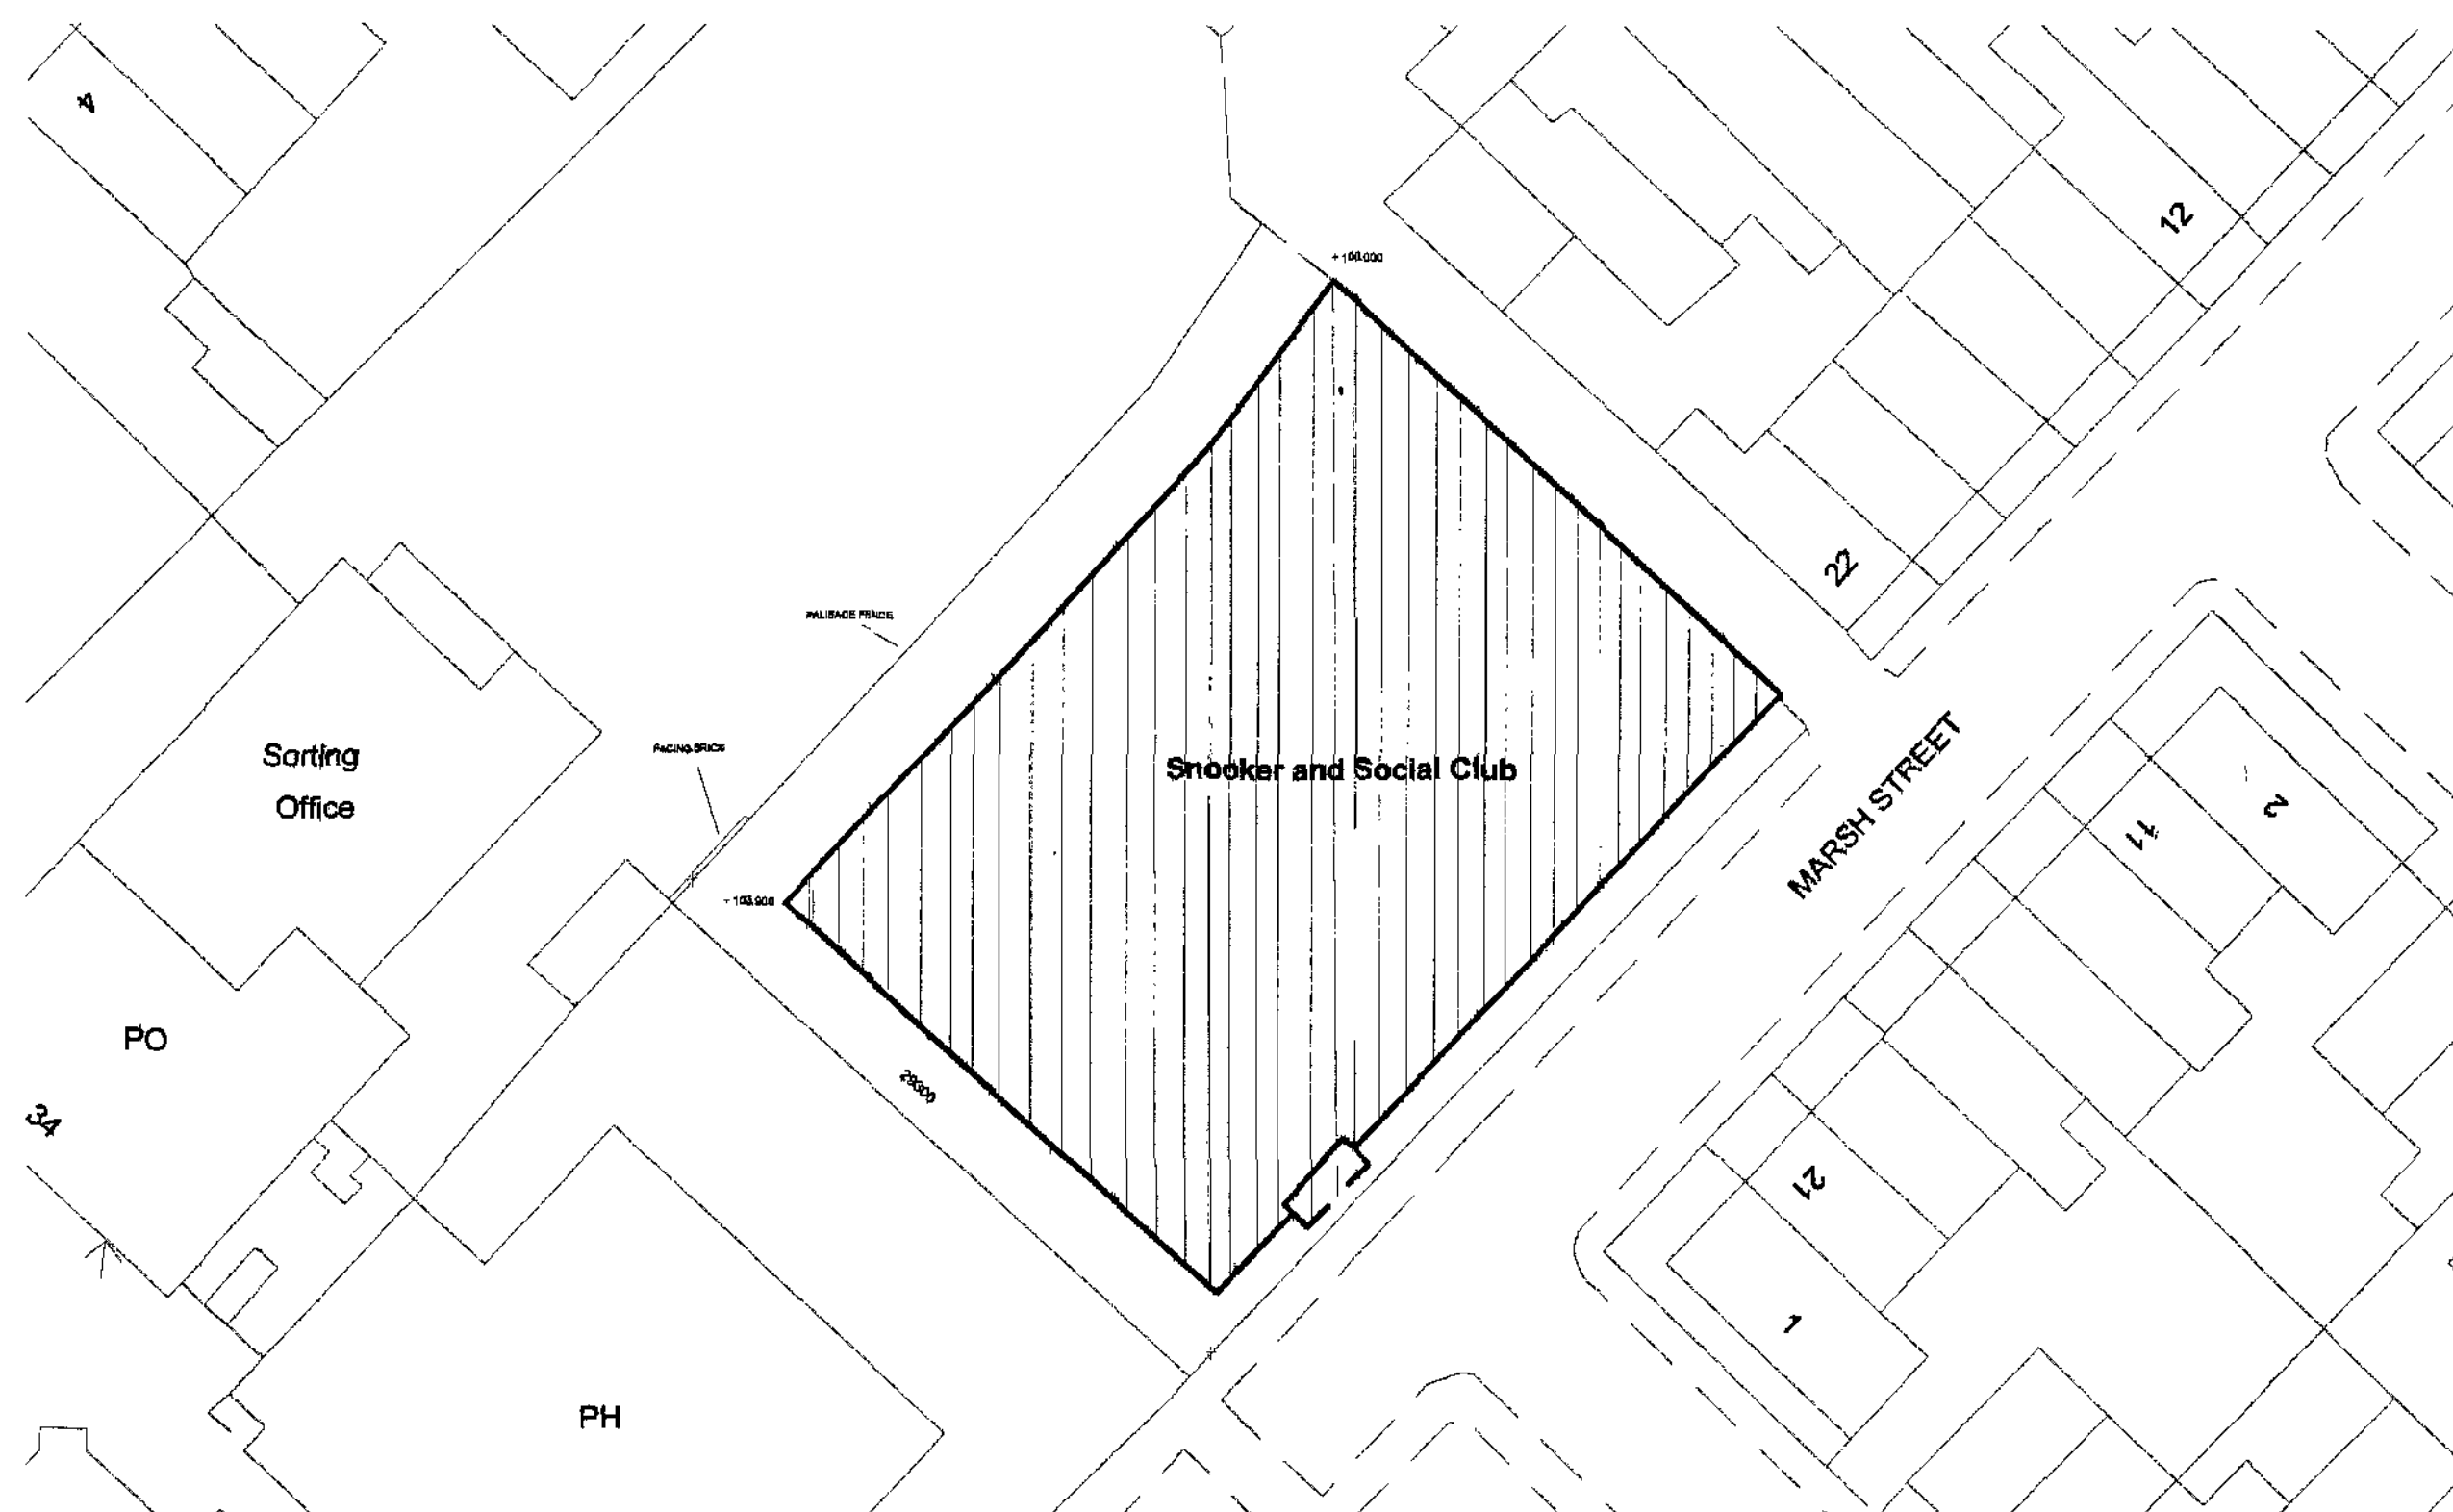

LOCATION PLAN 1:128



30 OCT 2012

Received by:
ORIGINAL COPY

NOTES

LEVEL TO BE CONFIRMED USING LASER LEVEL
AT TIME OF SETTING OUT

notes

[illegible]

IT IS THE RESPONSIBILITY OF THE CONTRACTOR
TO NOTIFY THE ARCHITECT OF ANY DISCREPANCIES
ON THE DRAWING PRIOR TO CONSTRUCTION.

ALL DIMENSIONS TO BE CHECKED ON SITE
IF IN DOUBT ASK!

revisions:

200: **SITE PLAN**

project: REMOVAL OF HORNWELL BROOKEN AND SOCIAL CLUB
RESIDENTIAL DEVELOPMENT OF TWO BLOCKS
OF 2ND. FLF CONTAINING APARTMENTS
LARKIN STREET, HORNWELL S7S 0AQ

for M. Rodgers


scale 1:200 at A1/ 1:400 at A3
drawing no 01.

Andrew Bailey Architects
Gardiner House
65 Lymington Road
Westwood
Barnley
T: 01220 766520
E: ANZARCHITECTS@BTCONNECT.COM
W: WWW.ANZARCHITECTS.COM


akb



SECOND

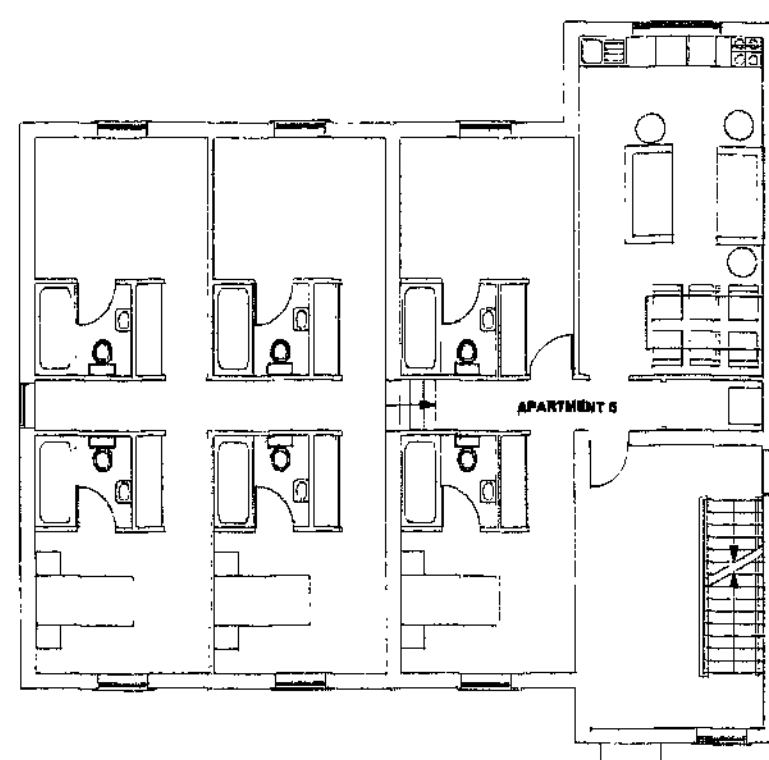

FIRST

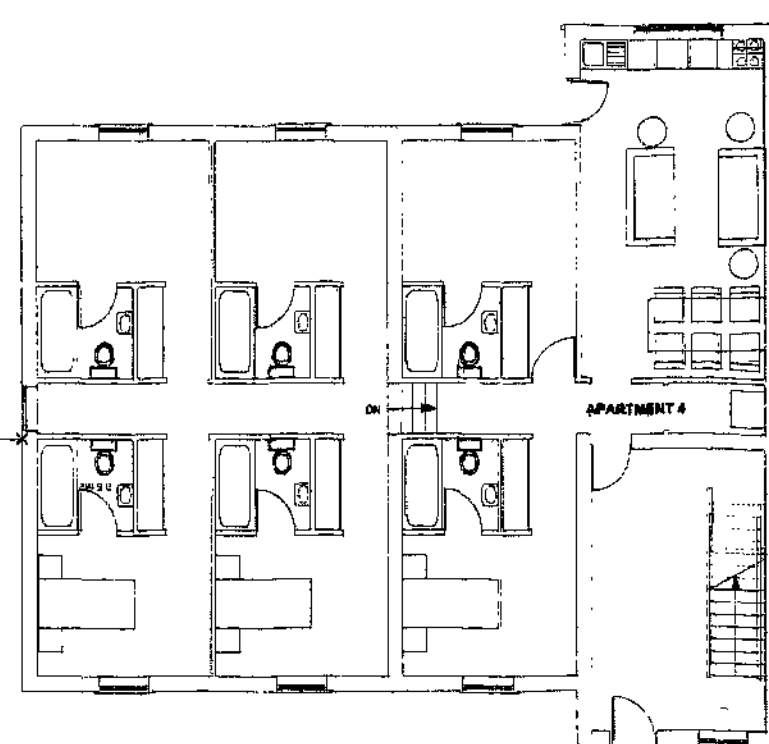

GROUND

B M B C
CORPORATE MAIL ROOM
30 OCT 2012
Received by:
ORIGINAL COPY

NOTES

the question to be asked from this drawing is what is the purpose of the category. If it is not to be used or disclosed in any way except as authorized by the category, the intent is to provide a means for gathering information on the category's membership, distribution and any changes or movements relating to the flow. An intent will require that information be collected and analyzed and information will be made available to the user and without planning permission, most of all, intent planning conditions have been disclosed and must be followed regarding information. If the user is aware, it is not a secret and can be used for any purpose. The user is aware of the group and will be able to identify all other users.

Any building system which is a management system's operations will require that it require the user of the property to be informed of the building's operations and the user will be able to identify the user's operations and the user will be able to identify the user's operations.

IT IS THE RESPONSIBILITY OF THE CONTRACTOR
TO NOTIFY THE ARCHITECT OF ANY DISCREPANCIES
ON THE DRAWINGS PRIOR TO CONSTRUCTION.

ALL DIMENSIONS TO BE CHECKED ON SITE
(IF IN DOUBT ALSO)

705

A/E 177712
Q 257712
Q 307712
R 040412

600 PLANS

project: REMOVAL OF HERBERT SMOOKER AND REGAL CLUB
BUILDING OF 3RD FLOOR CONTAINED APARTMENTS
MARSH STREET INDEPENDENCE, MO 64601

for M. Rogers
scale 1:100 at A1/ 1:200 at A3
drawing no. 008.

Andrew Bailey Architect
 1000 West 10th St.
 Vancouver
 BC V6H 2G6
 Tel: 604-681-1111
 Fax: 604-681-1112
 E: andrew.bailey@baileyarchitect.com
 W: www.baileyarchitect.com

akb

