



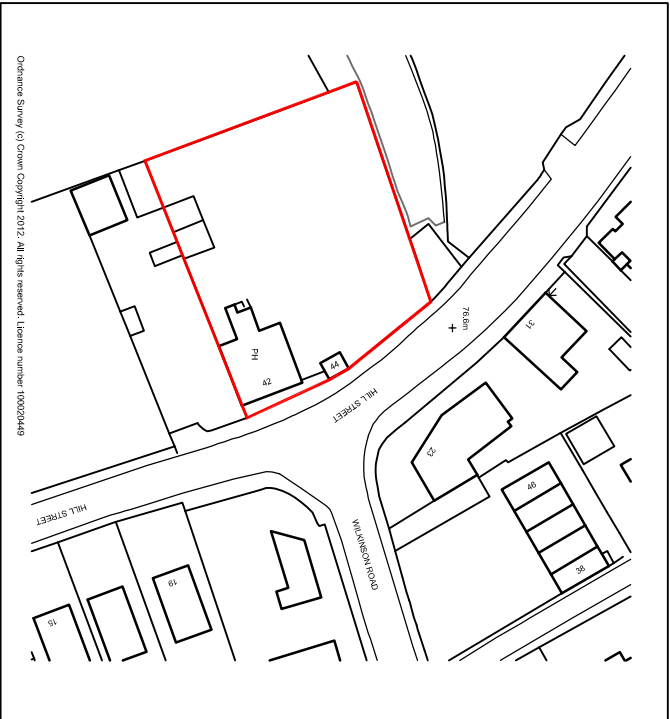


site location plan 1:1250


first floor plan

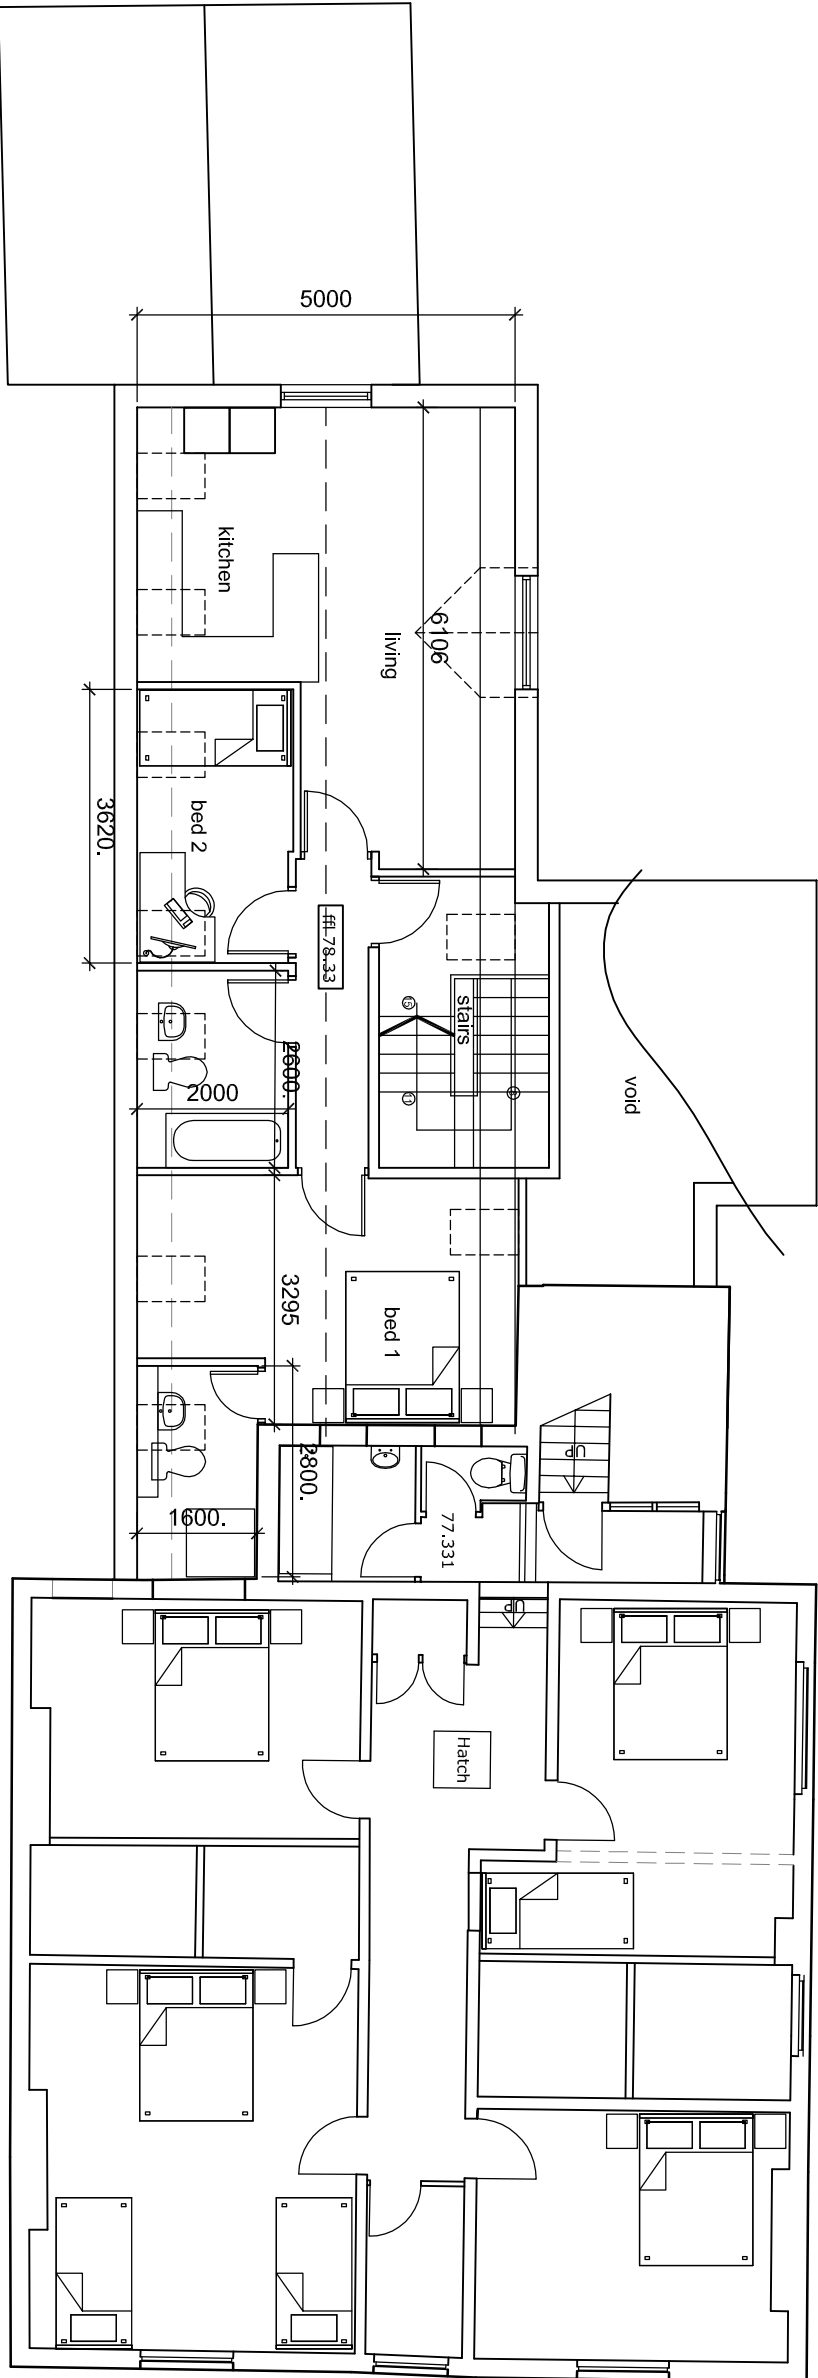


ground floor plan

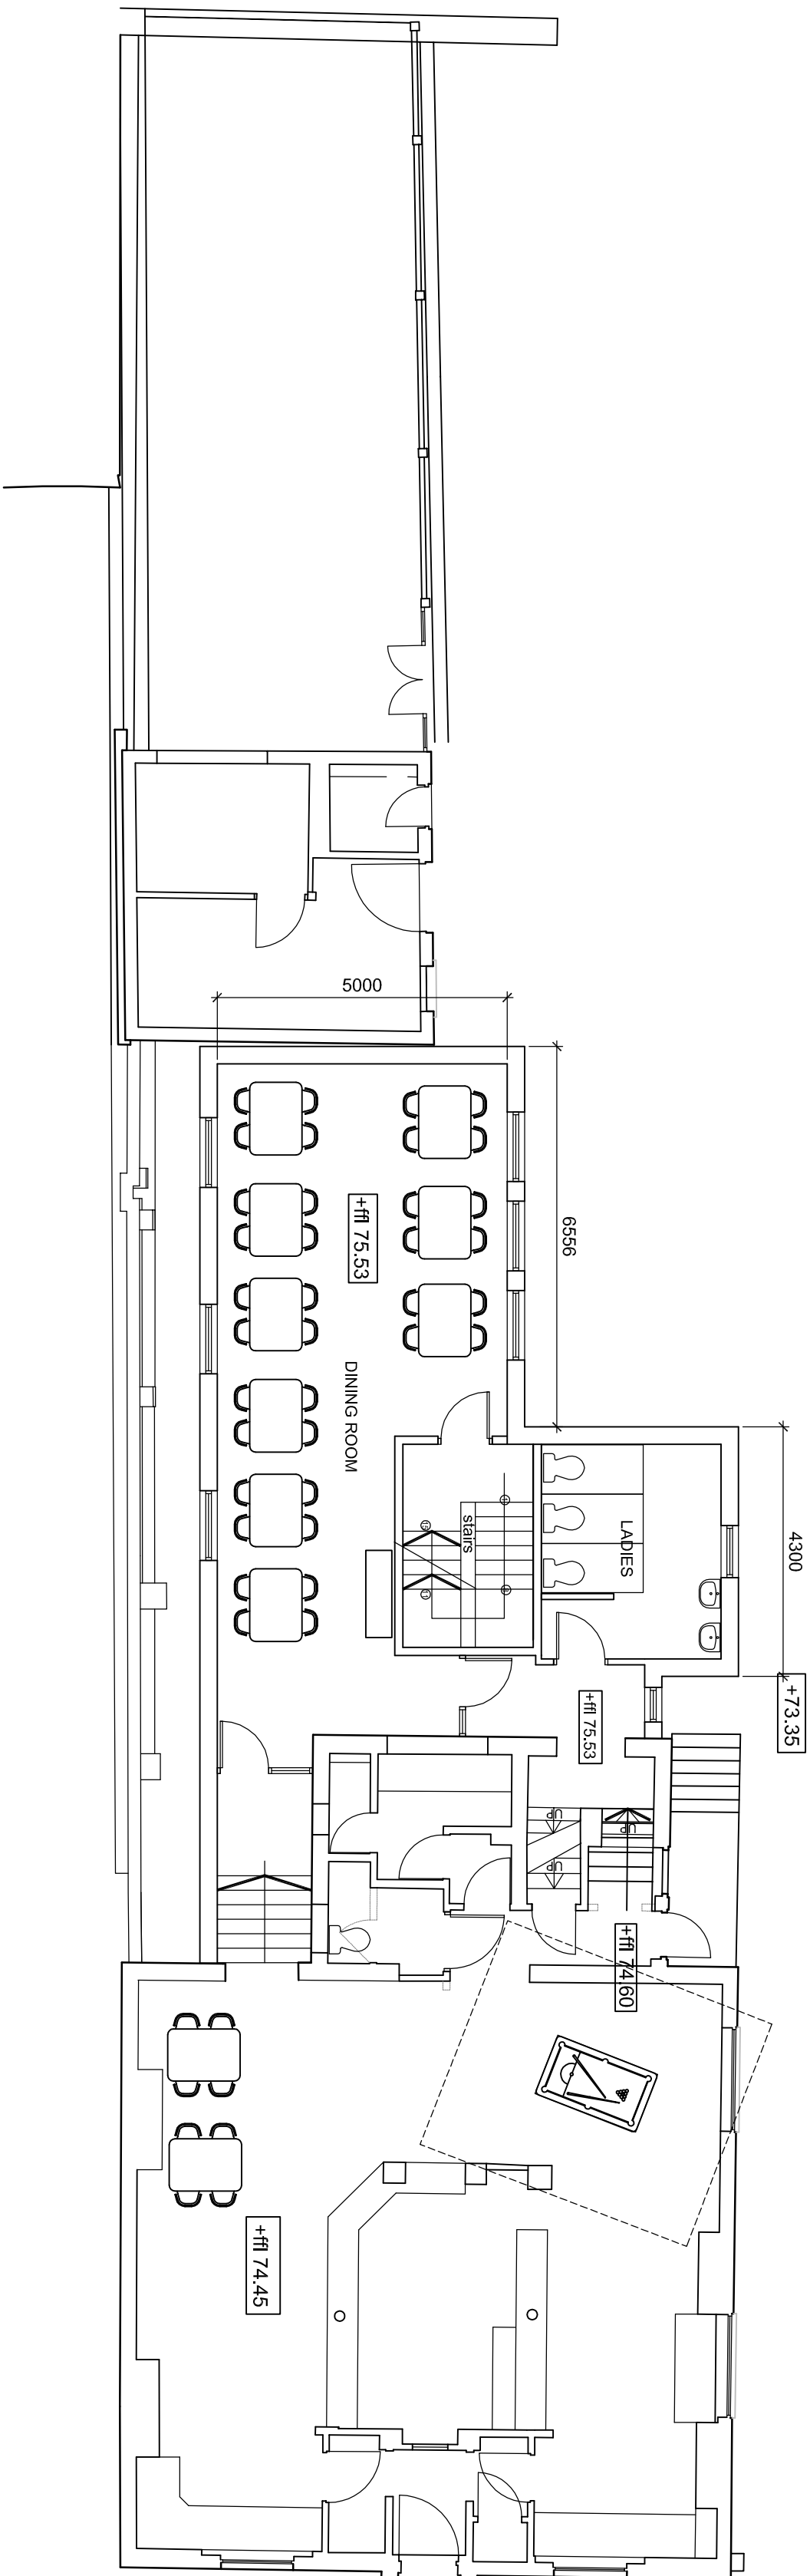

preliminary sections 1:100

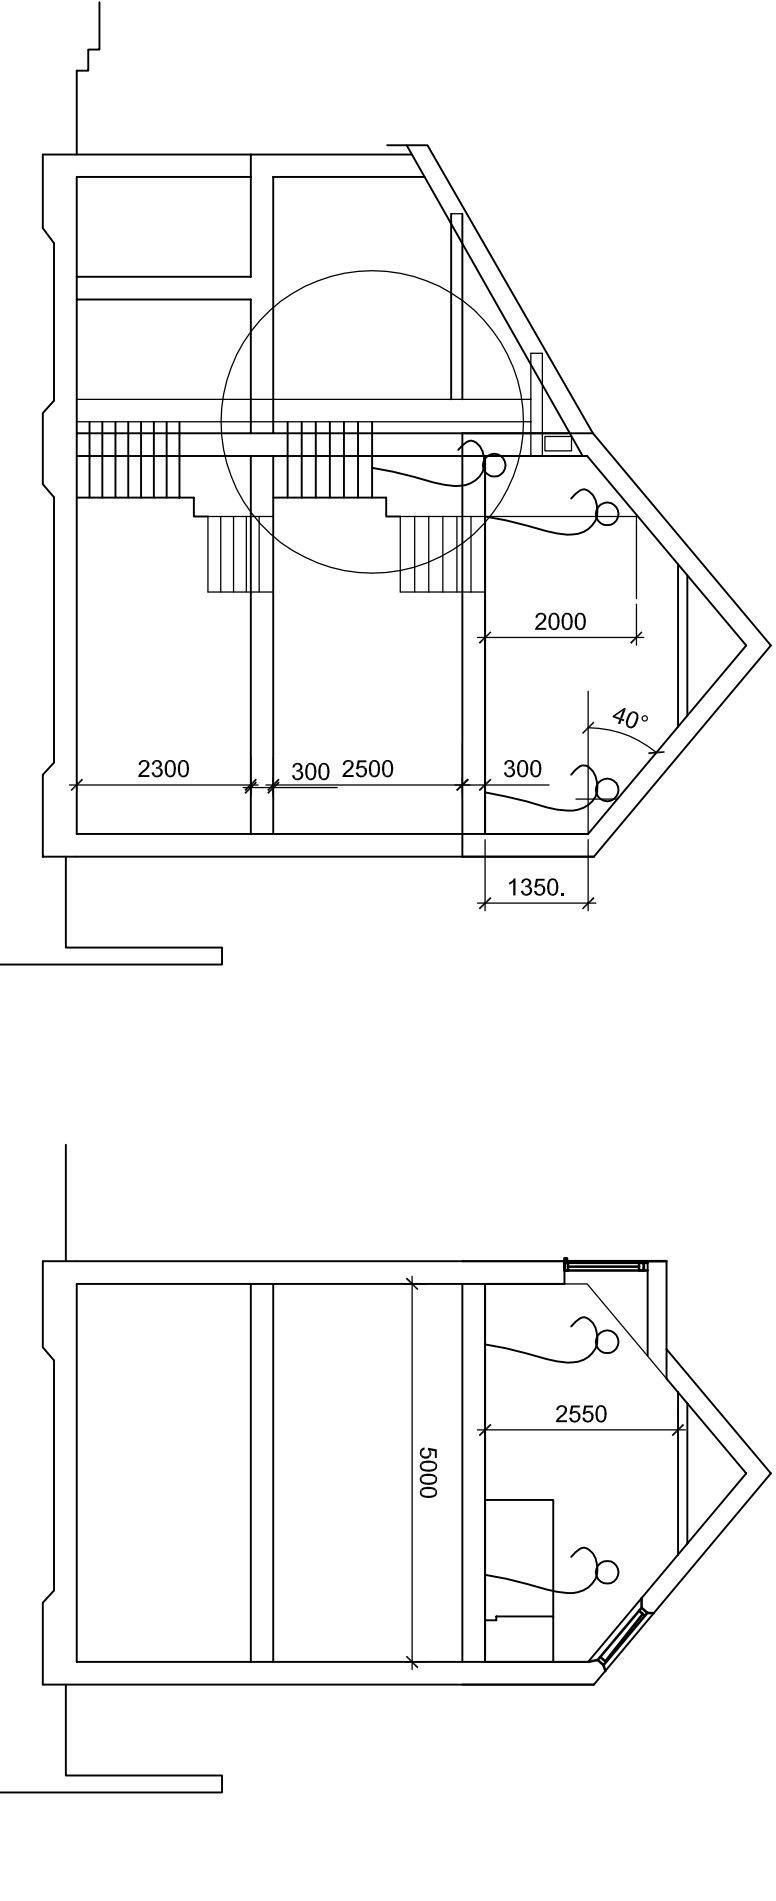

lower ground floor plan

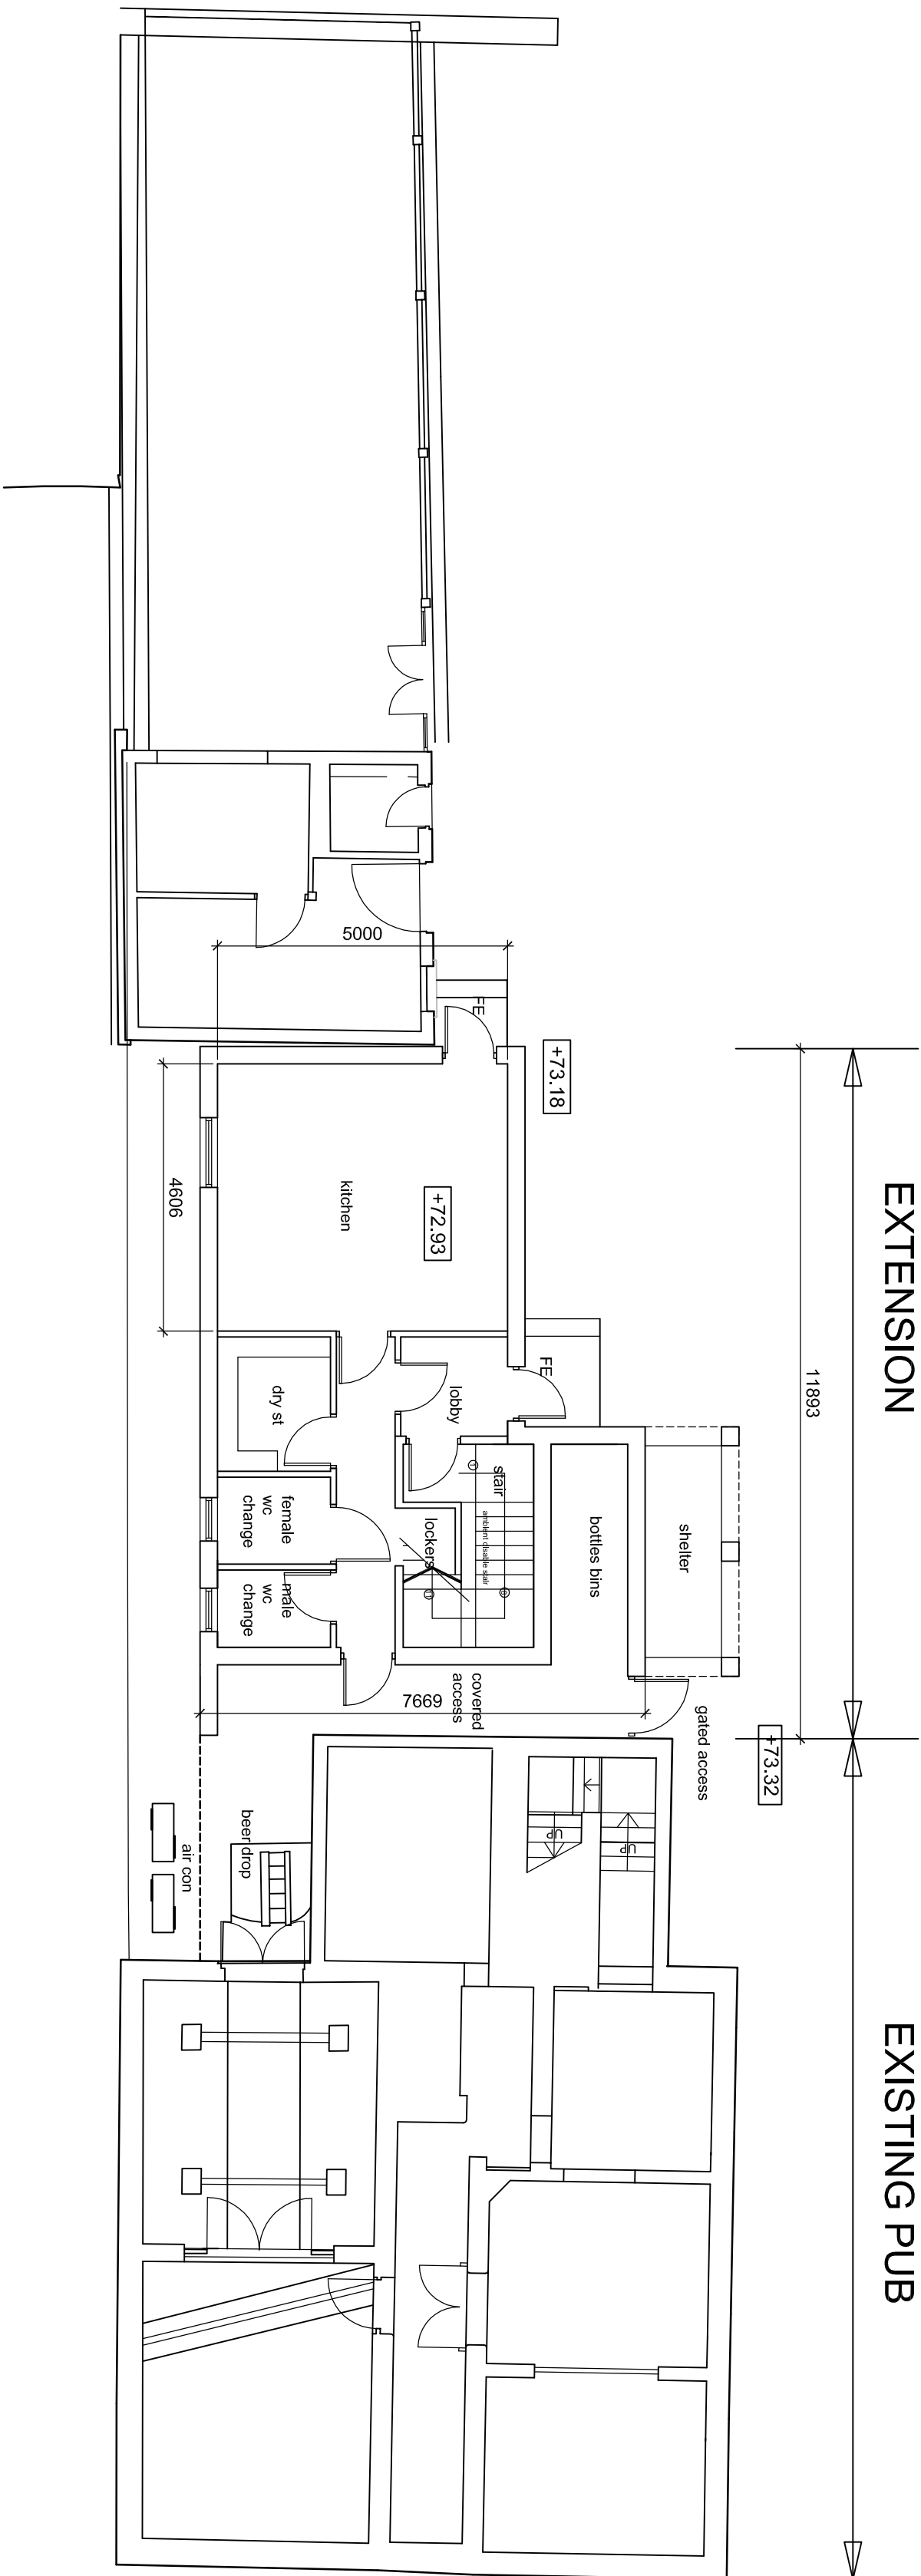

Rev.

Client: Mr M Montfredi

Project: Fitzallien Public House
Hill Street
Elseskar

Drawing Title: Proposed Floor Plans

Scale:	100@A1	Cad ref :	7A05683Dwyp10
Drawn:	TV	Checked:	
Project no:	583	Drawing no:	03
		Date:	Aug 12
		Rev:	

JJ

JVNA

JENKINS VETCH NOLAN

ARCHITECTURE LTD

Jenkins Vetch Nolan Architecture Ltd

Unit 19 Ravenhill Way

Renishaw, Sheffield S21 3WY

T: 01246 432 338

F: 01246 430 754

E: info@jvnarchitecture.com