



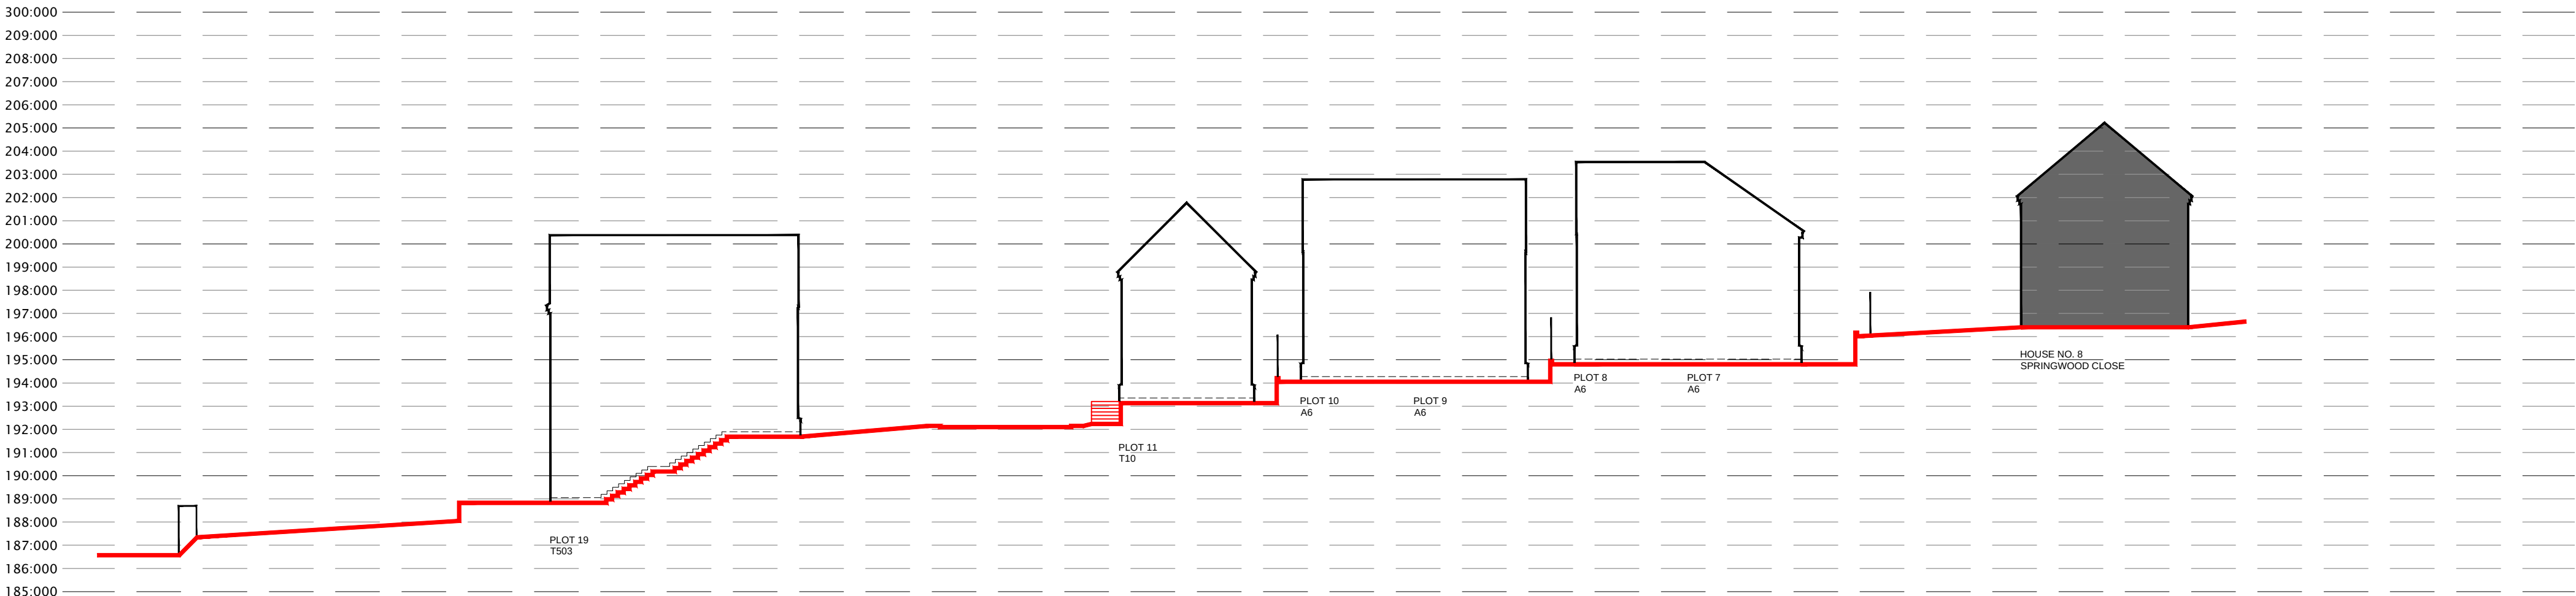


SECTION 1-1



SECTION 2-2

SITE SECTIONS @
1:200 SCALE

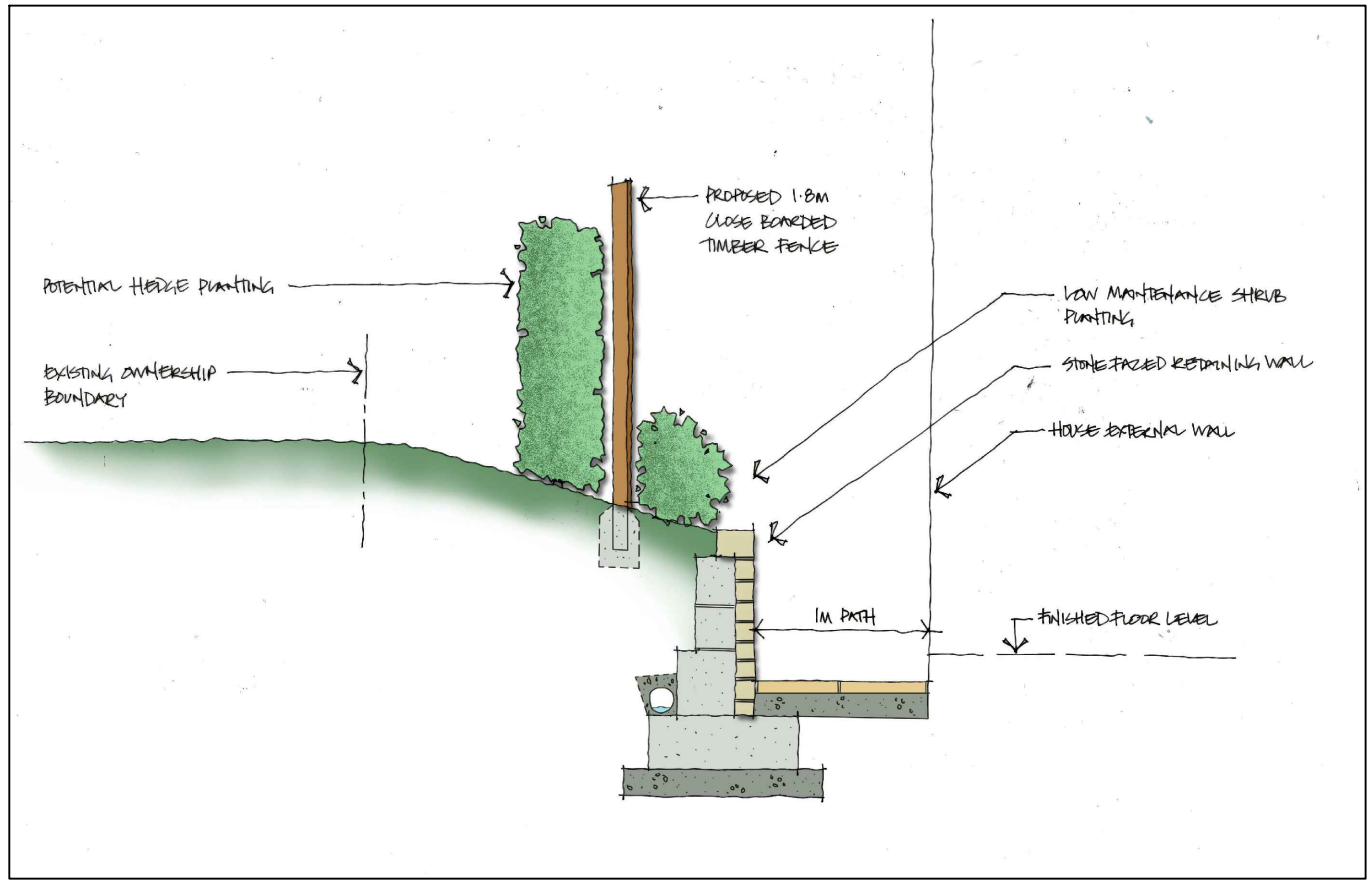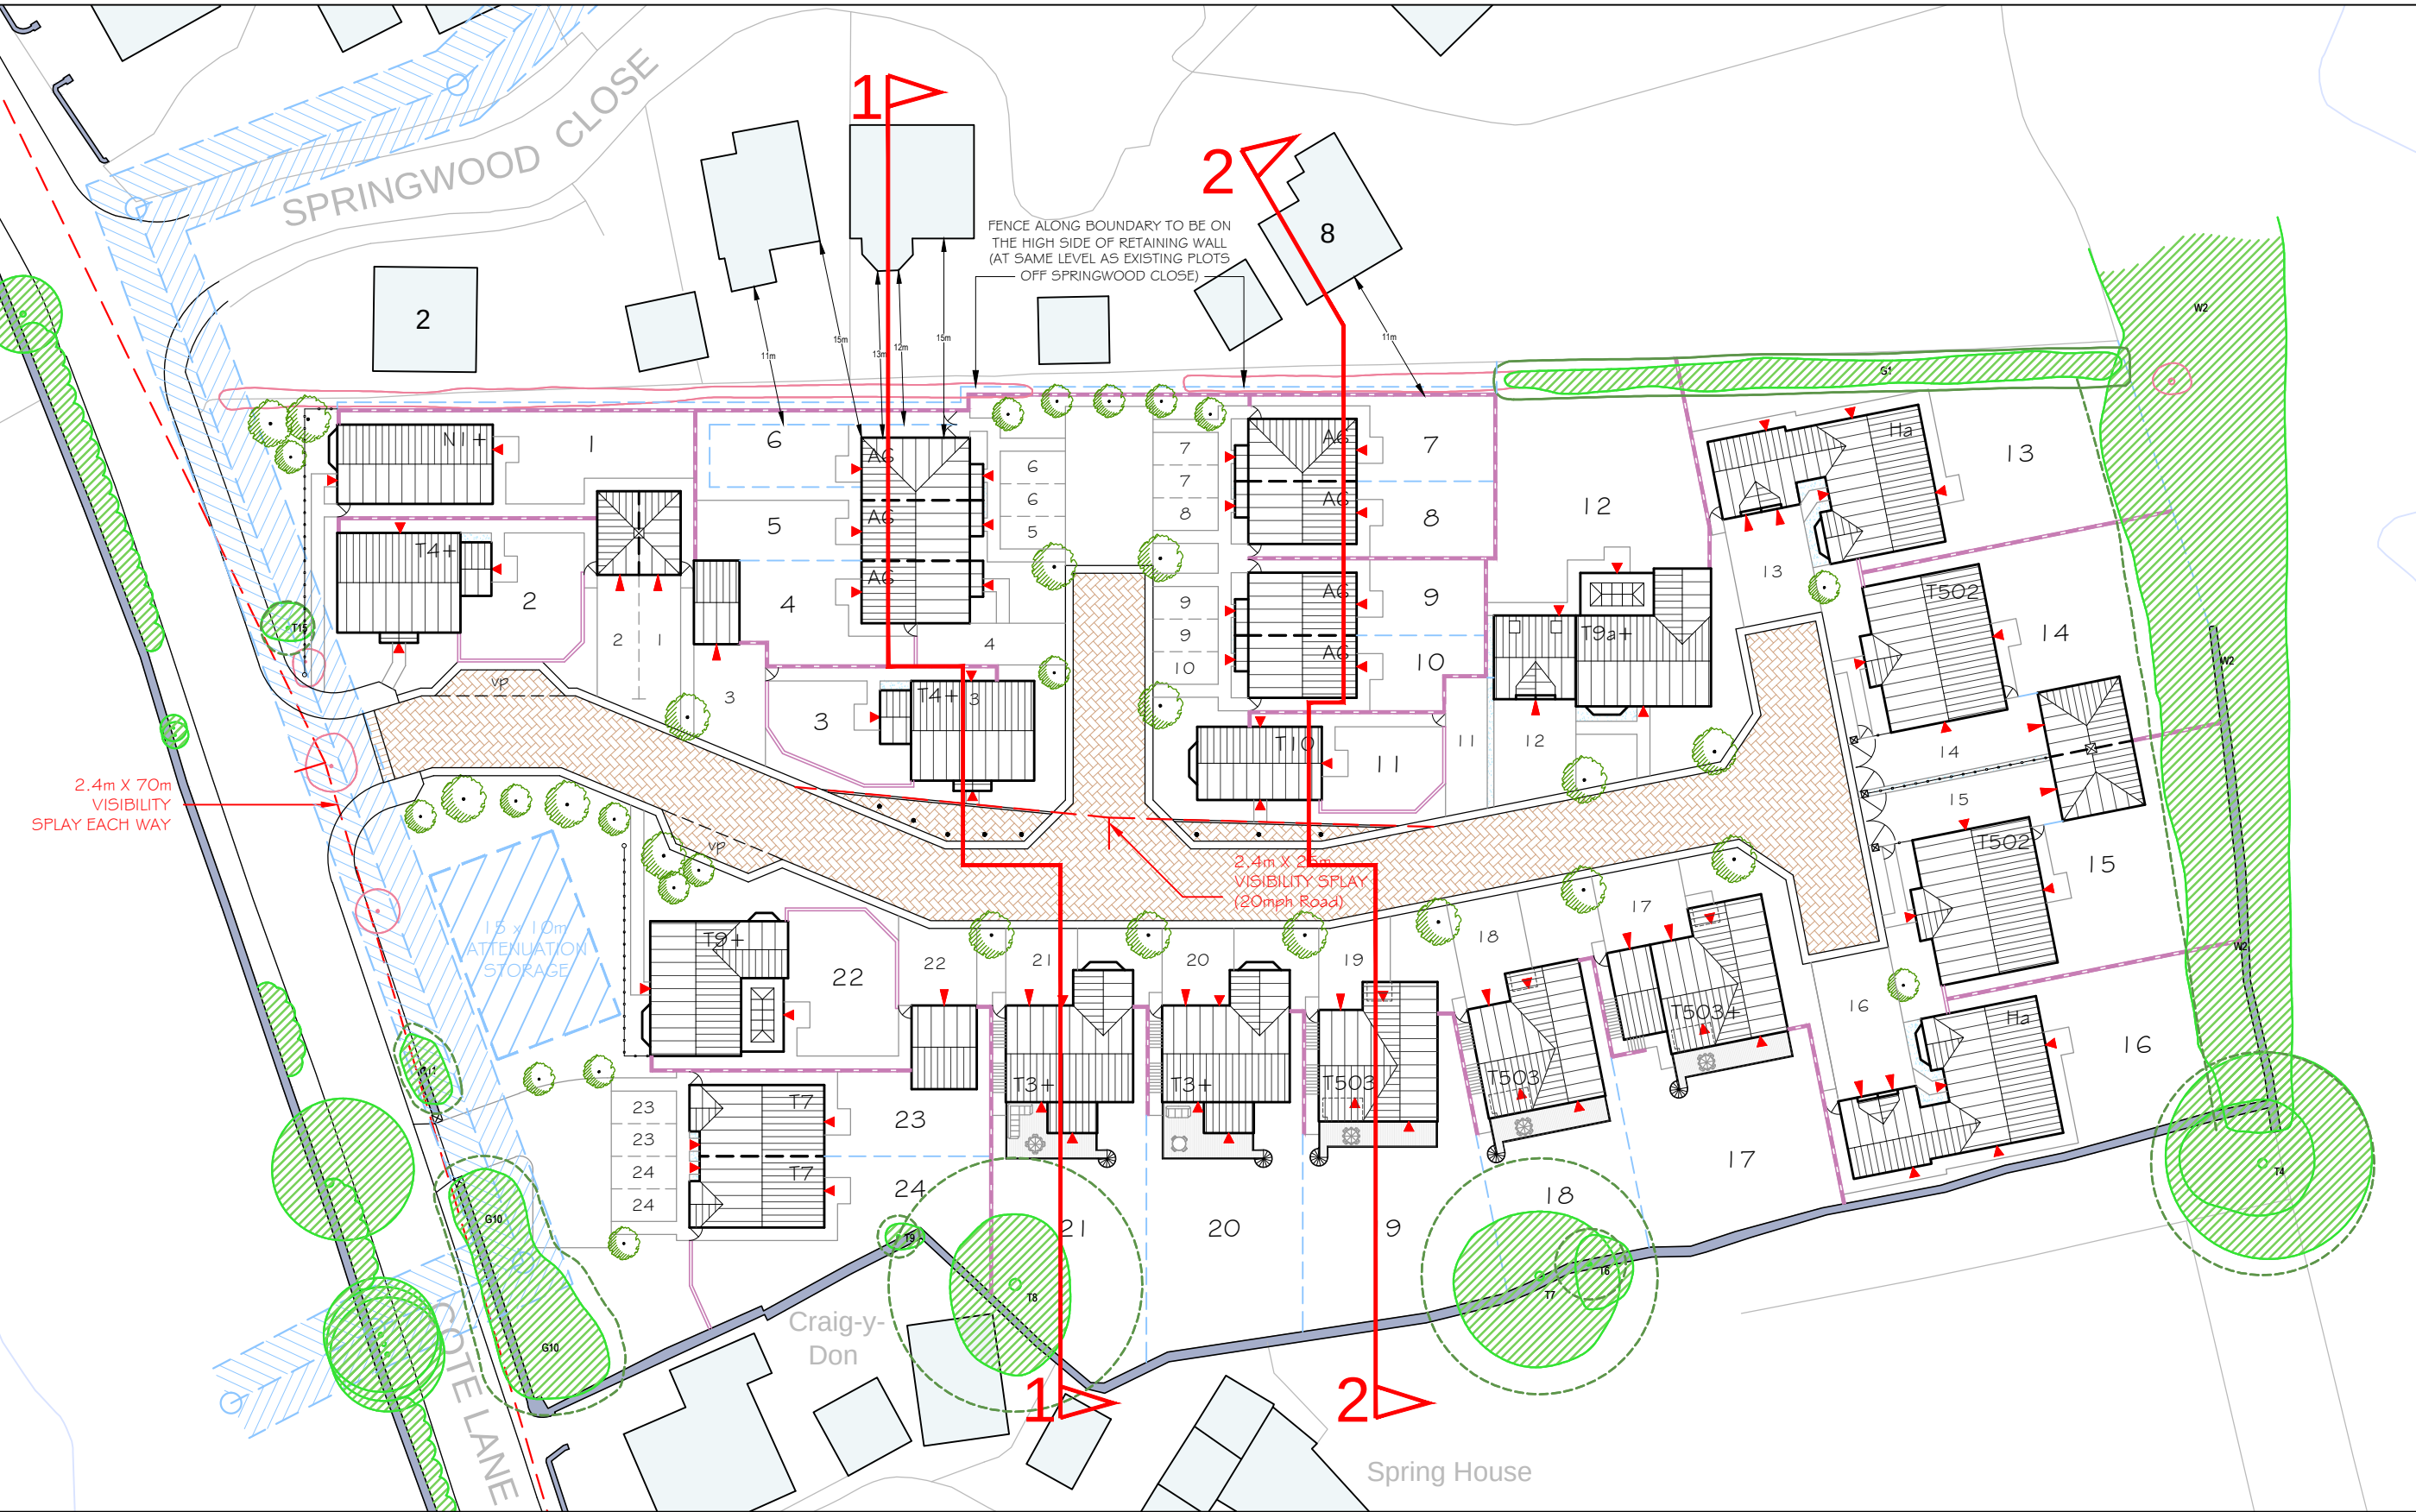

TYPICAL RETAINING WALL SECTION
ALONG NORTHERN BOUNDARY
(NOT TO SCALE)

SITE LAYOUT @
1:500 SCALE

A	15.08.18	THE DRAWING HAS BEEN UPDATED TO CORRESPOND WITH THE LATEST SITE LAYOUT (P17.5149.01 - REF F)	RAN	VS
A	06.06.18	THE DRAWING HAS BEEN UPDATED TO CORRESPOND WITH THE LATEST SITE LAYOUT (P17.5149.01 - REV C)	RAN	VS

REV	DATE	DESCRIPTION	BY	CHECK
-----	------	-------------	----	-------



CLIENT: BERKELEY DEVEER	DRAWING NUMBER: P17:5149:08 - B
PROJECT: PROPOSED RESIDENTIAL DEVELOPMENT COTE LANE, THURGOLAND	SCALE @ A1: 1:200 & 1:500
DRAWING: PROPOSED SITE SECTIONS	DRAWN: RAN
CHECKED: VS	DATE: MAY '18

14 MARINER COURT / CALDER PARK / WAKEFIELD / WF4 3FL
01924 383322 / www.jpassoc.co.uk / info@jpassoc.co.uk
jpassoc is a trading style of John R Paley Associates Limited

Do not scale off this drawing - Only figured dimensions to be taken from this drawing. Drawings based on Ordnance Survey and/or existing record drawings - Design and Drawing content subject to Site Survey, Structural Survey, Site Investigations, Planning and Statutory Requirements and Approvals. Authorised reproduction from Ordnance Survey Map with permission of the Controller of Her Majesty's Stationary Office. Crown Copyright reserved.