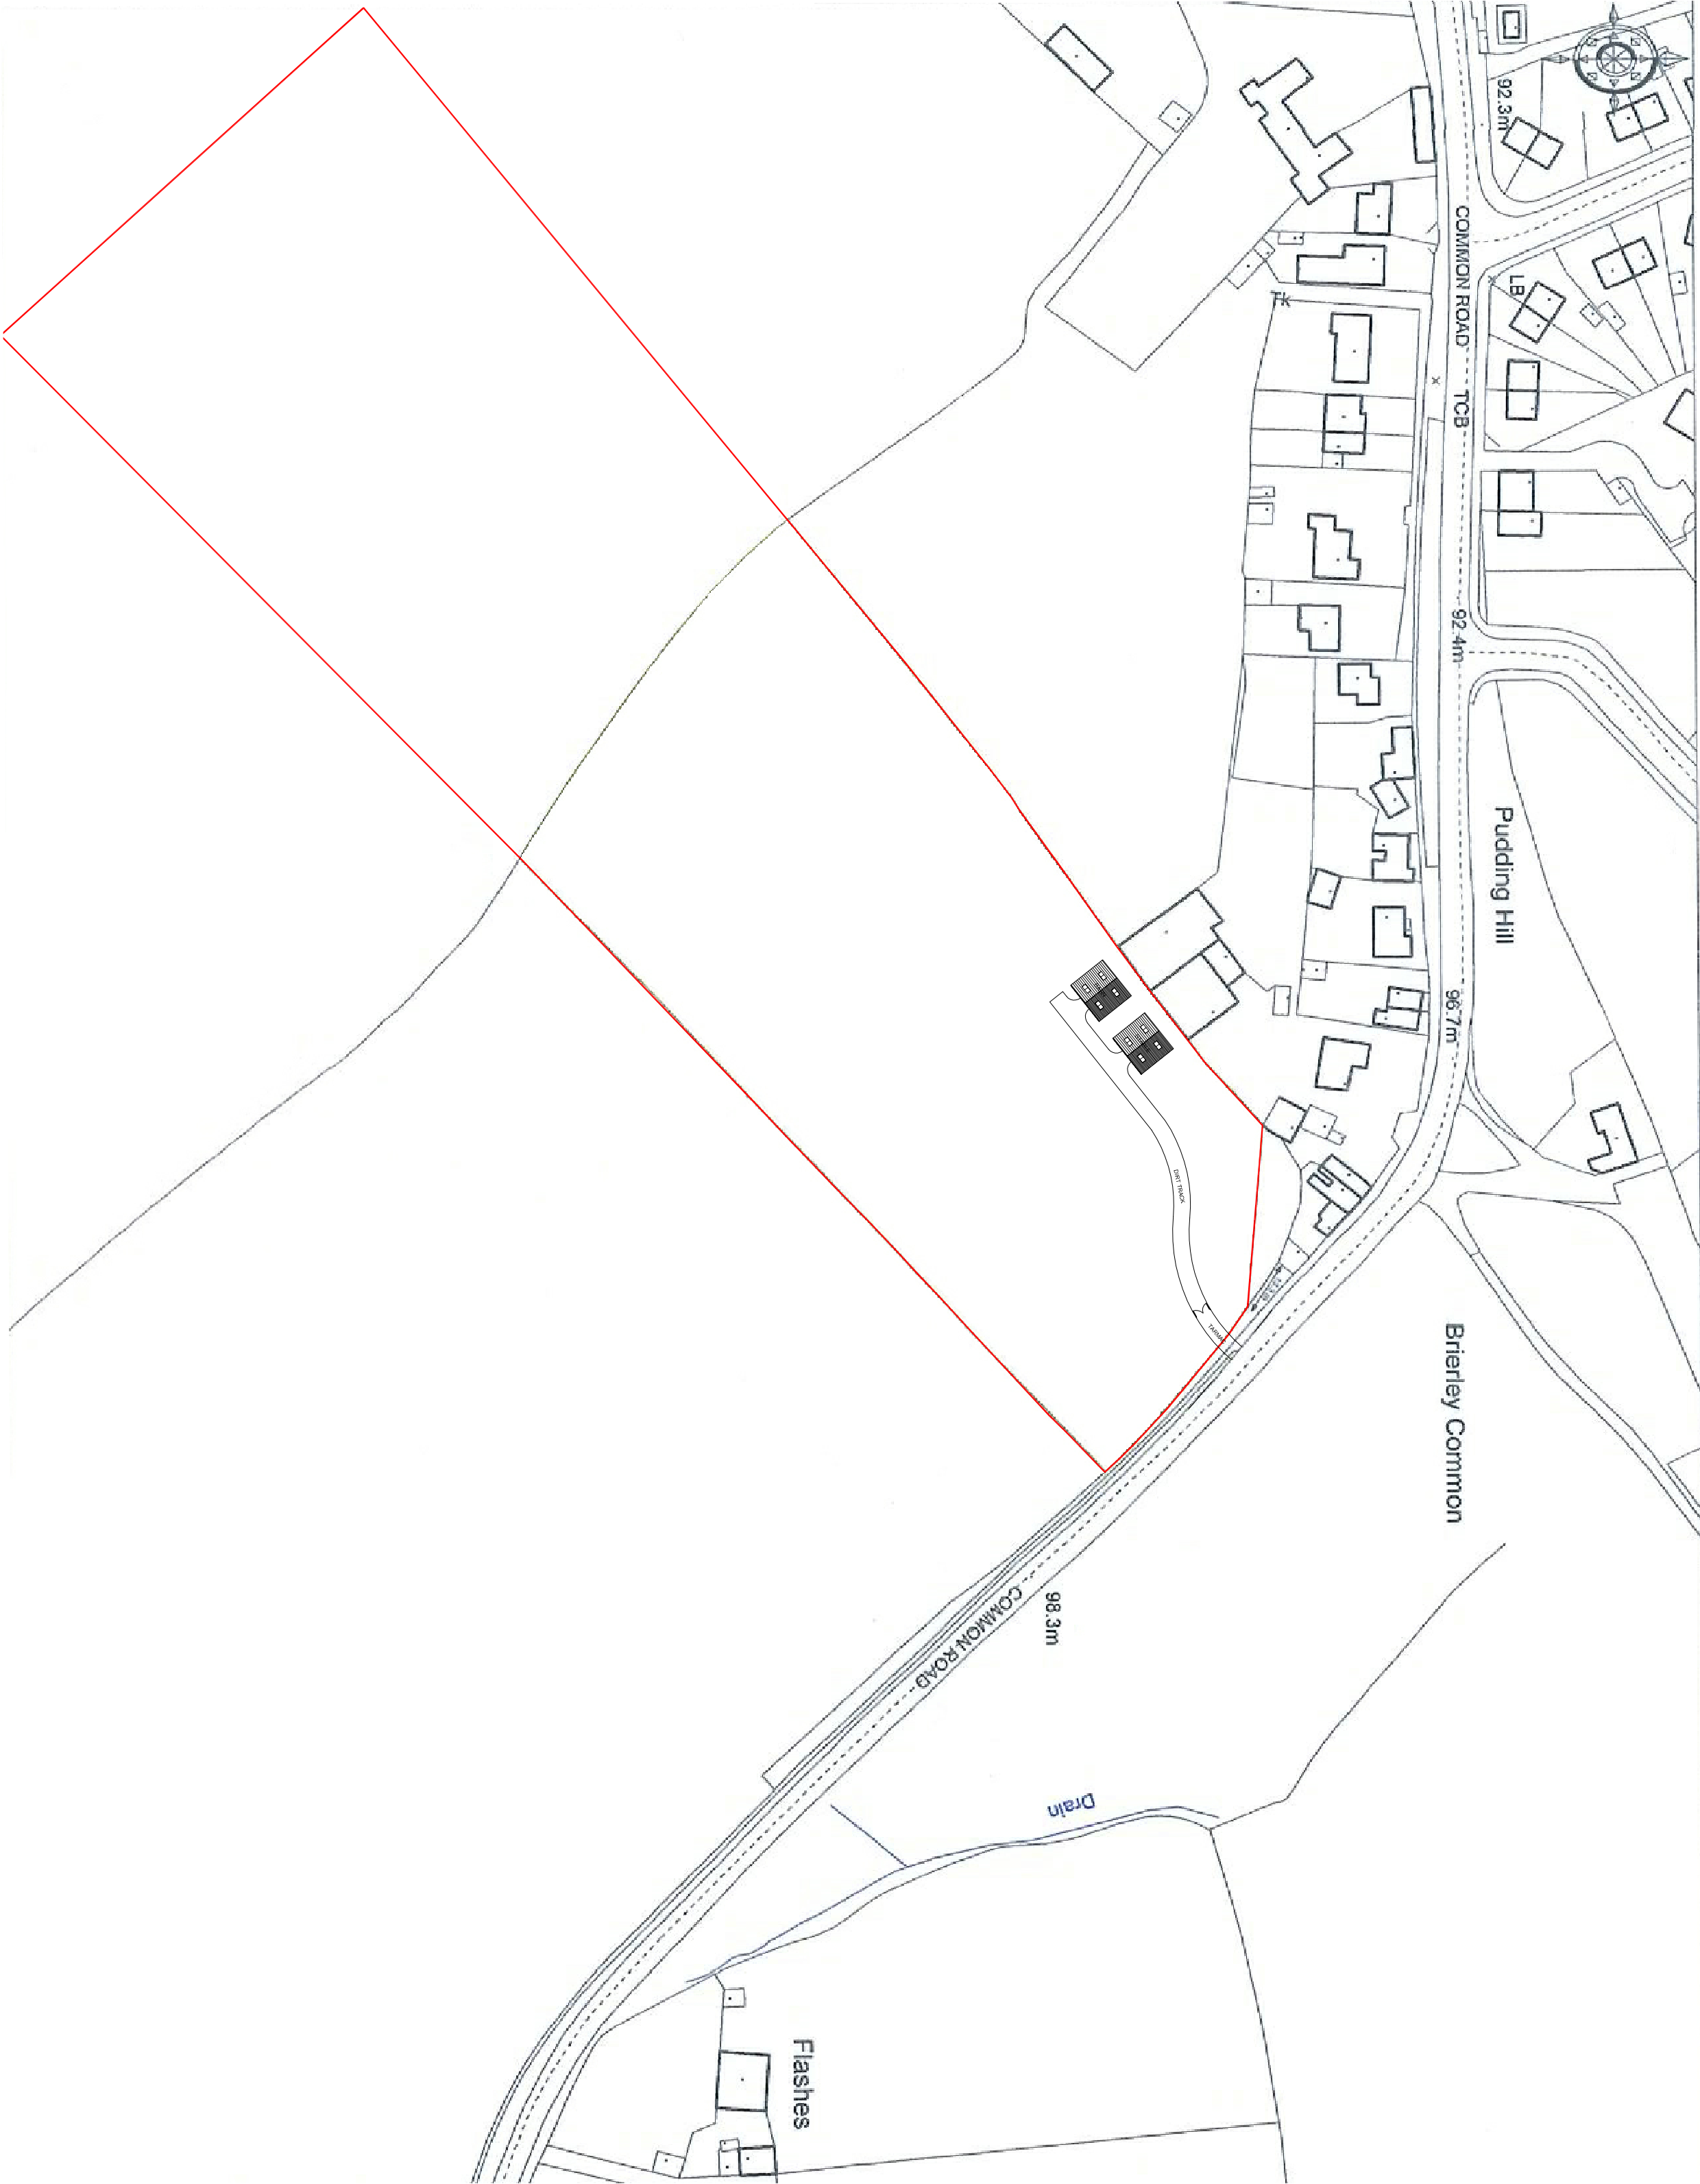


Coda Studios Ltd
Hope Works, 25 Monday Street,
Stretford, S3 8EL
t: 0114 279 8003 f: 0114 279 6004
e: info@coda.co.uk

Client Mr Connor

Job Common Road

Title Existing Site Plan

DRAWN	CHECKED	DATE	SCALE	AS ISSUE	AT ISSUE
AGH	-	16/01/2	1/2500	1/2500	1/7250
REVISION	DRAWING STATUS	DRAWING NUMBER			
-	-	2032-001			

© COPYRIGHT. EXISTING ON THE DESIGN AND INFORMATION SHOWN ON THIS DRAWING
The Contractor must verify all dimensions on site before making any drawings
Any errors or omissions are the responsibility of the Contractor and not the Designer.
Accepted to be printed if any discrepancies in dimensions immediately.