


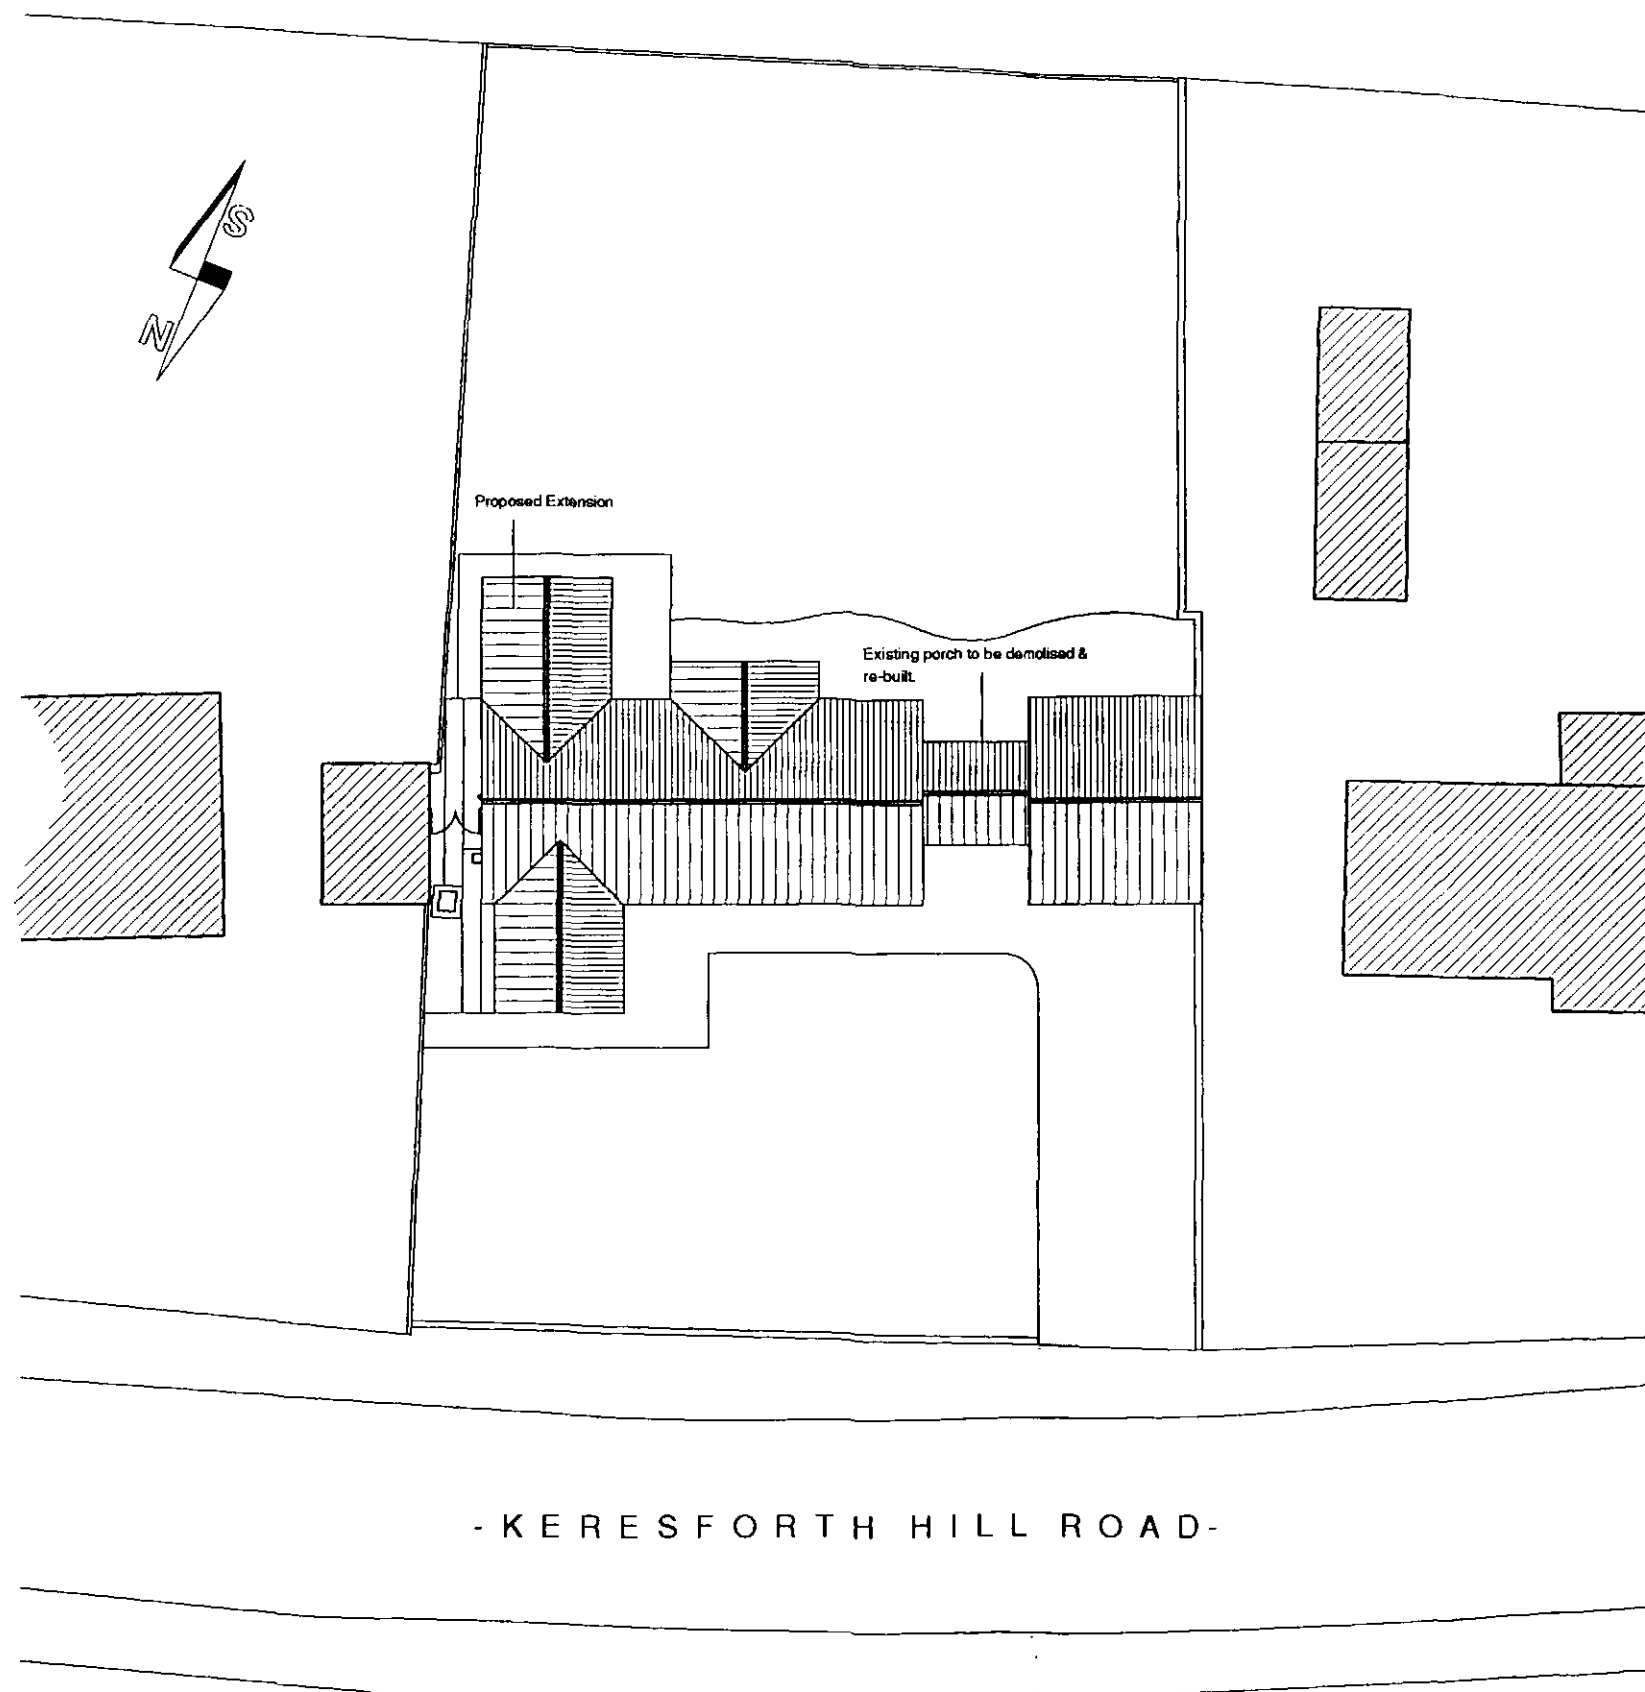

COPYRIGHT:
THIS DRAWING AND THE DESIGNS DEPICTED THEREON ARE THE COPYRIGHT
OF EYRE ASSOCIATES LIMITED

ALL DRAWINGS AND DIMENSIONS TO BE CHECKED AND ANY DISCREPANCIES
TO BE REPORTED PRIOR TO THE COMMENCEMENT OF WORKS OR
PRODUCTION OF SHOP DRAWINGS

NO DIMENSIONS TO BE SCALED FROM THIS DRAWING UNLESS APPROVED BY
A REPRESENTATIVE OF THE COMPANY

ALL WORK TO BE CARRIED OUT IN ACCORDANCE WITH THE BUILDING
REGULATIONS AND THE REQUIREMENTS OF THE LOCAL AUTHORITY

REVISIONS

REF.	DESCRIPTION	BY	CHK	DATE

EYRE ASSOCIATES LIMITED

ARCHITECTURAL SERVICES

2 LOW CROFT
WOMBWELL, BARNLEY, SOUTH YORKSHIRE
S73 00K

tel: 01226 341121

mob: 07799 143586

web: www.eyreassociates.co.uk

e-mail: enquiries@eyreassociates.co.uk

CLIENT
MR T MULLINS

PROJECT
PROPOSED EXTENSION
126 KERESFORTH HILL ROAD
BARNLEY

DRAWING TITLE
PROPOSED SITE PLAN

SCALES 1:250	DATE 12.02.09	DRAWN CAE	CHKD
-----------------	------------------	--------------	----------

DRAWING No. 09.0008/04	REV
----------------------------------	---------