


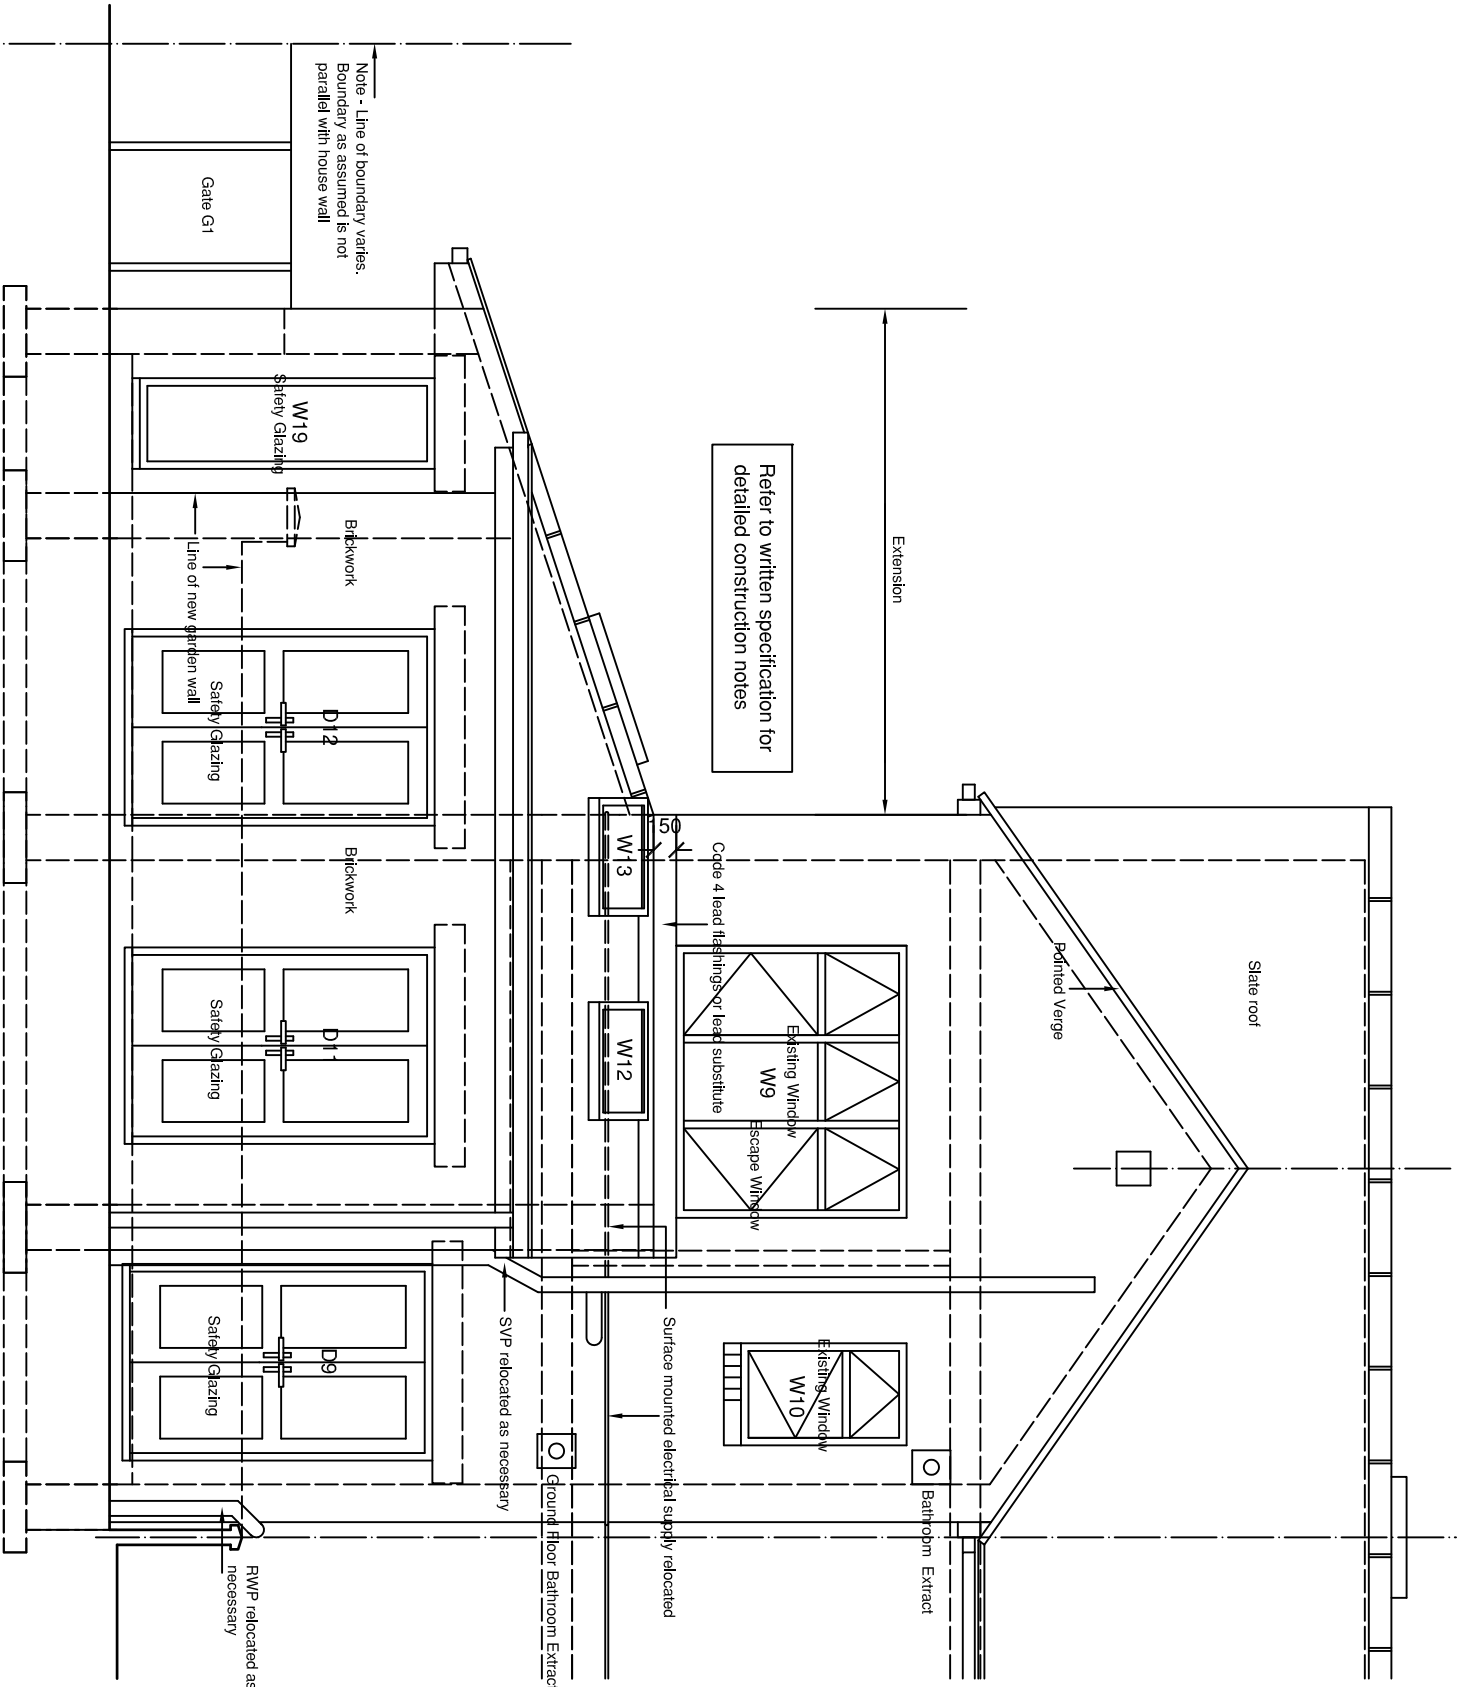

Elevation to Weetshaw Lane

B	14.11.14	As submitted for planning & building regulation approvals
A	04.10.14	General Update
Rev	Date	Notes

GRAHAM WILLIS
Chartered Architect

33 The Green, Town Street, Gildersome, Leeds LS27 7AB
Telephone 0113-2520310 ~ Email info@willis-architects.co.uk
www.willis-architects.co.uk

CLIENT/PROJECT		
Proposed Single Storey, Side & Rear Extension To No 12 Pontefract Road, Shafton, Barnsley, S72 8QP For Mrs M. Allen		

CONTENT		
Proposed Plans - Roof Plan & Elevation to Weetshaw Lane		
DRAWN	GCV	

DRAWN		GCW	SCALE	1:50 & 1:100
DATE		Sept 2014		
Original Drawing Size - A3				

JOB No	1035	DRAWING No	350	REVISION	B
--------	------	------------	-----	----------	---

Draft Not For Construction Purposes