



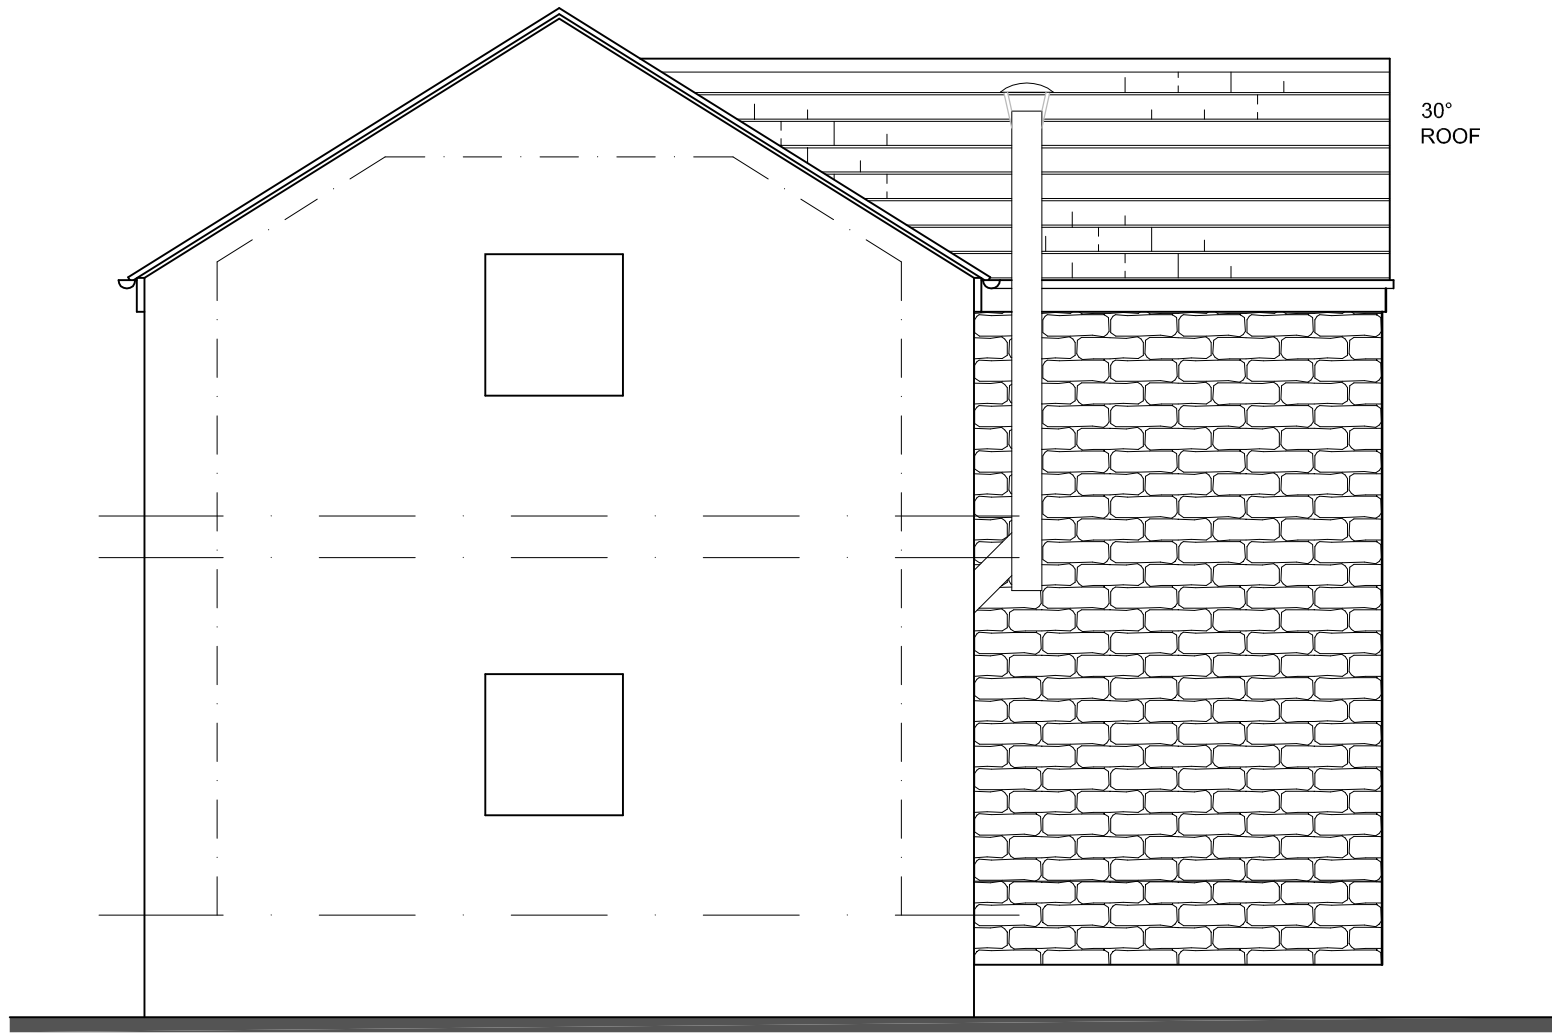


side elevation Scale: 1/50

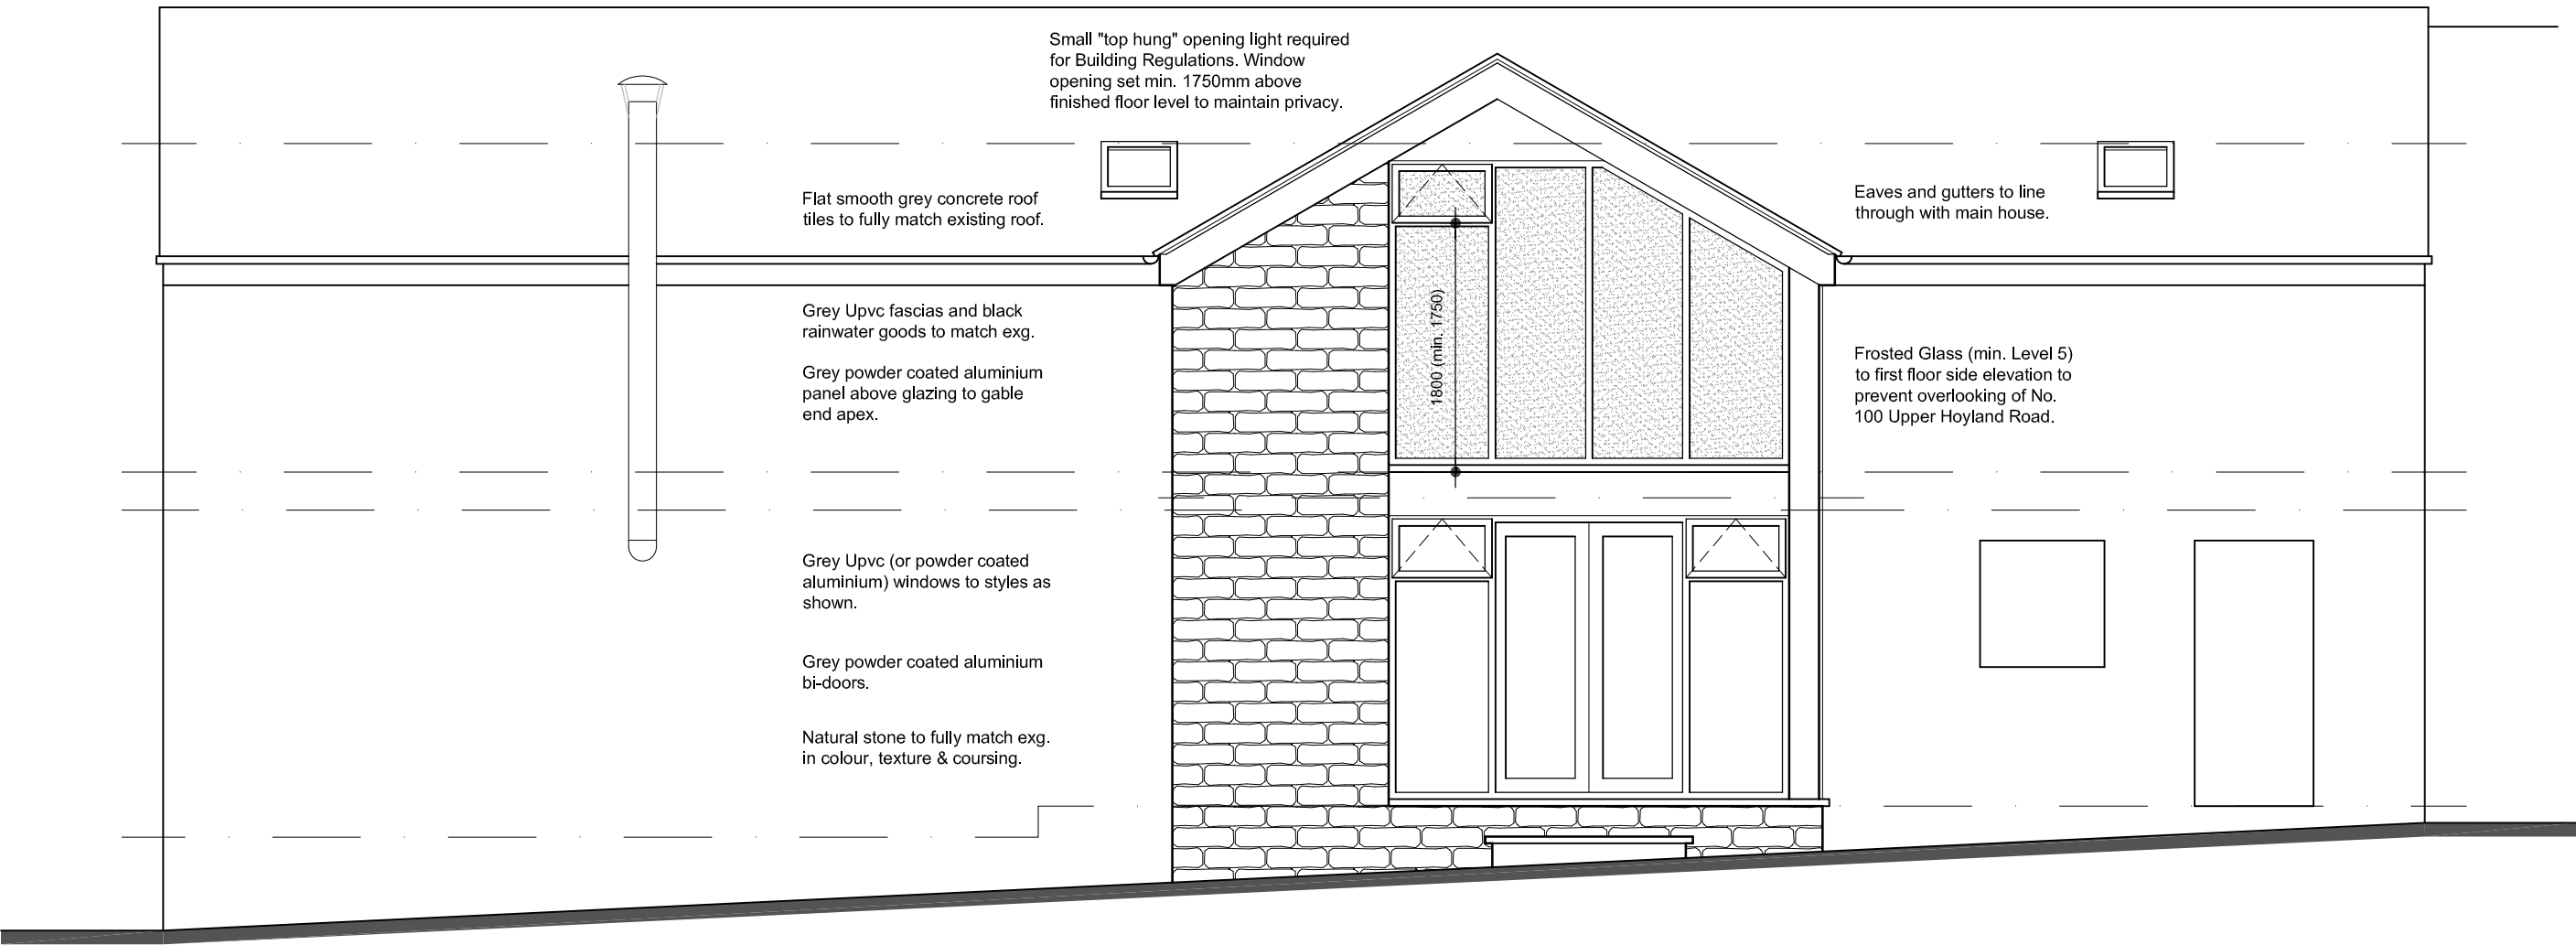


rear elevation Scale: 1/50



side elevation Scale: 1/50

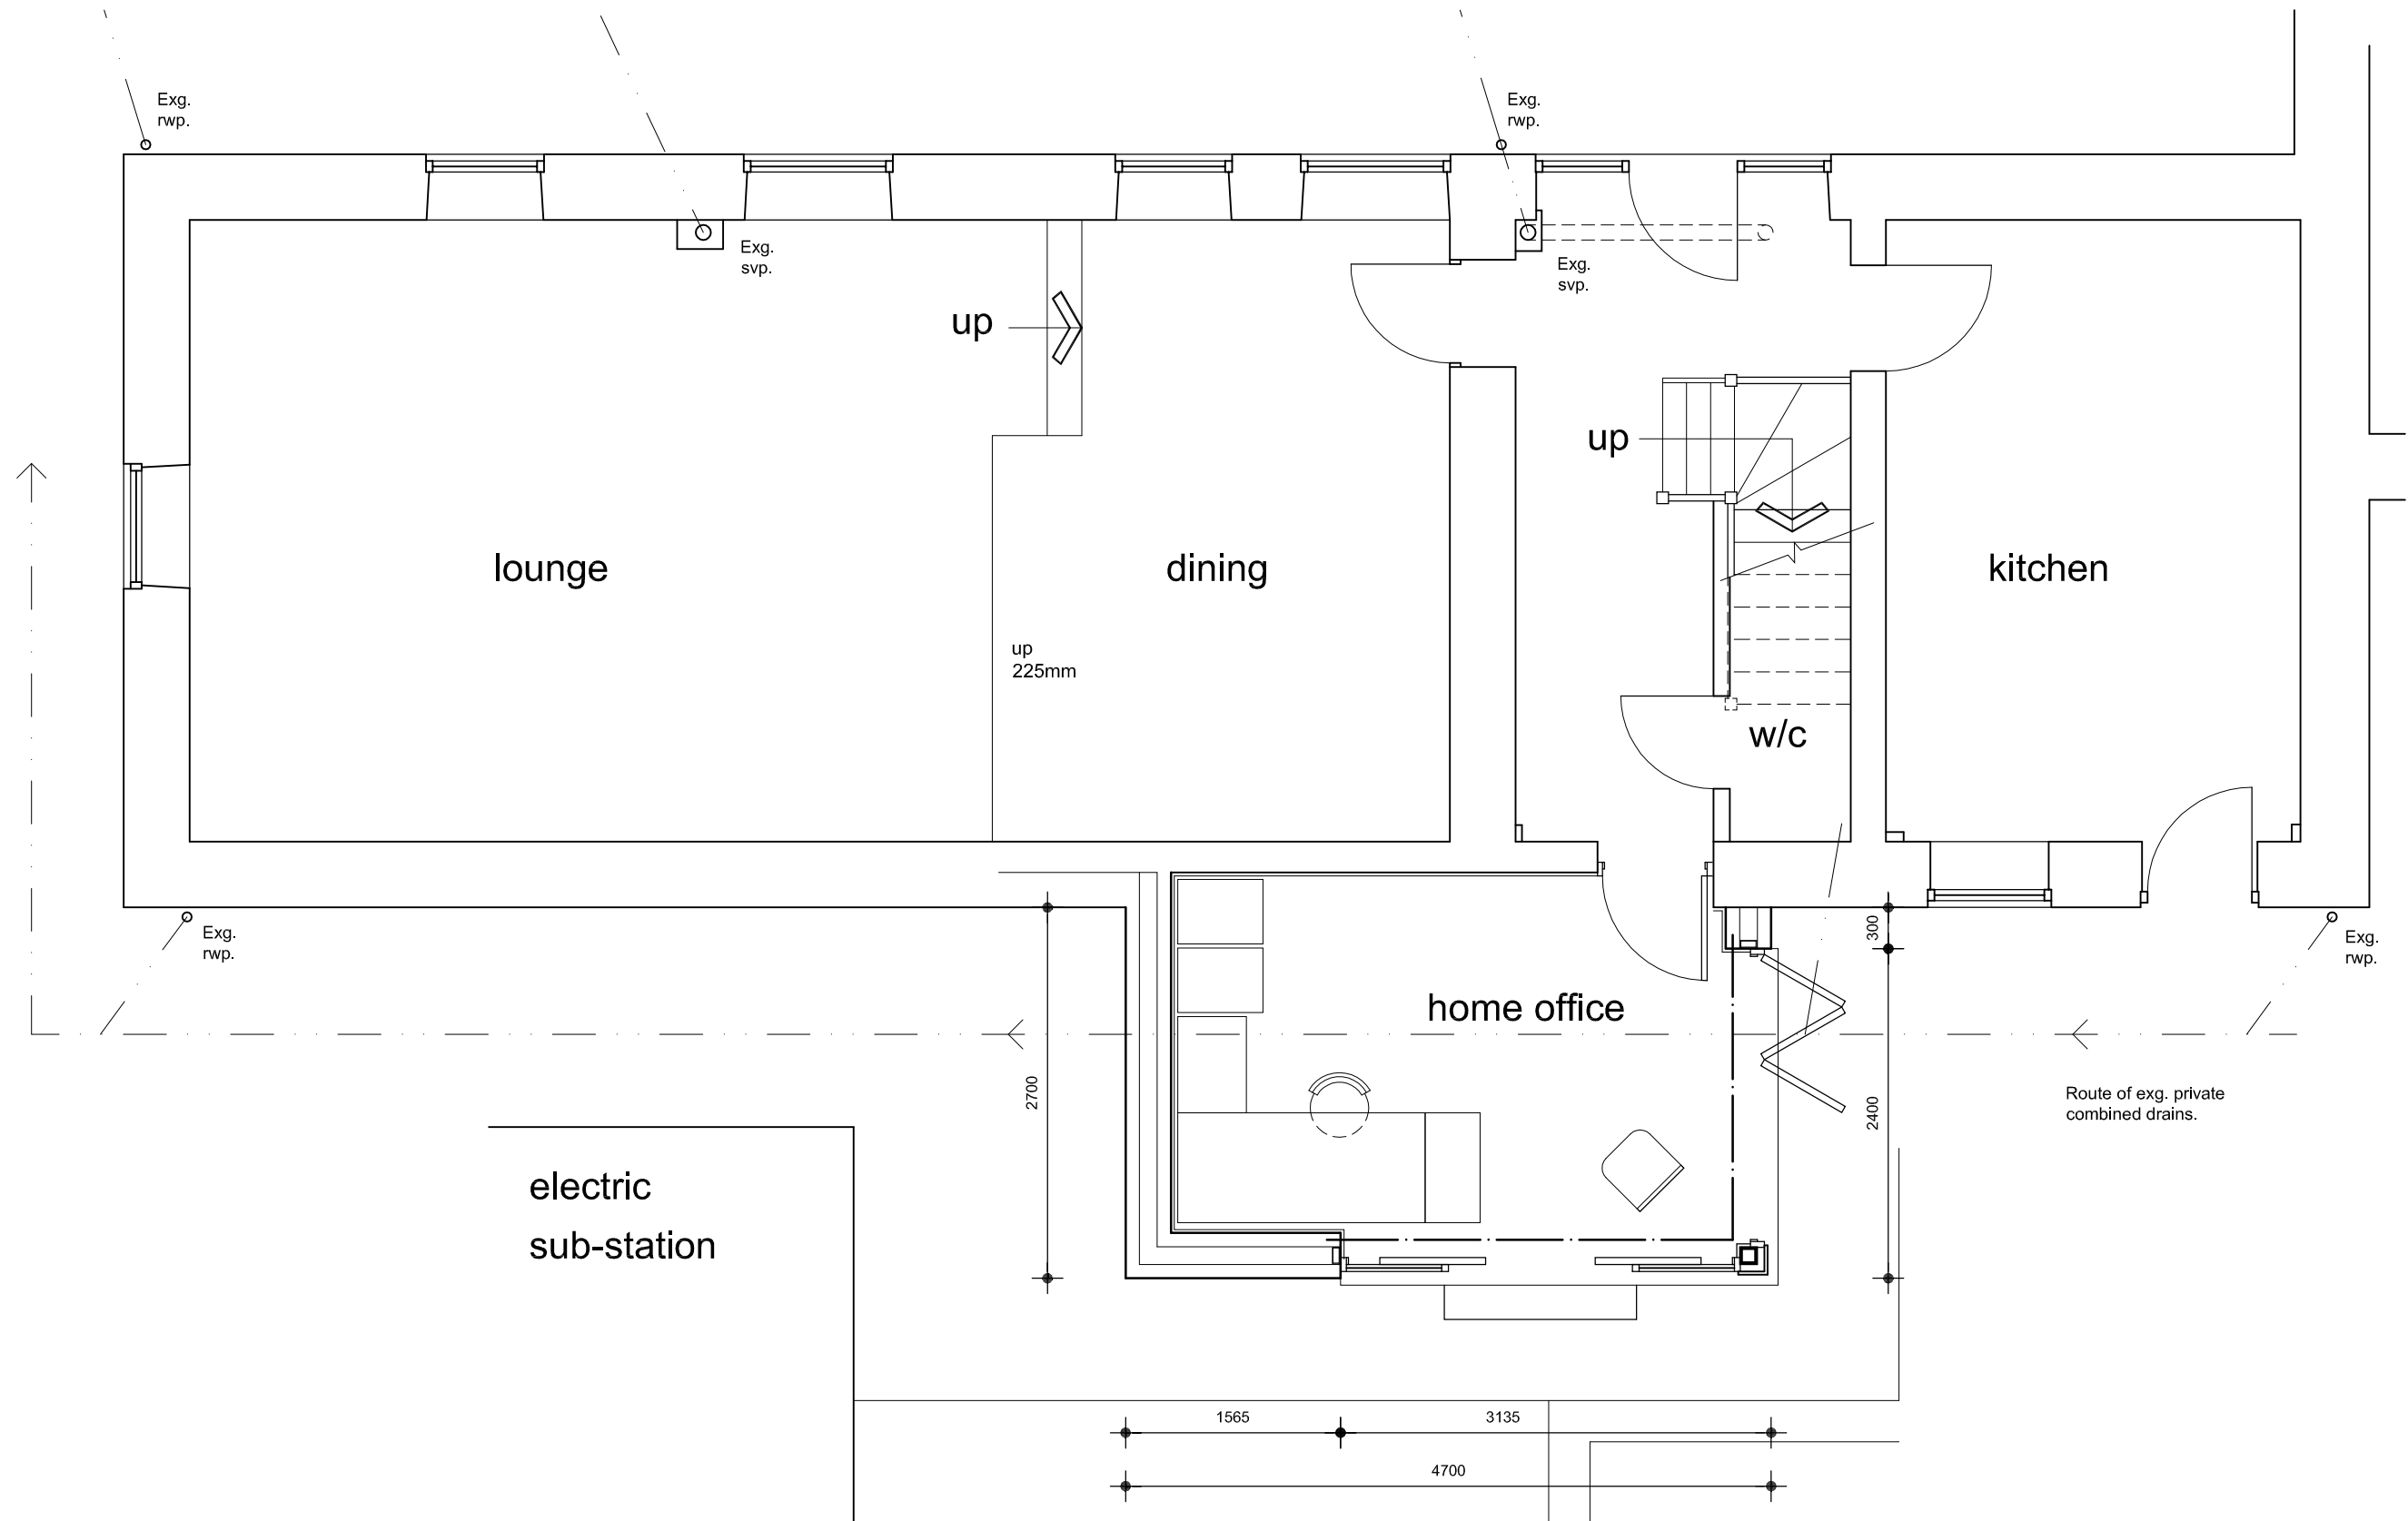

ground floor plan Scale: 1/50

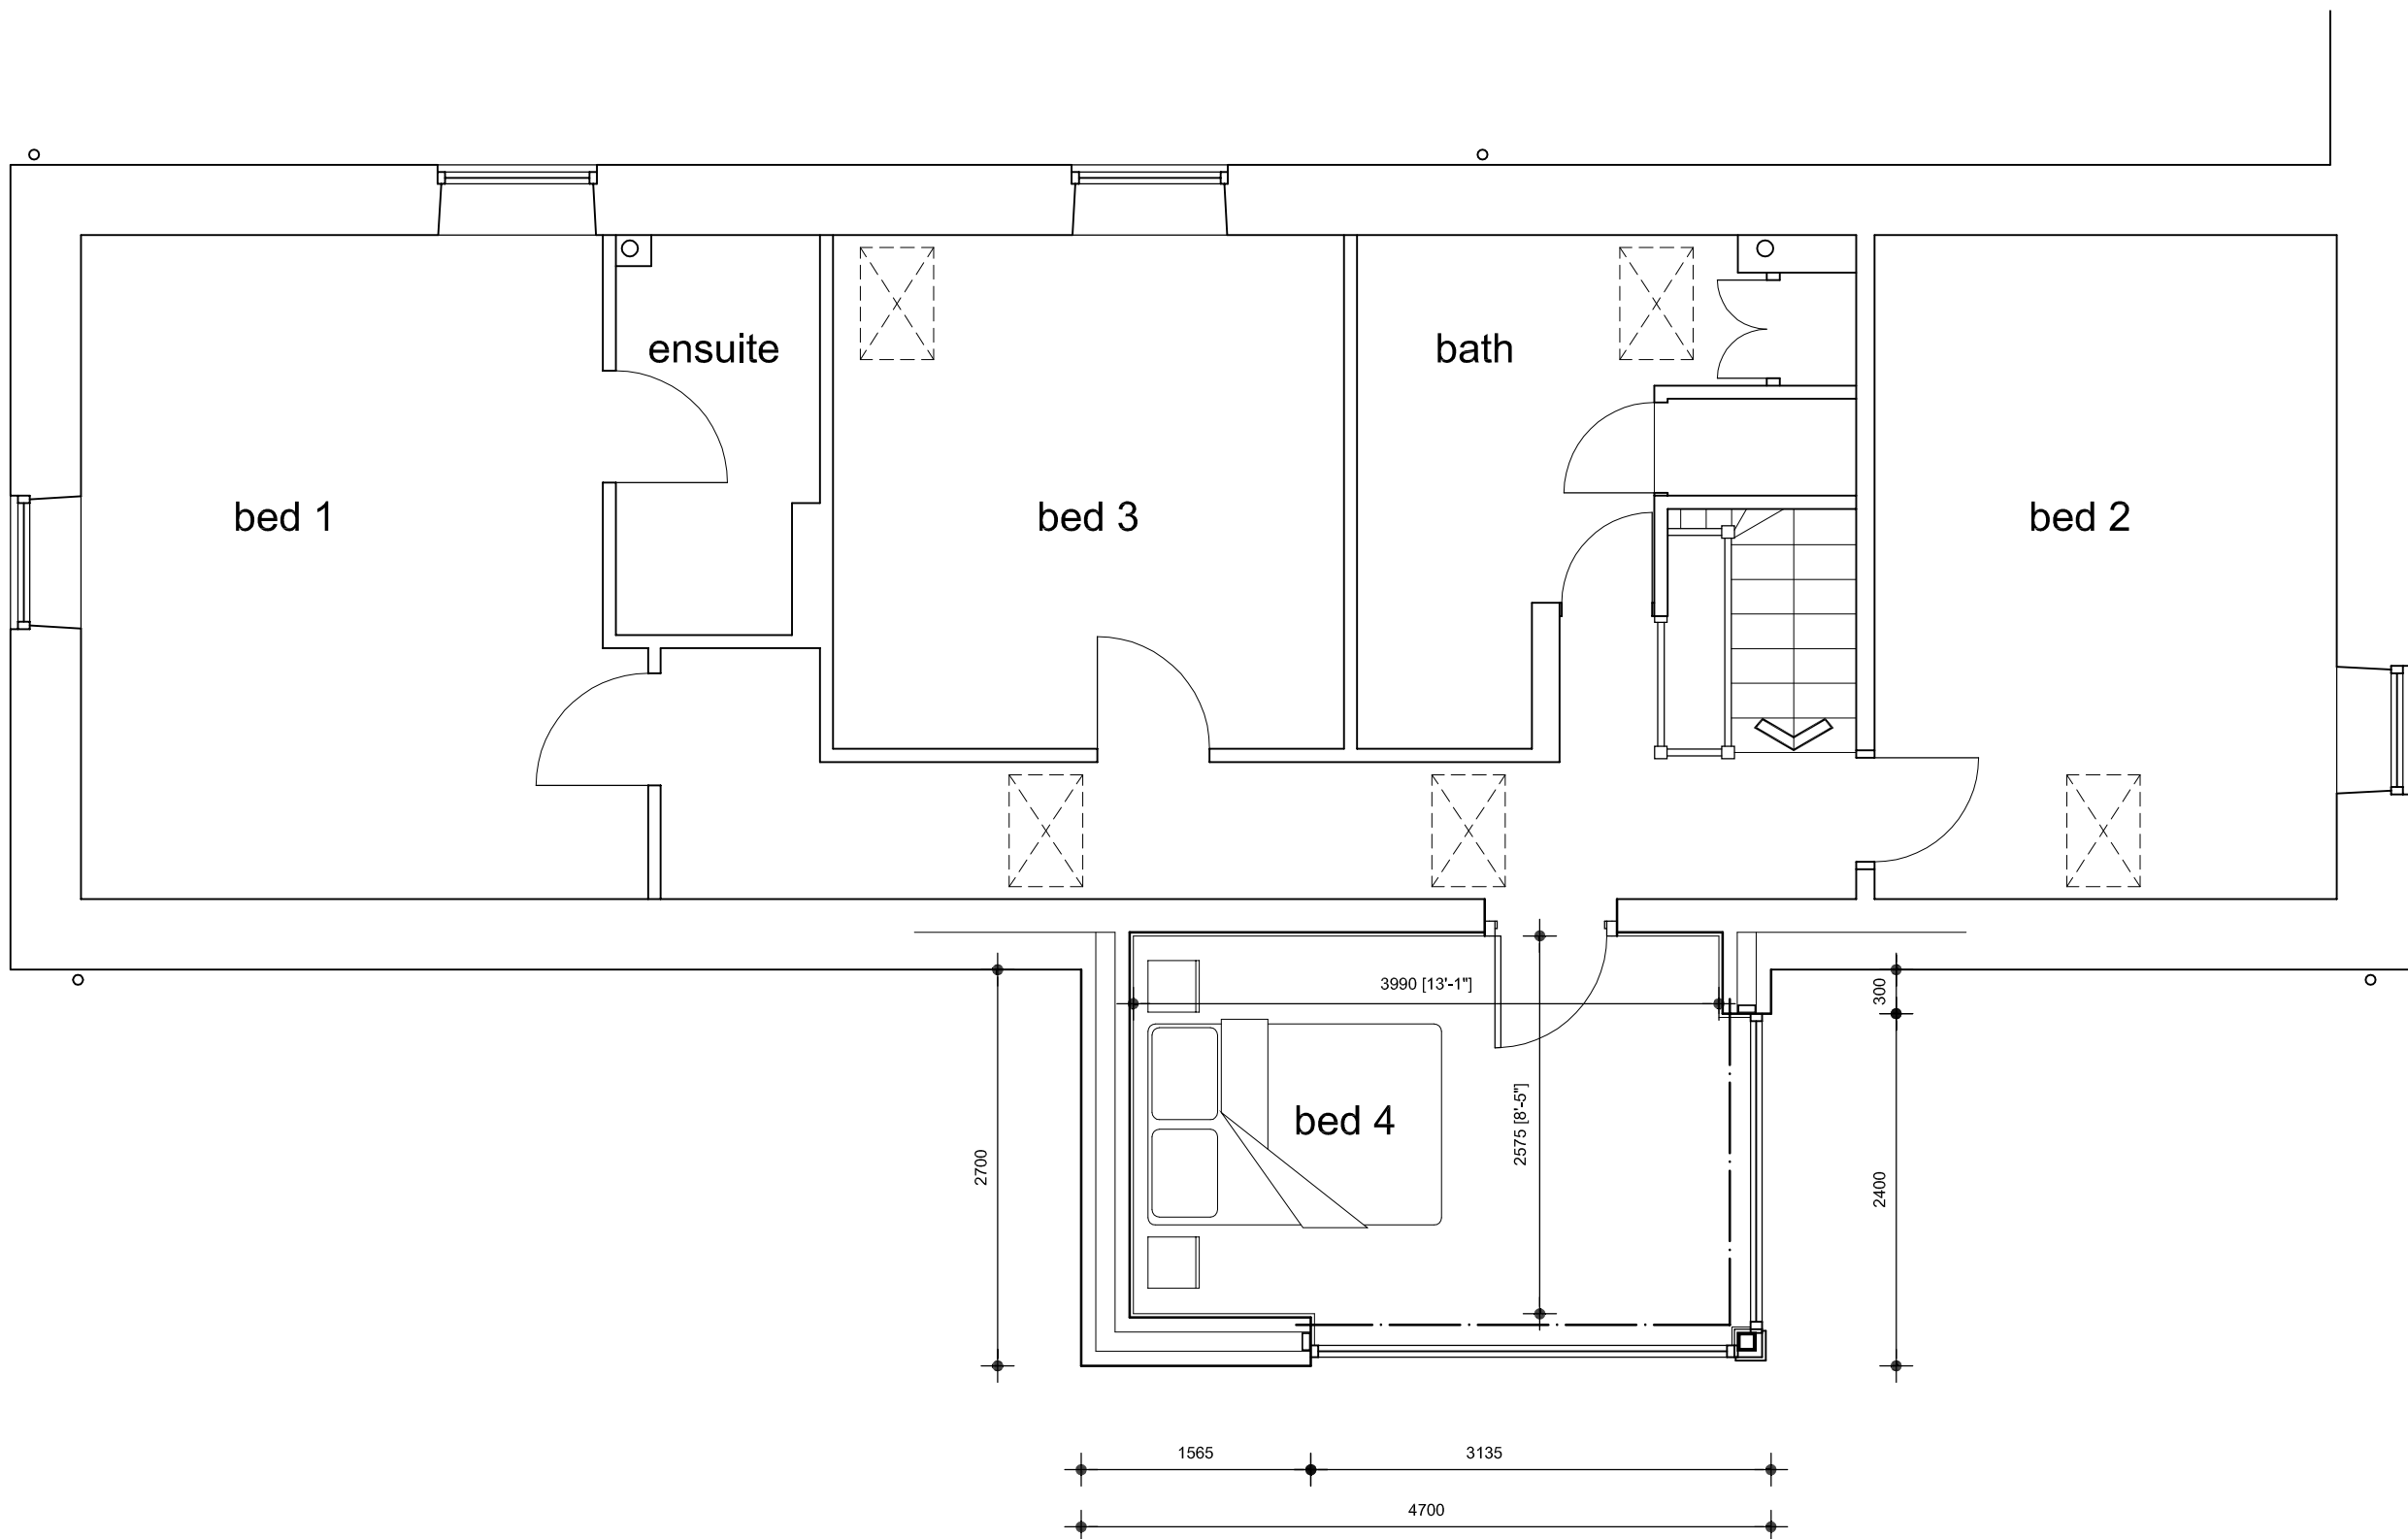

first floor plan Scale: 1/50

Rev. B By: TTB 18/07/2023
Walls amended to stone. Level 5 frosted glazing shown to first floor side elevation.
Roof lower so gutters and eaves line through with main house.
Rev. A By: TTB 15/06/2023
Descriptions of plans and elevations clarified.

REVISION:
TITLE
PLANS AS PROPOSED

PROJECT
PROPOSED EXTENSION
AT
98 UPPER HOYLAND ROAD
HOYLAND
BARNLEY
S74 9NL
FOR

MR D PERRY & MS H WINGFIELD
SCALE (A1) DATE DRAWN
1/50 JUN 2023 TTB

PROJECT NO. DRAWING NO. REVISION
492 02 B

Barber Design Limited
21 Mountbatten Drive
Tel: (0114) 2460608 Burncross
Mob: 0776 7072109 Sheffield
Email: todd@barberdesignltd.co.uk S35 1WF

© COPYRIGHT EXISTS ON THE DESIGNS AND INFORMATION SHOWN ON THIS DRAWING
All dimensions to be verified on site prior to commencing any work. DO NOT SCALE FROM DRAWING