


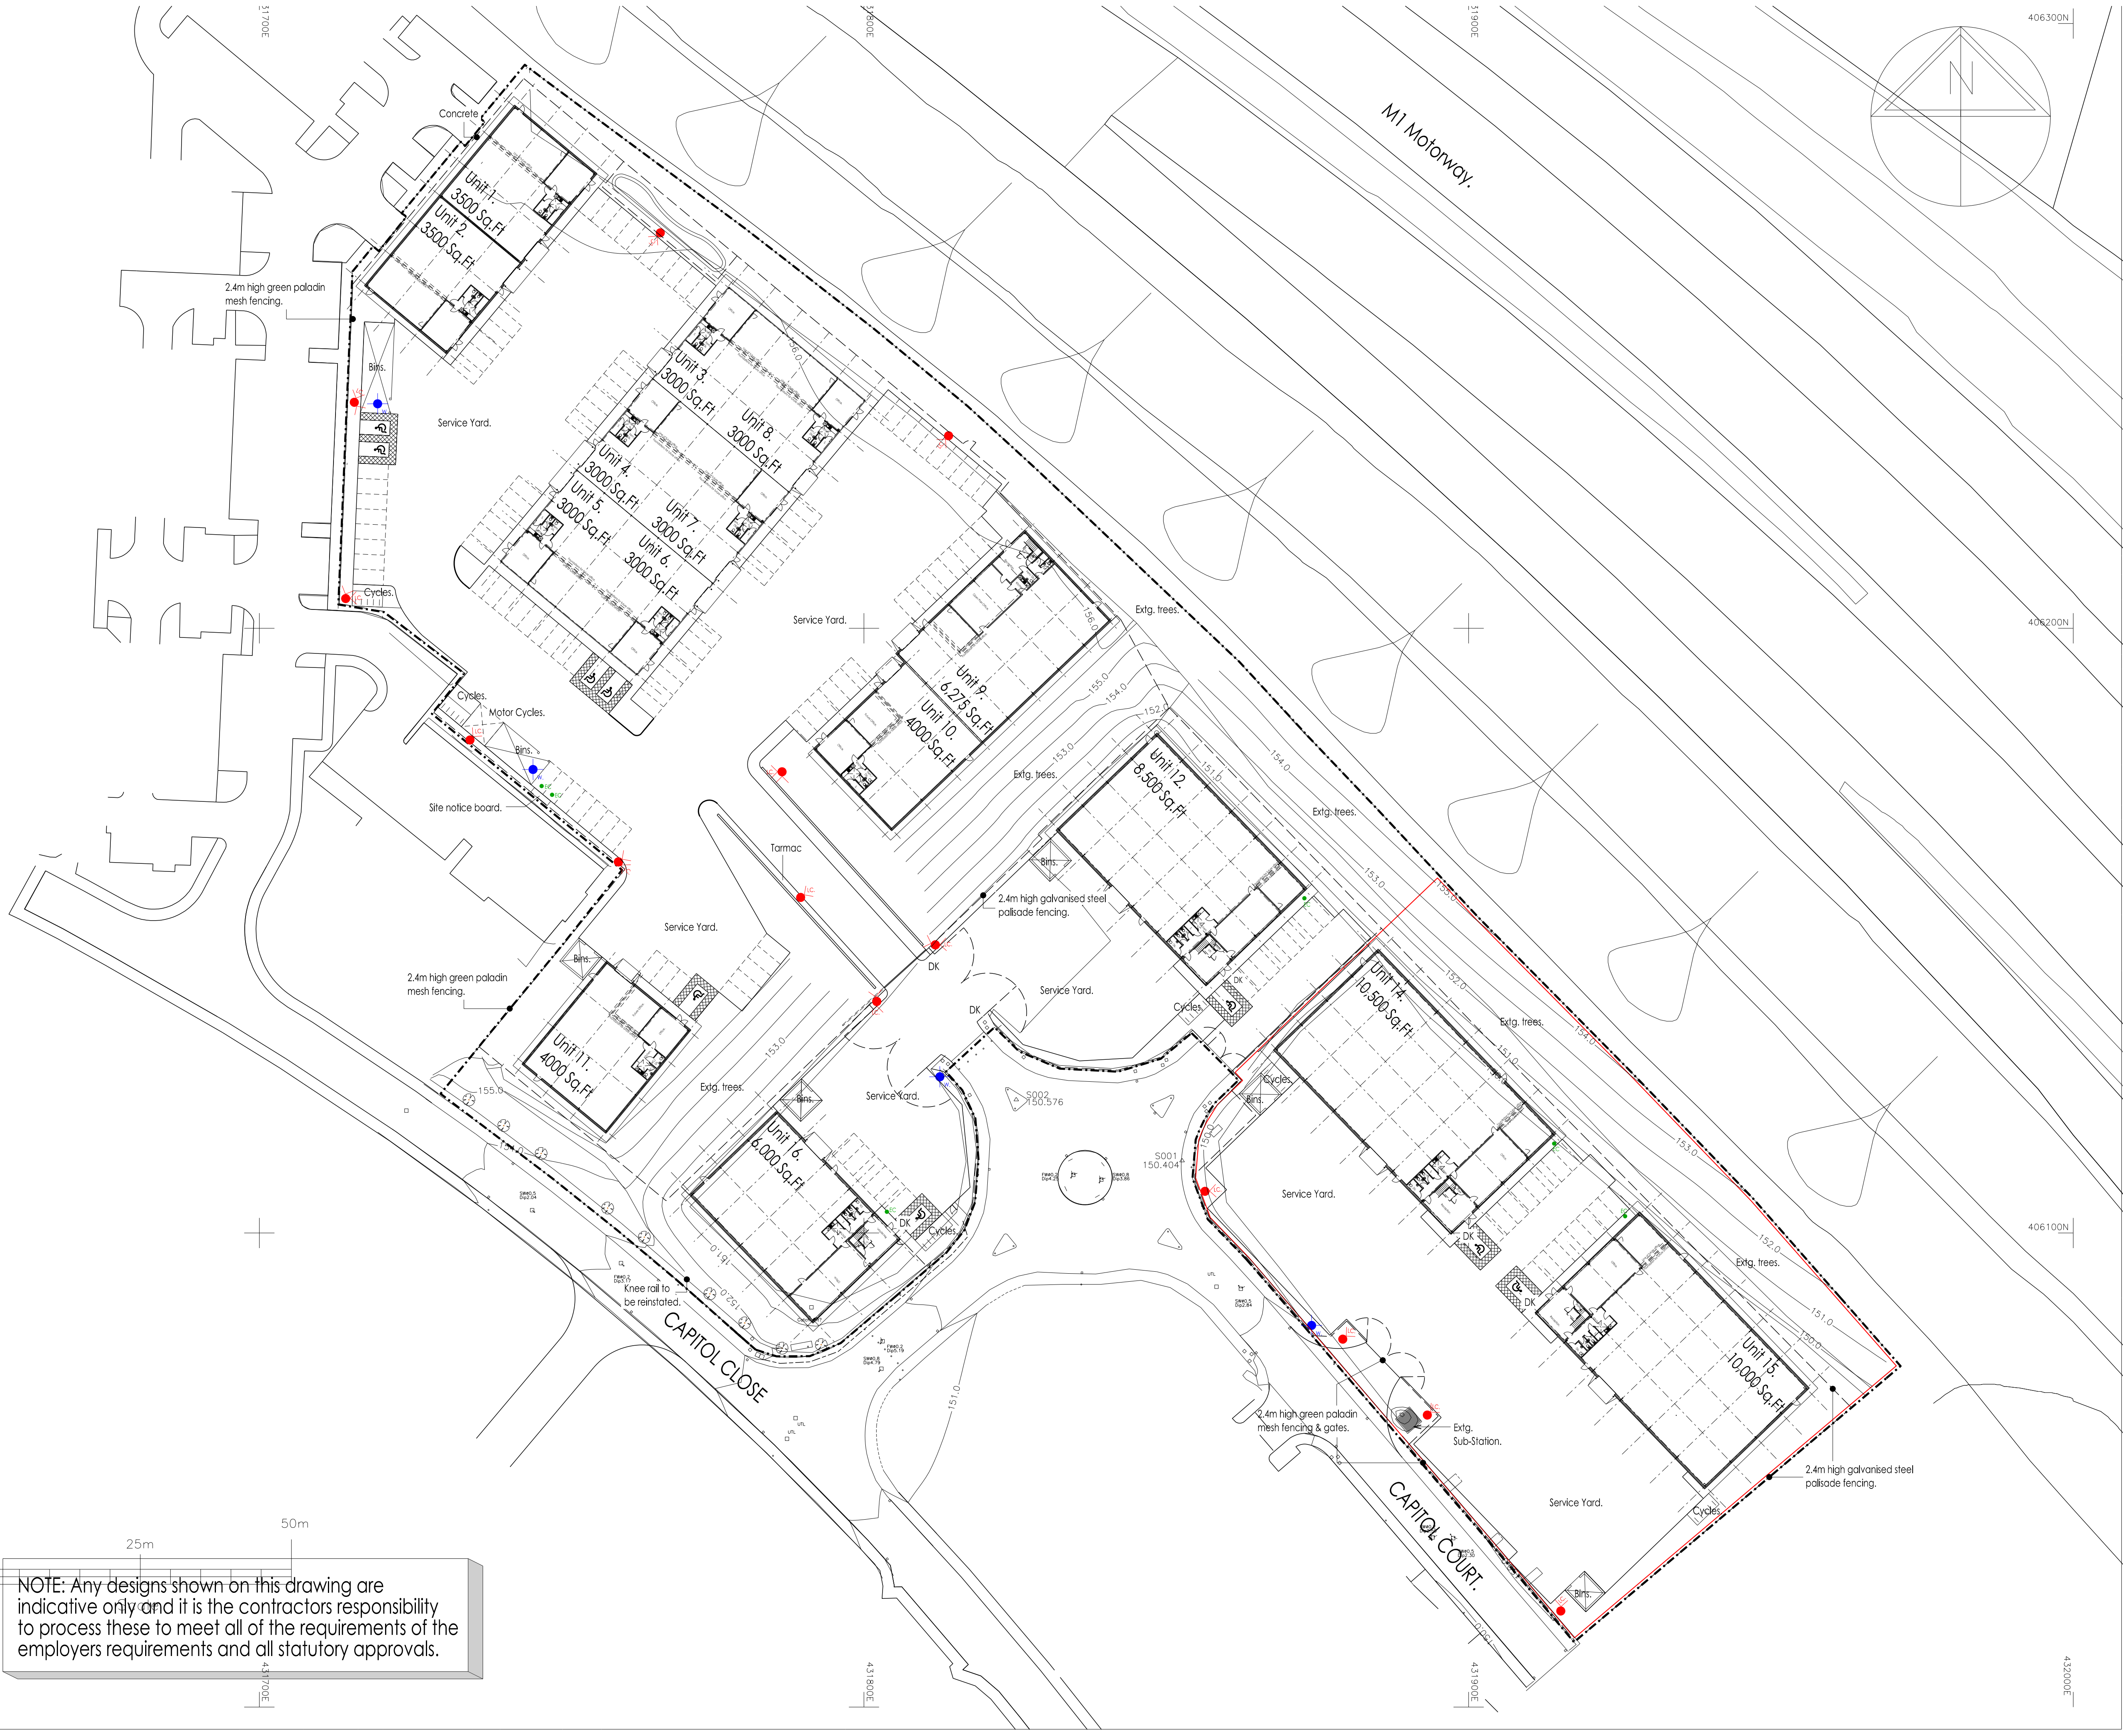

NOTE: Any designs shown on this drawing are indicative only and it is the contractors responsibility to process these to meet all of the requirements of the employers requirements and all statutory approvals.

Williams Saunders is the trading name of Wm Saunders Partnership LLP. Wm Saunders Partnership Limited Liability Partnership is registered in England and Wales with the Registration number OC 388223. The Registered Office is Sheppard Lockton House, Cafferata Way, Newark on Trent, Notts, NG24 2TN.

This drawing & any design thereon is the copyright of Wm Saunders Partnership LLP and must not be reproduced without their written consent.

Contractors must verify all dimensions, levels and co-ordinates of the site before commencing any work or making any shop drawings: no dimensions to be taken from drawing.

This drawing has been produced for the Change of use application for Units 14 & 15 and is subject to Employer & Planning Approval.

Note. The development shown on this drawing has previously received Planning Approval ref. 2017/1002, dated 20/12/17 and re. 2019/1355, dated 10/02/20.

S	Site notice board relocated. Services building adj. unit 7 added.	SW	SW	06/20
R	Site notice board relocated. Services building adj. unit 7 added.	SW	SW	04/18
P	Site notice board added.	IR	SW	04/18
N	Lighting columns relocated, broadband duct added, notes updated	IR	SW	03/18
Rev	Description	Drm	VF'd	Date
As outlined in section 2.3 of the CIB Industry Guidance to Designers, insignificant risks can usually be ignored, as can risks arising from routine construction activities, unless the design compounds or significantly alters these risks. In accordance with CDM Regulations 8, 9 and 11, any significant risks relating to the design features shown on this drawing have been identified and are annotated thus: 				
☒ No significant risks have been identified.				
☐ Significant risks have been identified - refer to notes on drawing for information on residual risks and any control measures to be employed.				
Refer to the current Designer's Risk Assessment sheets for further details.				
Designer's Signature		SW	Date 04/17	

Drawing Status
APPROVAL.

williamsaunders
architecture: engineering: building consultancy
Sheppard Lockton House
Cafferata Way
Newark-on-Trent
Nottinghamshire, NG24 2TN

Tel: 01636 704361
Fax: 01636 702809
W: wms-saunders.co.uk

Also at Leeds, Lincoln, Wlksworth

Project Proposed Development, Capitol Park, Barnsley.			
Client Camell Management Services Ltd.			
Title Proposed Site Plan.			
Drawn IR	Date April 2017	Scale 1:500	@ A1
Discipline Arch	Project Number 11548	Drawing Number (D)01	Revision R