




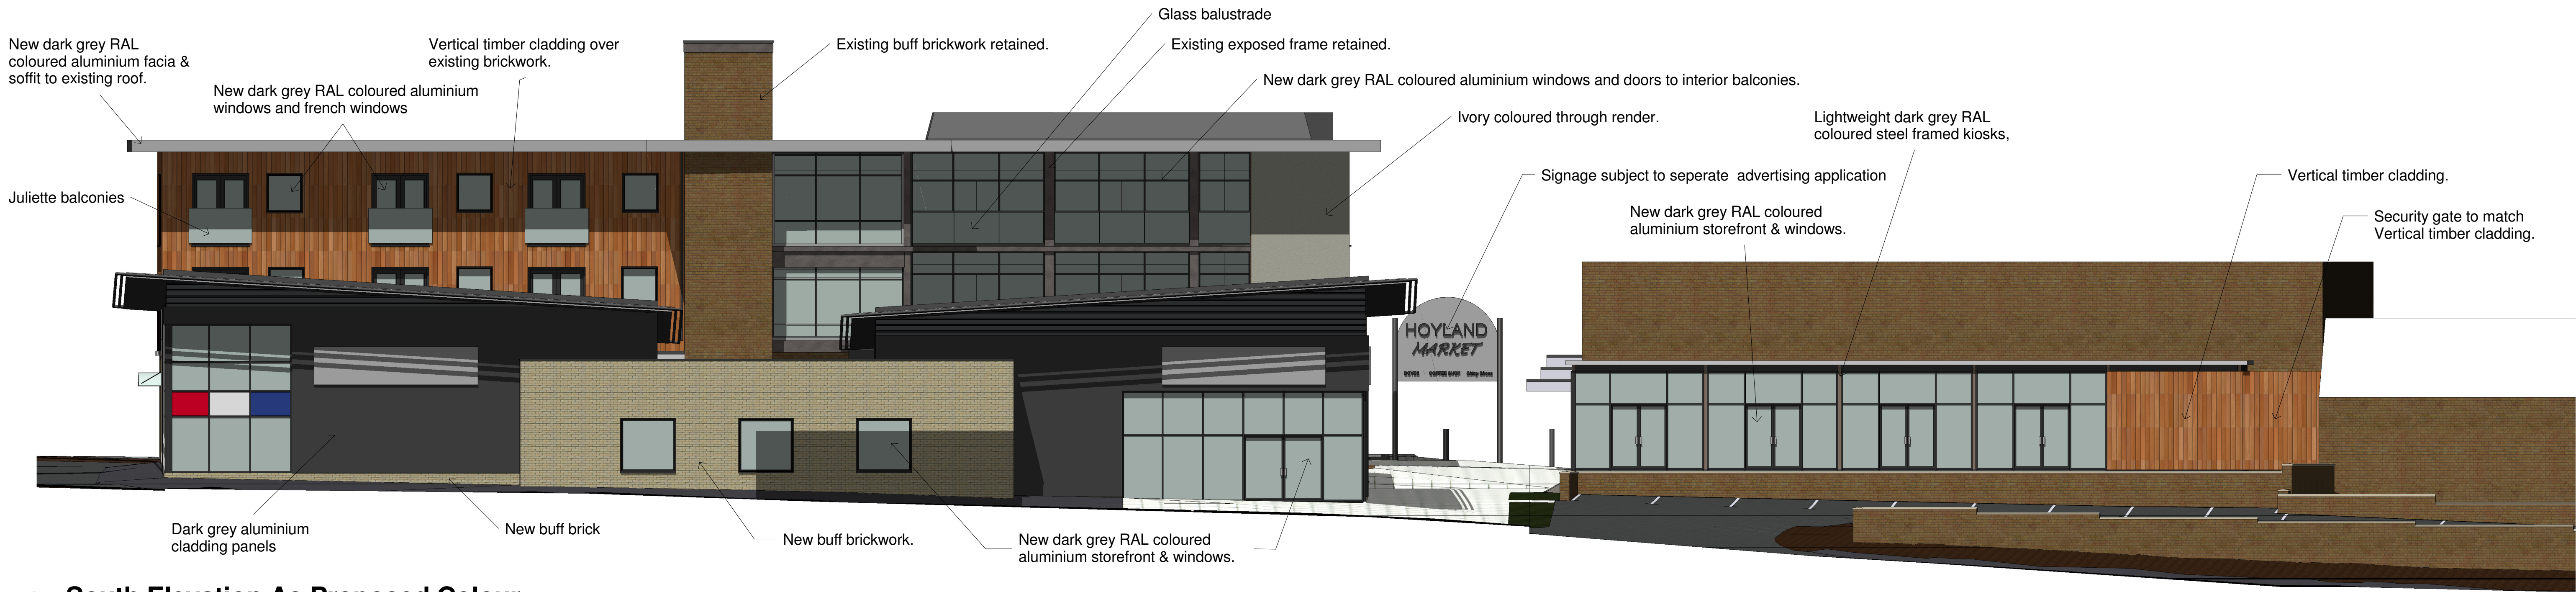


1 South Elevation As Proposed Colour
1 : 100

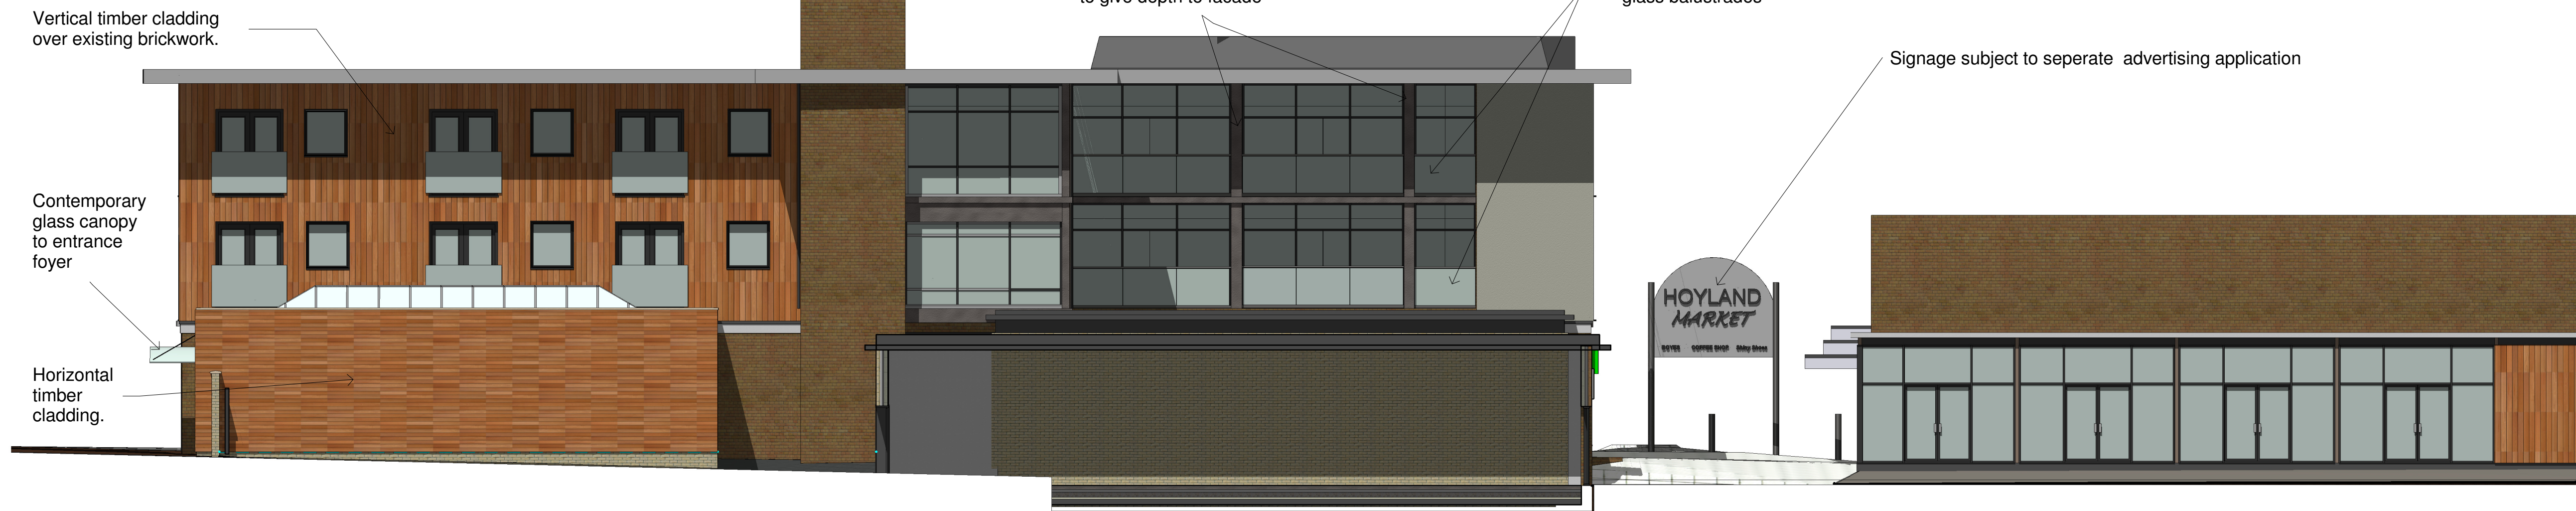

2 South Elevation Town Hall As Proposed Colour
1 : 100

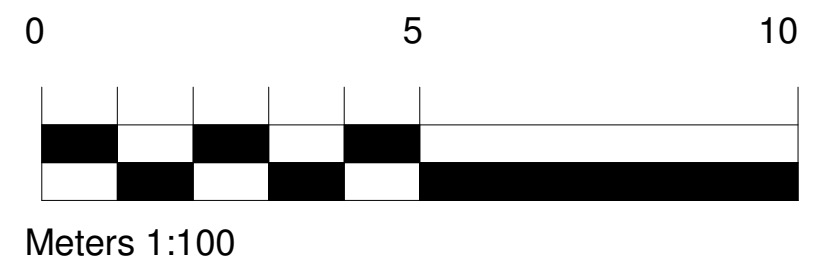

Rev	Date	Drawn	Description
A	21/08/15	SL	Balconies amended to internal and Juliette
B	07/09/15	SL	Unit 2 and 3 floor plan amended to maintain manhole access

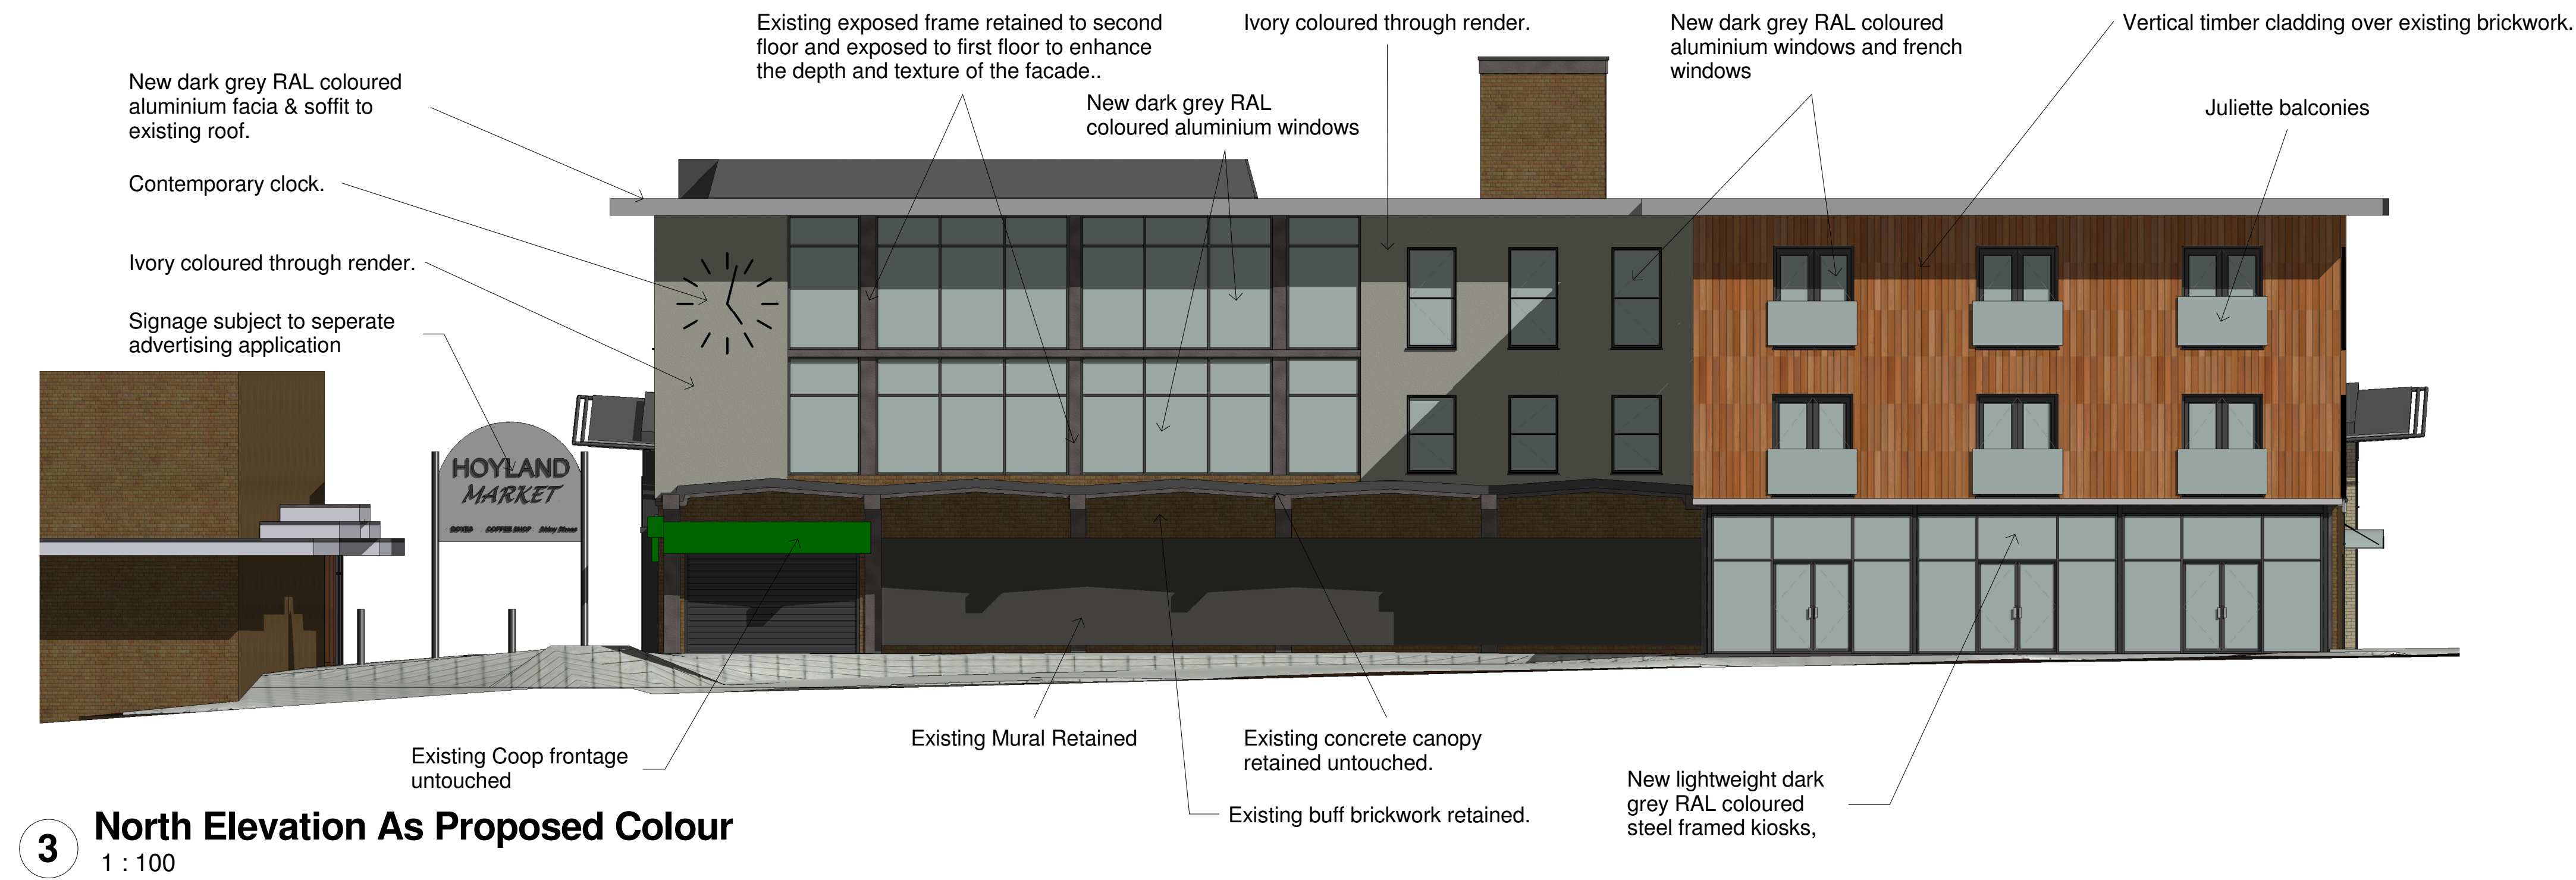

3 North Elevation As Proposed Colour
1 : 100

PLANNING

WhiteDesign

Client: RESILIENT

Project: HOYLAND SITE C

Title: Elevations As Proposed

Scales: 1:100	Drawn: SL	Date: 10/09/2015 15:41:35	Checked: KU
---------------	-----------	---------------------------	-------------

Drawing no: 0010.13.02 127	Rev: B
----------------------------	--------

The White House, 24a St Andrews Road, Sheffield, S11 9AL
T: 0114 226 0255 F: 0114 226 0256
E: office@whitedg.co.uk W: www.whitedg.co.uk