


15 Medway Close
Barugh Green
Barnsley
S75 1NY

07762656187
steven@drawit.biz
www.drawit.biz

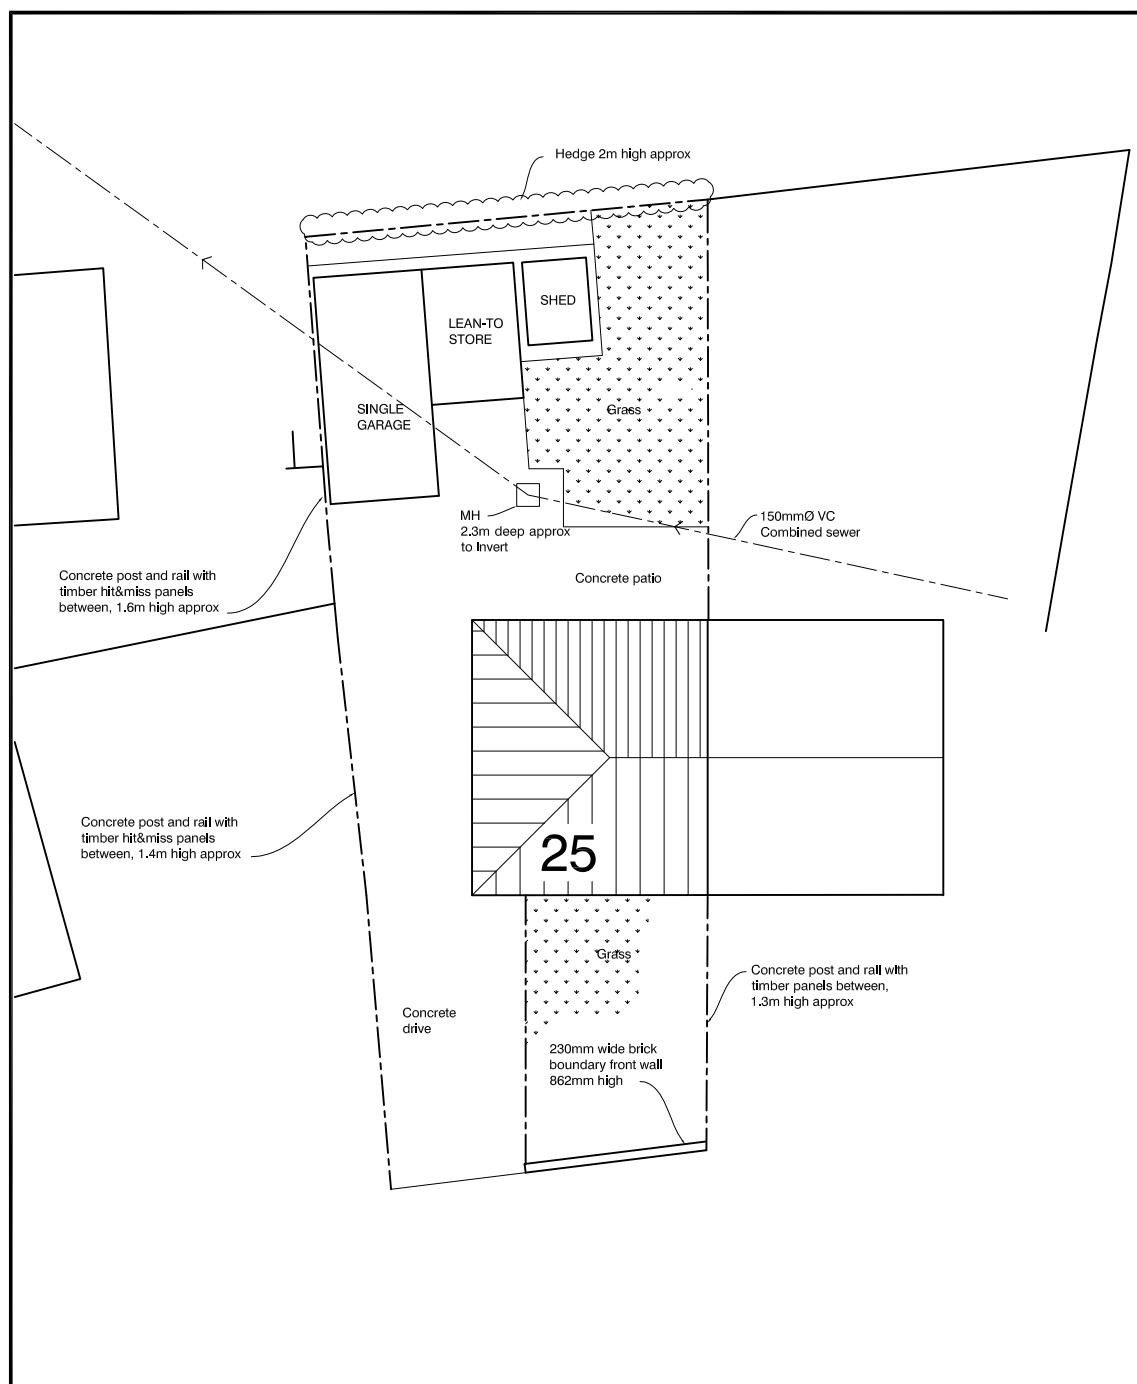

PLANNING

EXISTING

CLIENT: Mr. D Green

PROJECT: Proposed Double Garage

DWG OF: Site Plan

SITE ADDRESS: 25 Birk Crescent, Kendray
Barnsley, S70 3AS

Drawn by: SH	Scale: 1:200	Date: 01/08/2012
Dwg No:	1212_101	rev