




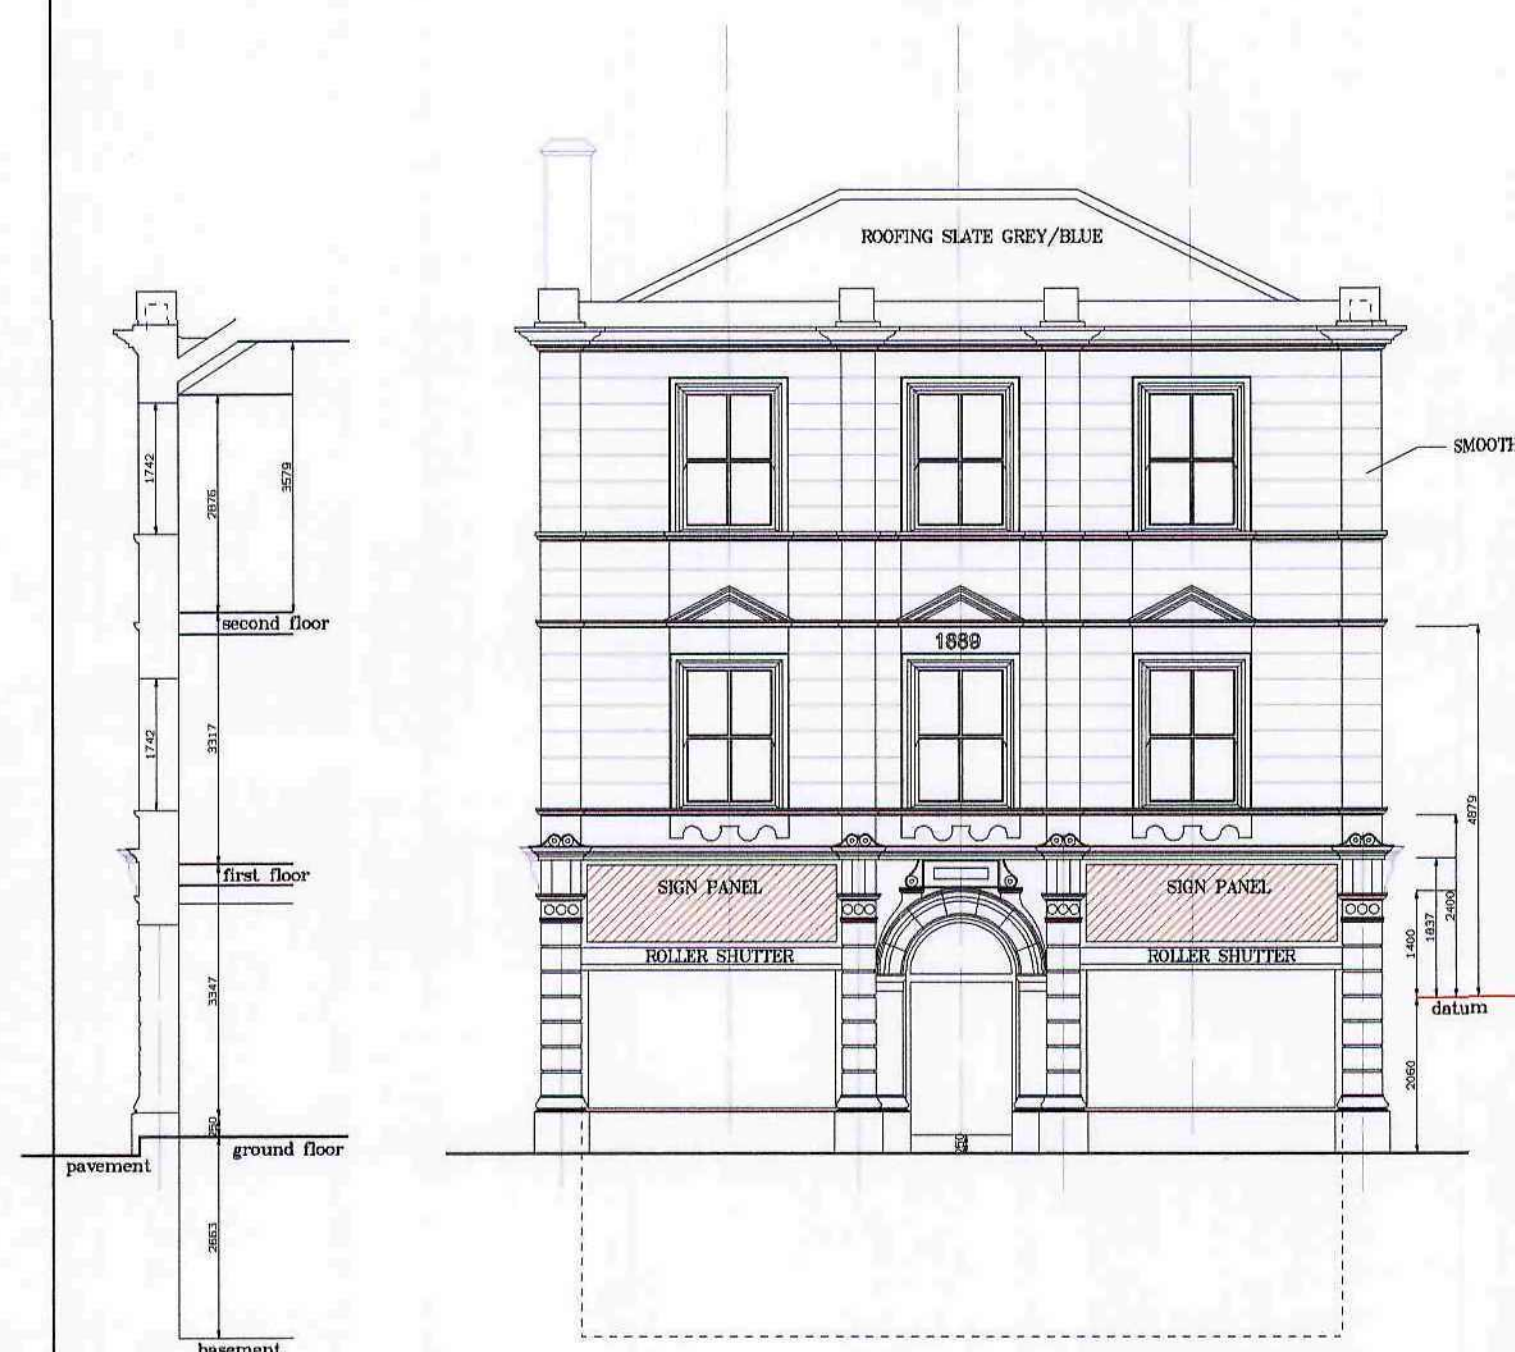


HIGH STREET ELEVATION

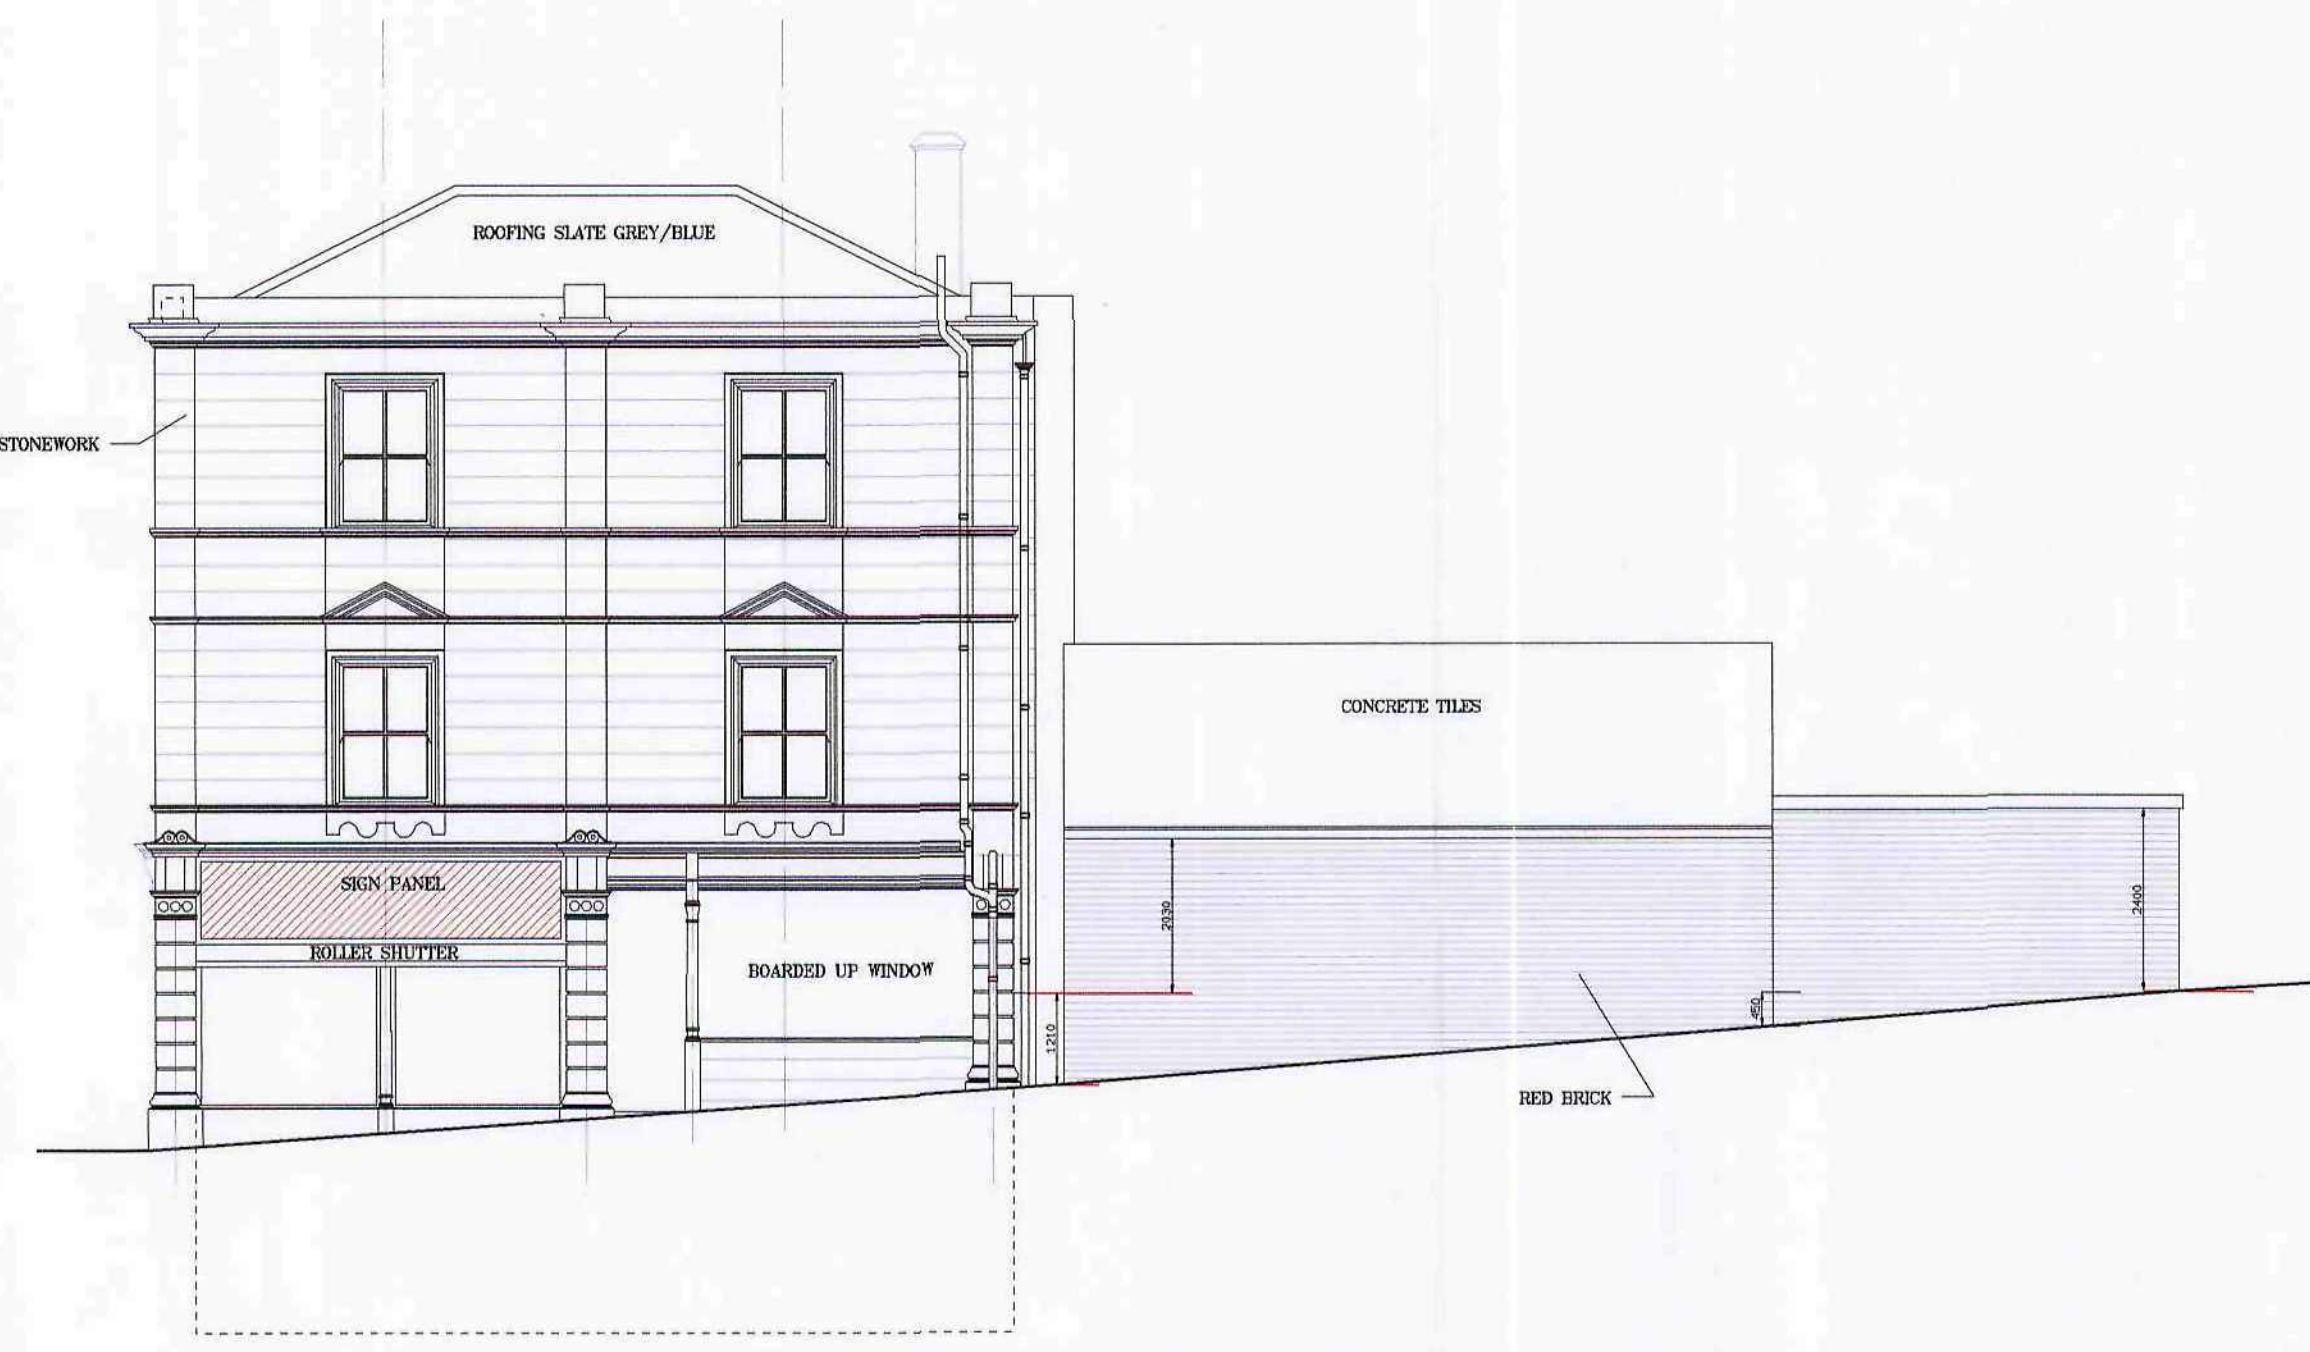


MELVILLE STREET ELEVATION

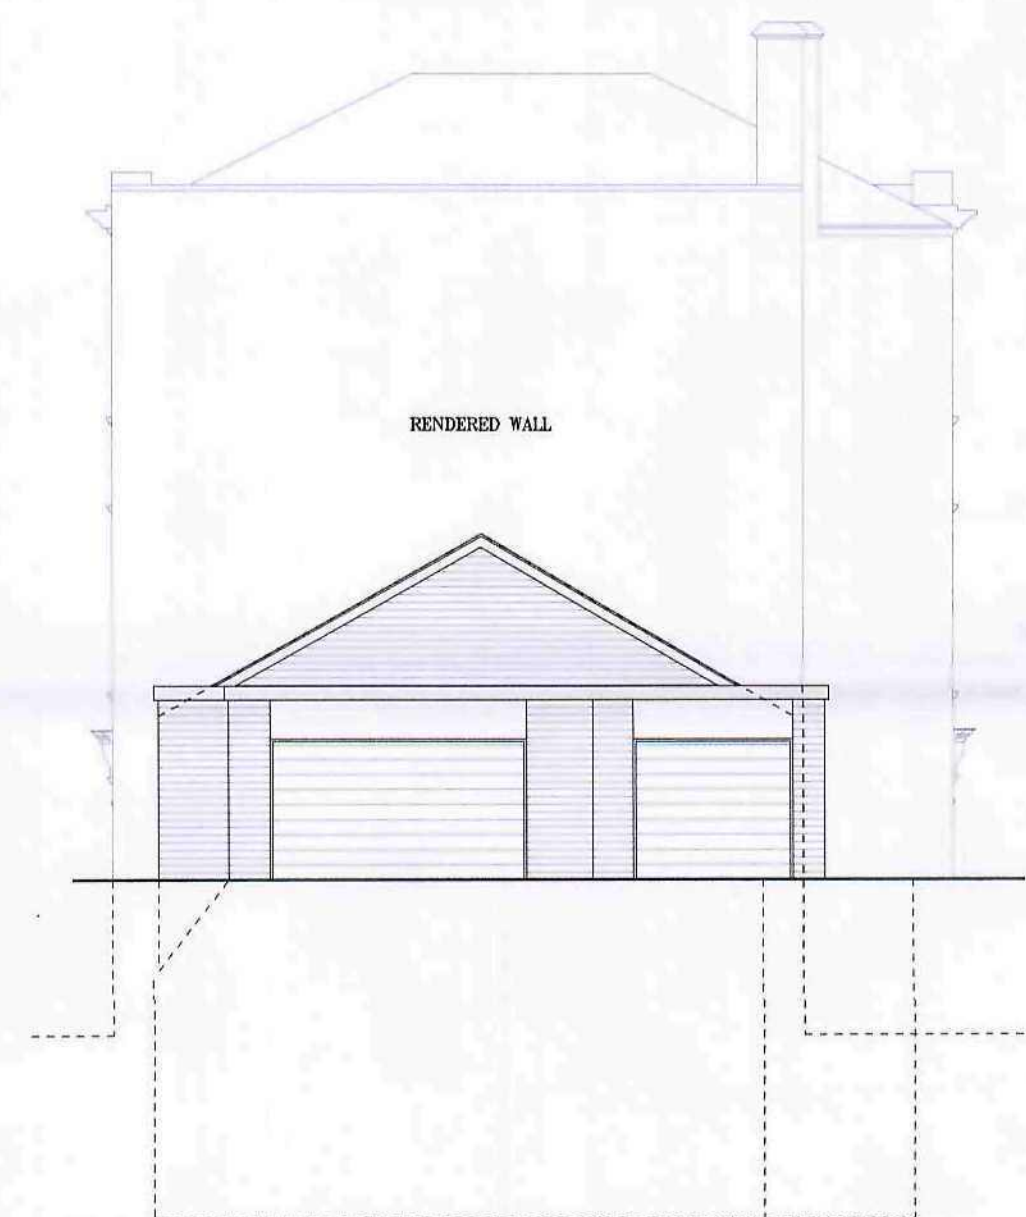


REAR ELEVATION

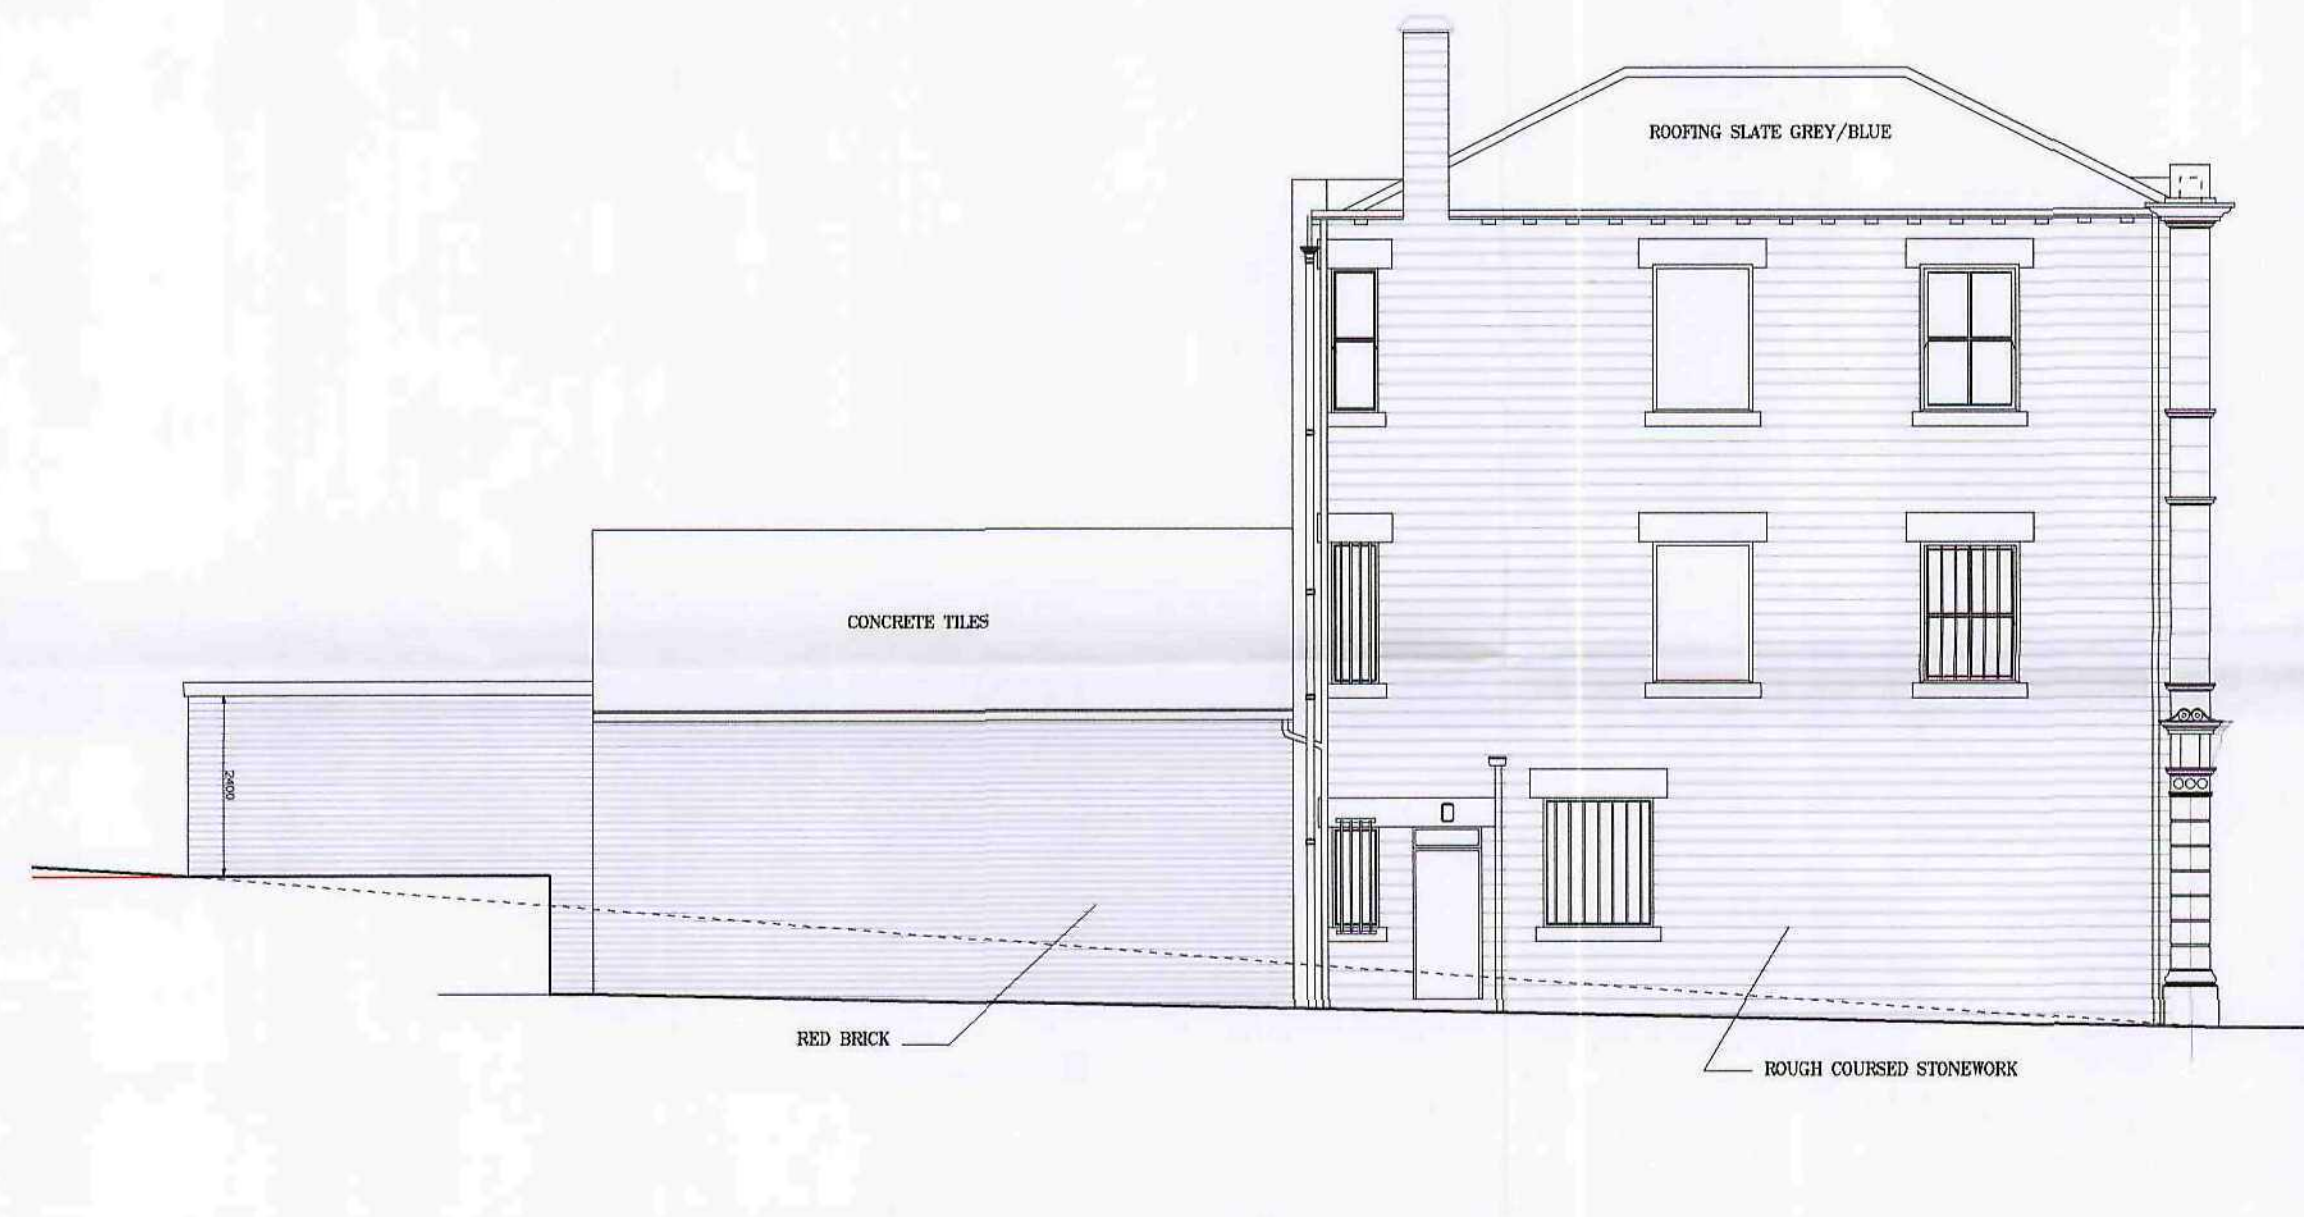


SIDE ELEVATION

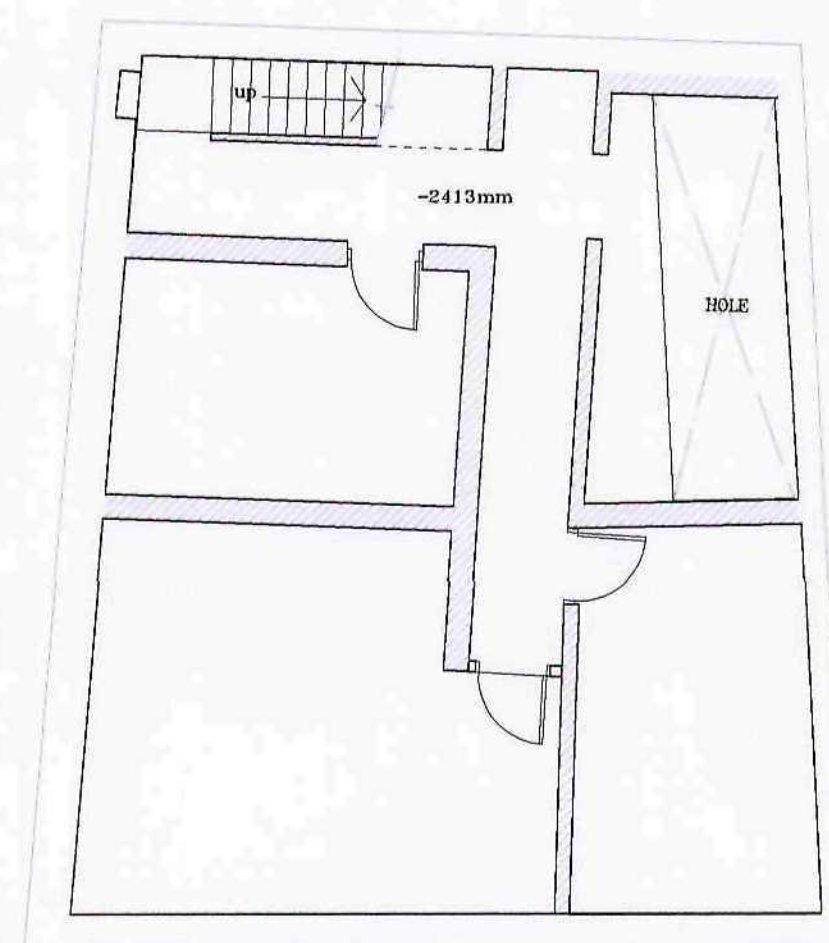


BASEMENT PLAN

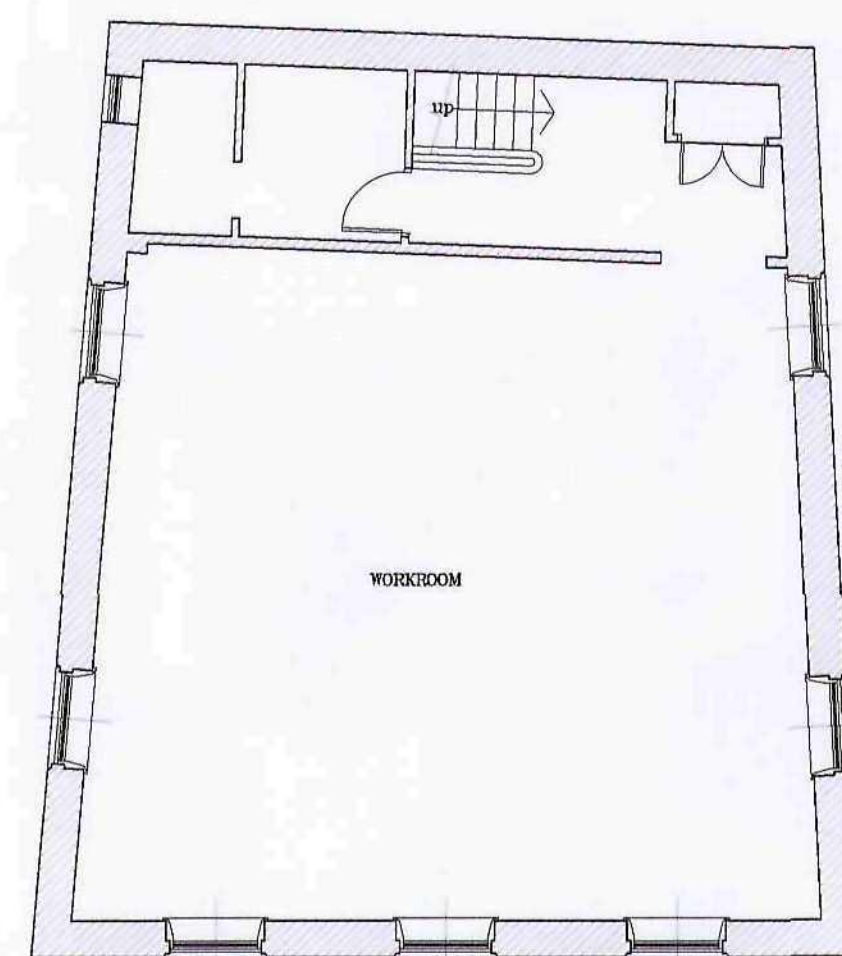

SECOND FLOOR

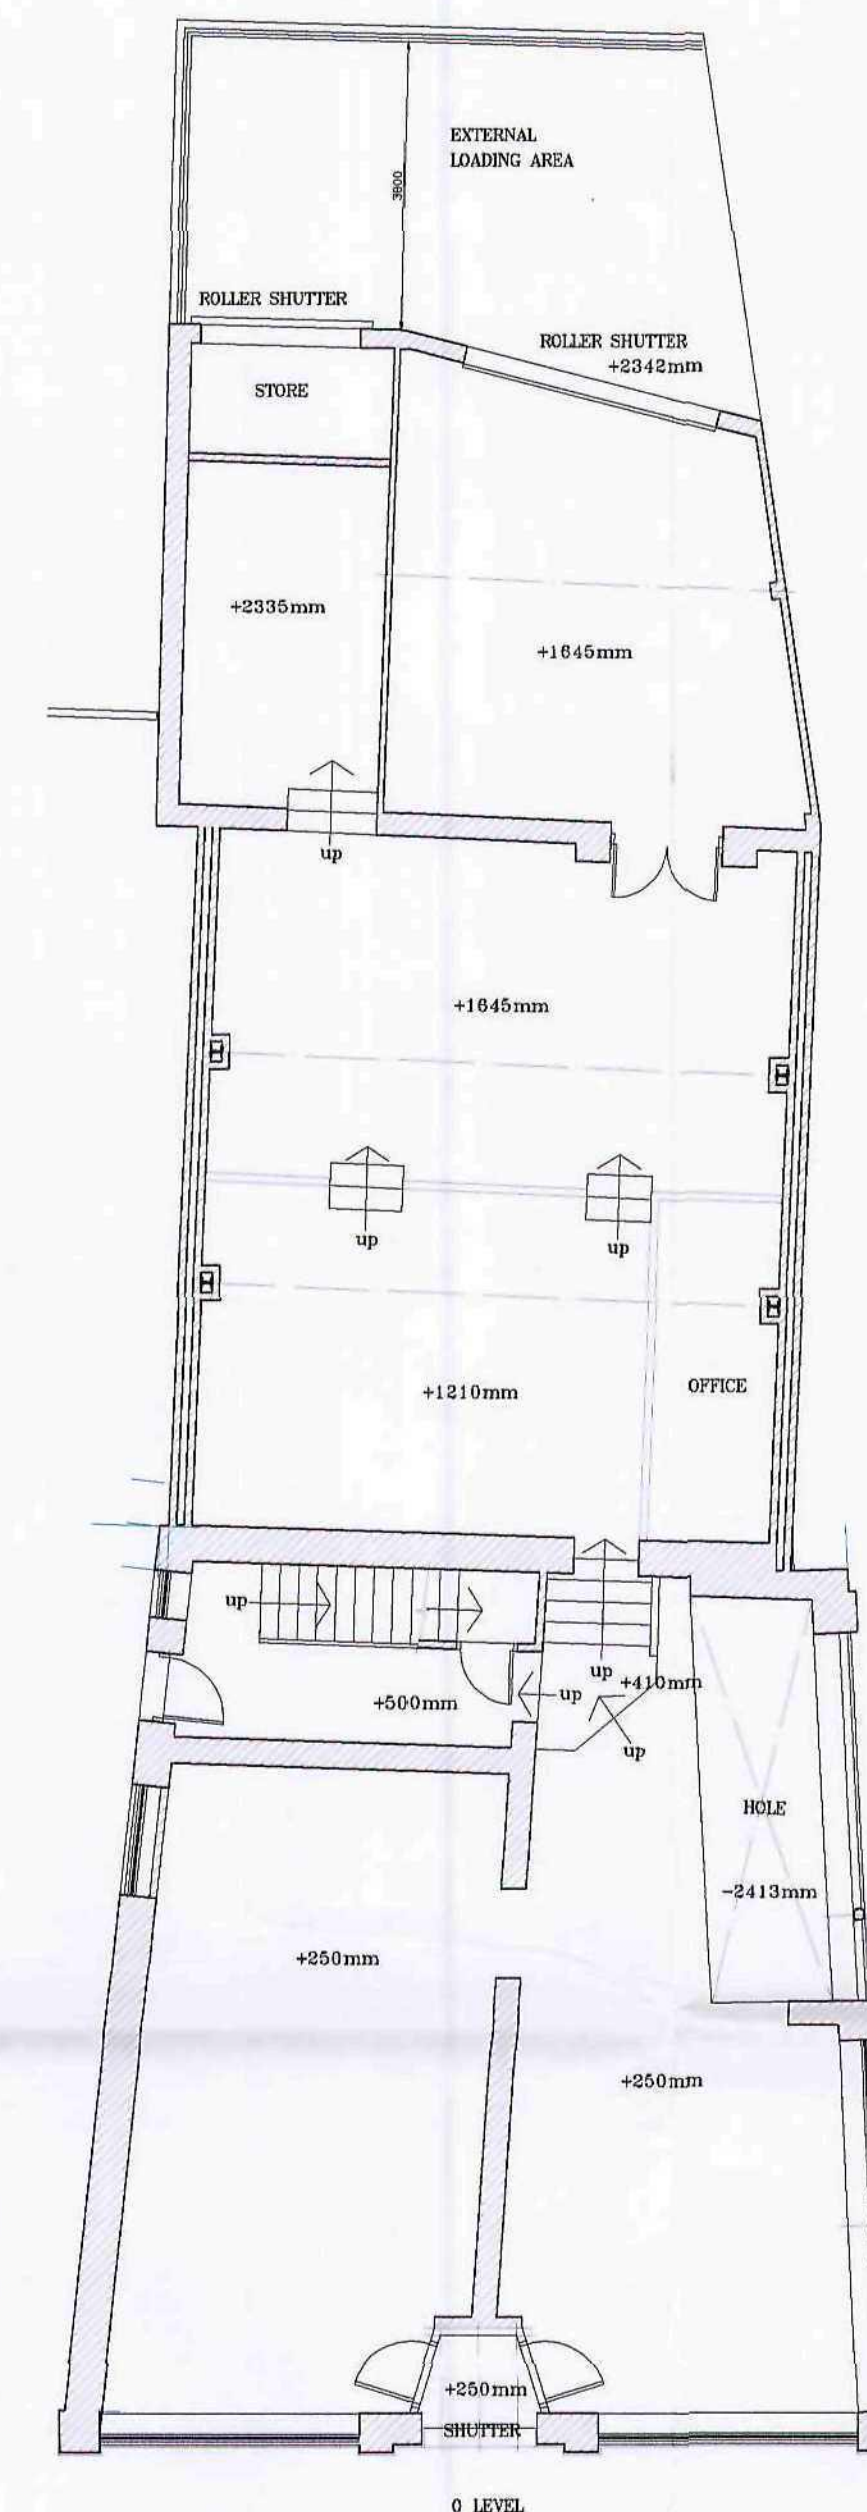

GROUND FLOOR

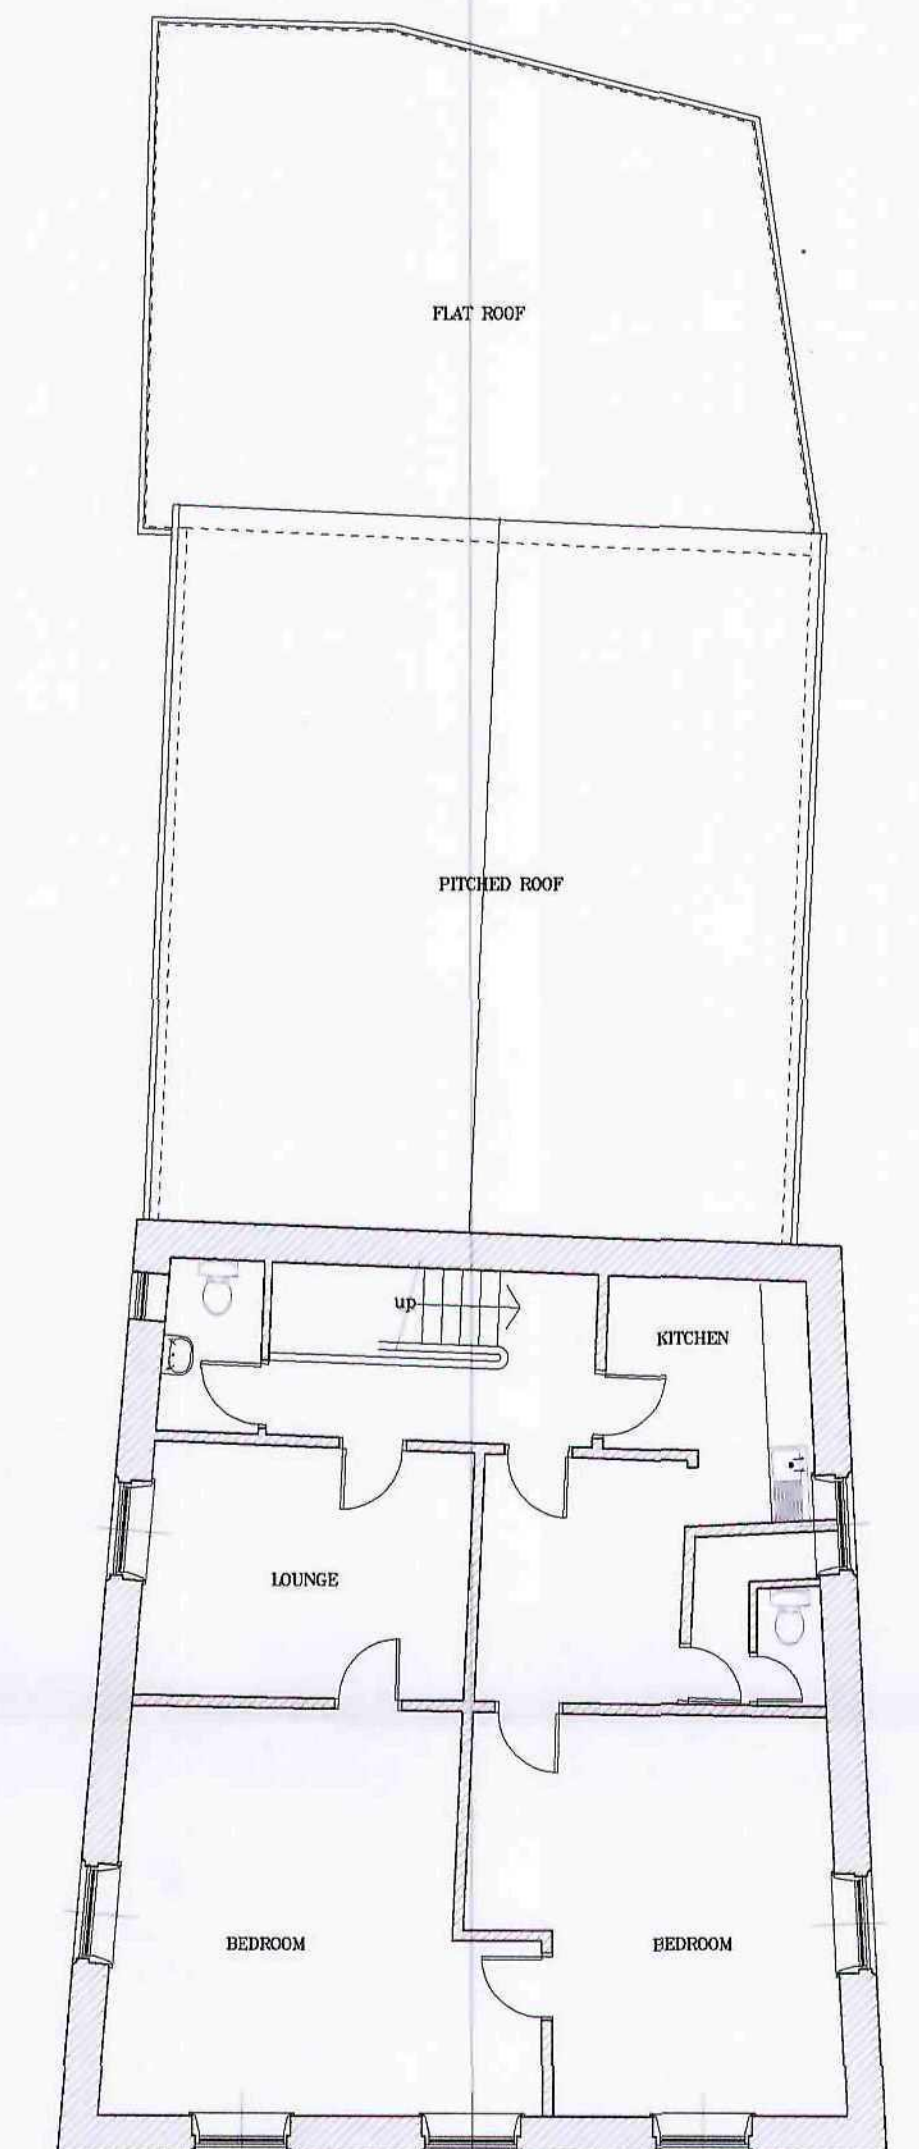

FIRST FLOOR

Revisions:	Date


Easy Design Solutions
EDS
 The Studio
 Hollow Top Mills
 Quarry Lane
 Morley
 Leeds
 LS27 0ES
 Tel: 01132521794 mob: 07803730044
 grt@easy-designs.co.uk
 www.easy-designs.co.uk

Client **Boylin Assets**
 Project **65 HIGH STREET WOMBWELL**
 Title **PLANS AS EXISTING**
 Drawn by **GRT** Checked by **GRT** Date **JULY-08**
 Directory **Scale 1:100**
 Proj Lib **BA-08-001**
 Layerset


01 AUG 2008
 Boylin Assets
 Borough Council



HIGH STREET ELEVATION

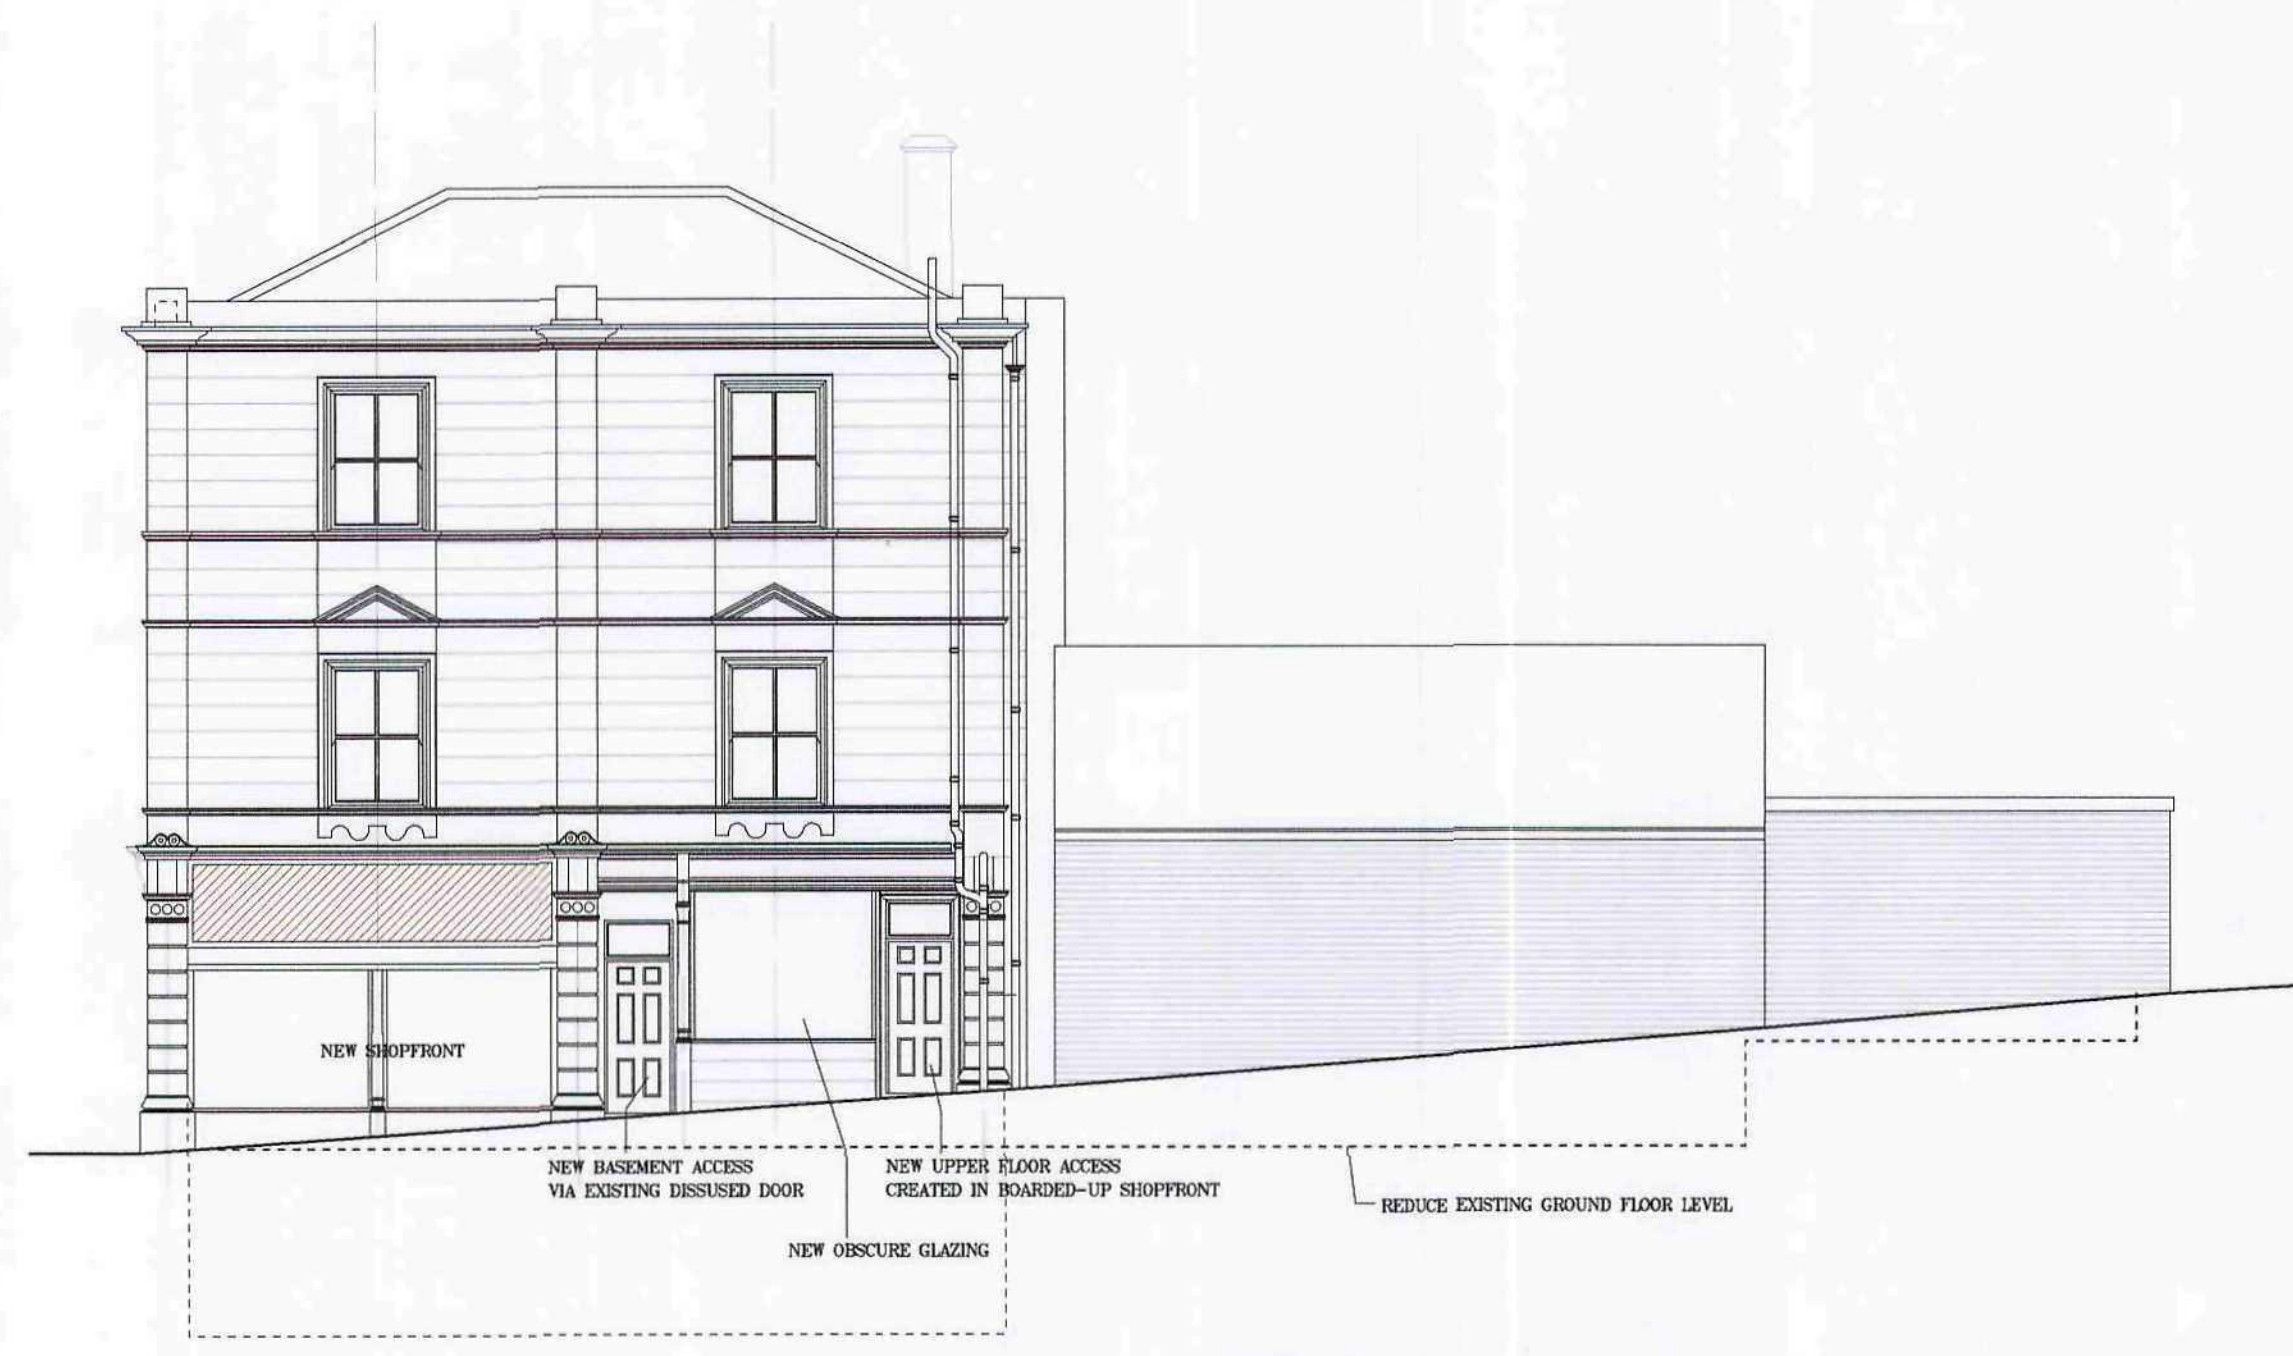


MELVILLE STREET ELEVATION

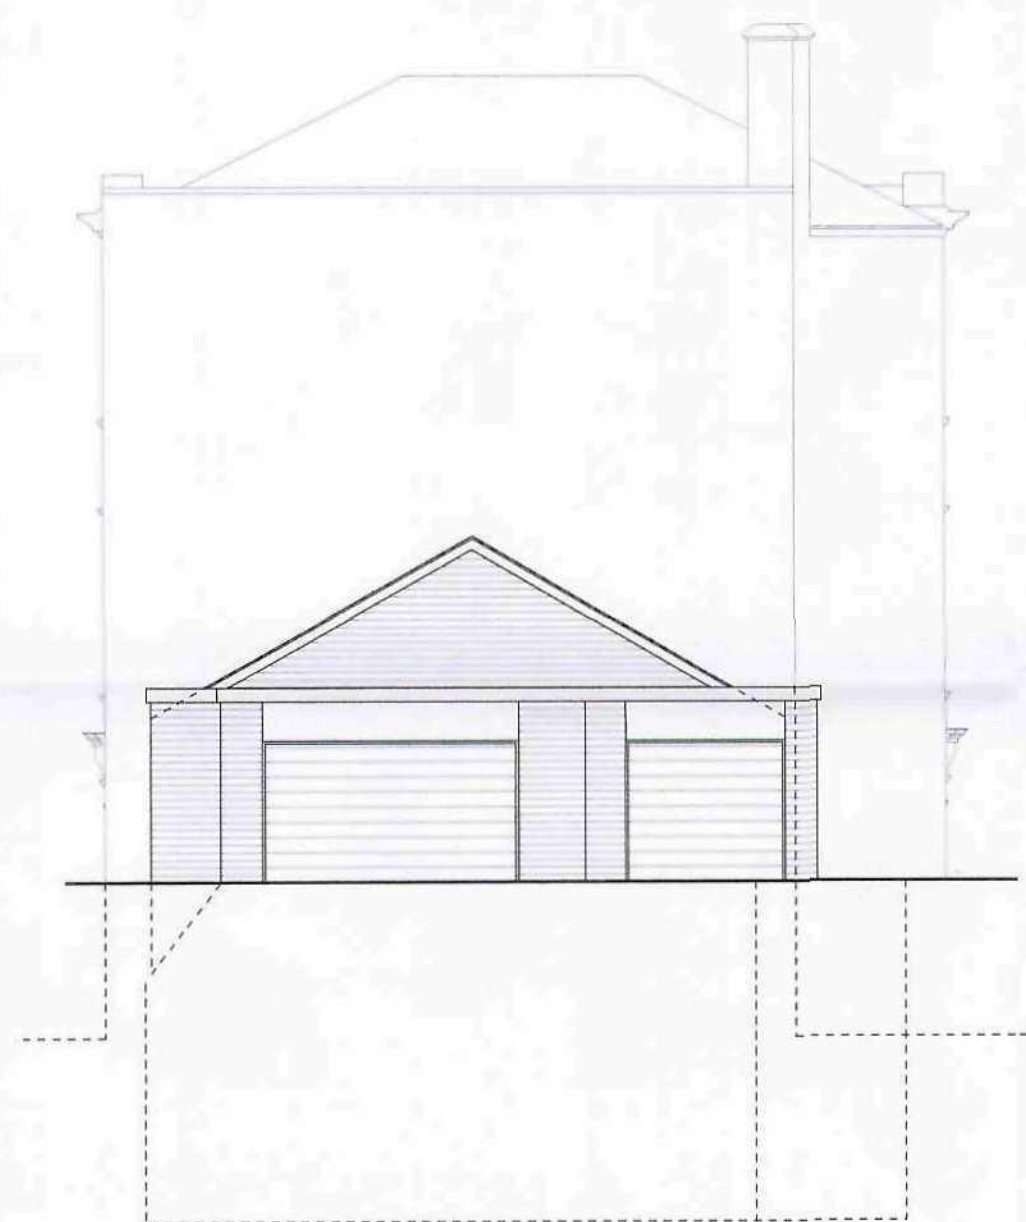


REAR ELEVATION




SIDE ELEVATION

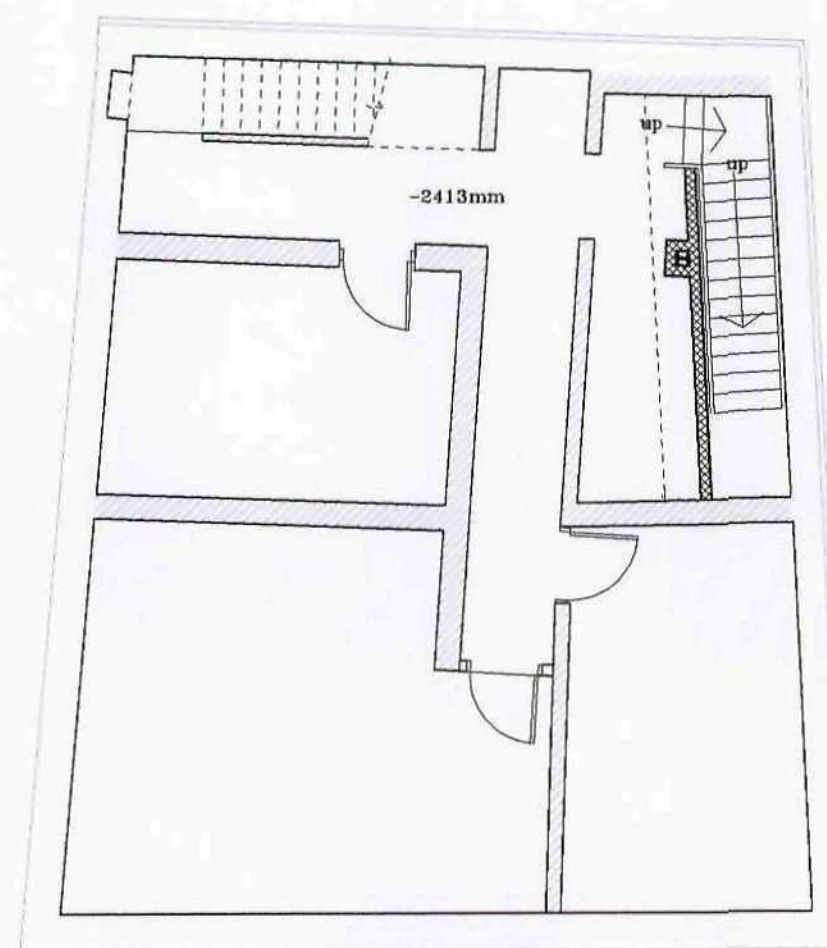


BASEMENT PLAN

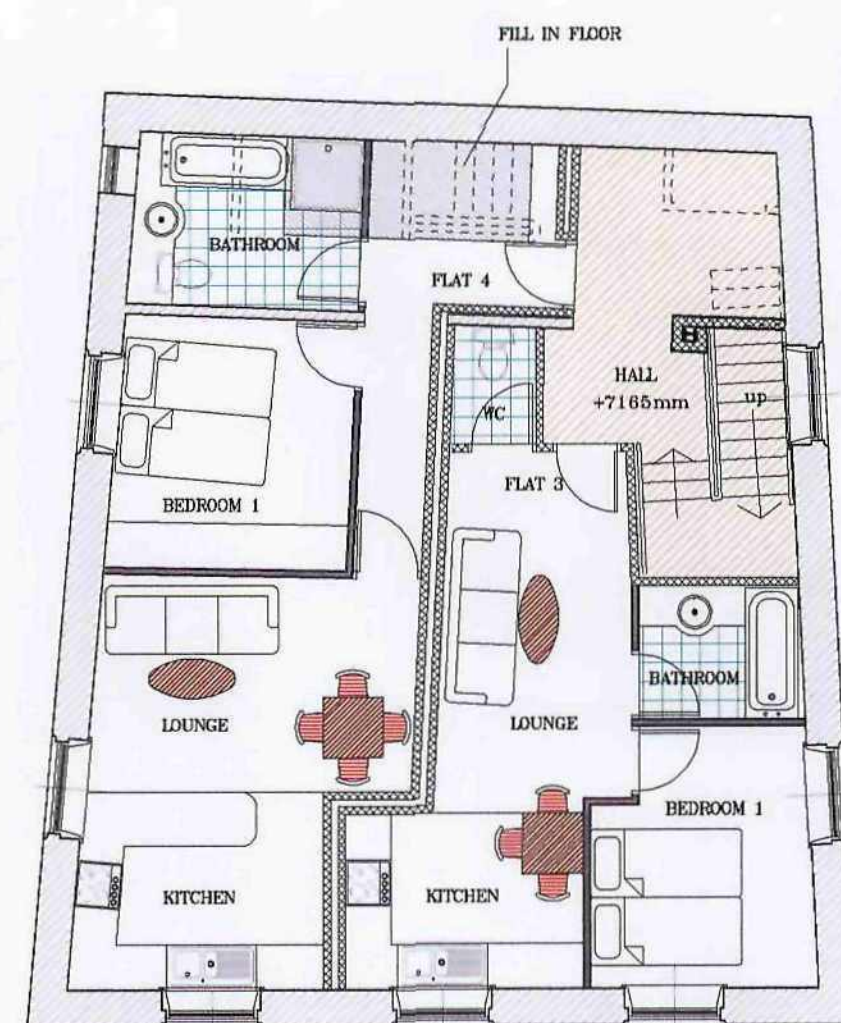

SECOND FLOOR

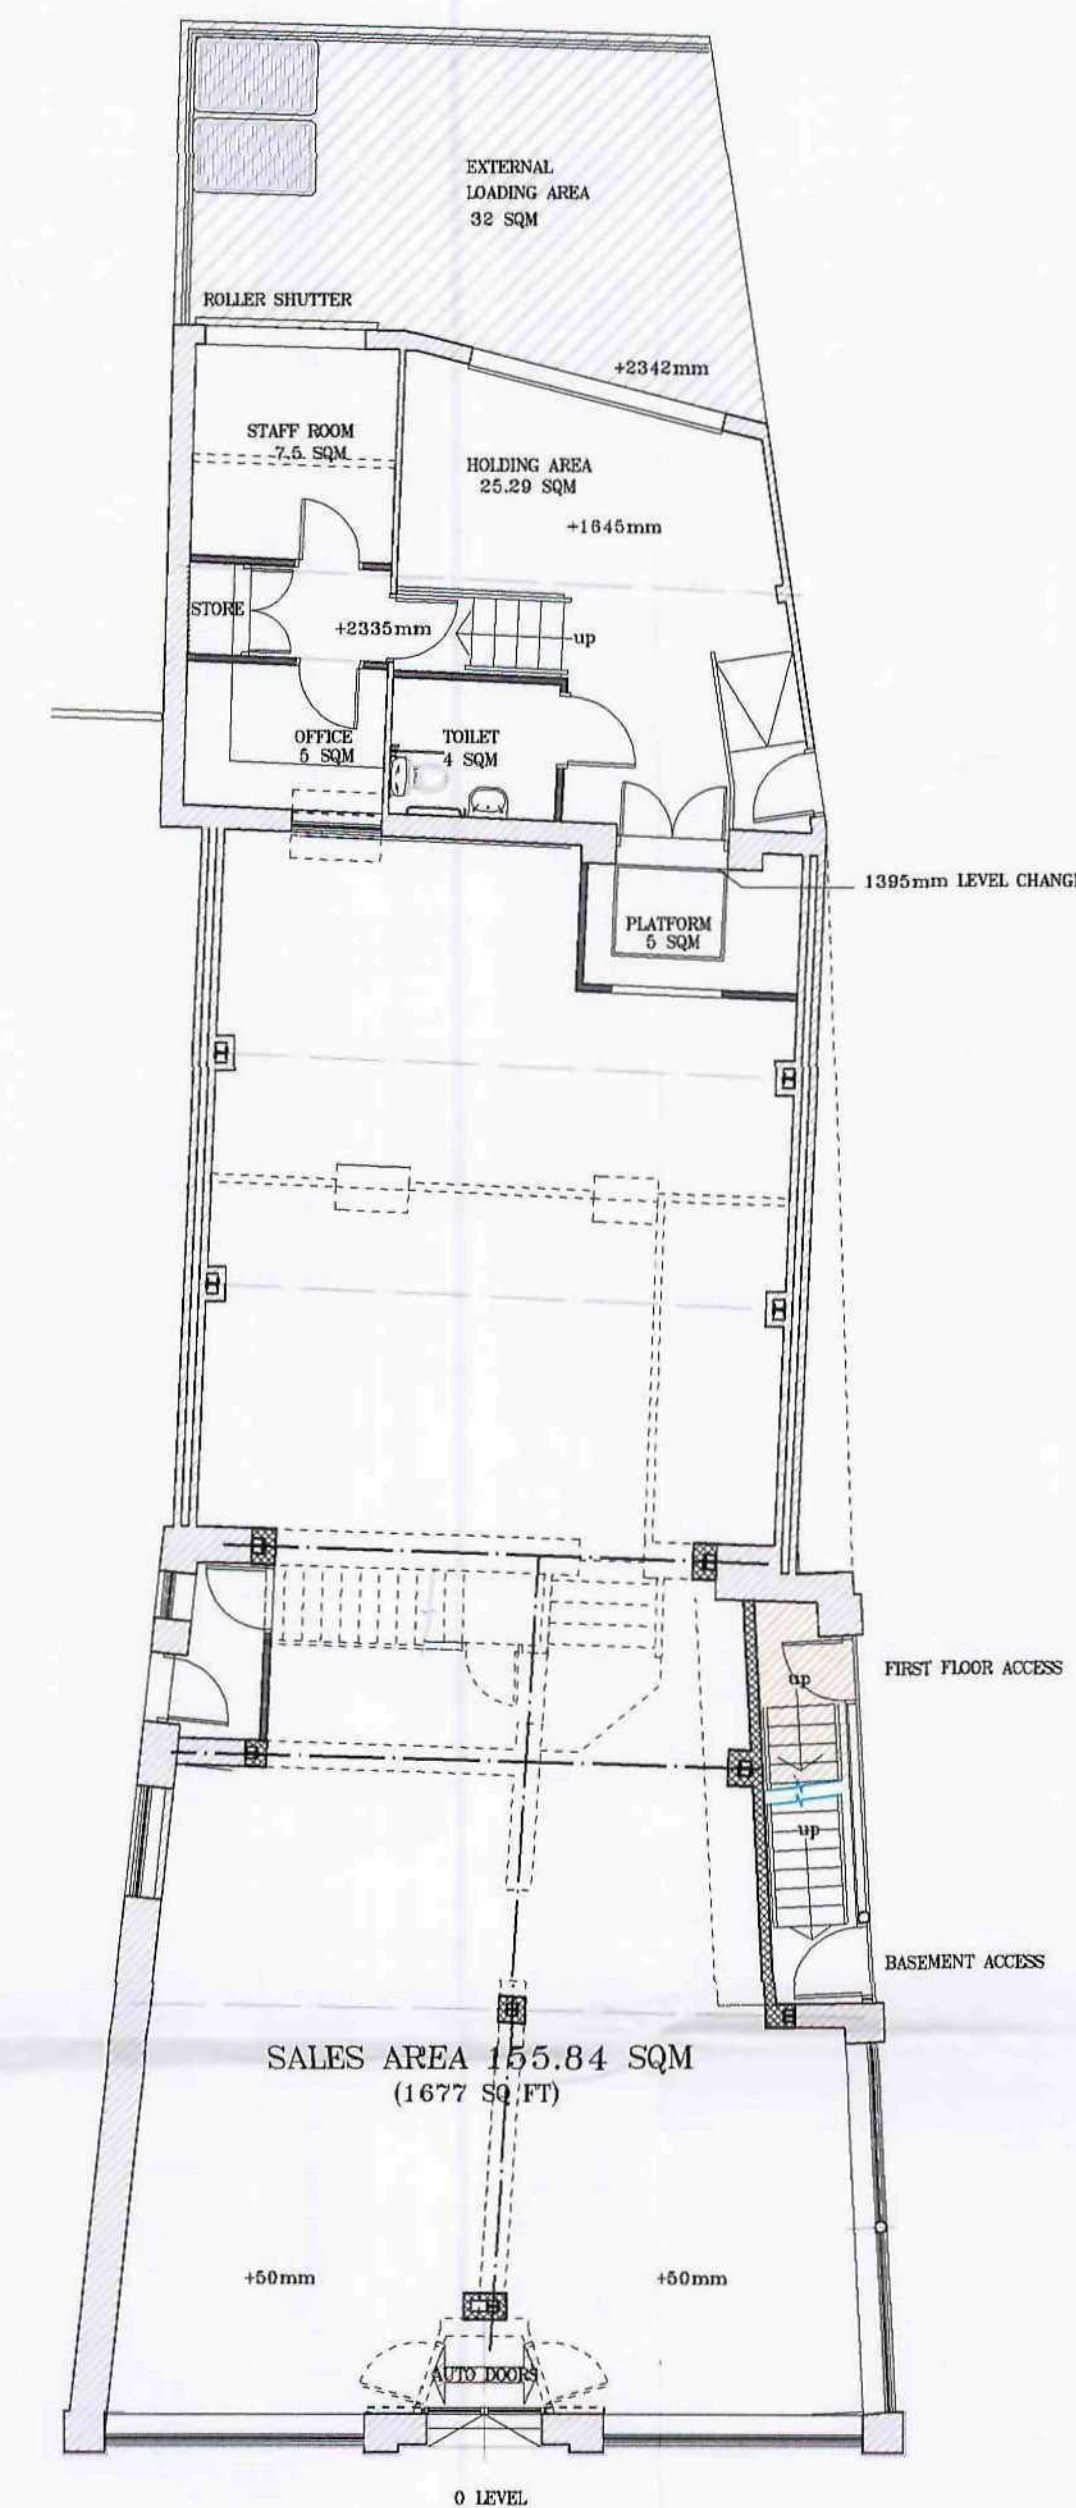

GROUND FLOOR

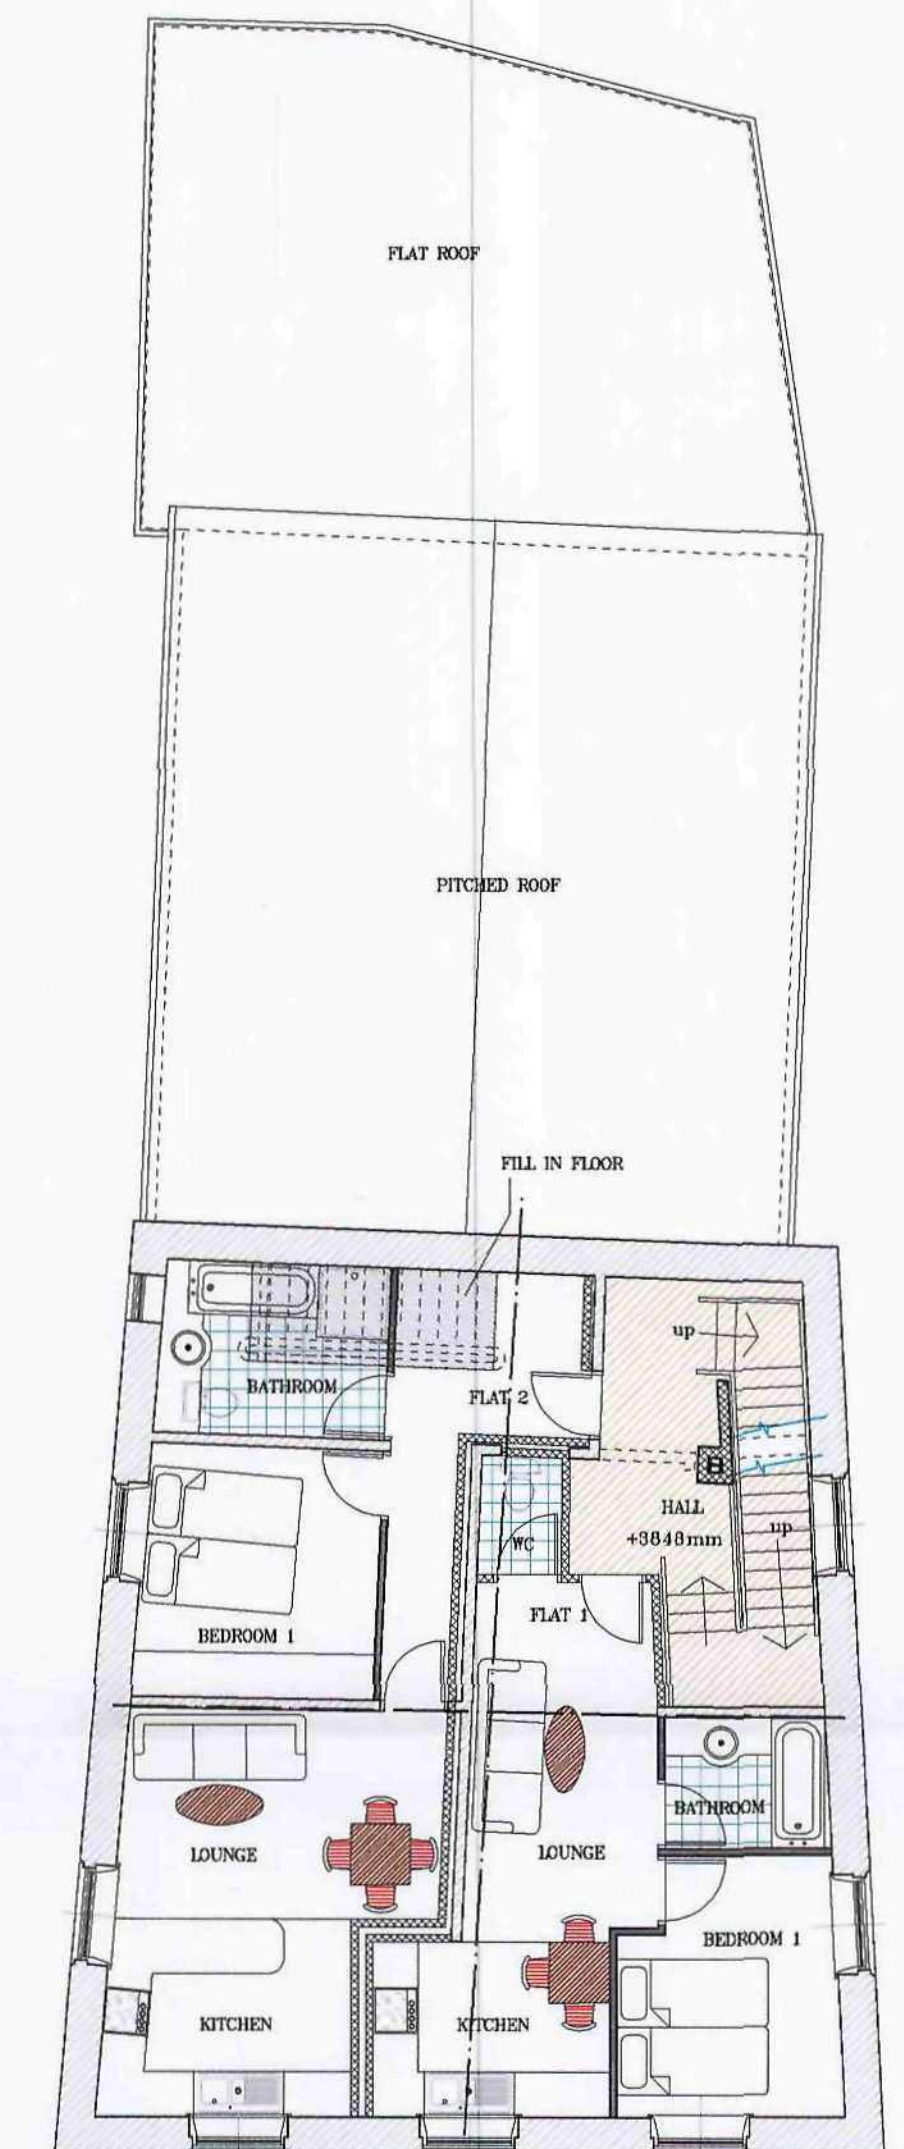

FIRST FLOOR

[illegible]

Easy Design Solutions
The Studio
Hollow Top Mills
Quarry Lane
Morley
Leeds
LS27 0ES

tel: 01132521794 mob: 07903730044
gr0@easy-designs.co.uk
www.easy-designs.co.uk

Client _____
 Project **@Boylin Assets**
 65 HIGH STREET WOMBWELL
 Title _____
 PLANS AS PROPOSED

 Drawn by **GRT** Checked by **GRT** Date **JULY-08**

 Directory _____ Drawing no: Scale 1:100
 Drwg Name _____
 Proj Lib _____
 Layout _____

BA-08-002

Corporate Mail
01 AUG 2008
Borough Council
Bristol Metropolitan