

Notes:
Planning drawings, not to be used for construction or building regulation purposes


Revision: --
Revision List:




Project Name: The Mistal, Lower Belle Clive Farm
Drawing Title: Dwelling Plans & Sections - Proposed
Drawing Number: 1024C/TP/005
Scale: 1:100@A3




Date: Oct 10

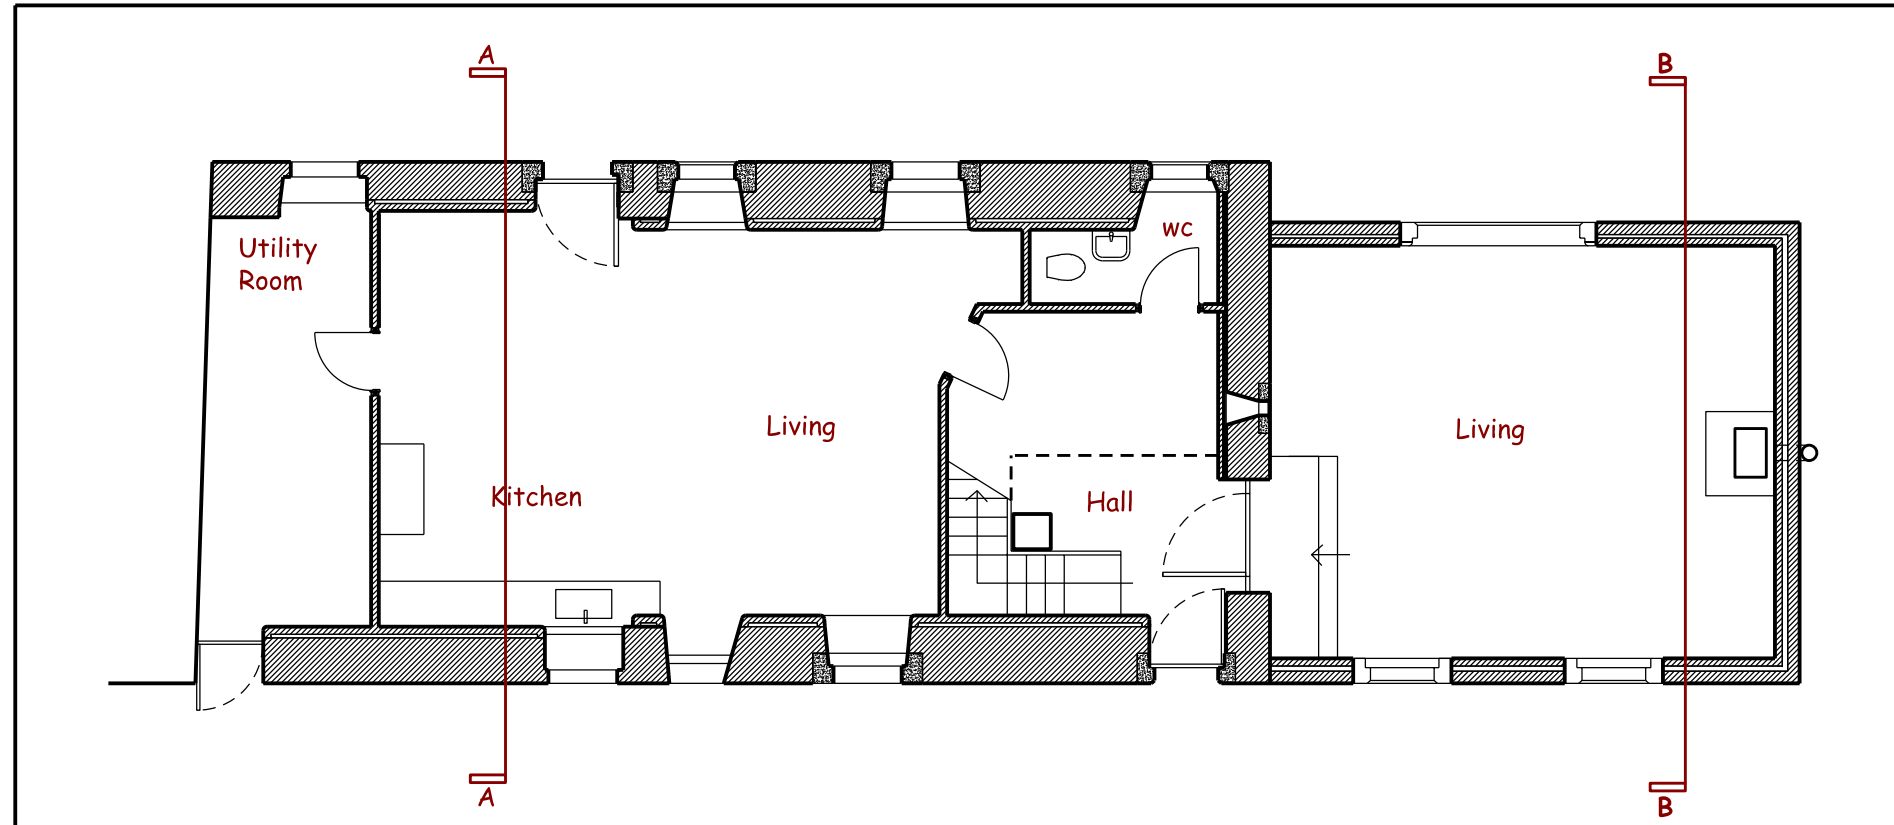


Dwelling Ground Floor Plan - Proposed

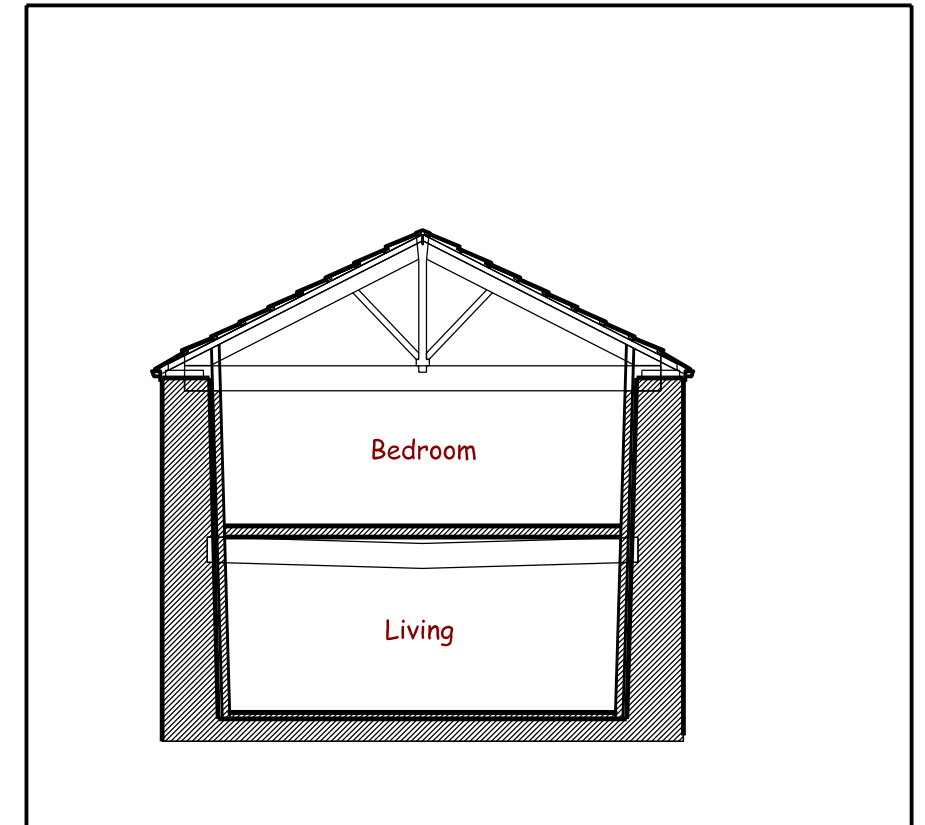

Dwelling Section AA - Proposed

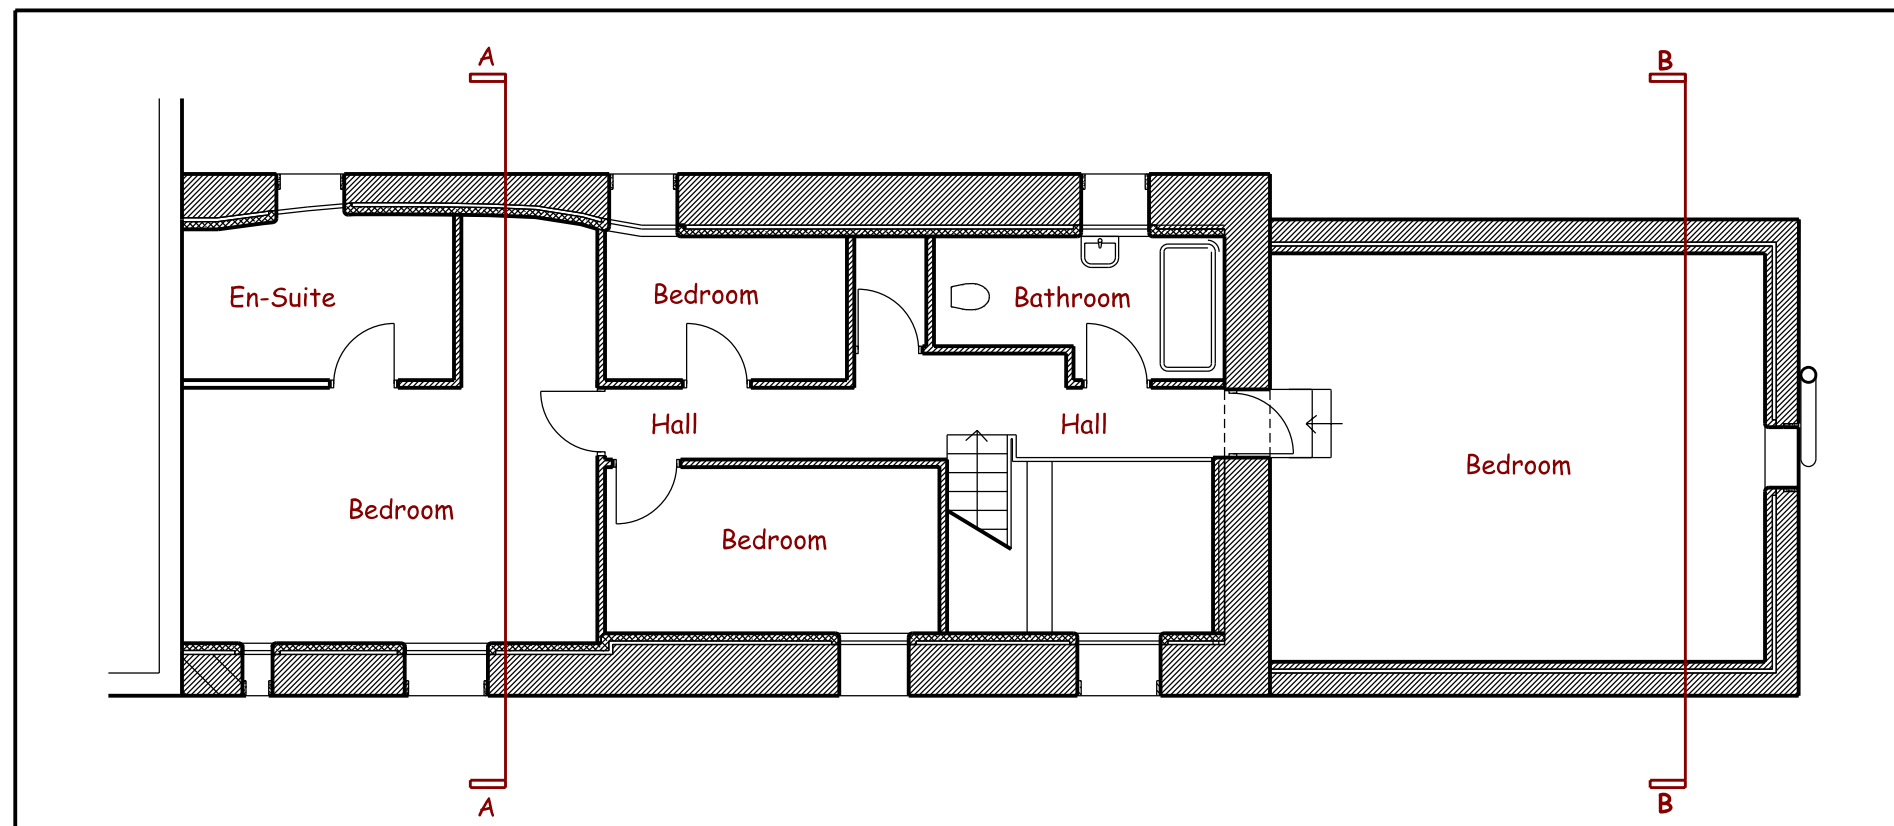

Dwelling First Floor Plan - Proposed

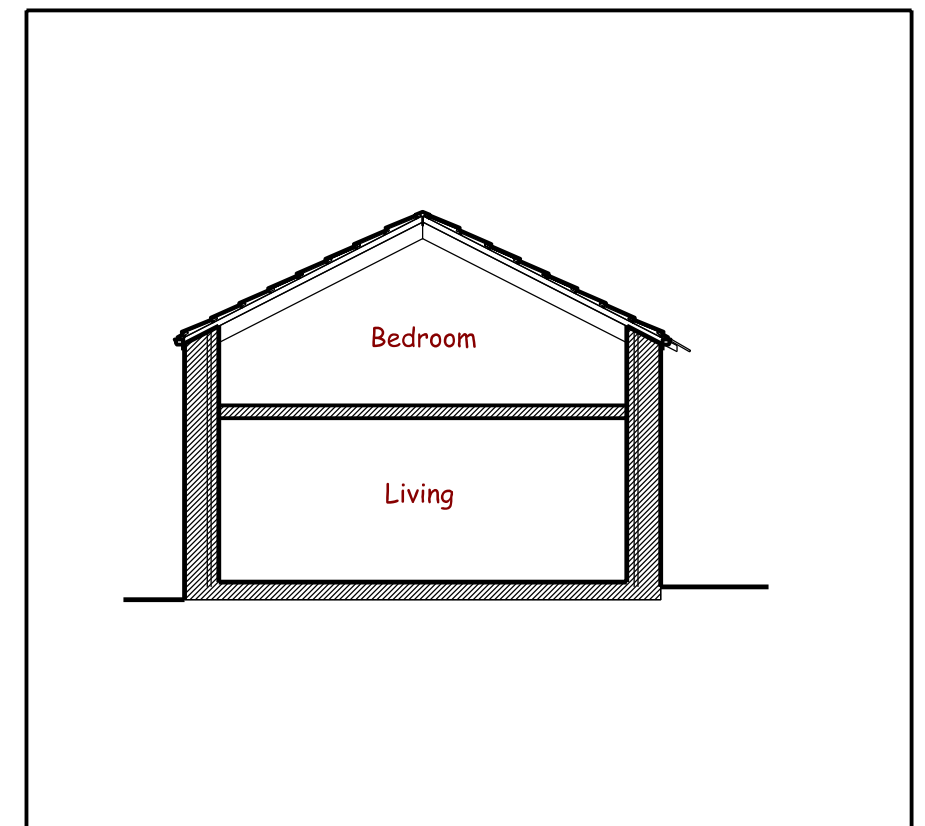

Dwelling Section BB - Proposed