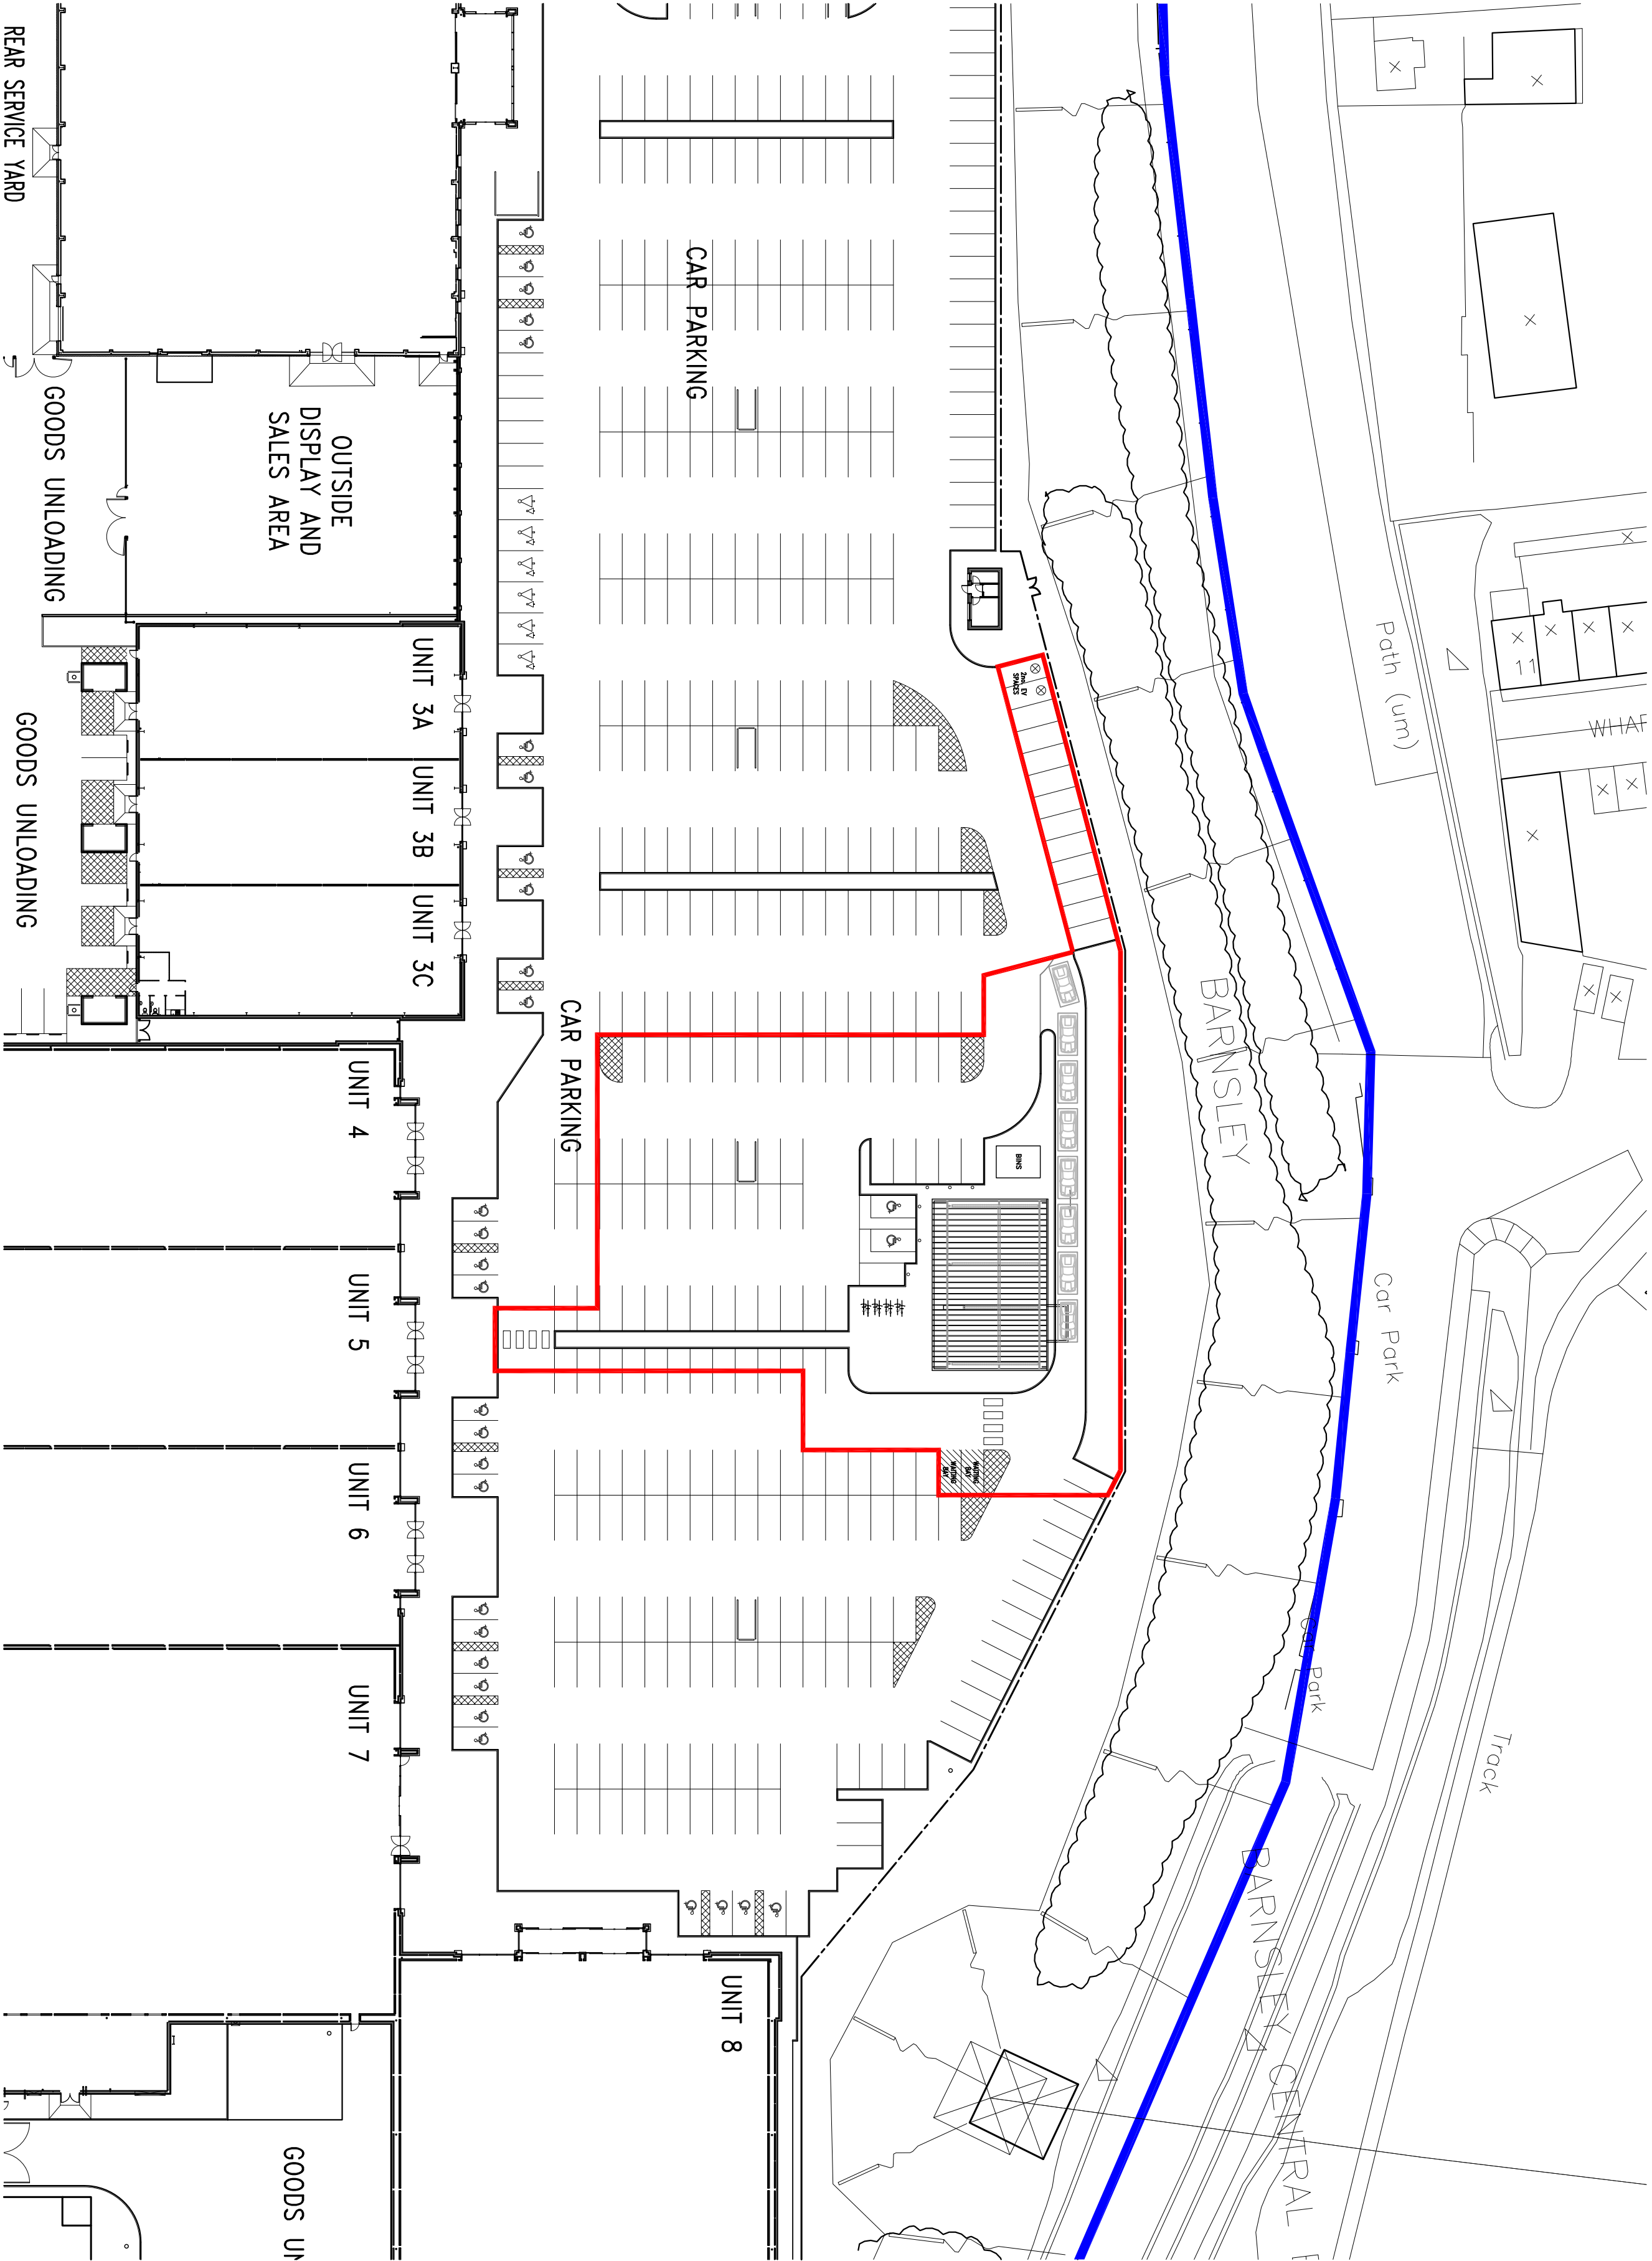


B	GENERAL UPDATE.	12.09.18	VS	GB
A	GENERAL UPDATE.	10.09.18	VS	GB
Rev	Description	Date	By	Chk

Status	Purpose for Issue	
Planning	☒ Tender	☐
Construction	☐ As Built	☐ PLANNING

Client
PEEL DEVELOPMENTS (UK) LTD

Contract
PROPOSED DEVELOPMENT
STARBUCKS
HARBOROUGH HILL ROAD, BARNSELEY

Drawing
PROPOSED SITE PLAN

bateandaylor
architects

www.bate-taylor.co.uk

macintosh house
4a cambridge street
manchester m1 5g9
tel: 01 61 236 0999
fax: 01 61 236 0404
mail@bate-taylor.co.uk

Drawing No. MH1124-03 Revision B
Scales 1:500 @ A2 Date AUGUST '18
Drawn VS Checked GB

This drawing is the copyright of the Architect and may not be reproduced without licence.
DO NOT scale from this drawing.

