
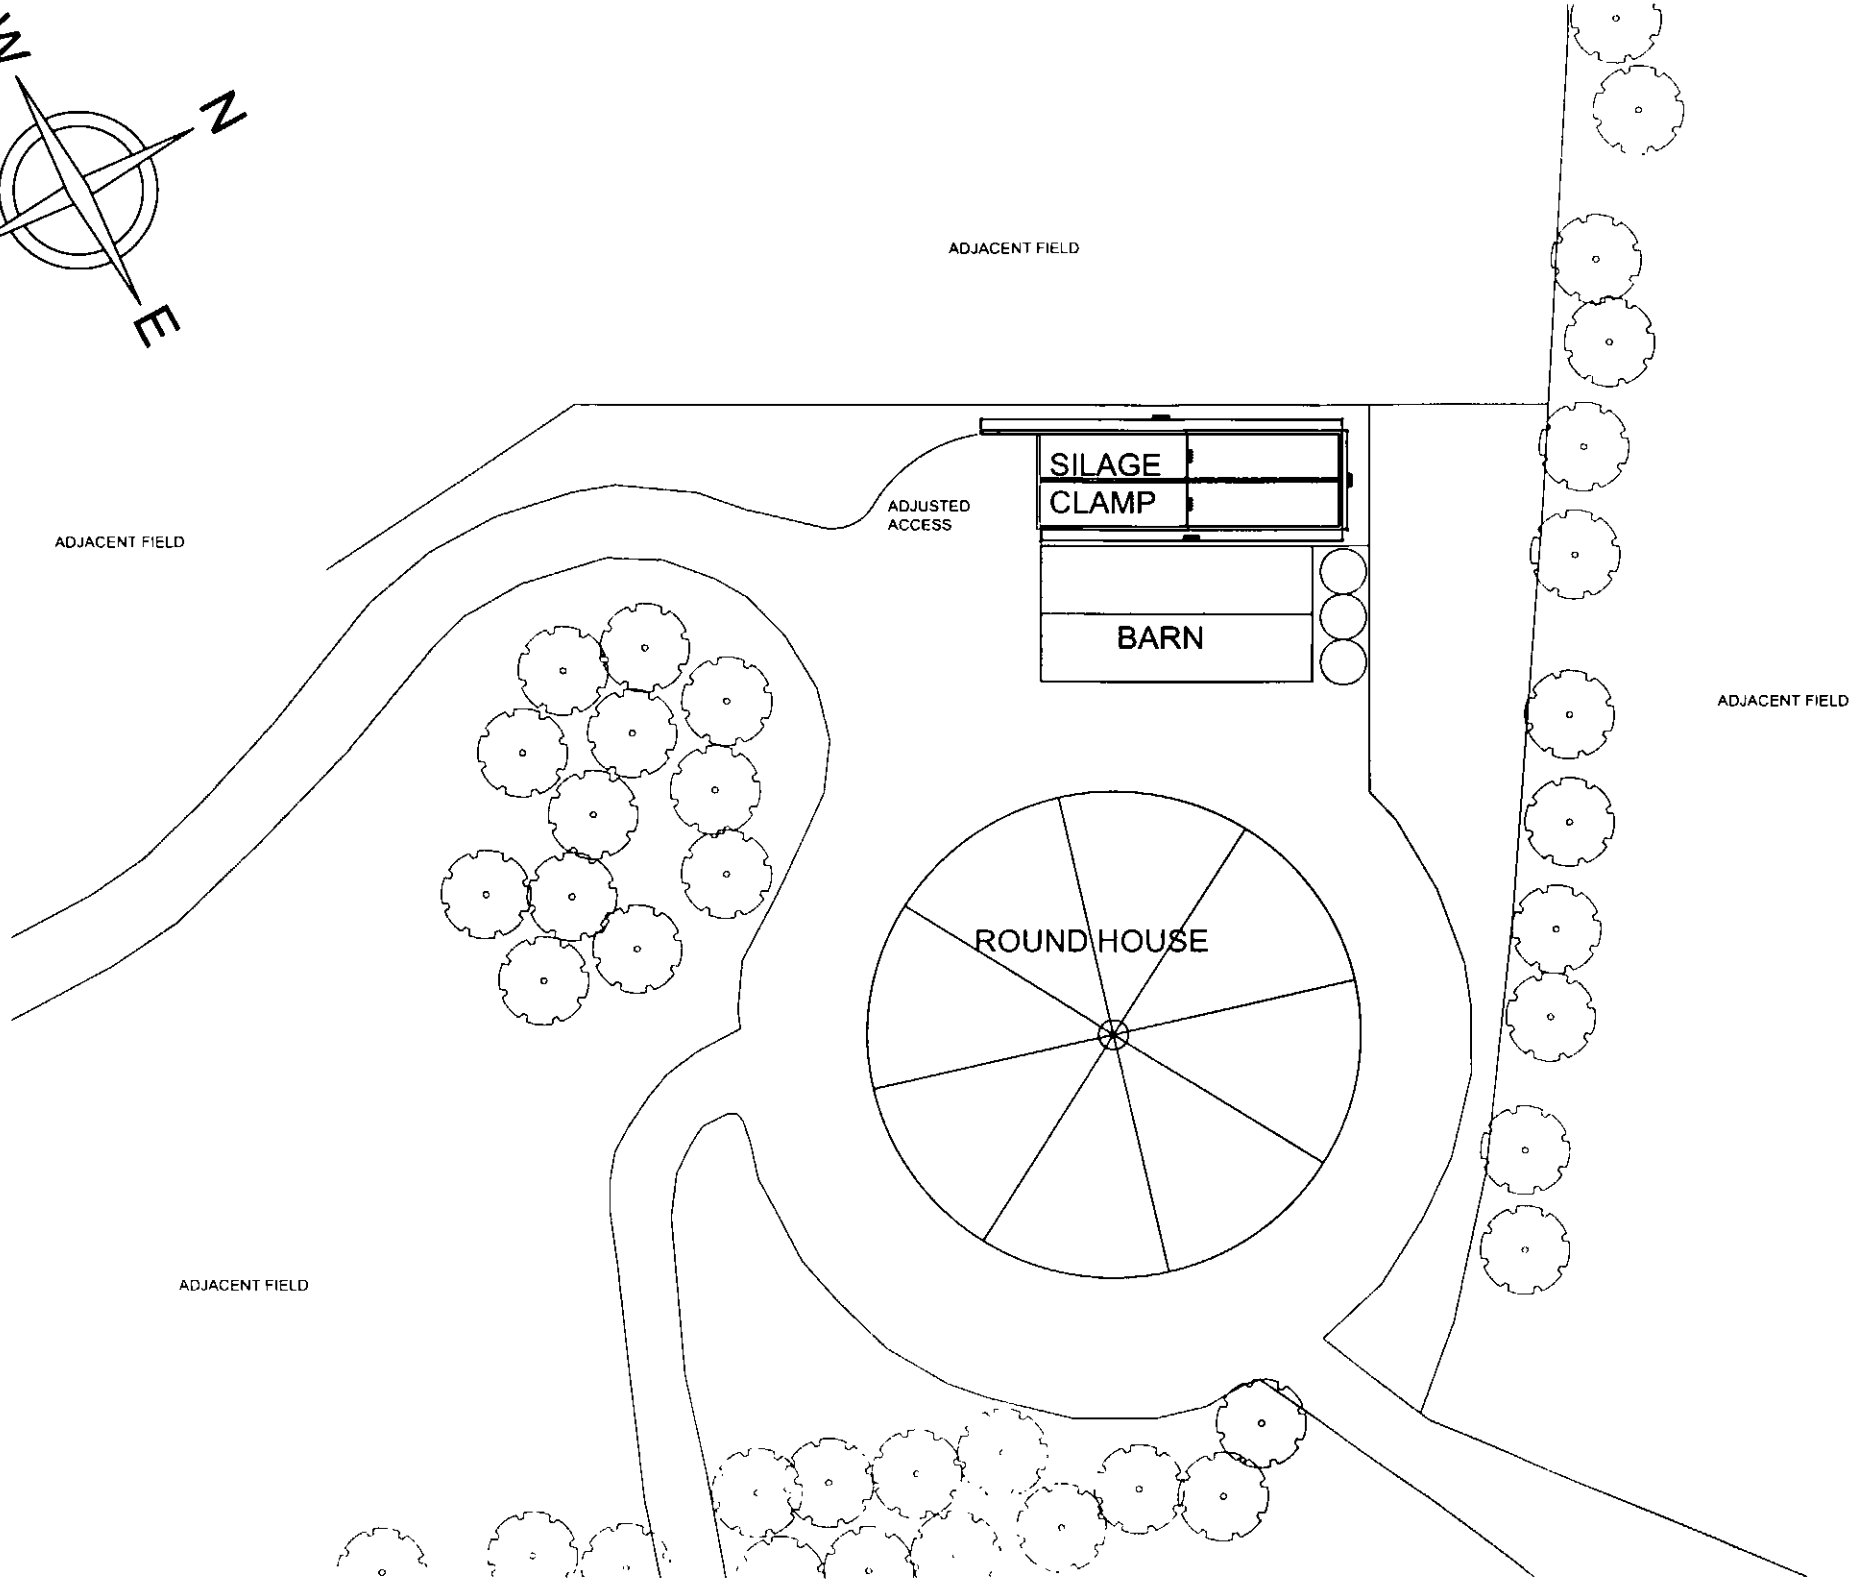


PROPOSED SITE PLAN

scale 1:500

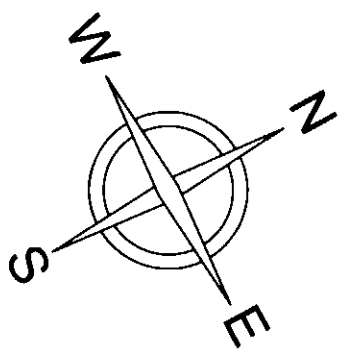

Notes:

Copyright Reserved This drawing must only be used for the Client and location specified in the title block. It may not be copied by any third party without prior written consent from Walker Associates

This drawing is only for the purposes described below and must not be used for any other purpose

Do not scale from this drawing, all dimensions are in millimeters unless otherwise stated and should be considered as guides subject to on-site confirmations

Prior to any work on site Walker Associates must be contacted to check the validity of the drawing

Rev	Date	Amendment	By

PLANNING

Client:
Cannon Hall Farm Ltd,
Cawthorne,
Barnsley, S75 4AT

Job:
Silage Clamp

Drawing Title:
Proposed Site Plan

Drawing No:
WA 001 / PL / 201

Scale:
1:500 @ A3

Date:
September 2012

Drawn By:
JMW




4 New Hagg
Oldfield Road
Hunley, Holmfield
Huddersfield
West Yorkshire
HD4 6RN

Tel: 01484 303800
Email:
Web:


EXISTING NORTH ELEVATION

scale 1:100

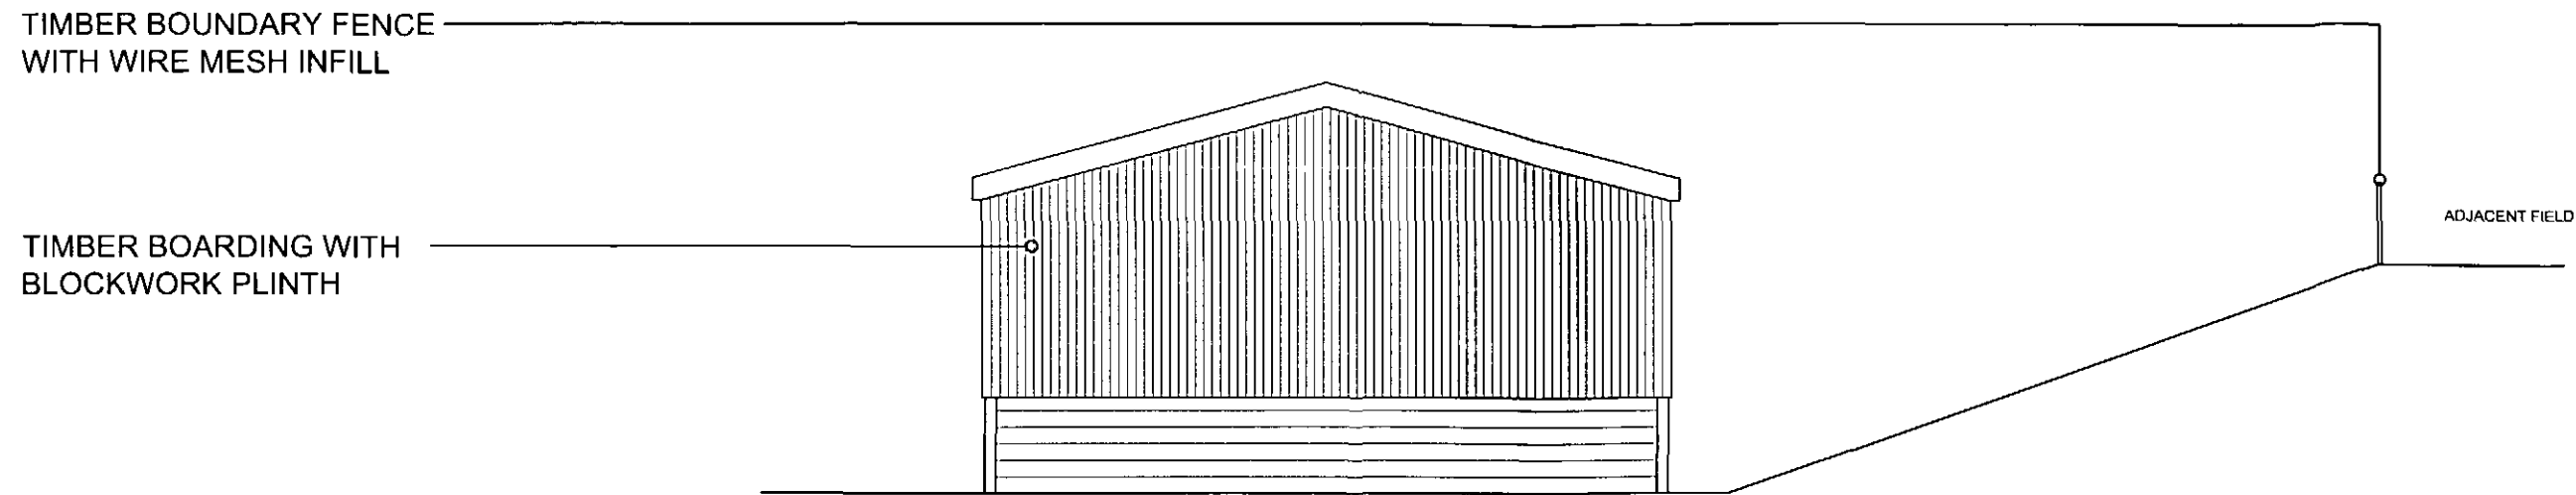

EXISTING EAST ELEVATION

scale 1:100

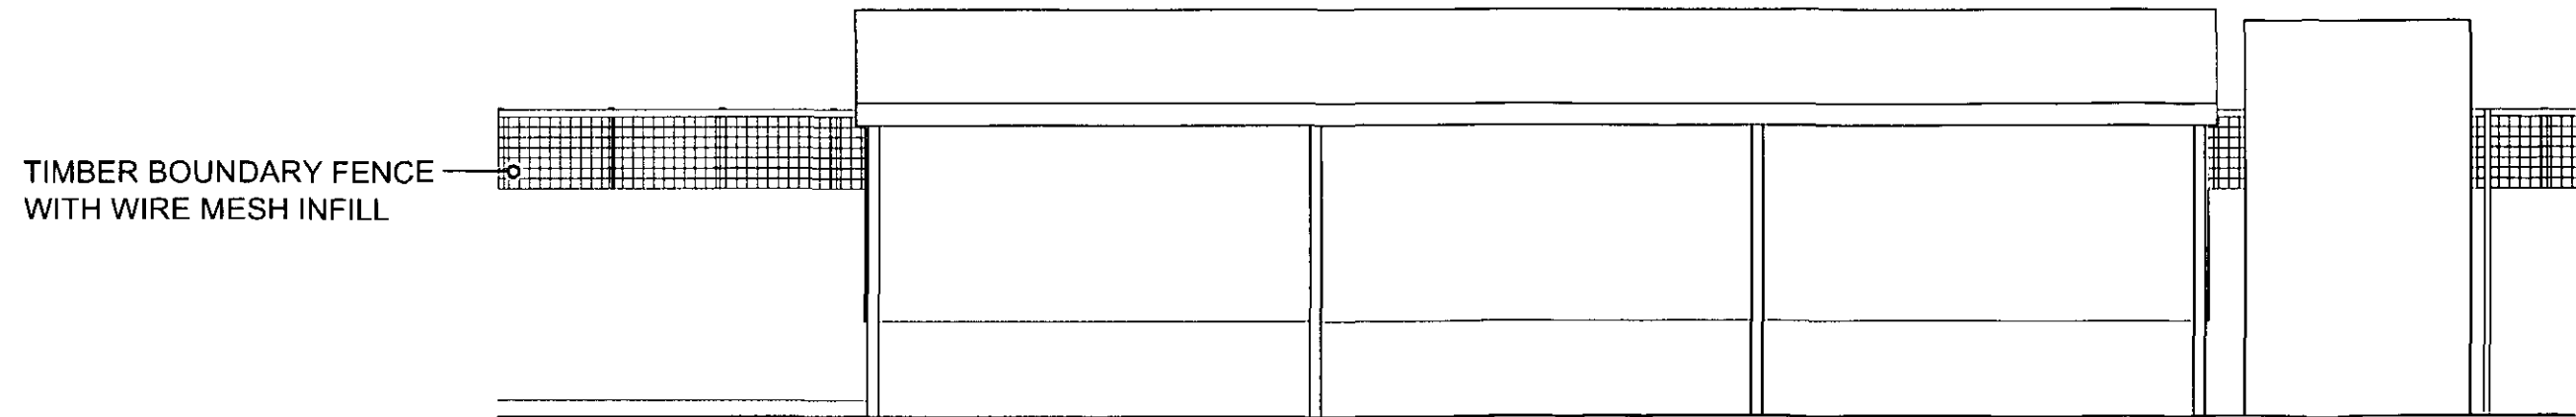

Notes:

Copyright Reserved. This drawing must only be used for the Client and location specified in the title block. It may not be copied by any third party without prior written consent from Walker Associates

This drawing is only for the purposes described below and must not be used for any other purpose

Do not scale from this drawing, all dimensions are in millimeters unless otherwise stated and should be considered as guides subject to on-site confirmations

Prior to any work on site Walker Associates must be contacted to check the validity of the drawing

Rev	Date	Amendment	By

PLANNING

Client:
Cannon Hall Farm Ltd,
Cawthorne,
Barnsley, S75 4AT

Job:
Silage Clamp

Drawing Title:
Existing Elevations 01

Drawing No.
WA 001 / PL / 103

Scale:
1:100 @ A3

Date:
September 2012

Drawn By:
JMW





5 New Hagg
Oldfield Road
Hunley Holmfirth
Huddersfield
West Yorkshire
HD9 6RN

Tel: 01484 303800
Email:
Web:

EXISTING SITE PLAN

scale 1:500

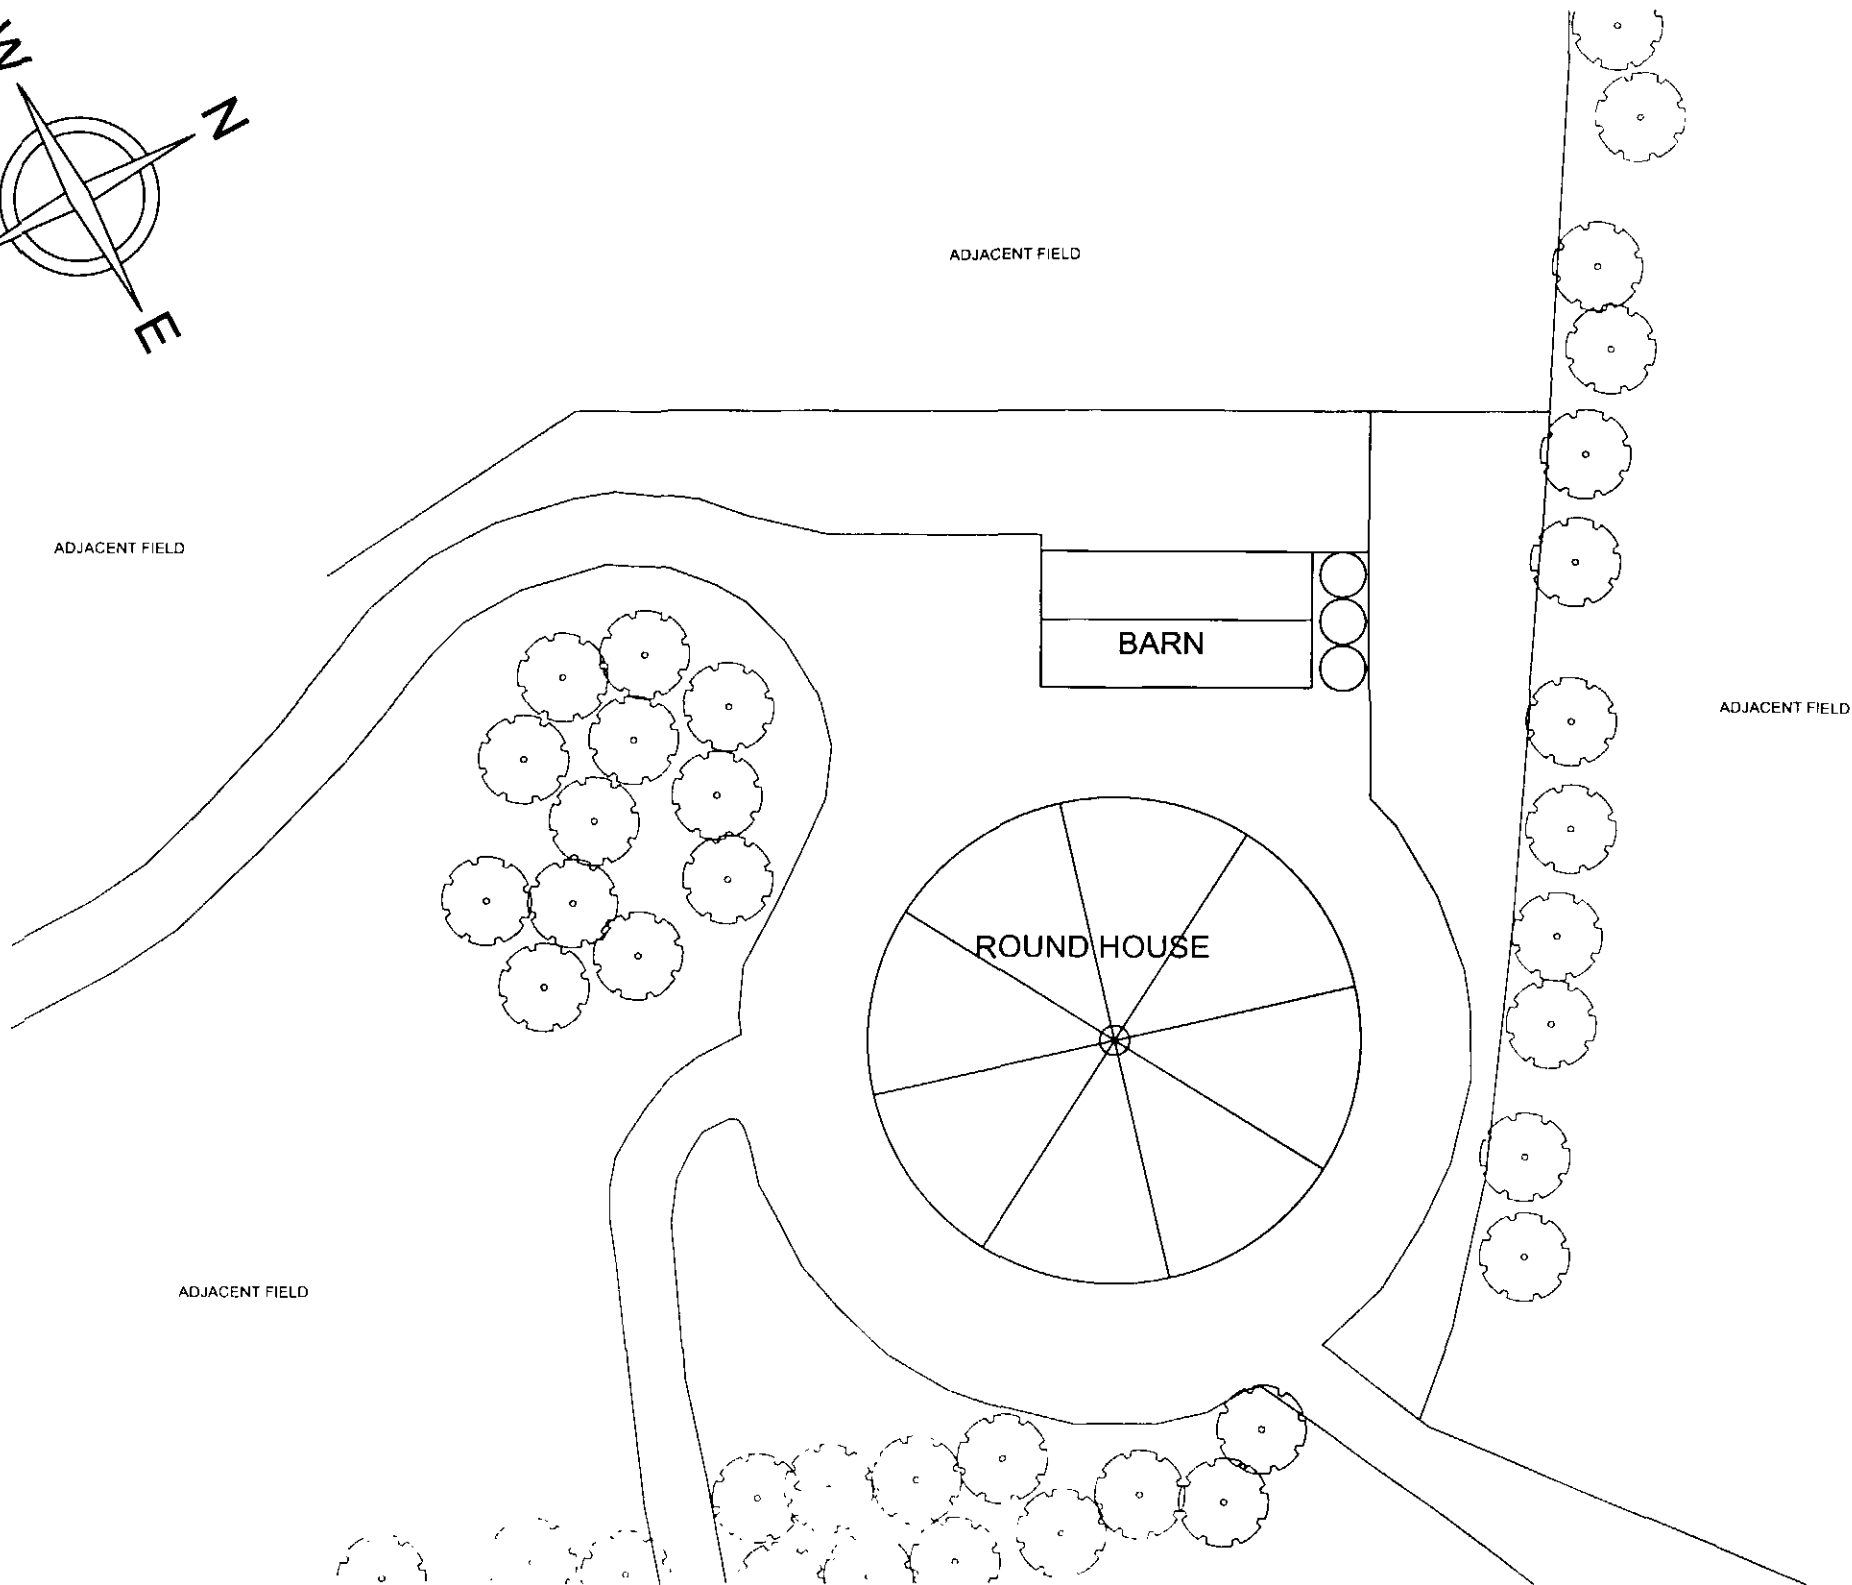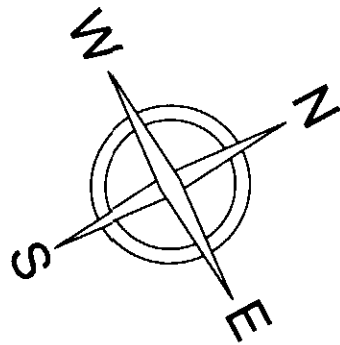

Notes:

Copyright Reserved. This drawing must only be used for the Client and location specified in the title block. It may not be copied by any third party without prior written consent from Walker Associates.

This drawing is only for the purposes described below and must not be used for any other purpose.

Do not scale from this drawing, all dimensions are in millimeters unless otherwise stated and should be considered as guides subject to on-site confirmations.

Prior to any work on site Walker Associates must be contacted to check the validity of the drawing.

Rev	Date	Amendment	By

PLANNING

Client:
Cannon Hall Farm Ltd,
Cawthorne,
Barnsley S75 4AT

Job:
Silage Clamp

Drawing Title:
Existing Site Plan

Drawing No.
WA 001 / PL / 101

Scale
1:500 @ A3

Date:
September 2012

Drawn By:
JMW




WALKER ASSOCIATES

5 New Hagg
Oldfield Road
Hunley, Holmfirth
Huddersfield
West Yorkshire
HD14 6RN

Tel: +44 (0) 1484 30 4800
Email:
Web:


EXISTING SOUTH ELEVATION

scale 1:100

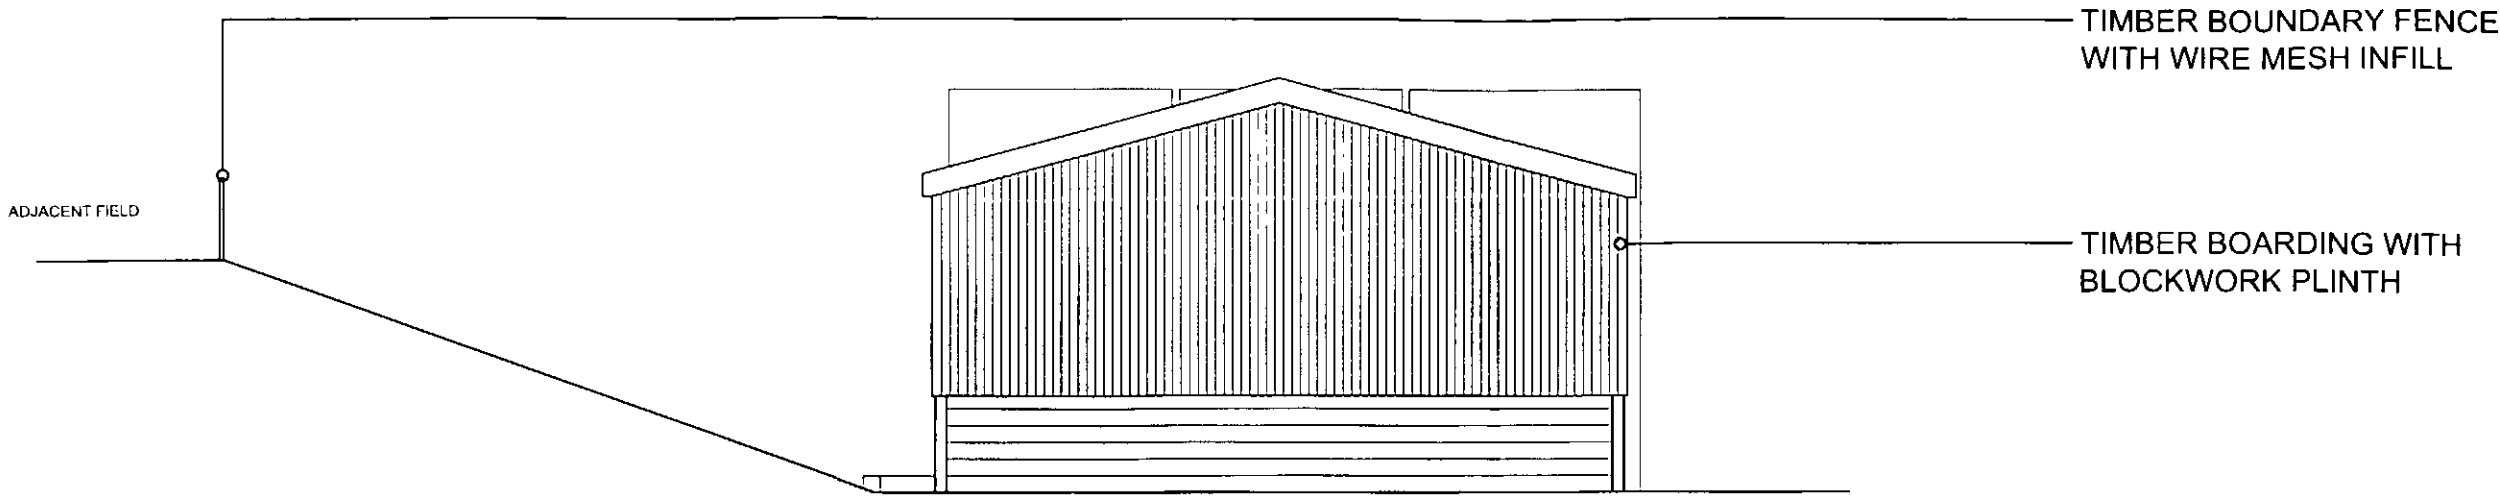

EXISTING WEST ELEVATION

scale 1:100

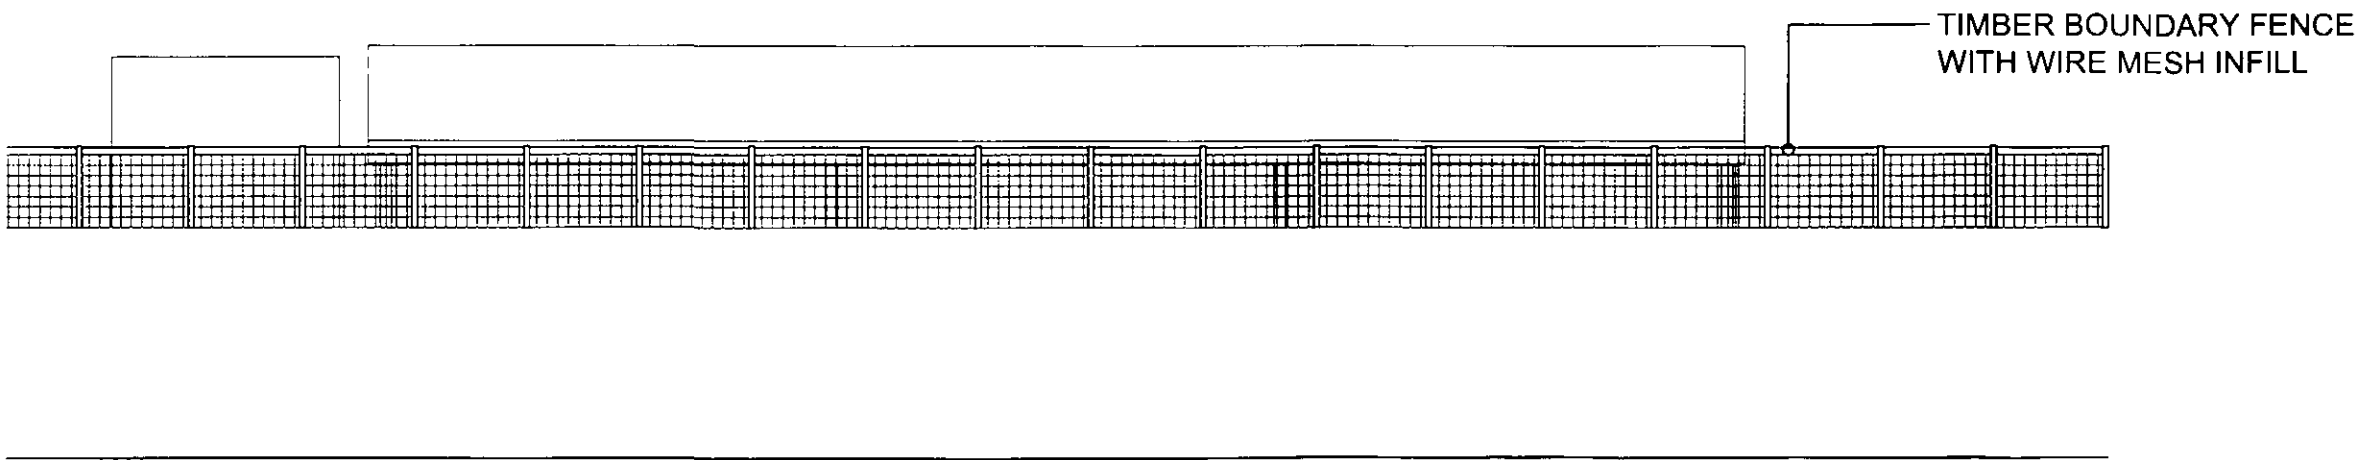

Notes:

Copyright Reserved. This drawing must only be used for the Client and location specified in the title block. It may not be copied by any third party without prior written consent from Walker Associates.

This drawing is only for the purposes described below and must not be used for any other purpose.

Do not scale from this drawing, all dimensions are in millimeters unless otherwise stated and should be considered as guides subject to on-site confirmations.

Prior to any work on site Walker Associates must be contacted to check the validity of the drawing.

Rev	Date	Amendment	By

PLANNING

Client:
Cannon Hall Farm Ltd,
Cawthorne,
Barnsley, S75 4AT

Job:
Silage Clamp

Drawing Title:
Existing Elevations 02

Drawing No:
WA 001 / PL / 104

Scale:
1:100 @ A3

Date:
September 2012

Drawn By:
JMW



WALKER ASSOCIATES

5, Barnsley Road,
Oldfield Road,
Huddersfield,
Huddersfield,
West Yorkshire,
HD4 6RN.

Tel: 01484 303800
Email:
Web:


EXISTING PLAN

scale 1:100

ADJACENT FIELD

PROPOSED LOCATION
FOR SILAGE CLAMP

BARN

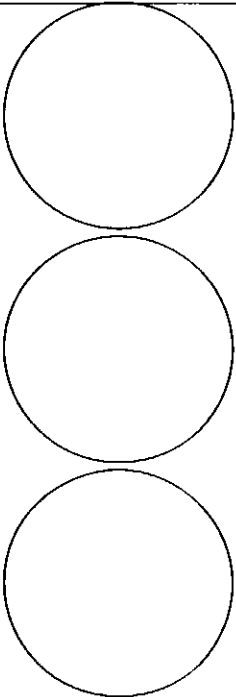

Notes:

Copyright Reserved. This drawing must only be used for the Client and location specified in the title block. It may not be copied by any third party without prior written consent from Walker Associates.

This drawing is only for the purposes described below and must not be used for any other purpose.

Do not scale from this drawing, all dimensions are in millimeters unless otherwise stated and should be considered as guides subject to on-site confirmations.

Prior to any work on site Walker Associates must be contacted to check the validity of the drawing.

Rev	Date	Amendment	By

PLANNING

Client:
Cannon Hall Farm Ltd,
Cawthorne,
Barnsley, S75 4AT

Job:
Silage Clamp

Drawing Title:
Existing Plan

Drawing No:
WA 001 / PL / 102

Scale:
1:100 @ A3

Date:
September 2012

Drawn By:
IMW




5 New Hang,
Oldfield Road,
Hunley, Holmfirth,
Huddersfield,
West Yorkshire,
HD16 6RN

Tel: 01484 303800
Email:
Web:


PROPOSED SOUTH ELEVATION

scale 1:100

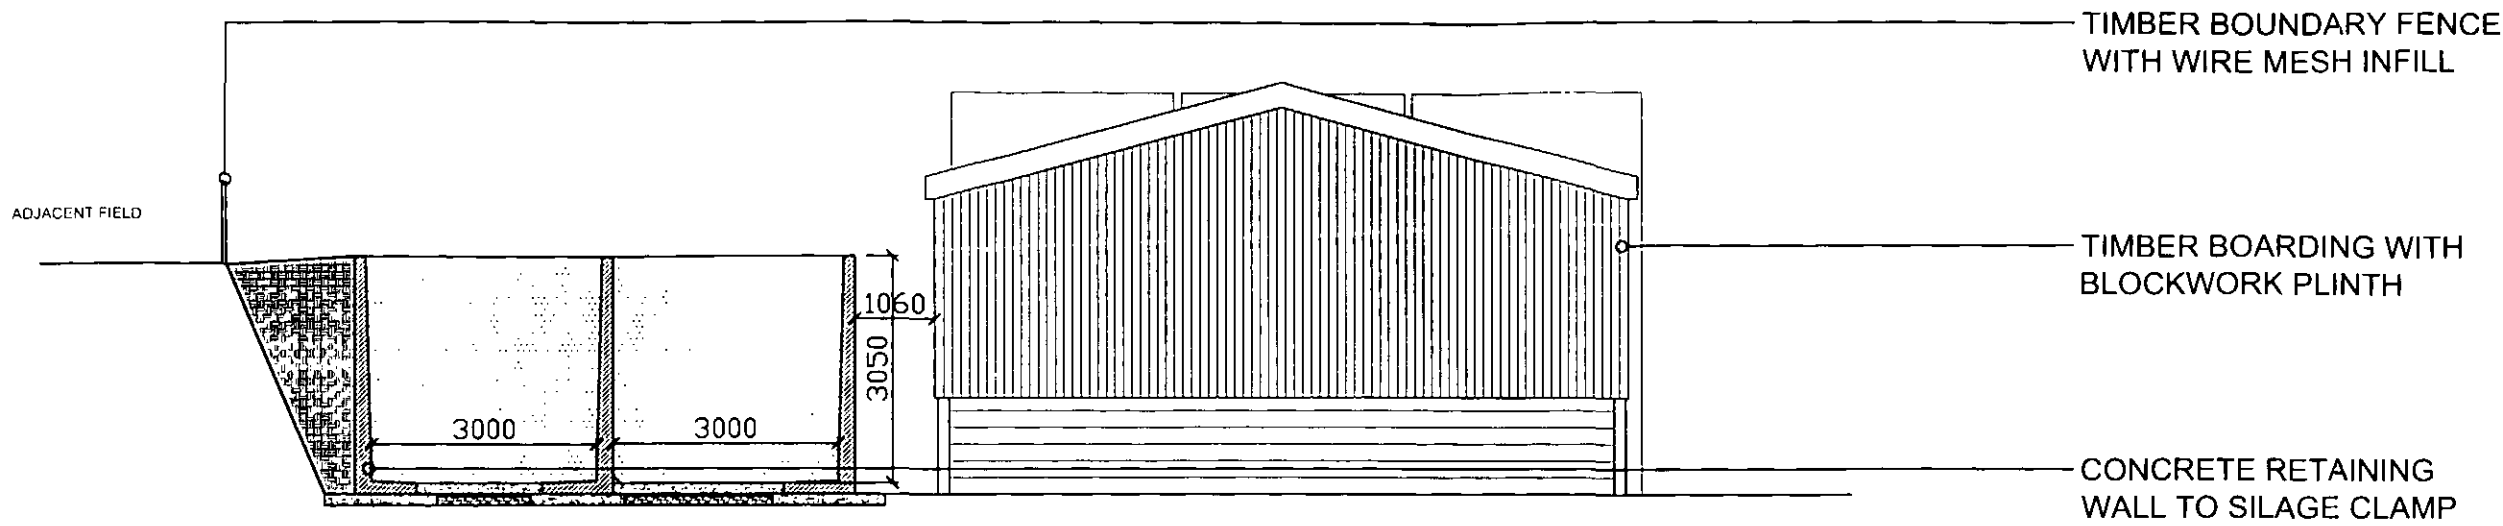

PROPOSED WEST ELEVATION

scale 1:100

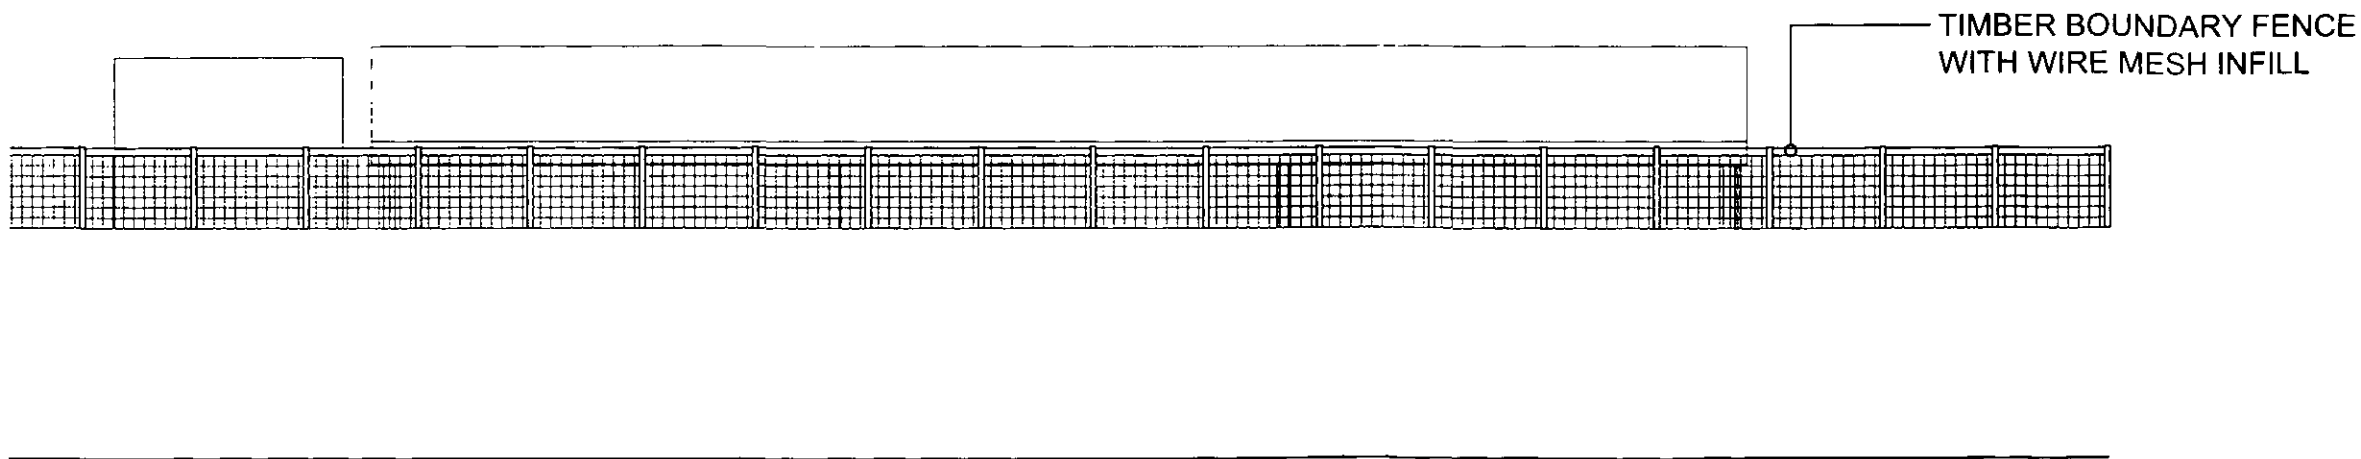

Notes:

Copyright Reserved. This drawing must only be used for the Client and location specified in the title block. It may not be copied by any third party without prior written consent from Walker Associates.

This drawing is only for the purposes described below and must not be used for any other purpose.

Do not scale from this drawing, all dimensions are in millimeters unless otherwise stated and should be considered as guides subject to on-site confirmations.

Prior to any work on site Walker Associates must be contacted to check the validity of the drawing.

Rev	Date	Amendment	By

PLANNING

Client:
Cannon Hall Farm Ltd,
Cawthorne,
Barnsley S75 4AT

Job:
Silage Clamp


Drawing Title:
Proposed Elevations 02

Drawing No:
WA 001 / PL / 204

Scale:
1:100 @ A3

Date:
September 2012

Drawn By:
JMW

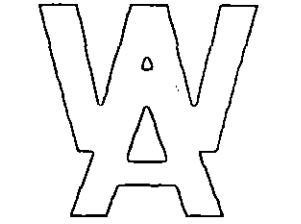

WALKER ASSOCIATES

4 New House
Oldfield Road
Holehouse, Holmbyth
Huddersfield
West Yorkshire
HD4 6RN

Tel: 01484 301800
Email:
Web: