



1 Existing North East Elevation  
Scale: 1:100 @ A1

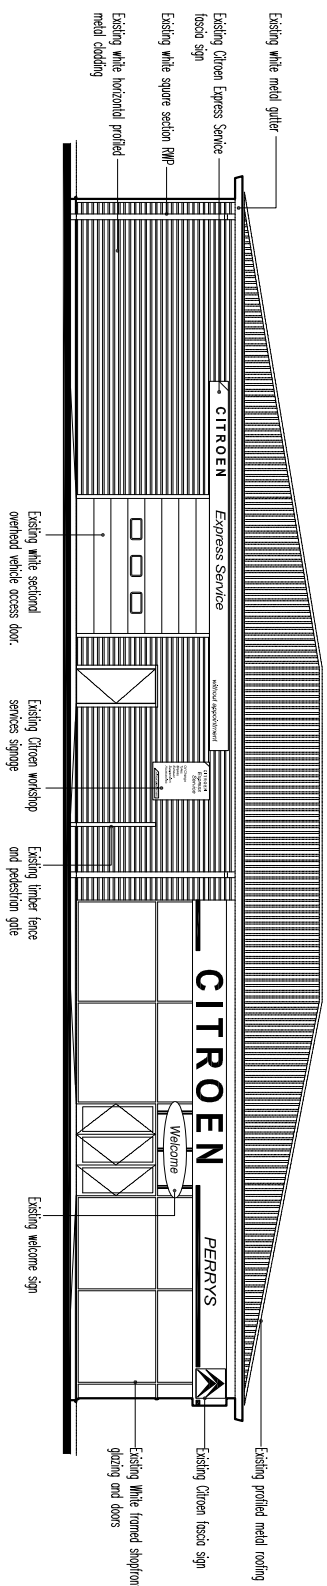


3 Existing North West Elevation  
Scale: 1:100 @ A1


0 1 2 3 4 5m

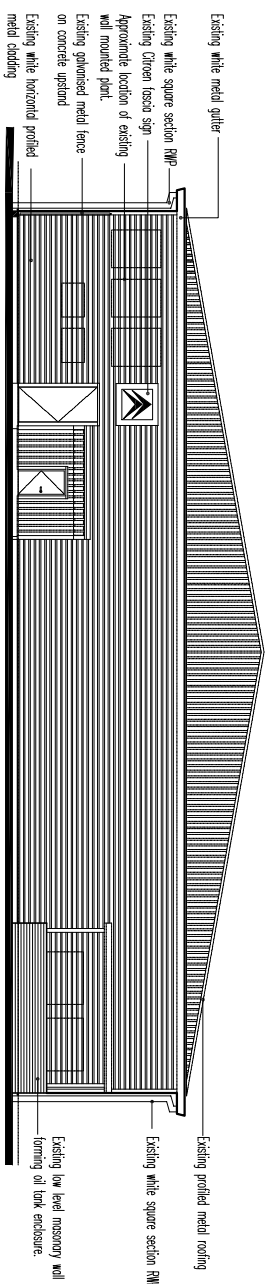

2 Existing South East Elevation  
Scale: 1:100 @ A1

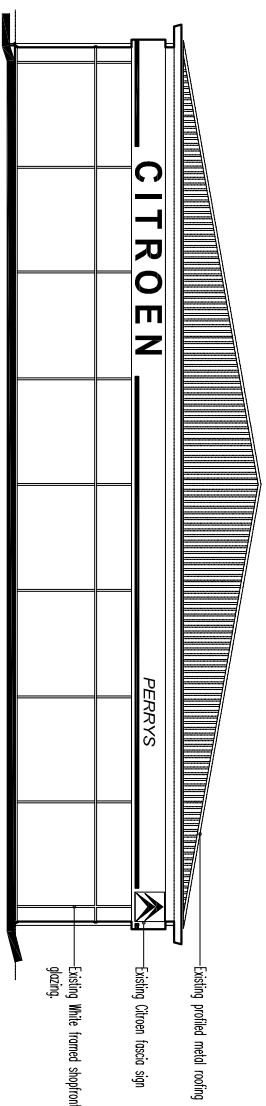


4 Existing South West Elevation  
Scale: 1:100 @ A1

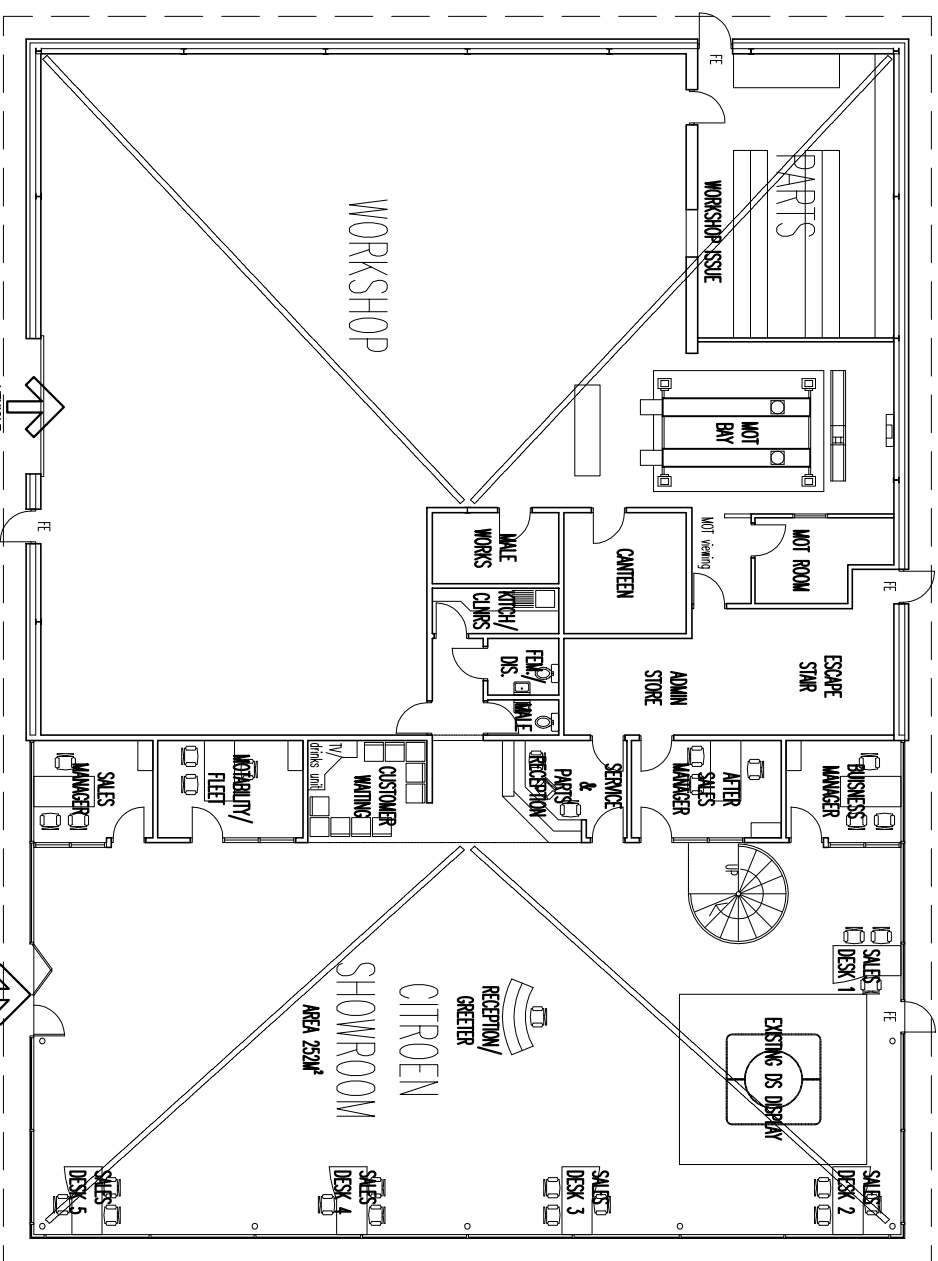

5 Existing Floor Plan  
Scale: 1:100 @ A1


0 1 2 3 4 5m

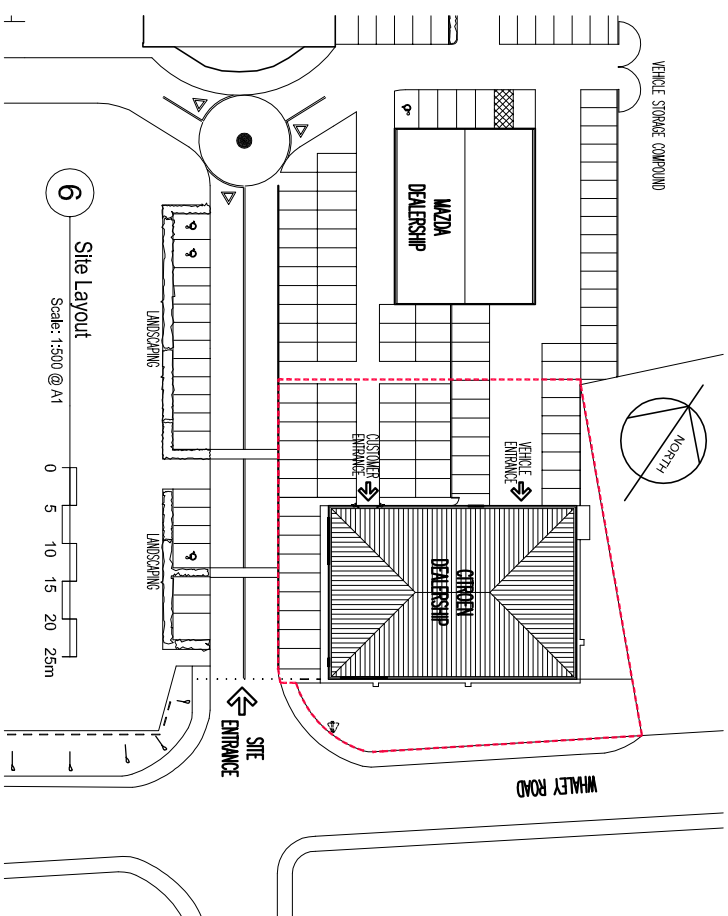

6 Site Layout

Scale: 1:500 @ A1

0 5 10 15 20 25

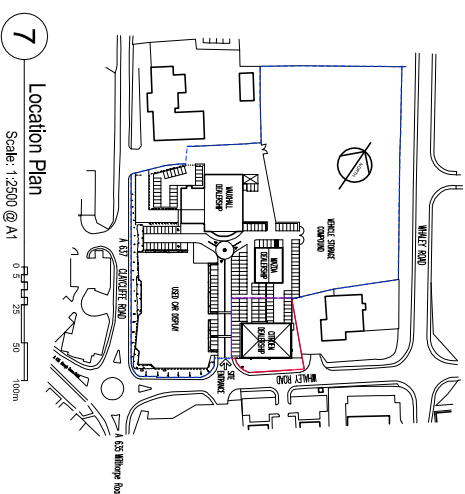

7

Location Plan

Scale: 1:2500 @ A1

A horizontal scale bar with markings at 0, 5, 25, 50, and 100m. A north arrow points upwards from the 0 mark.

[illegible][illegible]

## PLANNING