
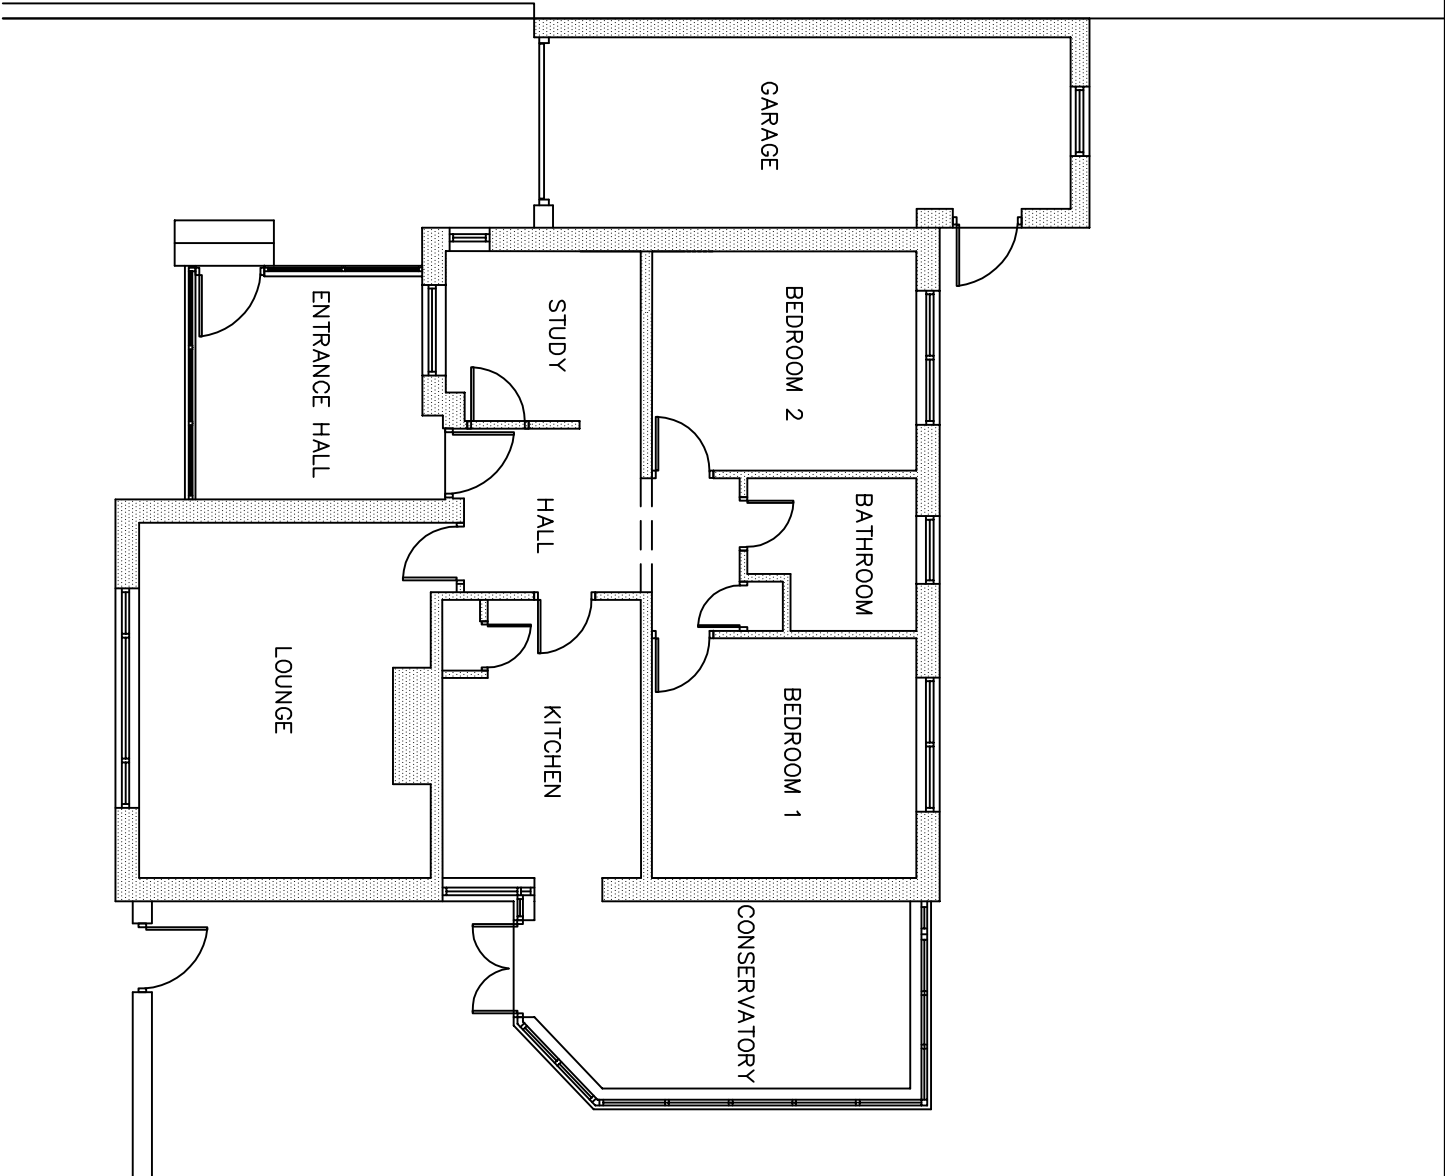


GROUND FLOOR PLANS
AS EXISTING & AS PROPOSED

PROPOSED ROOF EXTENSION
17 GREENSIDE, HOYLANDSWAINE
DWG No. 208-A04 revA
SCALE 1:100@A3 AUGUST 2011

REV DATE ITEM
A 30/08/11 PLAN AMENDED

AUTH
ID

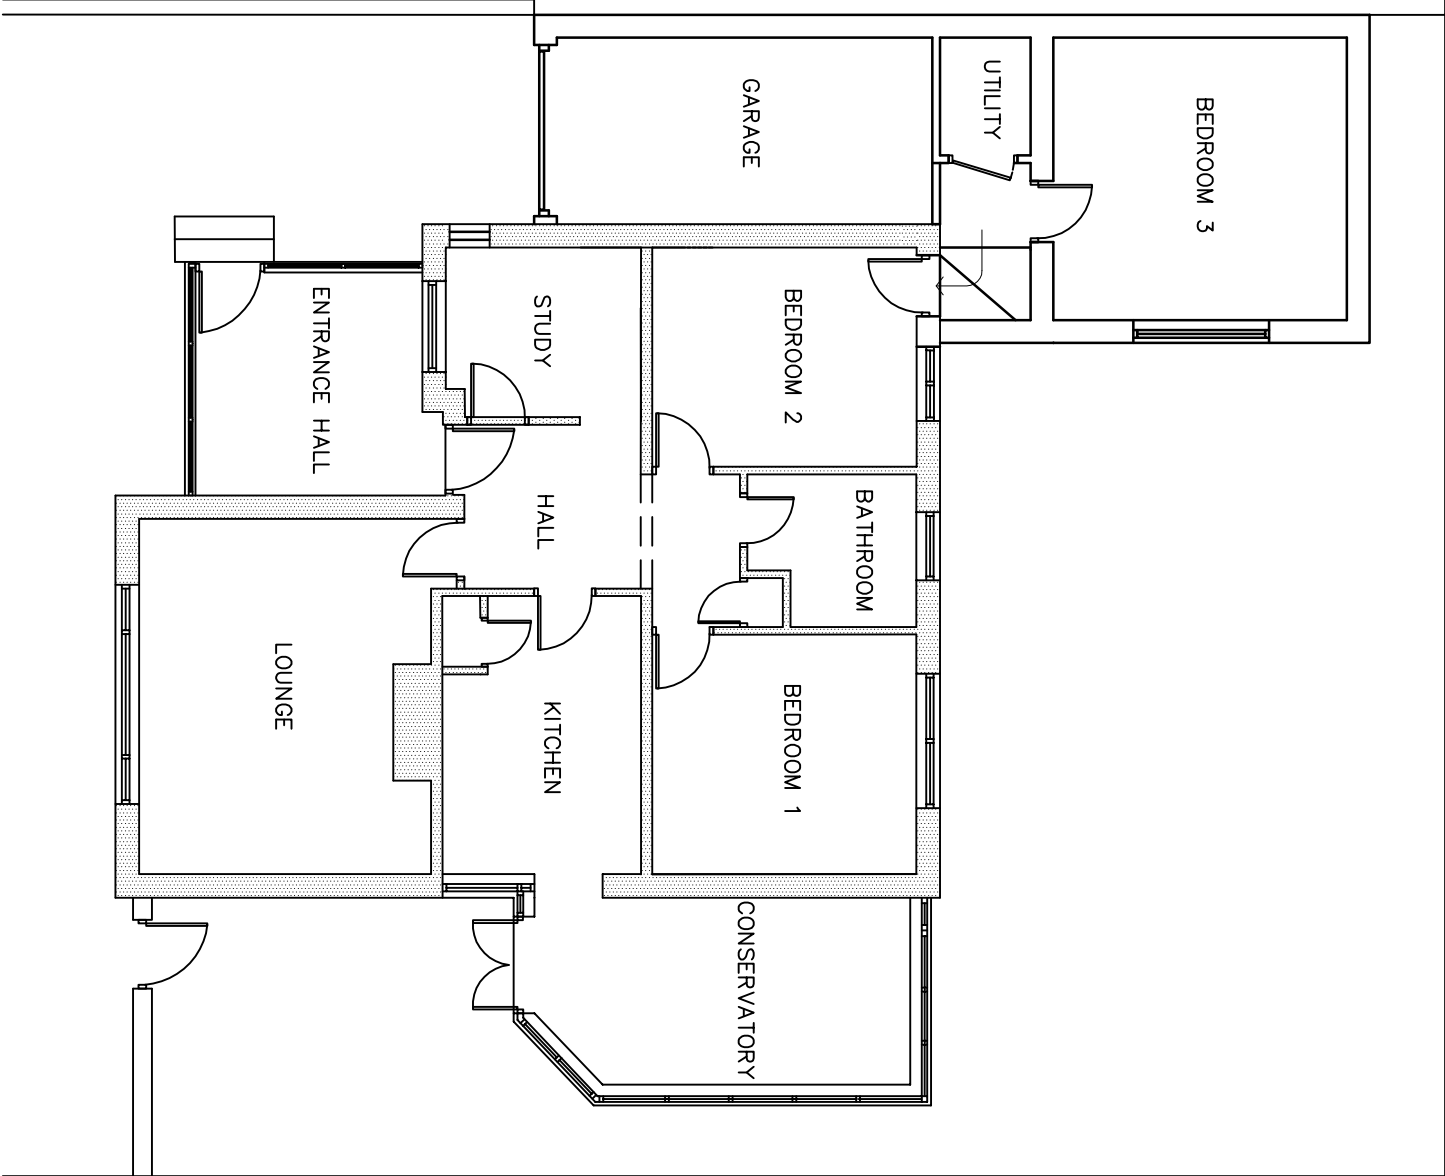

GROUND FLOOR PLAN AS PROPOSED

GROUND FLOOR PLAN AS EXISTING