


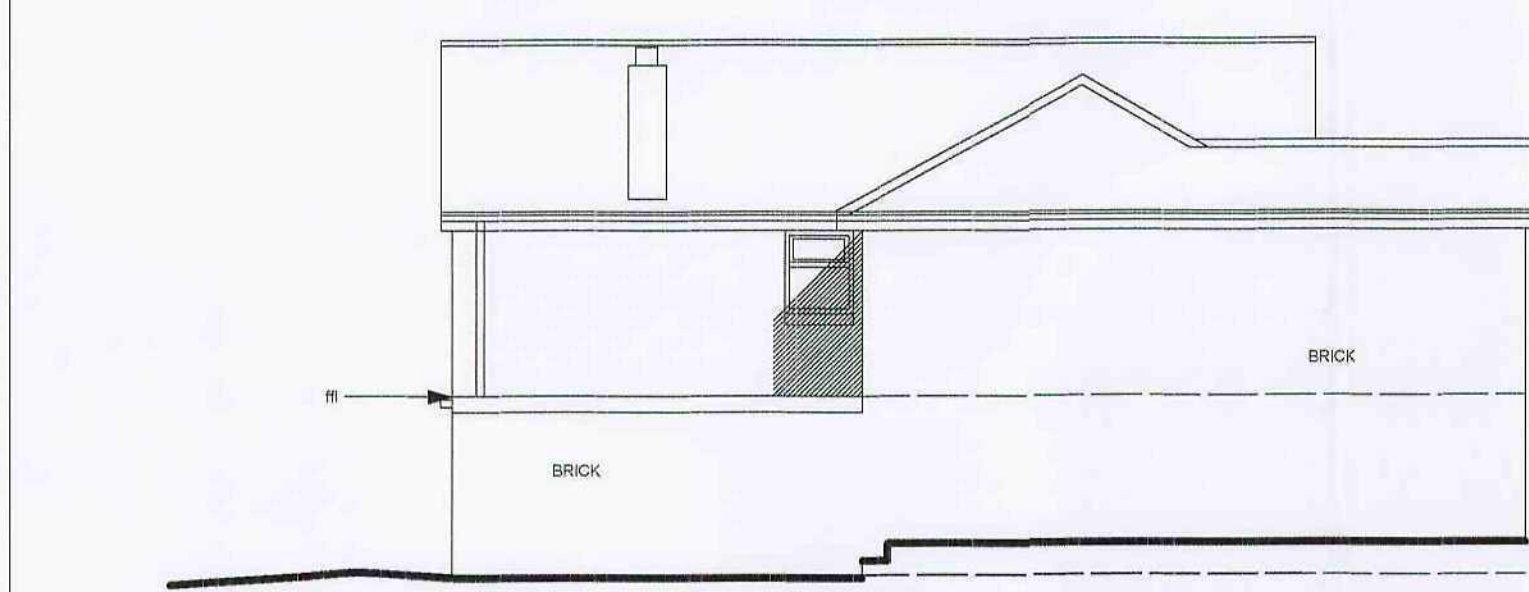
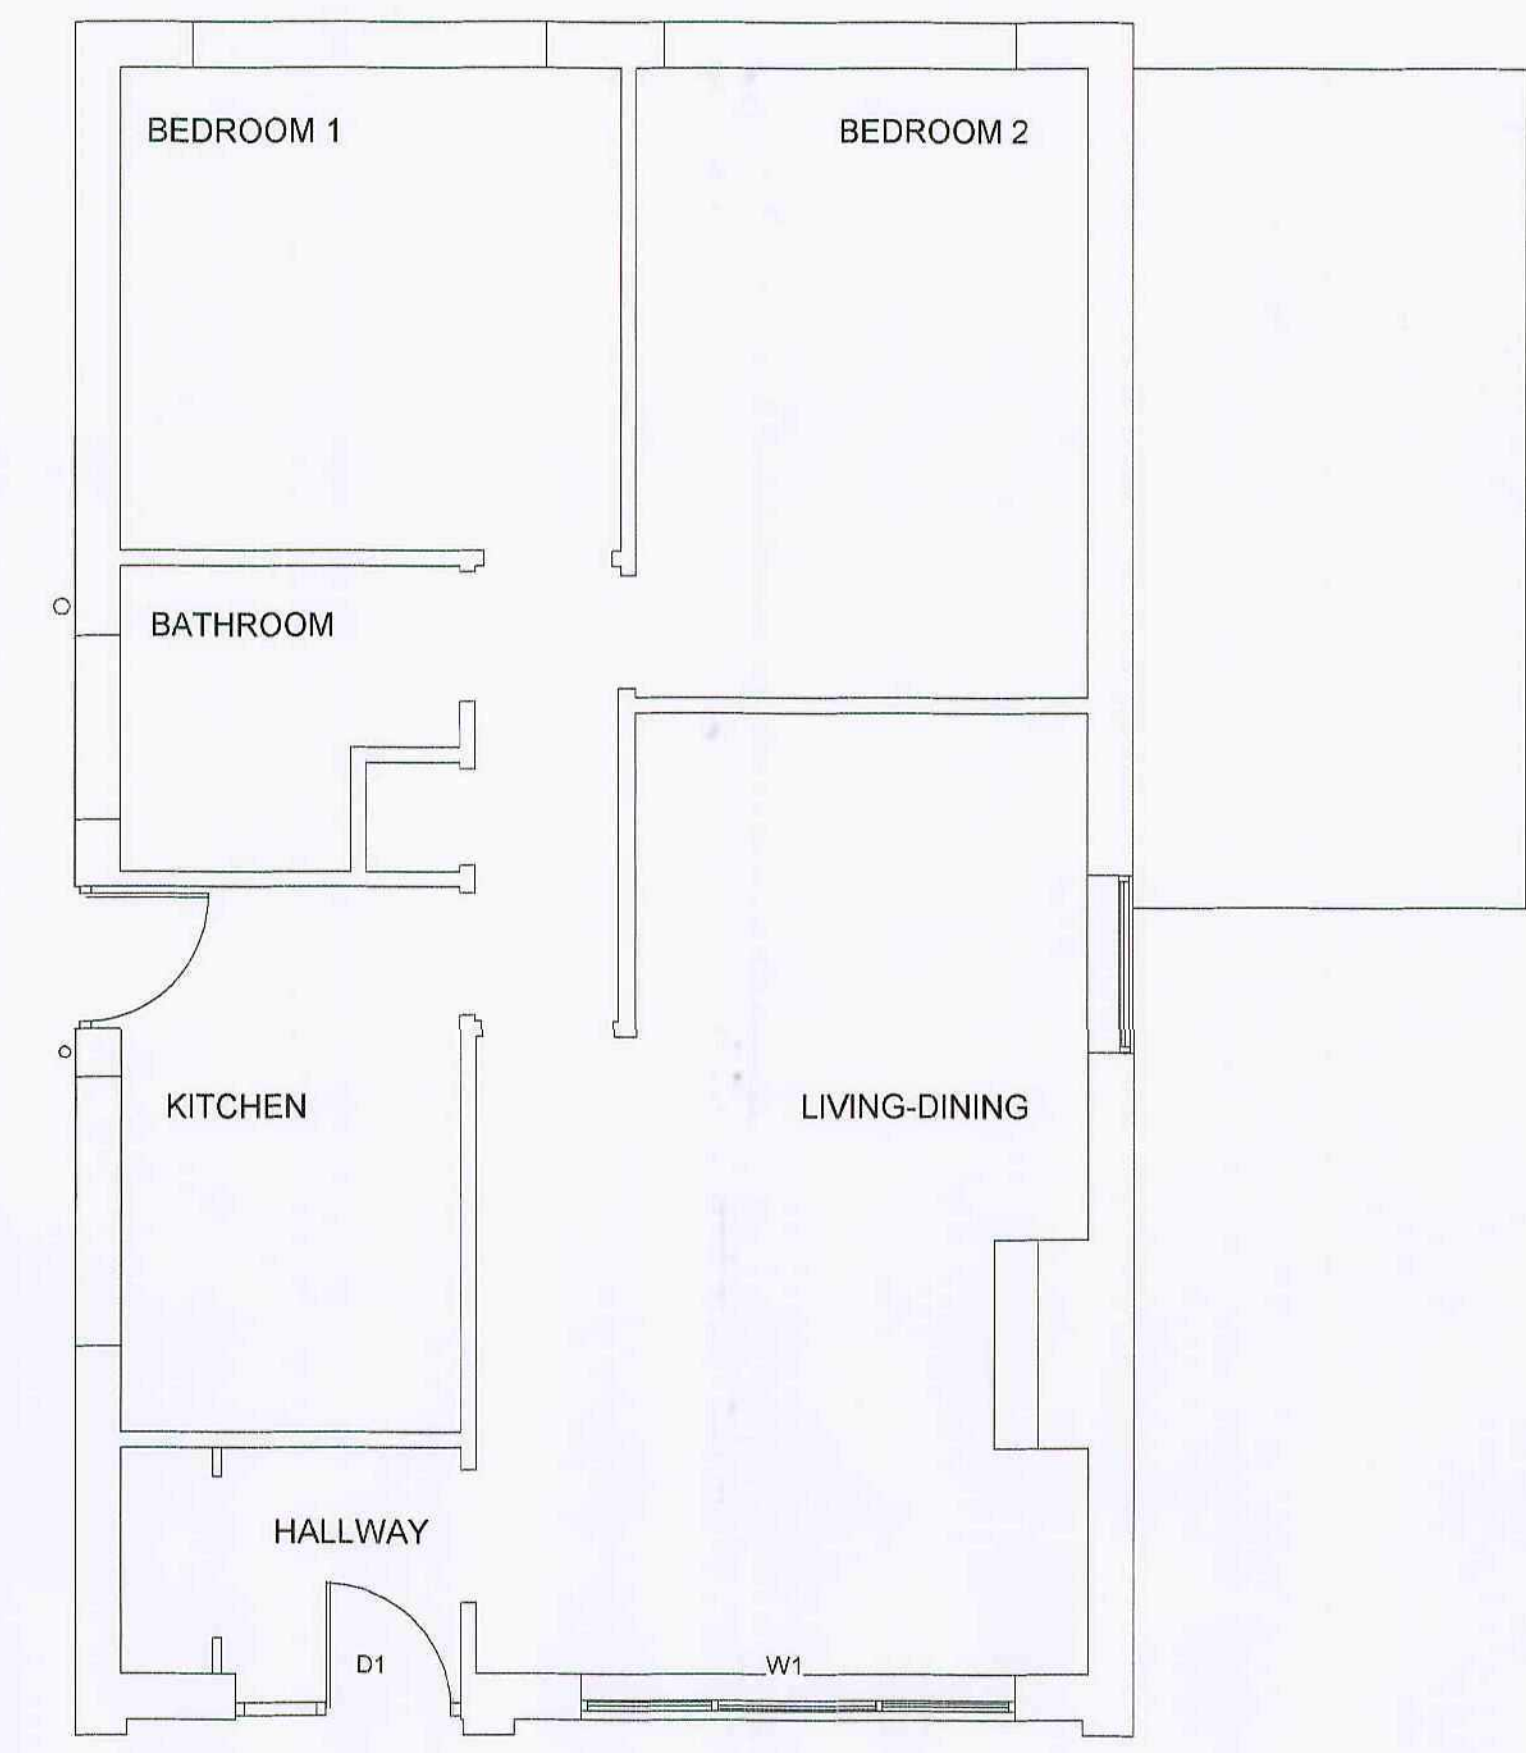
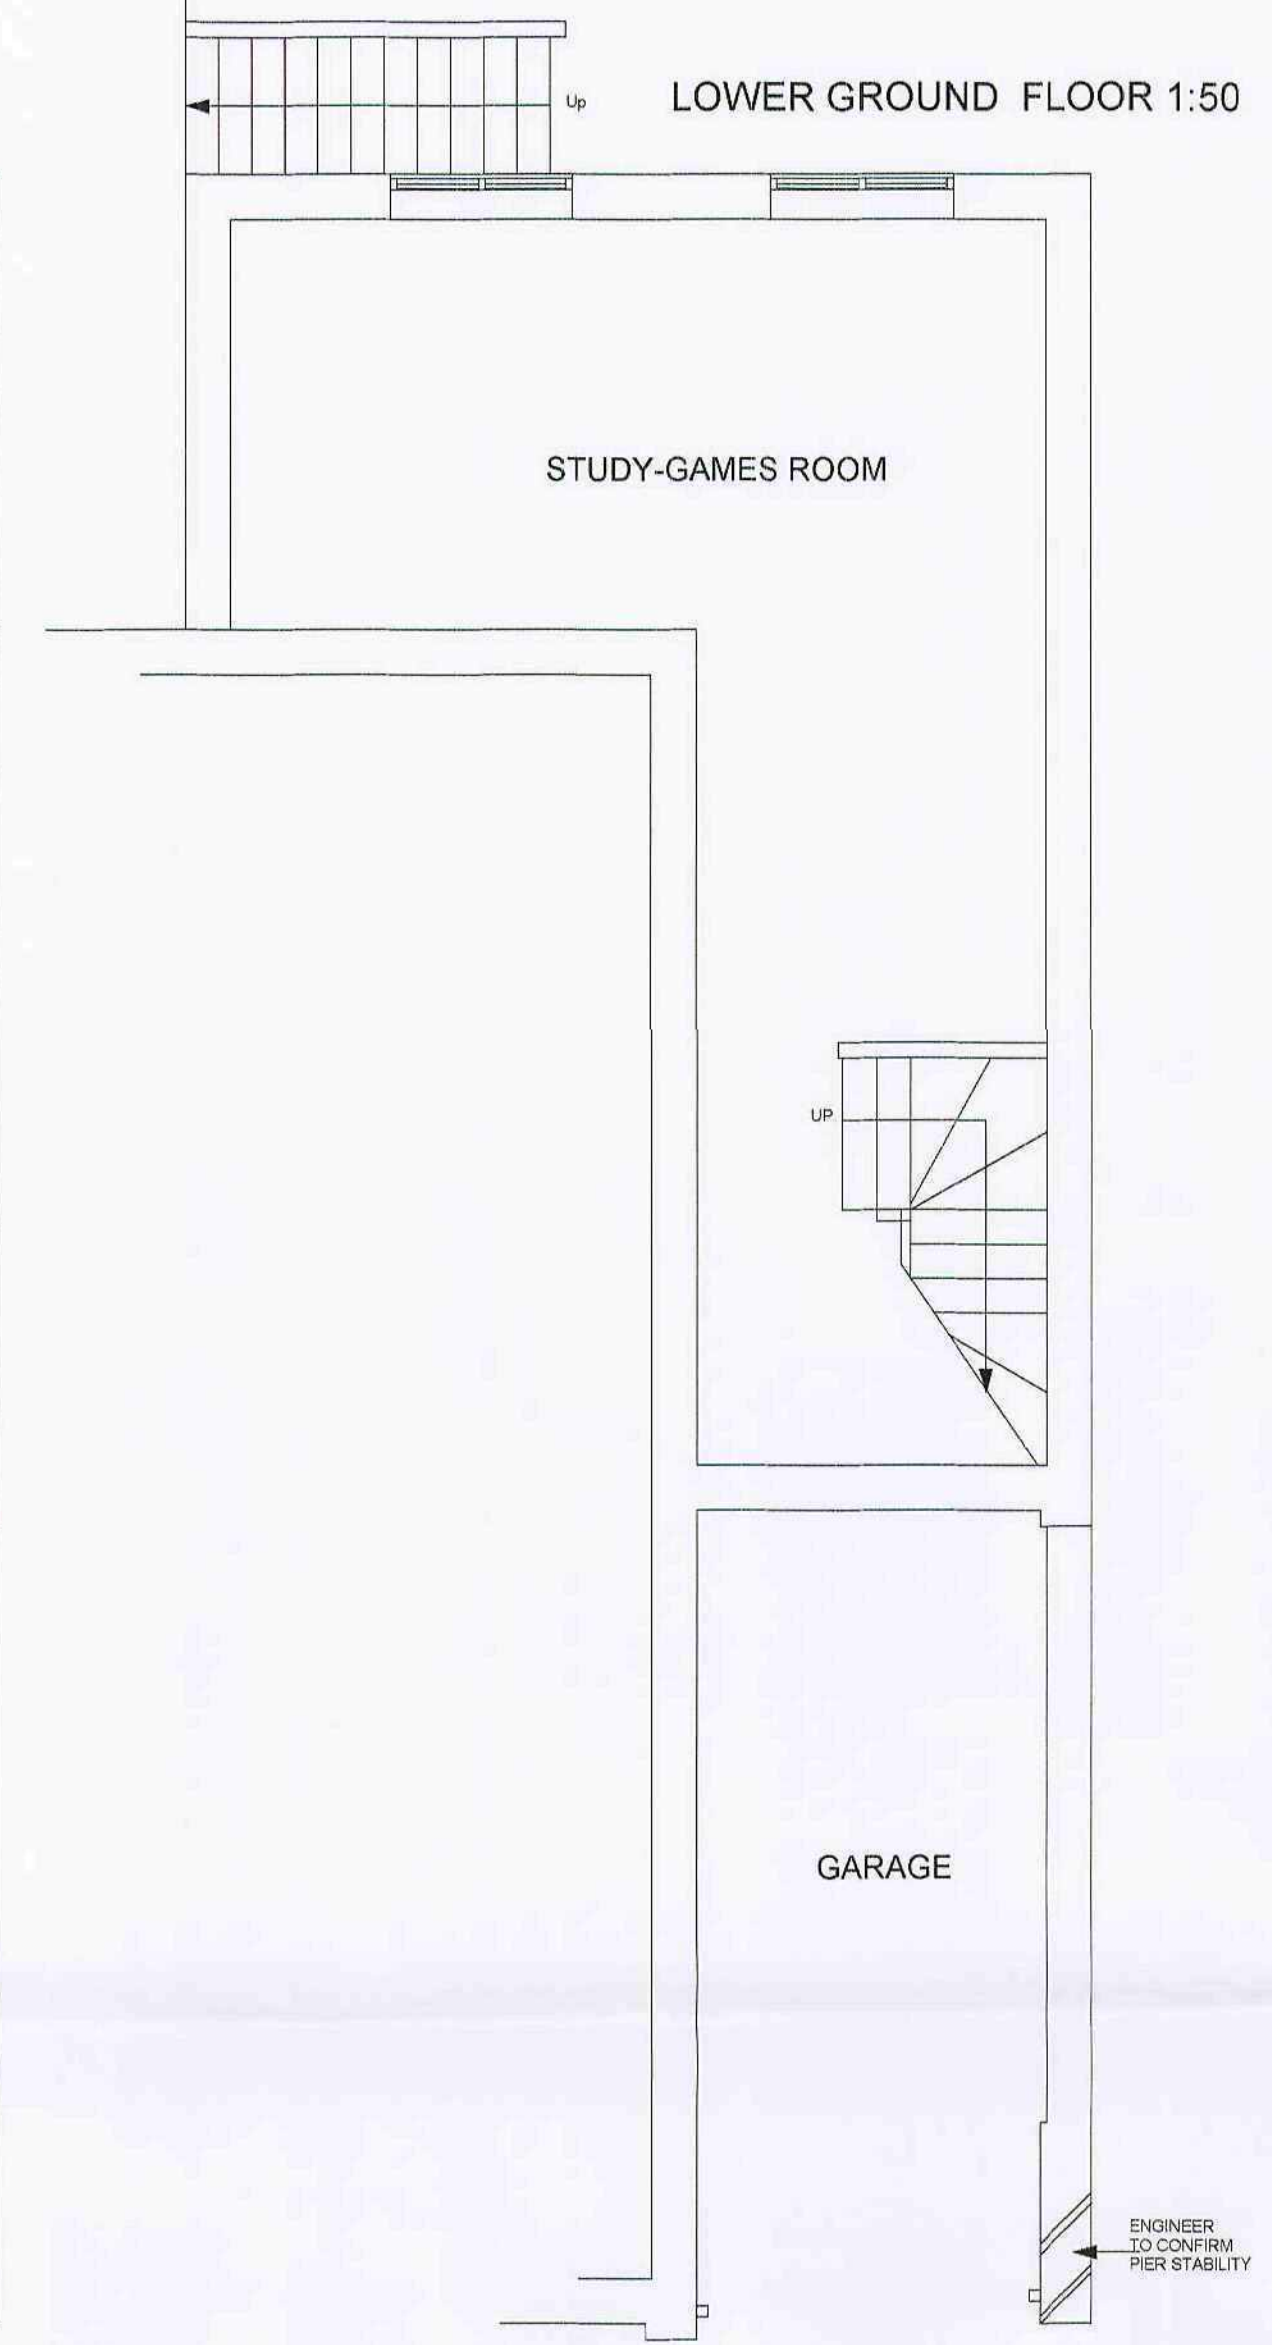


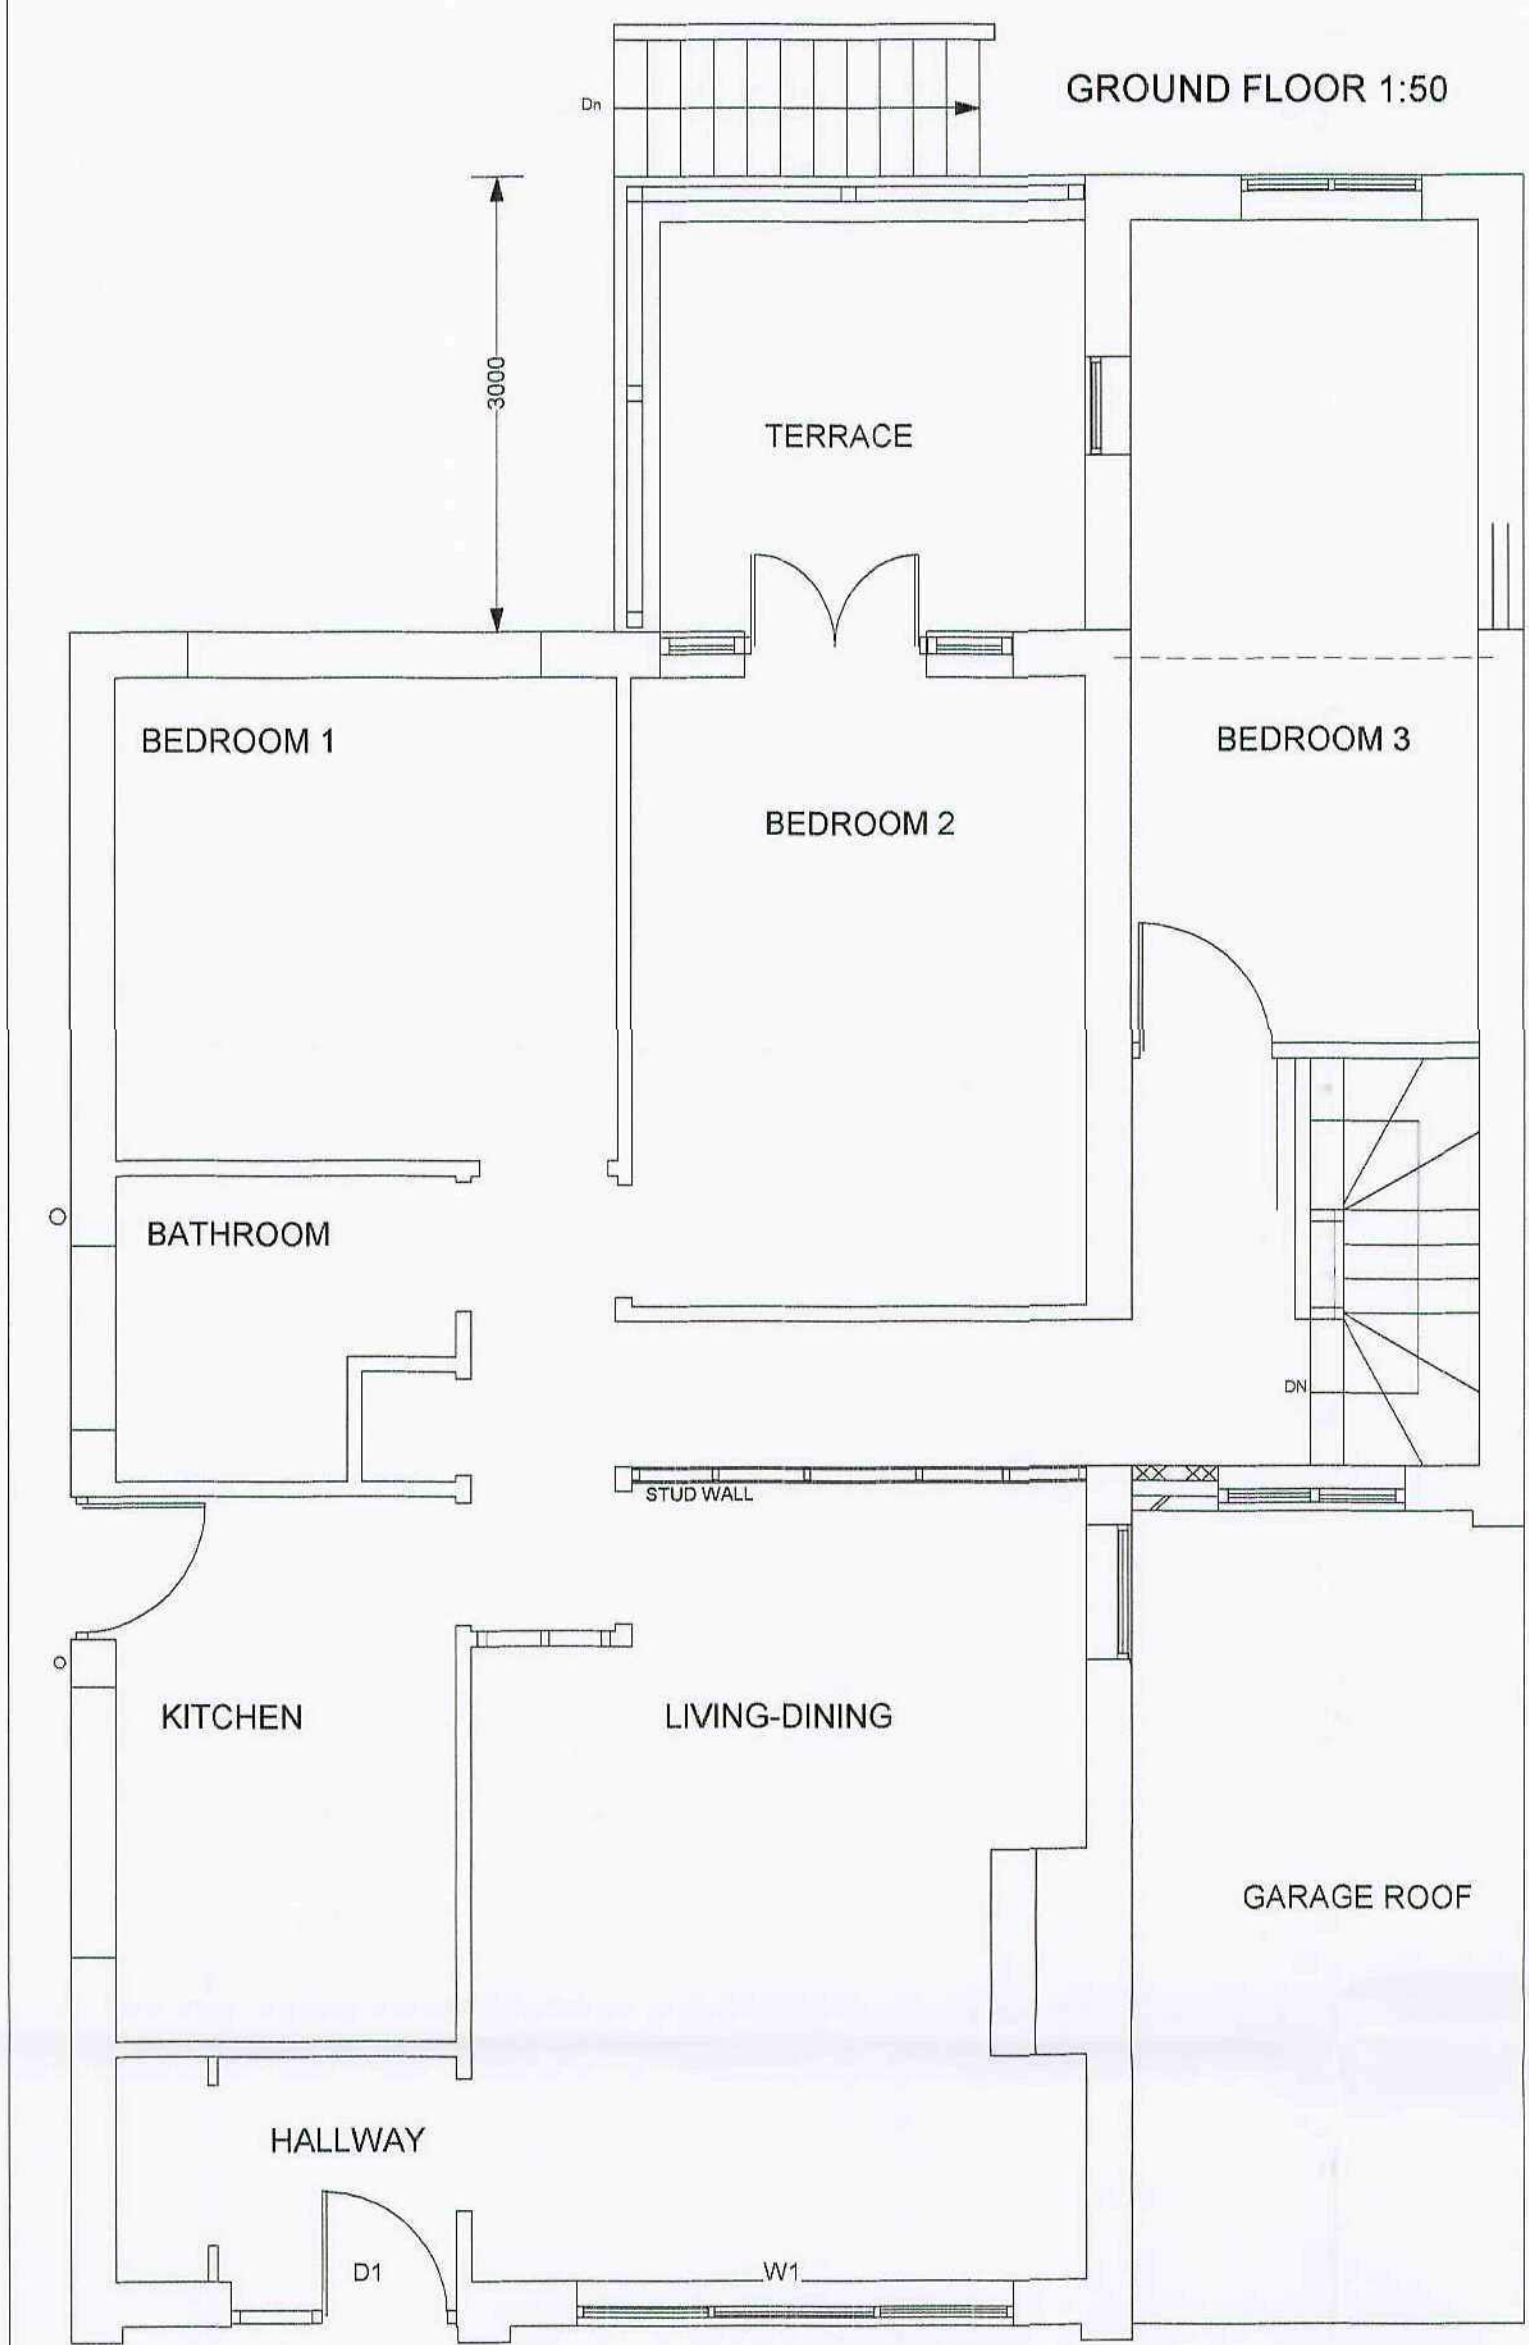


SIDE

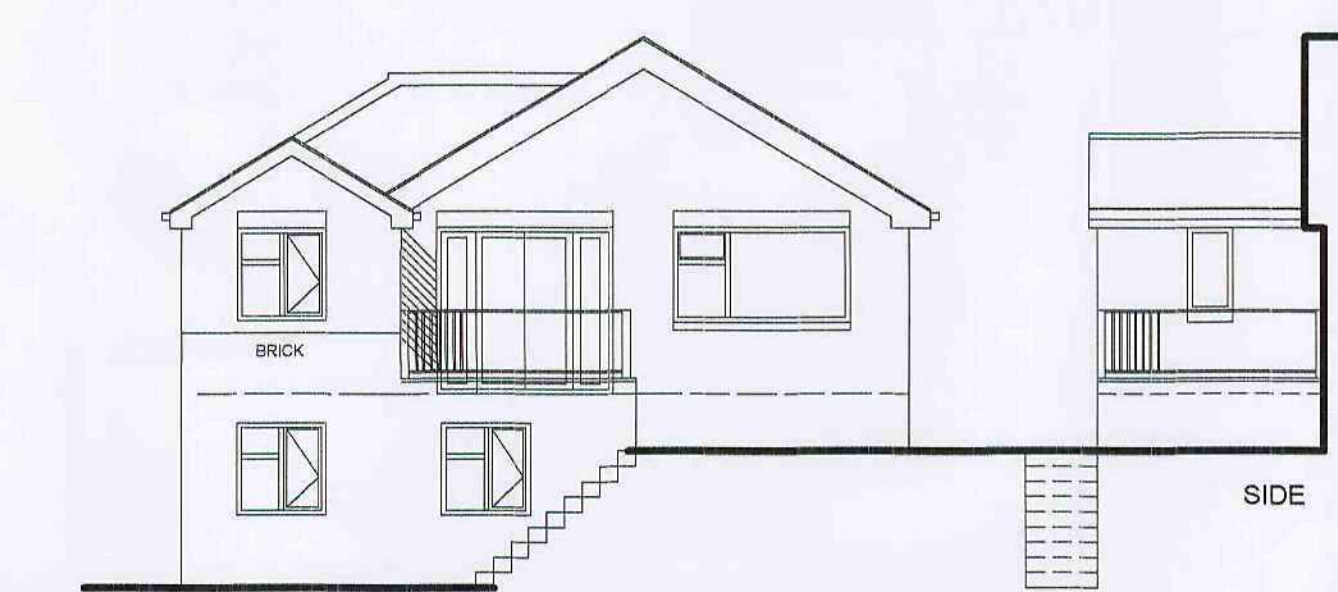


REAR

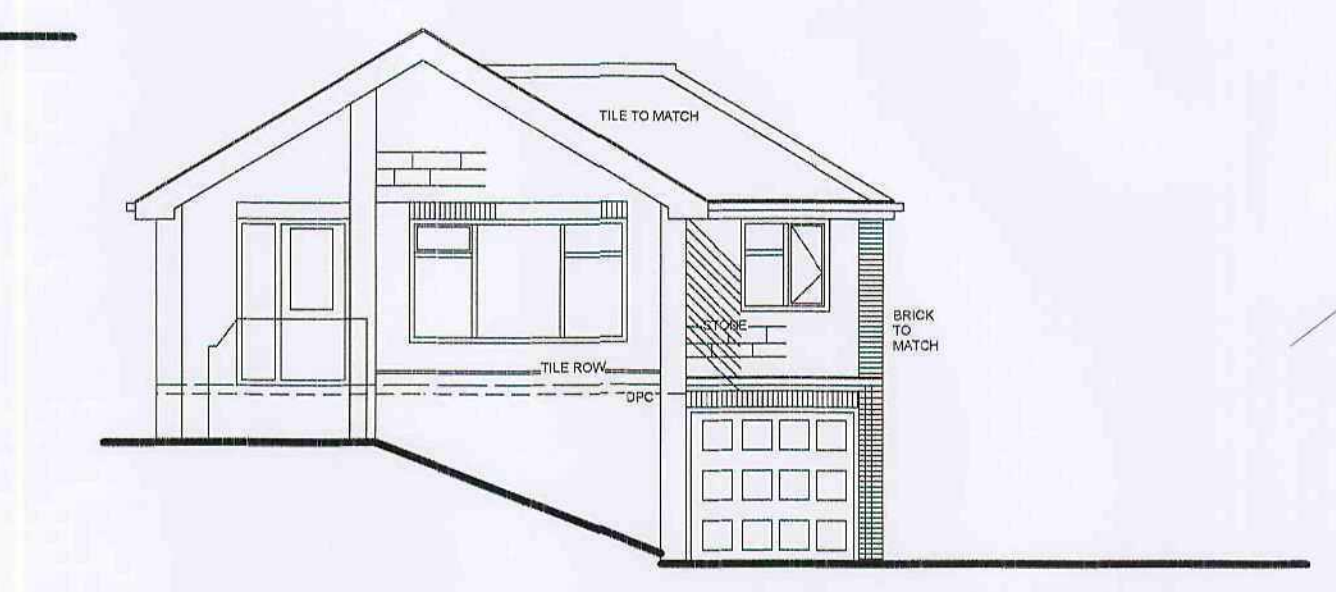


FRONT

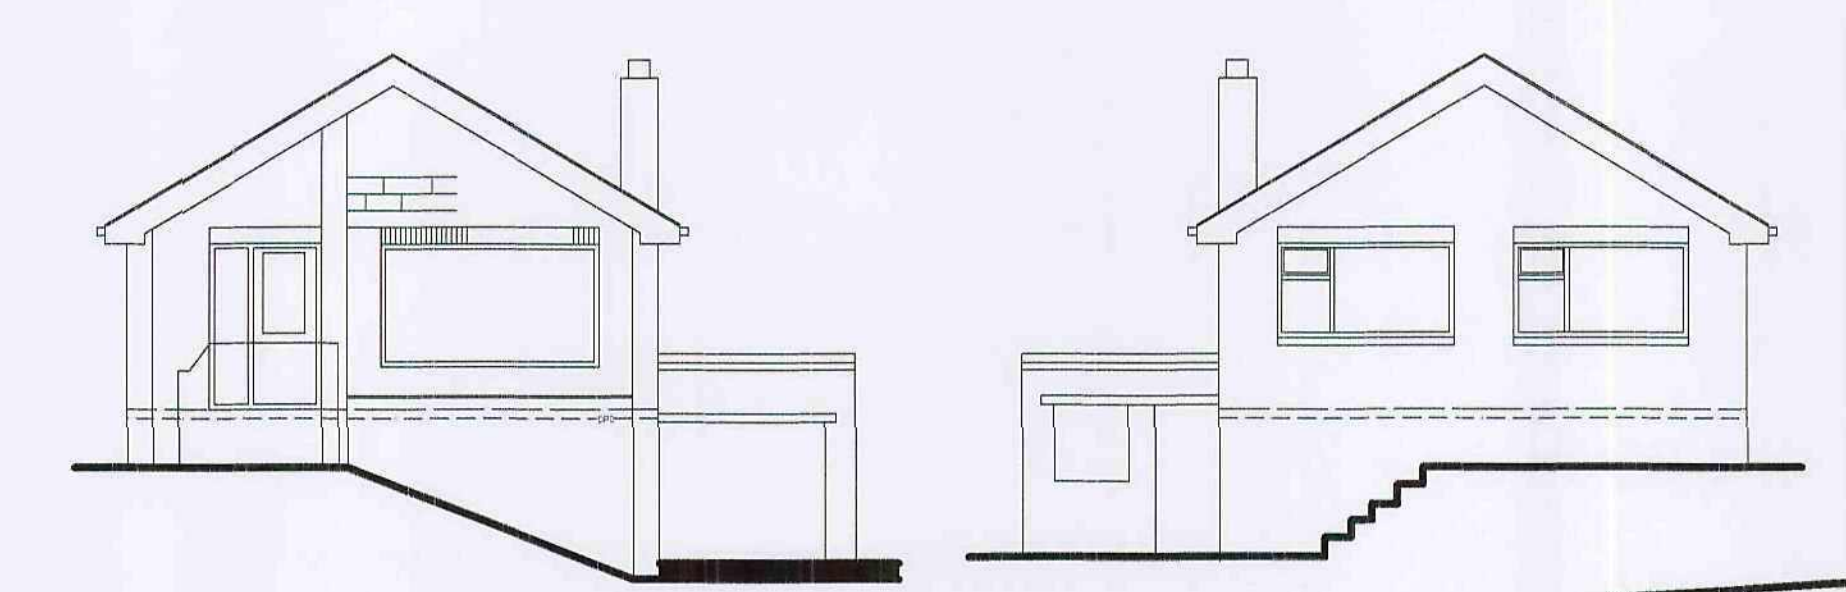

FRONT

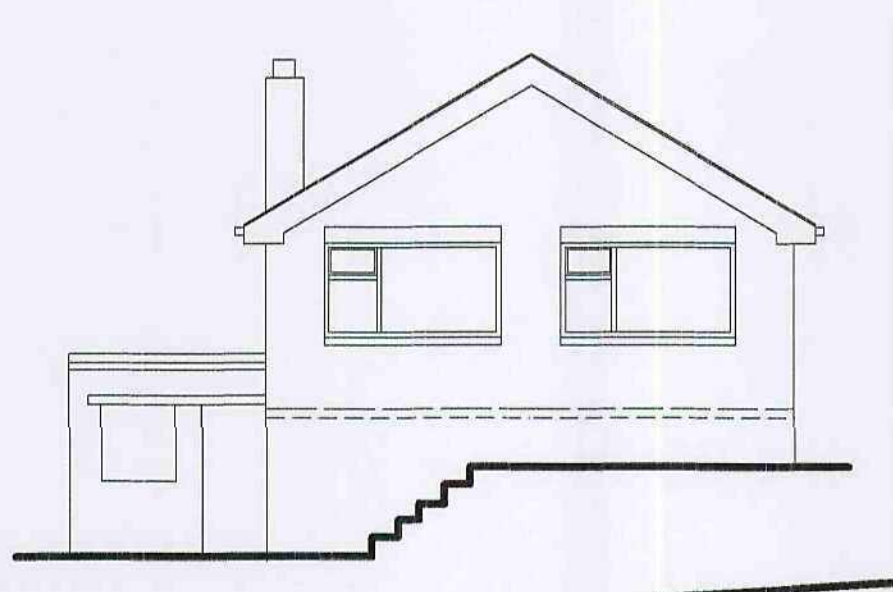

REAR

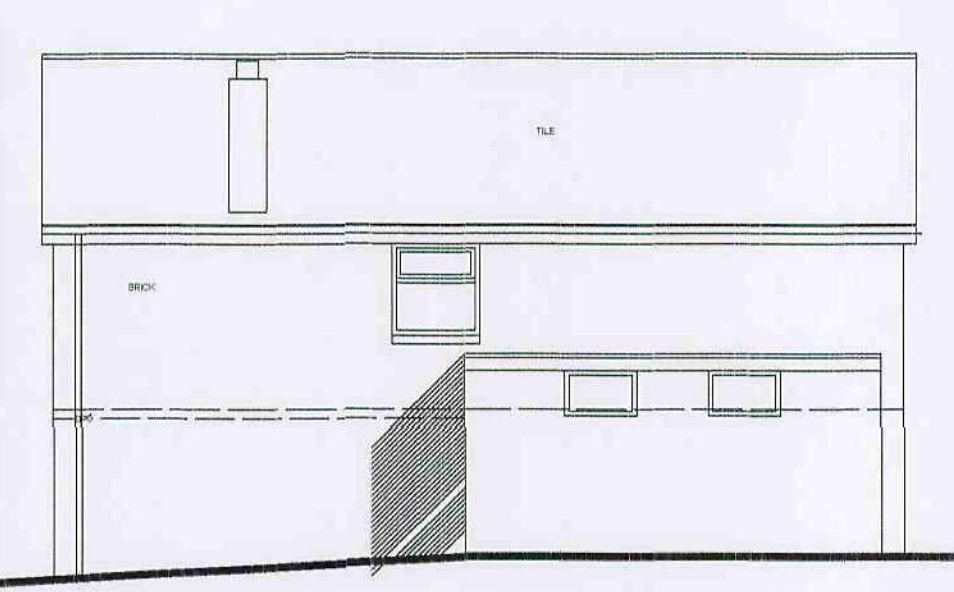

SIDE



SITE PLAN 1:500



Location Plan 1:1250

IT IS THE RESPONSIBILITY OF THE CONTRACTOR TO NOTIFY THE ARCHITECT OF ANY DISCREPANCIES ON THE DRAWING PRIOR TO CONSTRUCTION. ALL DIMENSIONS TO BE CHECKED ON SITE.

REVISIONS	Date
A	27.08

ANDREW BAILEY
Chartered Architect

PROJECT:
SIDE EXTENSION
16 HILLSIDE DRIVE
HOYLAND
BARNESLEY
S74 9LF.

CLIENT:
R. WILDE

DRAWING:
PLANNING

DWG NO	JOB NO
01	108 9128

REV	DATE
A	March, 2008

NOTES

© Crown Copyright 2008. All rights reserved. Licence number 100020469

Andrew Bailey
(BAH) and DA Architects
85 Lindsell Road Wombwell
Barnsley S73 0JL
T F 01225 762590
E Mail: aa2architects@btconnect.com

NO DIMENSIONS TO BE SCALED FROM THIS DRAWING WHICH IS THE PROPERTY OF THE COMPANY. IT IS NOT TO BE USED OR DISCLOSED IN ANY WAY EXCEPT AS AUTHORIZED BY THE COMPANY. CLIENT IS RESPONSIBLE FOR PROVIDING ARCHITECT WITH CORRECT SITE BOUNDARY/OWNERSHIP DEFINITIONS AND ANY CONSTRAINTS OR EASEMENTS RELATING TO THE SITE. ARCHITECT WILL ASSUME SITE BOUNDARIES AS CLEARLY DEFINED, UNLESS OTHERWISE INFORMED BY CLIENT. NO WORK TO BE CARRIED OUT WITHOUT PLANNING PERMISSION AND UNTIL A BUILDING REGULATIONS APPLICATION HAS BEEN SUBMITTED. ANY WORK CARRIED OUT BEFORE BUILDING REGULATIONS APPROVAL HAS BEEN GRANTED WILL BE STRICTLY AT CLIENT'S OWN RISK. ANY BUILDING WORKS WITHIN 3M OF A NEIGHBOURING HOME'S FOUNDATIONS MAY REQUIRE YOU TO NOTIFY THE OWNER OF THAT PROPERTY OF YOUR INTENTIONS AT LEAST ONE MONTH BEFORE YOU START WORK. WORK TO AN EXISTING PARTY WALL REQUIRES YOU TO GIVE AT LEAST TWO MONTHS NOTICE OF YOUR INTENTIONS. IF CONSENT TO CARRY OUT WORK CANNOT BE REACHED PROCEDURES DEALING WITH AN DISPUTE SHOULD BE FOLLOWED (THE PARTY WALL ACT 1996).