
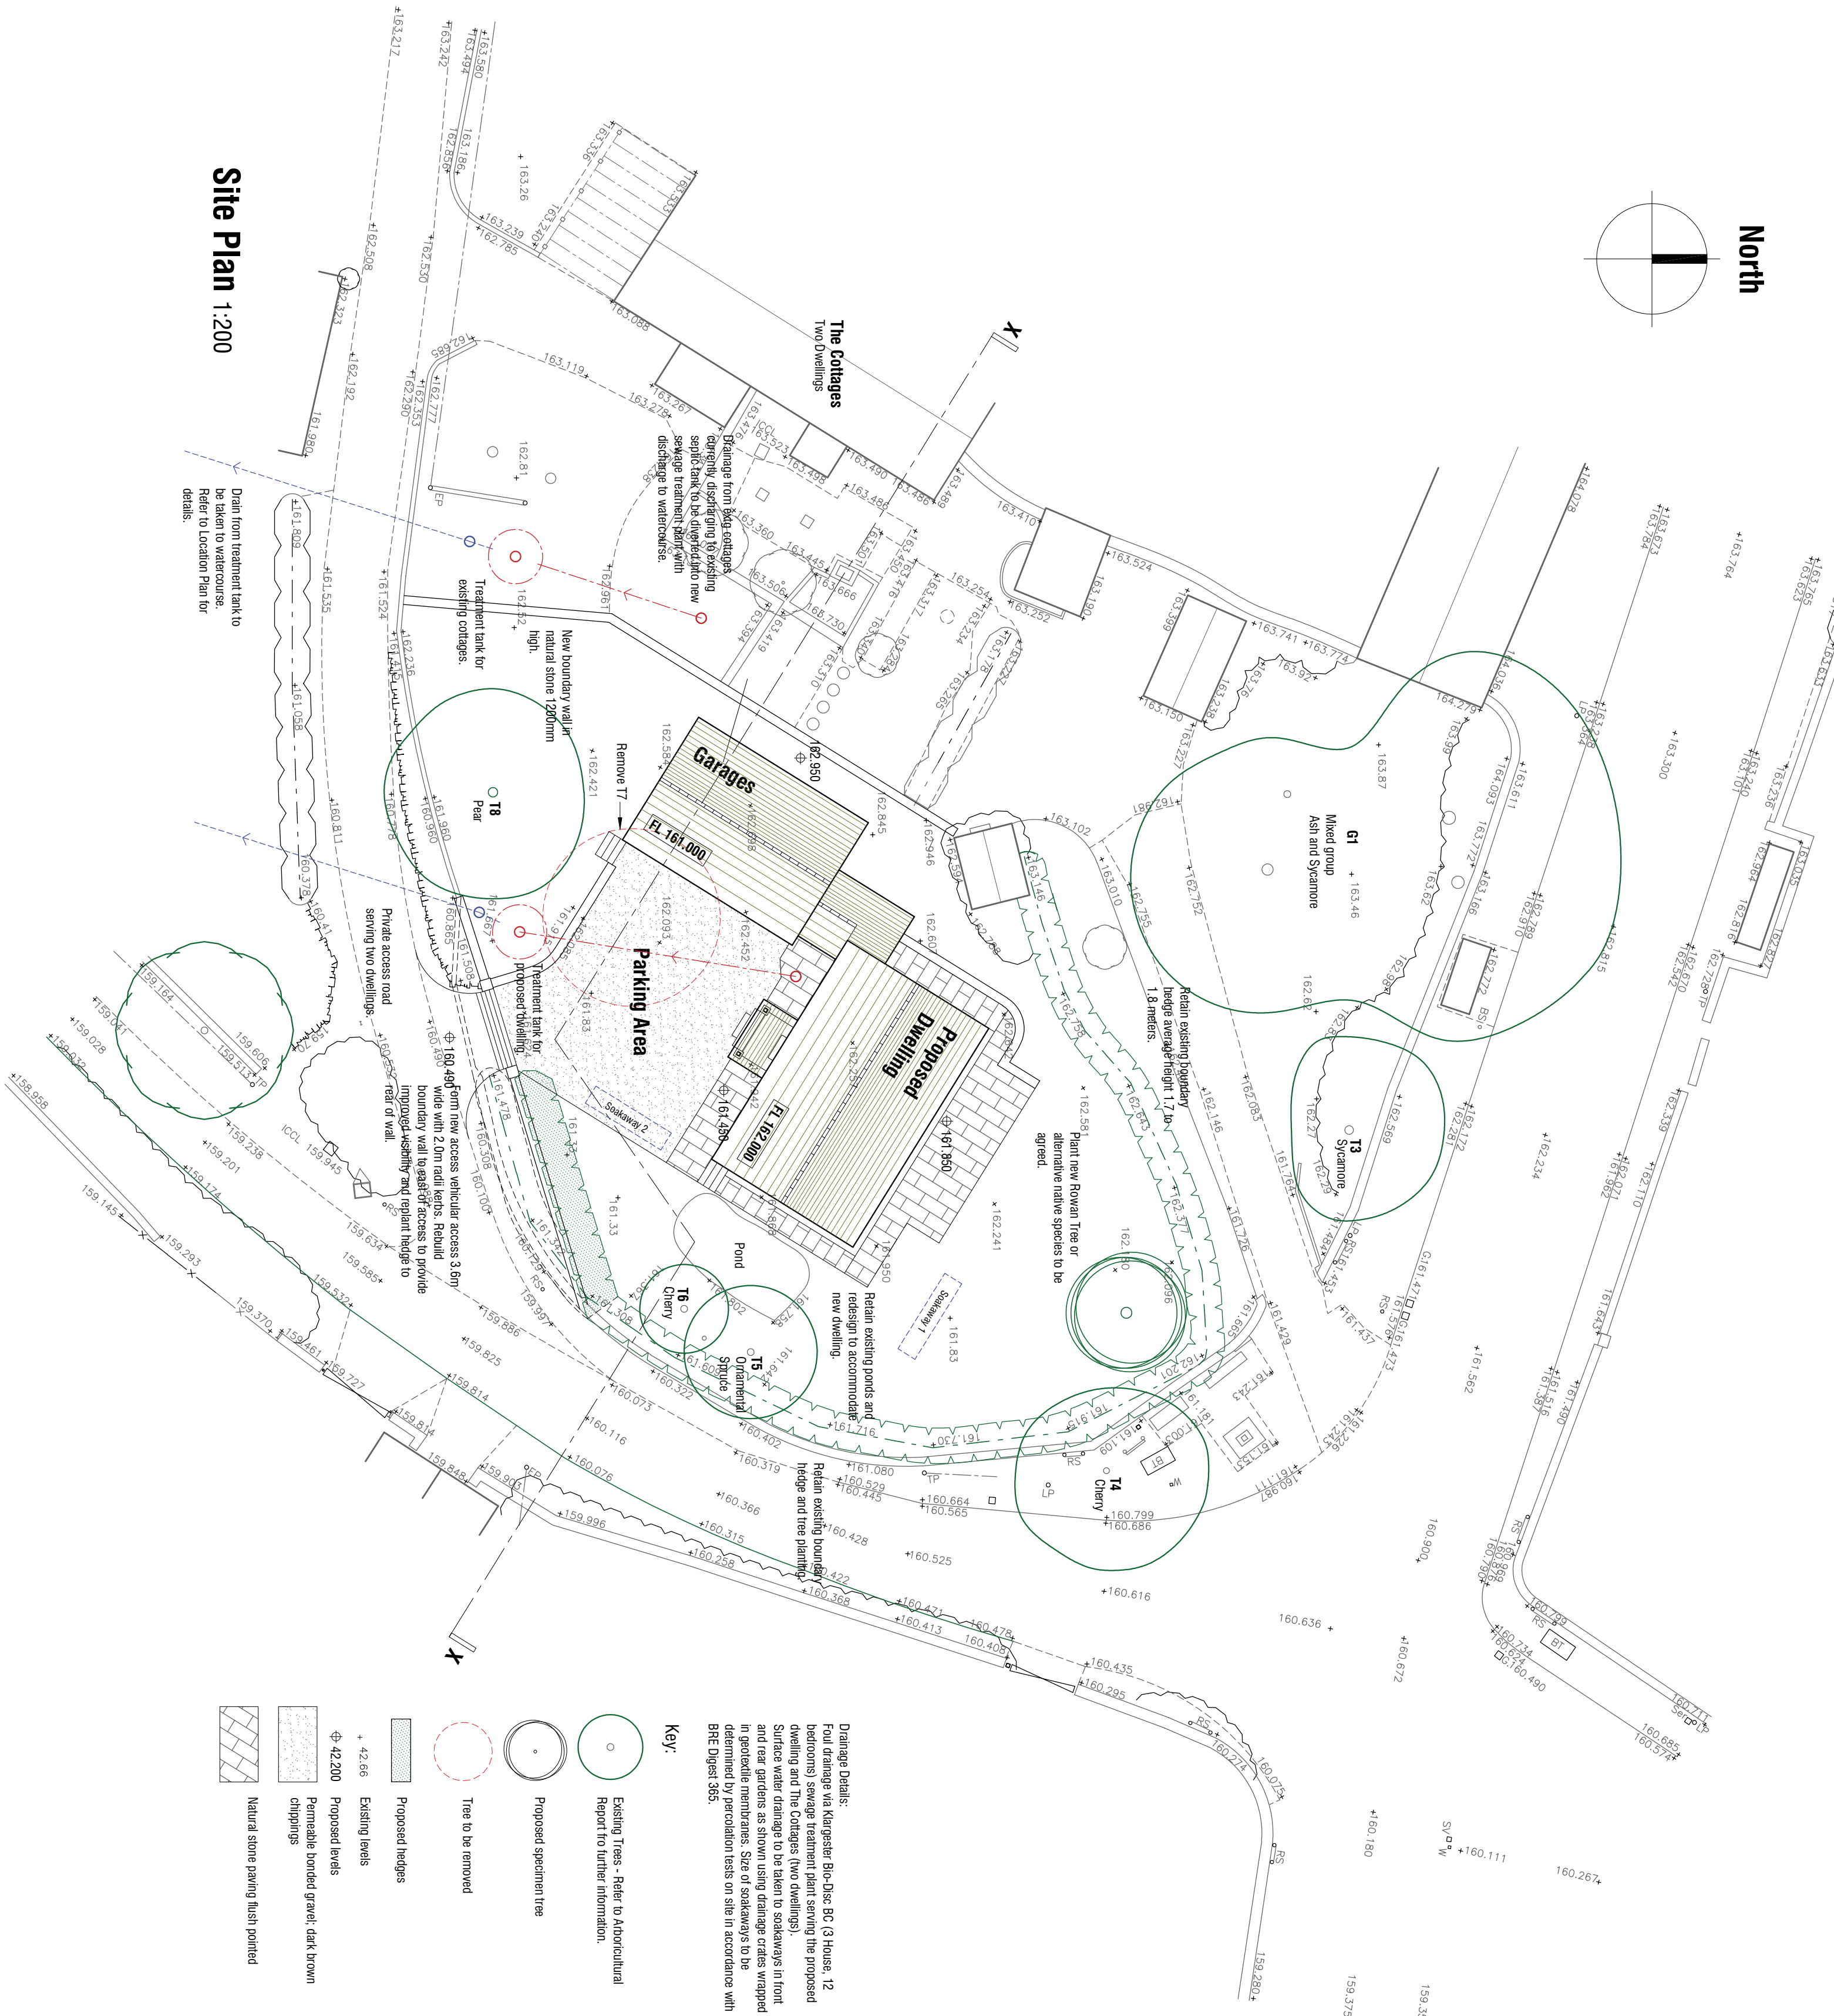


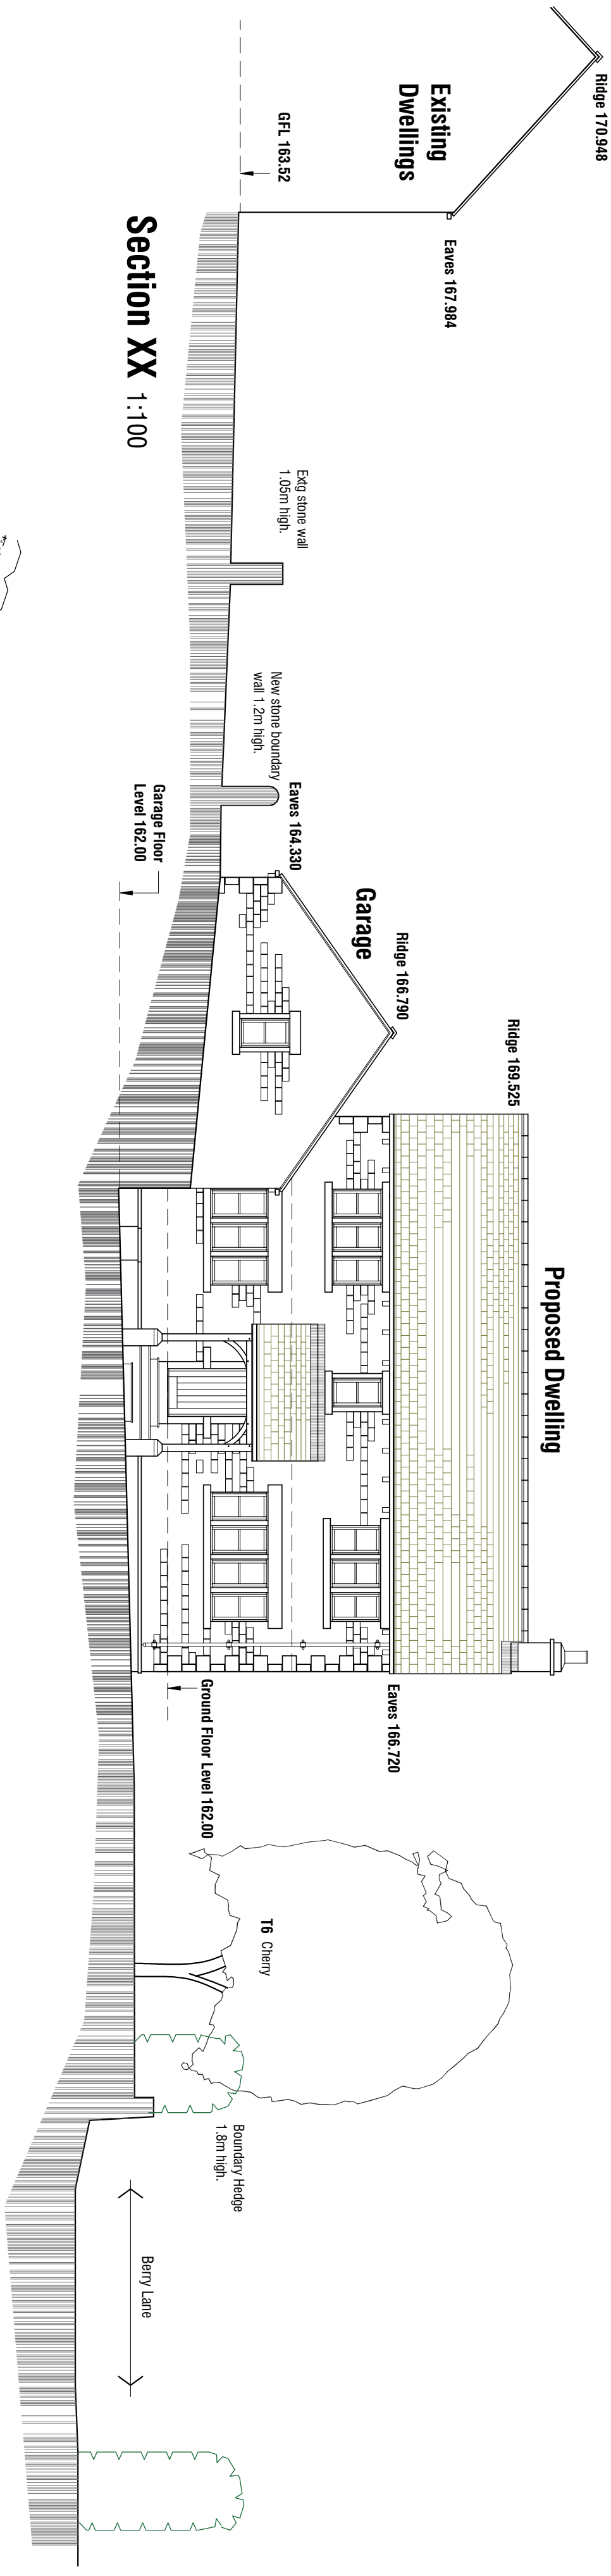

Proposed Dwelling
Berry Lane
Howbrook
Sheffield

PROPOSED

SITE PLAN & SECTION

mbboothdesign
Fairfield House
Barnfield Close Barnley
T. 0114 274 0295
M. 07881 868300
E. mark@mbboothdesign.co.uk

Scale 1:200 1:1250 @ A1 Drawn MJB
Date OCT 2019 Ref. 18.38
Dwg No. P1 Rev. C

Copyright mbboothdesign. All dimensions in millimetres unless otherwise stated.
Drawings for setting out in existing buildings have to be checked and verified on site.

C 07.02.2020 - Amend foul drainage design. Install two
sewage treatment tanks as shown.
B 18.12.2019 - Updated for Planning Application.
A 31.10.2019 - Updated for Planning Application.