


THIS DRAWING IS COPYRIGHT AND IS ISSUED ON CONDITION THAT IT IS NOT
COPIED, REPRODUCED OR DISCLOSED TO A THIRD PARTY WITHOUT
CONSENT IN WRITING OF BALMORAL GROUP LTD., ABERDEEN

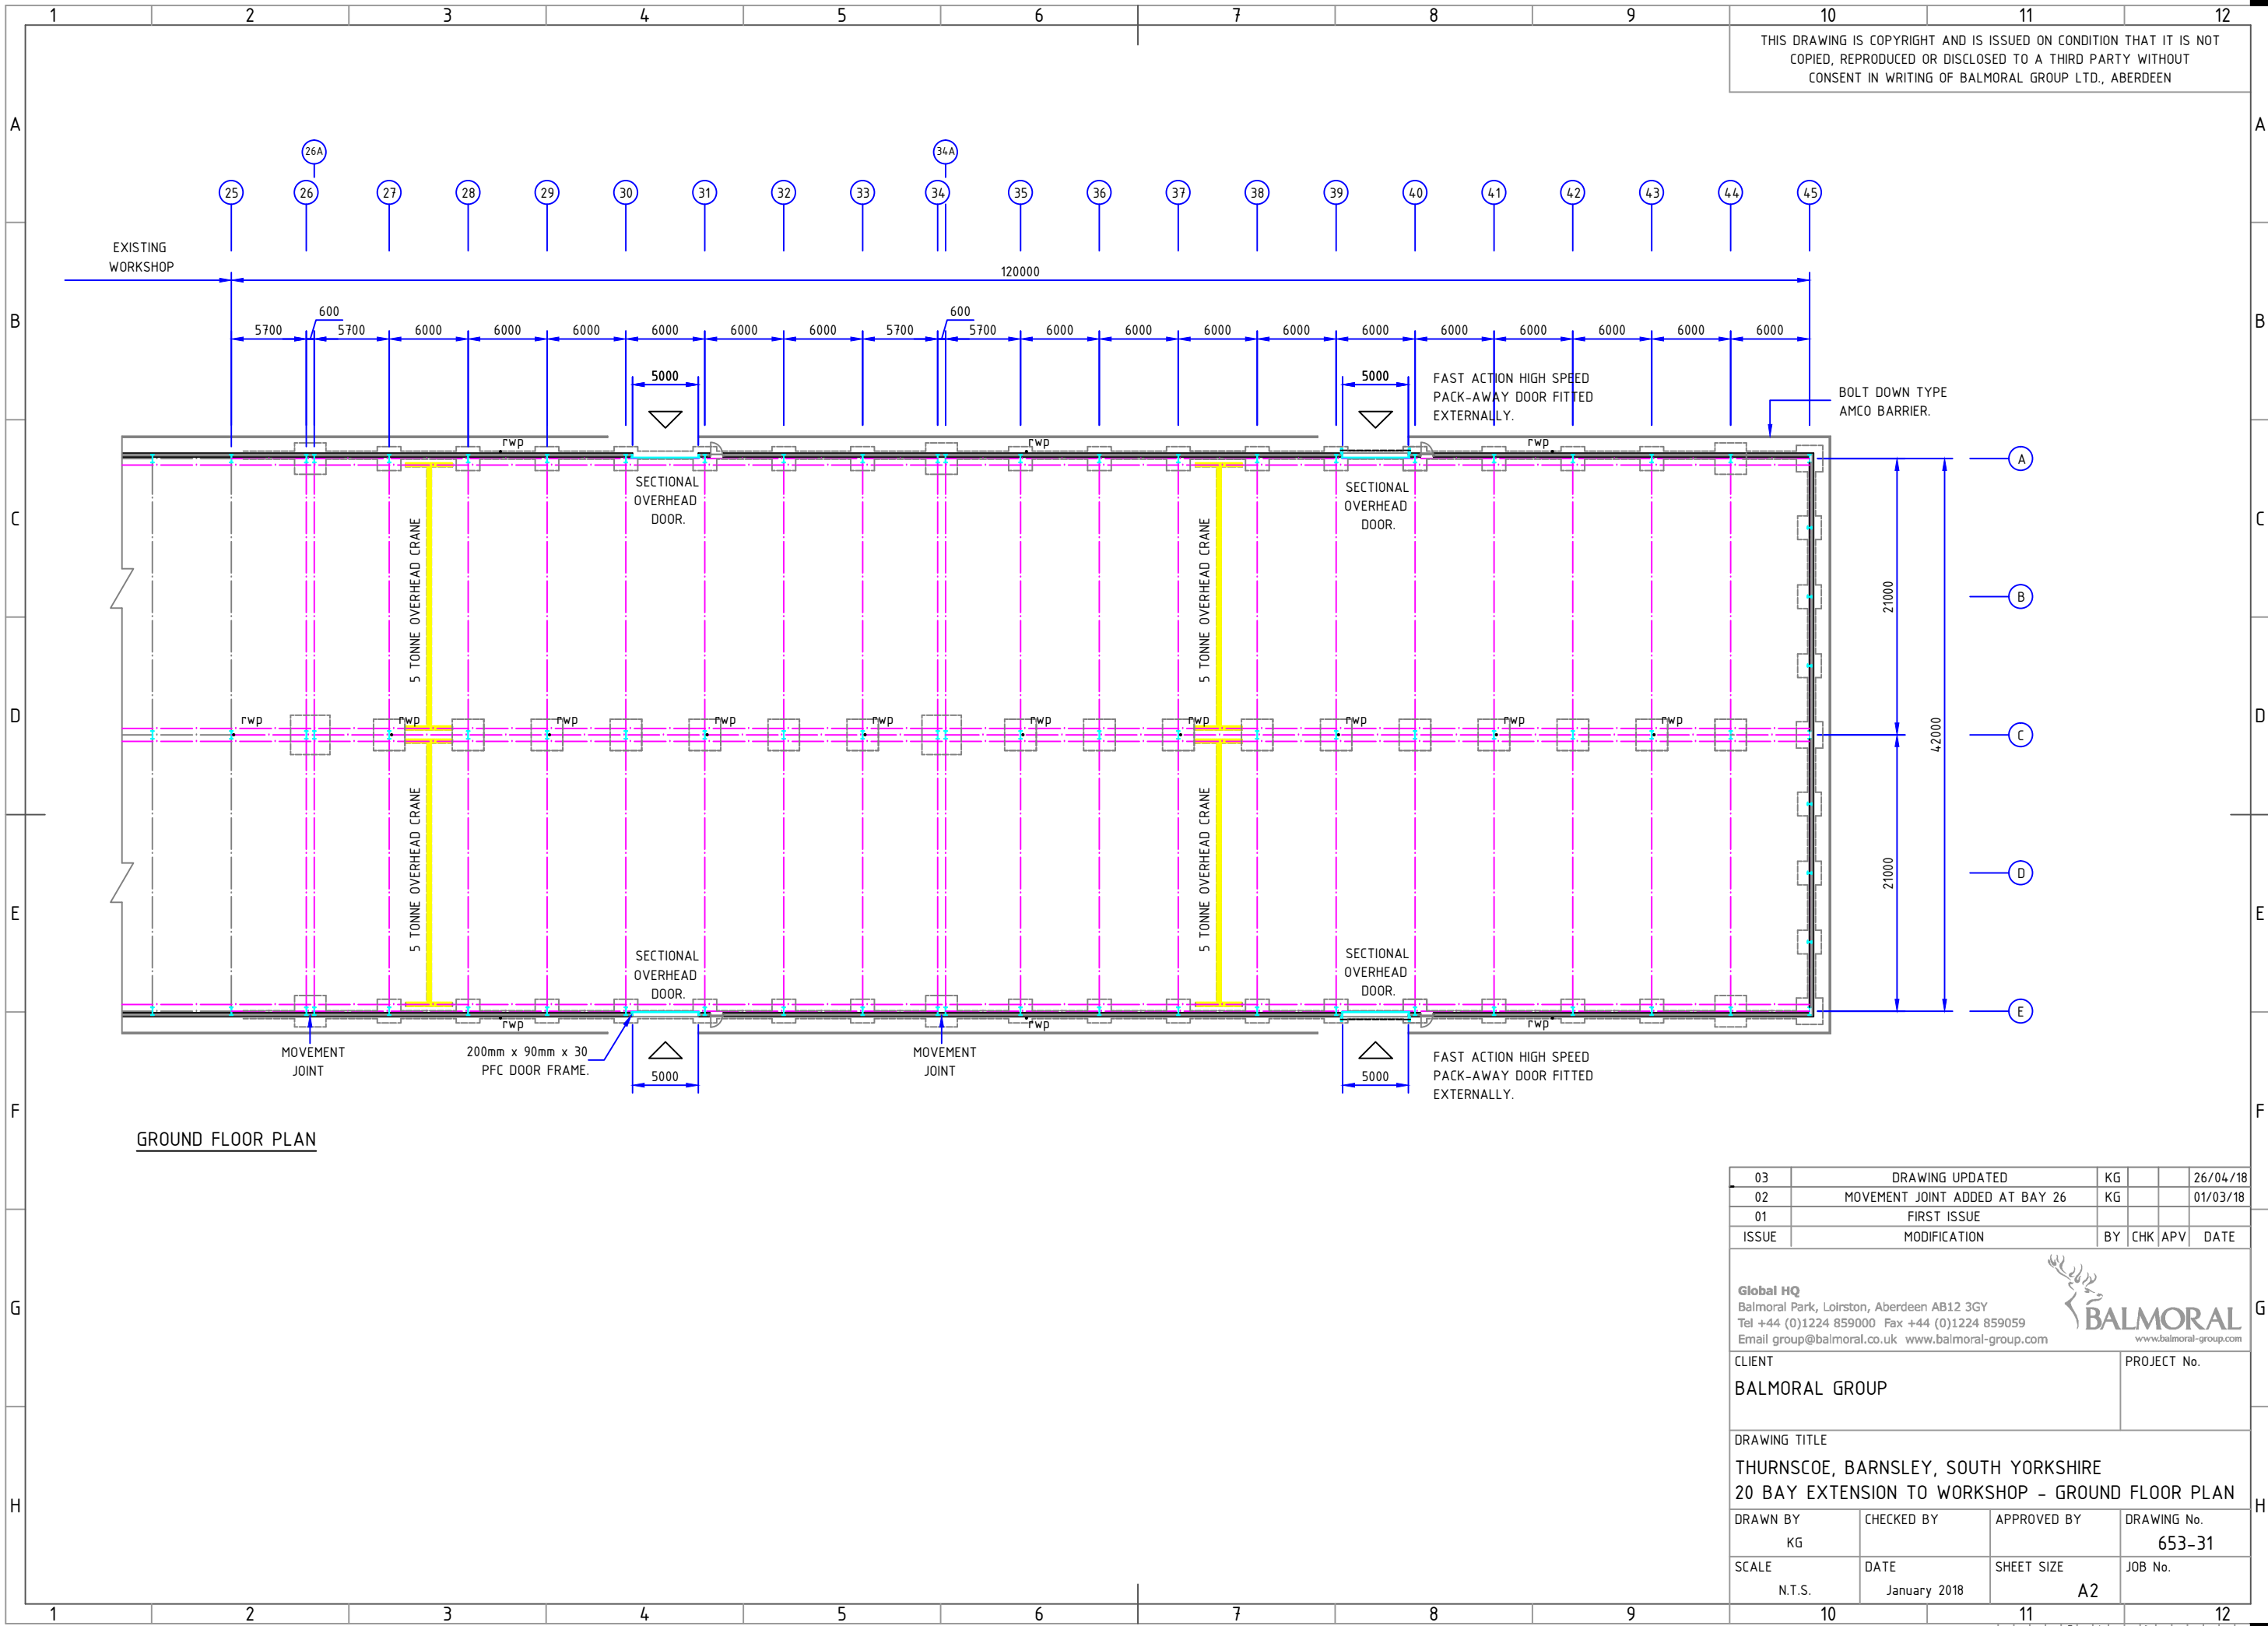

03	DRAWING UPDATED	KG			26/04/18
02	MOVEMENT JOINT ADDED AT BAY 26	KG			01/03/18
01	FIRST ISSUE				
ISSUE	MODIFICATION	BY	CHK	APV	DATE

Global HQ
Balmoral Park, Loirston, Aberdeen AB12 3GY
Tel +44 (0)1224 859000 Fax +44 (0)1224 859059
Email group@balmoral.co.uk www.balmoral-group.com



CLIENT	PROJECT No.
BALMORAL GROUP	

DRAWING TITLE

THURNSCOE, BARNSELEY, SOUTH YORKSHIRE
20 BAY EXTENSION TO WORKSHOP - GROUND FLOOR PLAN

DRAWN BY KG	CHECKED BY	APPROVED BY	DRAWING No. 653-31
SCALE N.T.S.	DATE January 2018	SHEET SIZE A2	JOB No.