


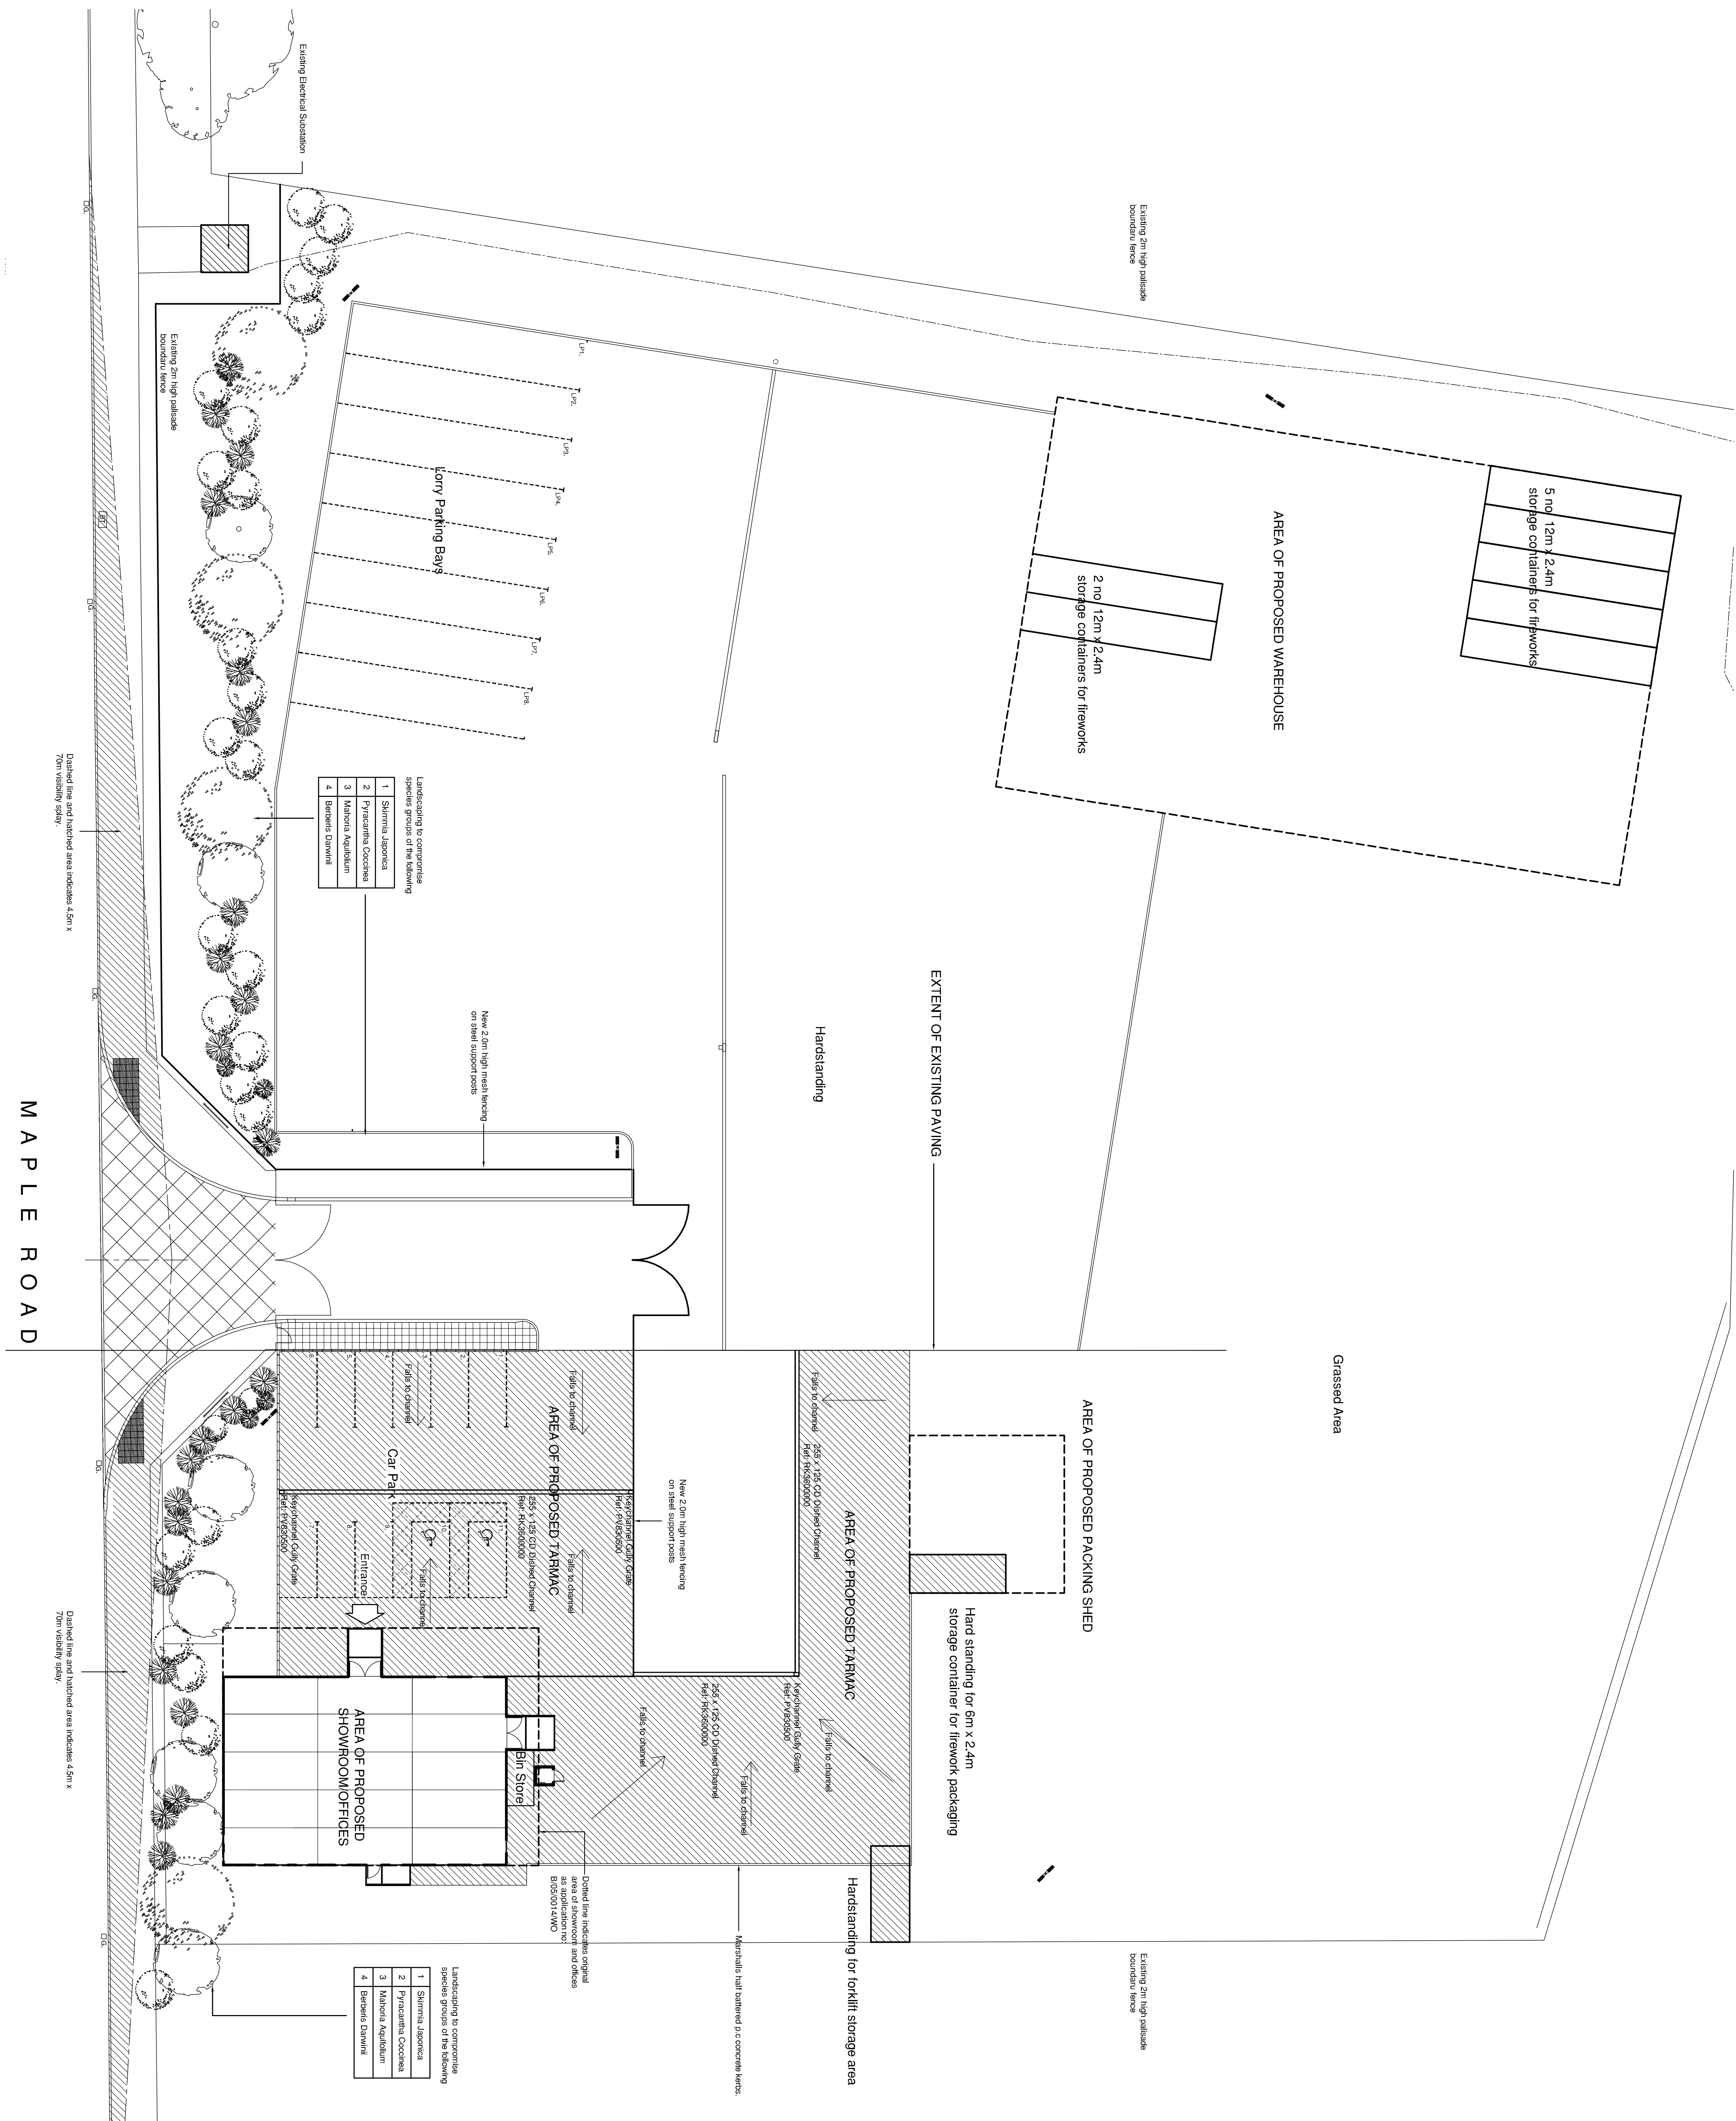

copyright:
depicted thereon are the copy right
Partnership


all drawings and dimensions to be checked and any discrepancies to be reported to the Architect prior to the commencement of works or production of shop drawings.

no dimensions to be scaled from drawing unless approved by Architect

Requirement

all work to be carried out in accordance with the Building Regulations and the requirements of the Local Authority

REVISIONS				
REF.	DESCRIPTION	BY	CHK	DATE
A	SHRUBBERY AND FOLIAGE (SEE SCHEDULE) ADDED TO CONCEAL PROPOSED SHOWROOM/OFFICE AREA	K.L.	RAL	06/06/06
B	ADDITION OF BIN STORE AND RE-NUMBERING OF PARKING SPACES	K.L.		9/06/08

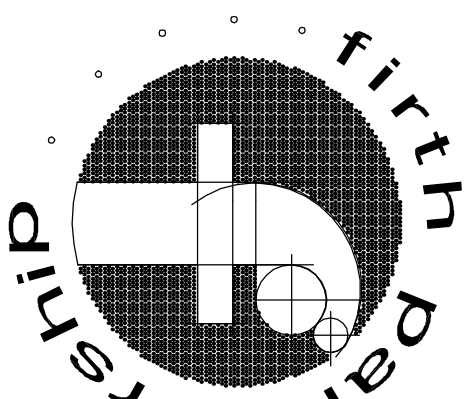

FIRTH PARTNERSHIP
ARCHITECTS - QUANTITY SURVEYORS - PROJECT
MANAGEMENT CONSULTANTS

**15 REGENT STREET
BARNSELEY, SOUTH YORKSHIRE
S70 2EG**

tel: 01226 206021

Fax: 01226 240220

web: www.flrthpartnership.co.uk
e-mail: administrator@flrth.co.uk

JIMMY'S WHOLESALE FIREWORKS

**PROPOSED DEVELOPMENT
MAPLE ROAD, TANKERSLEY
BARNSELEY**

DRUG-INDUCED TEMPORARY ACCOMMODATION SITE PLAN

SCALES	DATE	DRAWN	CHK
1:200	07.05.08	DG	RA
DRG. No.		REV	
2179/604		B	