

EXISTING METAL FRAMED BUILDING

PROPOSED METAL FRAMED BUILDING

41.148

3m

6m

12m

6m

SIDE ELEVATION

SIDE ELEVATION

ROOF PANELS, COLOUR, SIZE
AND CONSTRUCTION TO MATCH
EXISTING

YORKSHIRE BOARDING

CONCRETE PANELS


METAL FRAME

REAR ELEVATION

FRONT ELEVATION.

7.7m

4.0m

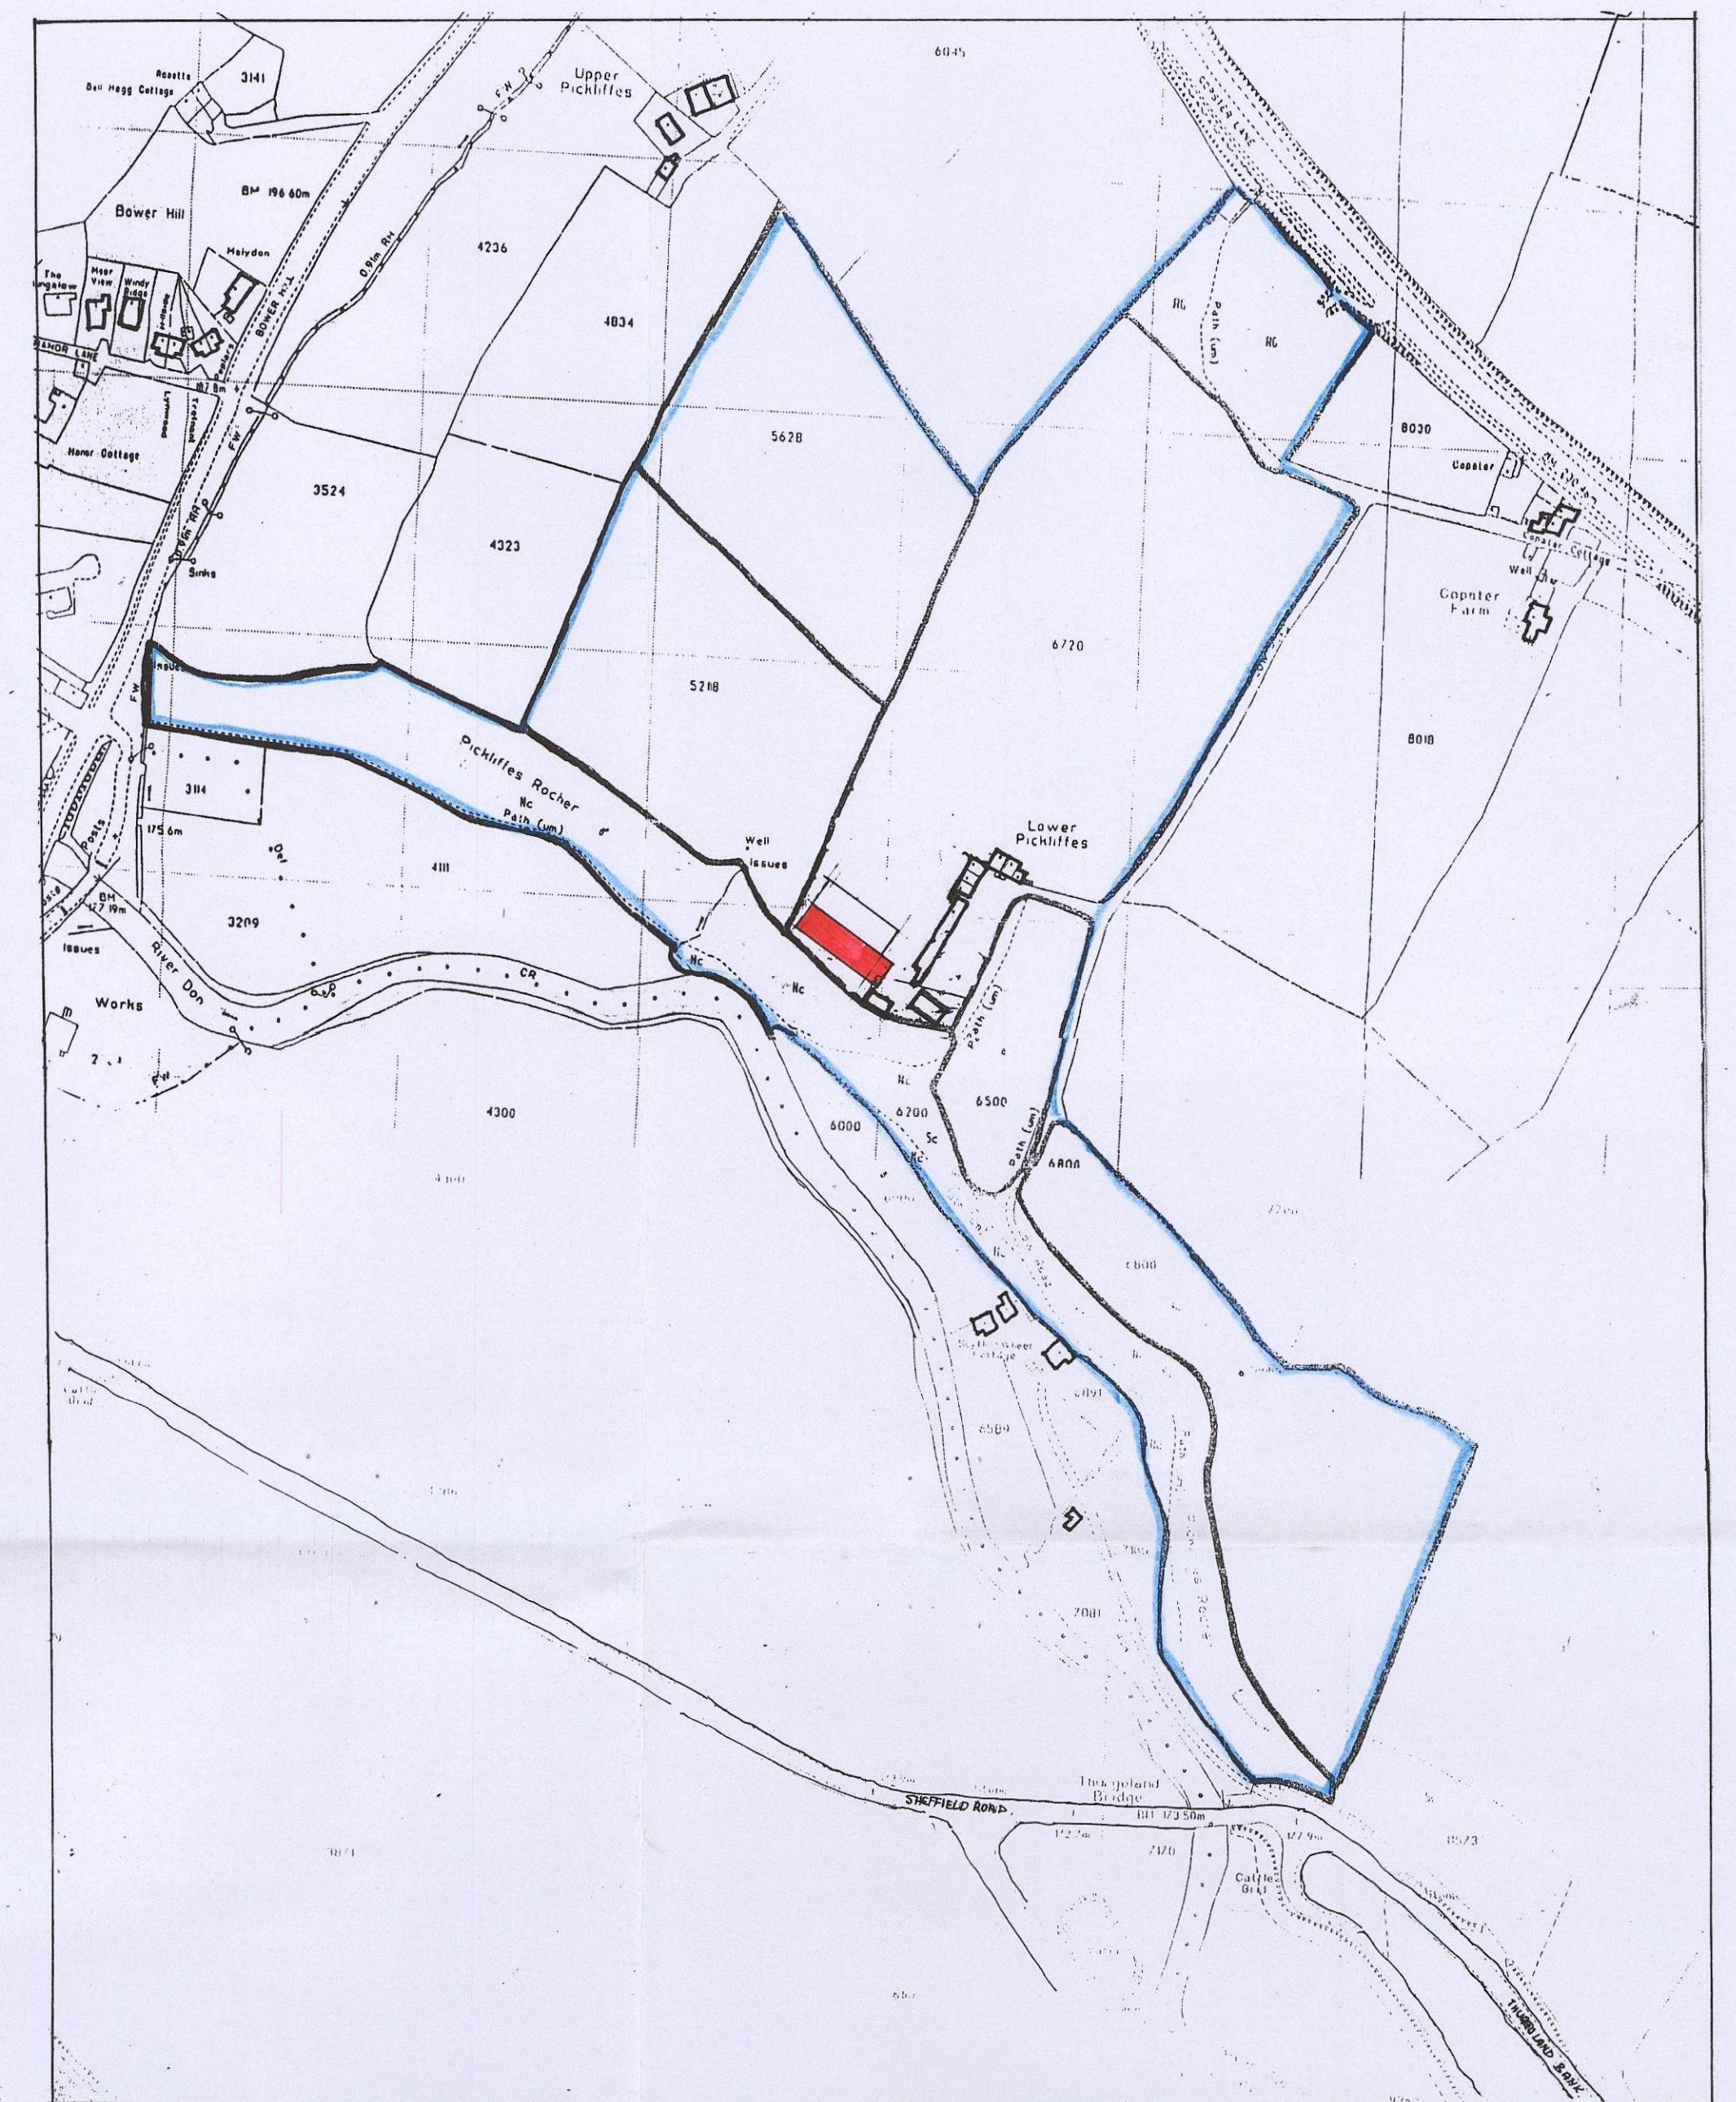

B M B C
CORPORATE MAIL ROOM

16 JUL 2014

Received by:
ORIGINAL COPY

PROPOSED GENERAL PURPOSE METAL FRAMED
AGRICULTURAL BUILDING AT
LOWER PICKLIFFES FARM
OXSPRING
NR SHEFFIELD.
S 36 8 YP

SCALE 1:100

DATE MAY 2014

DRAWN HARRIS

2014:60

Millé
design

R. Harris F.C.S.D.
M. E. Harris B.A. Hons
design & construction

Architectural planning,
building & interiors
tel: & fax:
0114 2856929