

Presentation for
POPEYE'S
Barnsley

NIS SIGNS

NIS Signs (Leicester) Ltd

51 Marlow Rd, Leicester, LE3 2BQ


☎ 0116 270 6228

@ info@signs-nis.co.uk

🌐 www.signs-nis.co.uk

NIS SIGNS

Proposed Location Plan

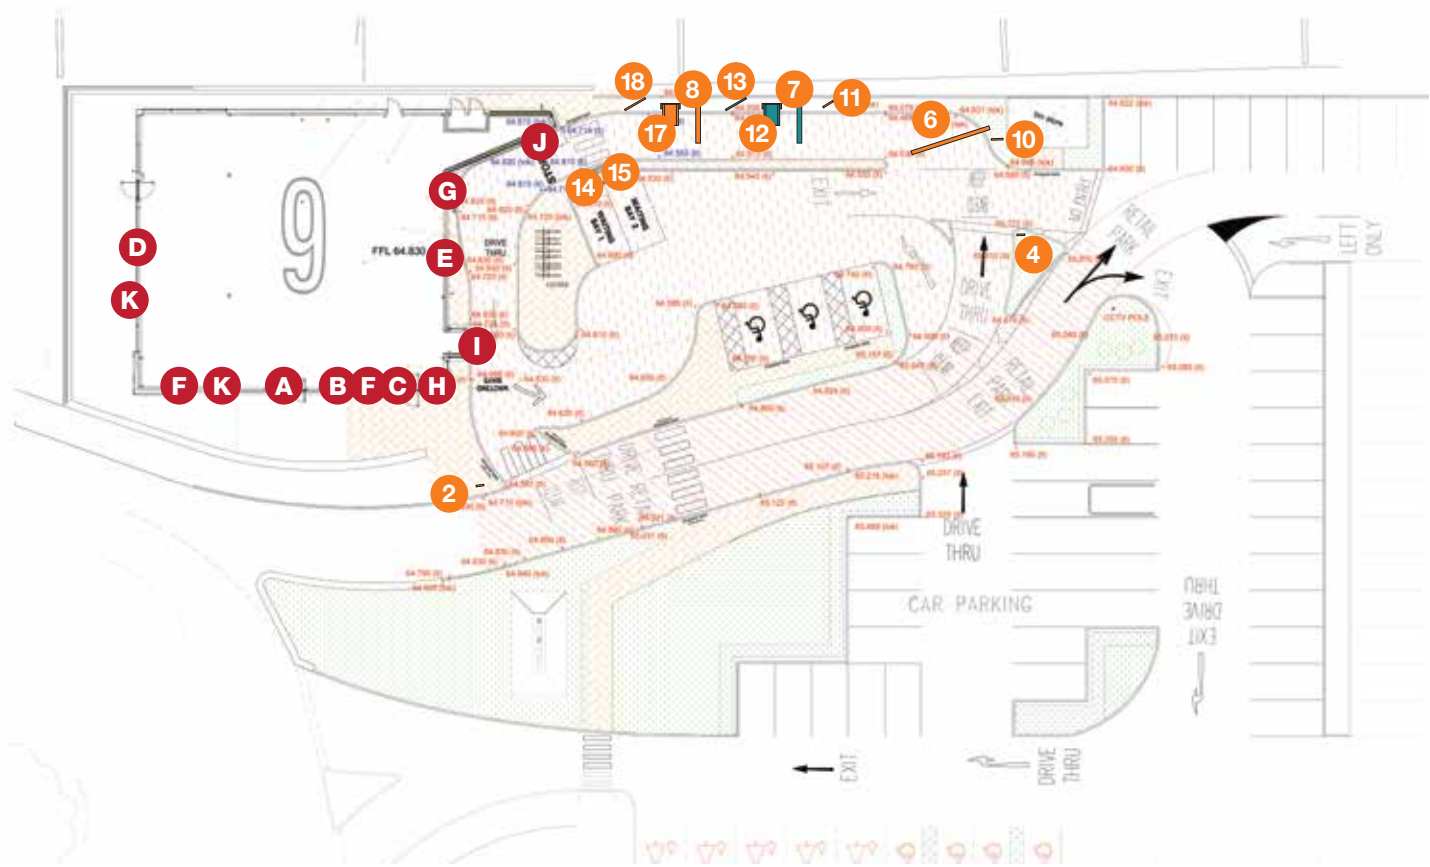


KEY (Building)

- A** Fascia Letters
- B** DT Logos
- C** DT Chevron & Letters
- D** Roof Tablet
- E** Roof Tablet
- F** Flame Poppy

- G** Wall Graphic
- H** Delivery Drivers
- I** Collect Here
- J** Pay Here
- K** Window manifestations
- L** Window graphics

KEY

- 2** Wayfinding
- 4** Wayfinding
- 6** Height Restrictor
- 7** Guide Post
- 8** Guide Post
- 10** Pre-Reader Menu
- 11** Pre-Reader Menu
- 12** Order Canopy
- 13** DT Double Menu
- 14** Waiting Bay
- 15** Waiting Bay
- 17** Order Canopy
- 18** DT Double Menu

 

NIS SIGNS
NIS Signs (Leicester) Ltd
51 Marlow Rd, Leicester, LE3 2BQ

0116 270 6228
info@signs-nis.co.uk
www.signs-nis.co.uk

Client: Popeyes
Address: The Peel Centre
Harborough Hill Road
Barnsley
S71 1BQ

Drawing no: 23-123 - Popeyes, Barnsley

Job location: Jobs/Popeyes/Barnsley


Drawn by: AH

Rev: 13



Date: 07/03/23

Revision notes: 7) Additions to building & DT lane revisions - AH 02/06/23
8) Revisions to DT lane and graphics - AH 08/06/23
9) Revision to the DT lane layout - AH 08/06/23
10) DT lane revised - AH 13/06/23
11) Pay & Collect signs centralised - AH 13/06/23
12) Location plan updated - AH 20/06/23
13) Client revisions - AH 26/06/23



All site dimensions to be verified prior to manufacture.
Do not scale from this drawing, Copyright 2023.
This document is the property of NIS Signs
and must not be used, reproduced or disclosed
to any persons without the written consent of NIS Signs.

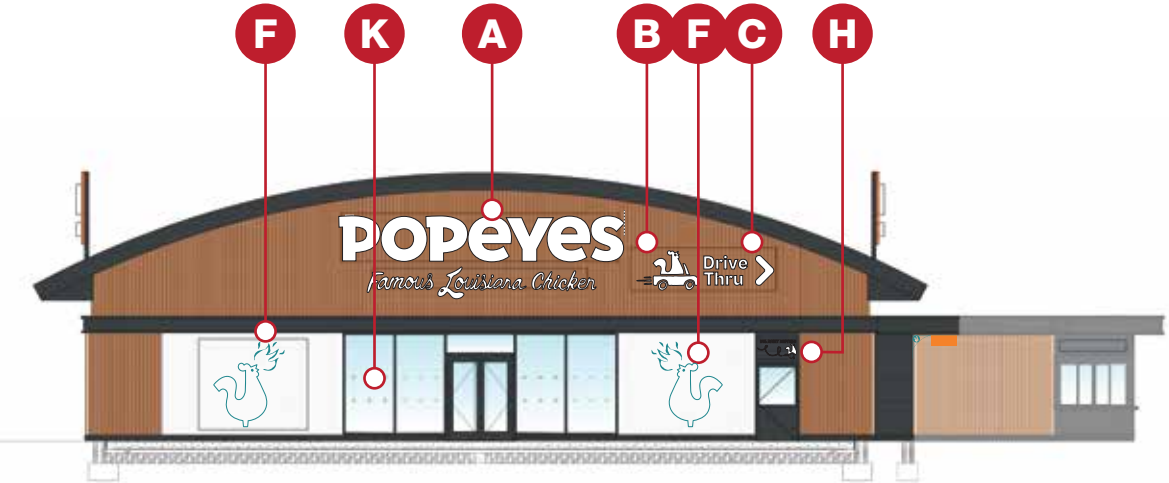

Front Elevation

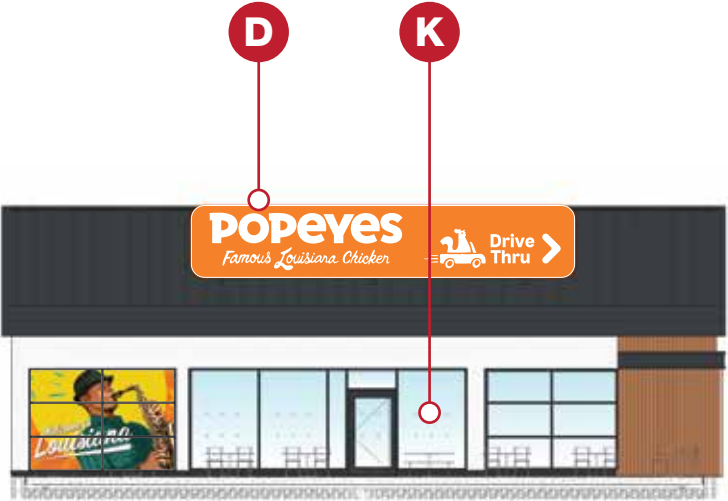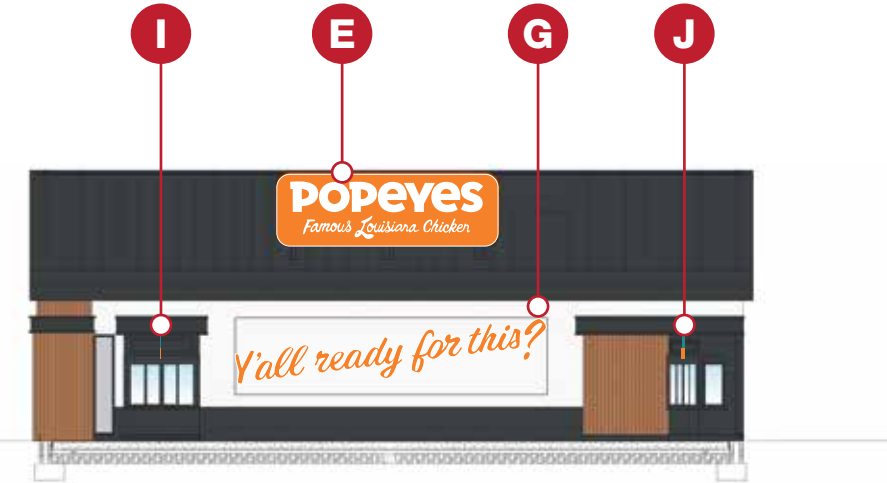

Side Elevation

 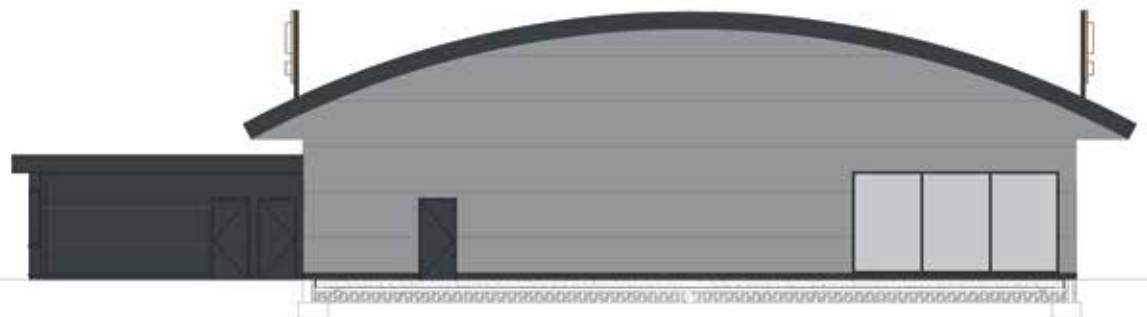

NIS SIGNS

NIS Signs (Leicester) Ltd
51 Marlow Rd, Leicester, LE3 2BQ

☎ 0116 270 6228
@ info@signs-nis.co.uk
🌐 www.signs-nis.co.uk

Client: Popeyes

Address: The Peel Centre
Harborough Hill Road
Barnsley
S71 1BQ

Drawing no: 23-123 - Popeyes, Barnsley

Job location: Jobs/Popeyes/Barnsley

Drawn by: AH

Rev: 13


Date: 07/03/23

Revision notes: 7) Additions to building & DT lane revisions - AH 02/06/23
8) Revisions to DT lane and graphics - AH 08/06/23
9) Revision to the DT lane layout - AH 08/06/23
10) DT lane revised - AH 13/06/23
11) Pay & Collect signs centralised - AH 13/06/23
12) Location plan updated - AH 20/06/23
13) Client revisions - AH 26/06/23




All site dimensions to be verified prior to manufacture.
Do not scale from this drawing, Copyright 2023.
This document is the property of NIS Signs
and must not be used, reproduced or disclosed
to any persons without the written consent of NIS Signs.



2 Pop.01 Wayfinding - 1:10 @ A3
1 Off, Free standing directionals.
Consisting of a box section internal framework with base plate to accept 2mm aluminium cloaking panels. Face/rear panels finished semi-gloss Pastel Orange, RAL 2003 & semi-gloss Anthracite Grey, RAL 7016 with face applied reflective vinyl graphics.

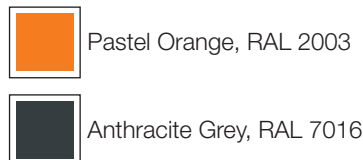


Note: All powdercoating with 60% shine

 
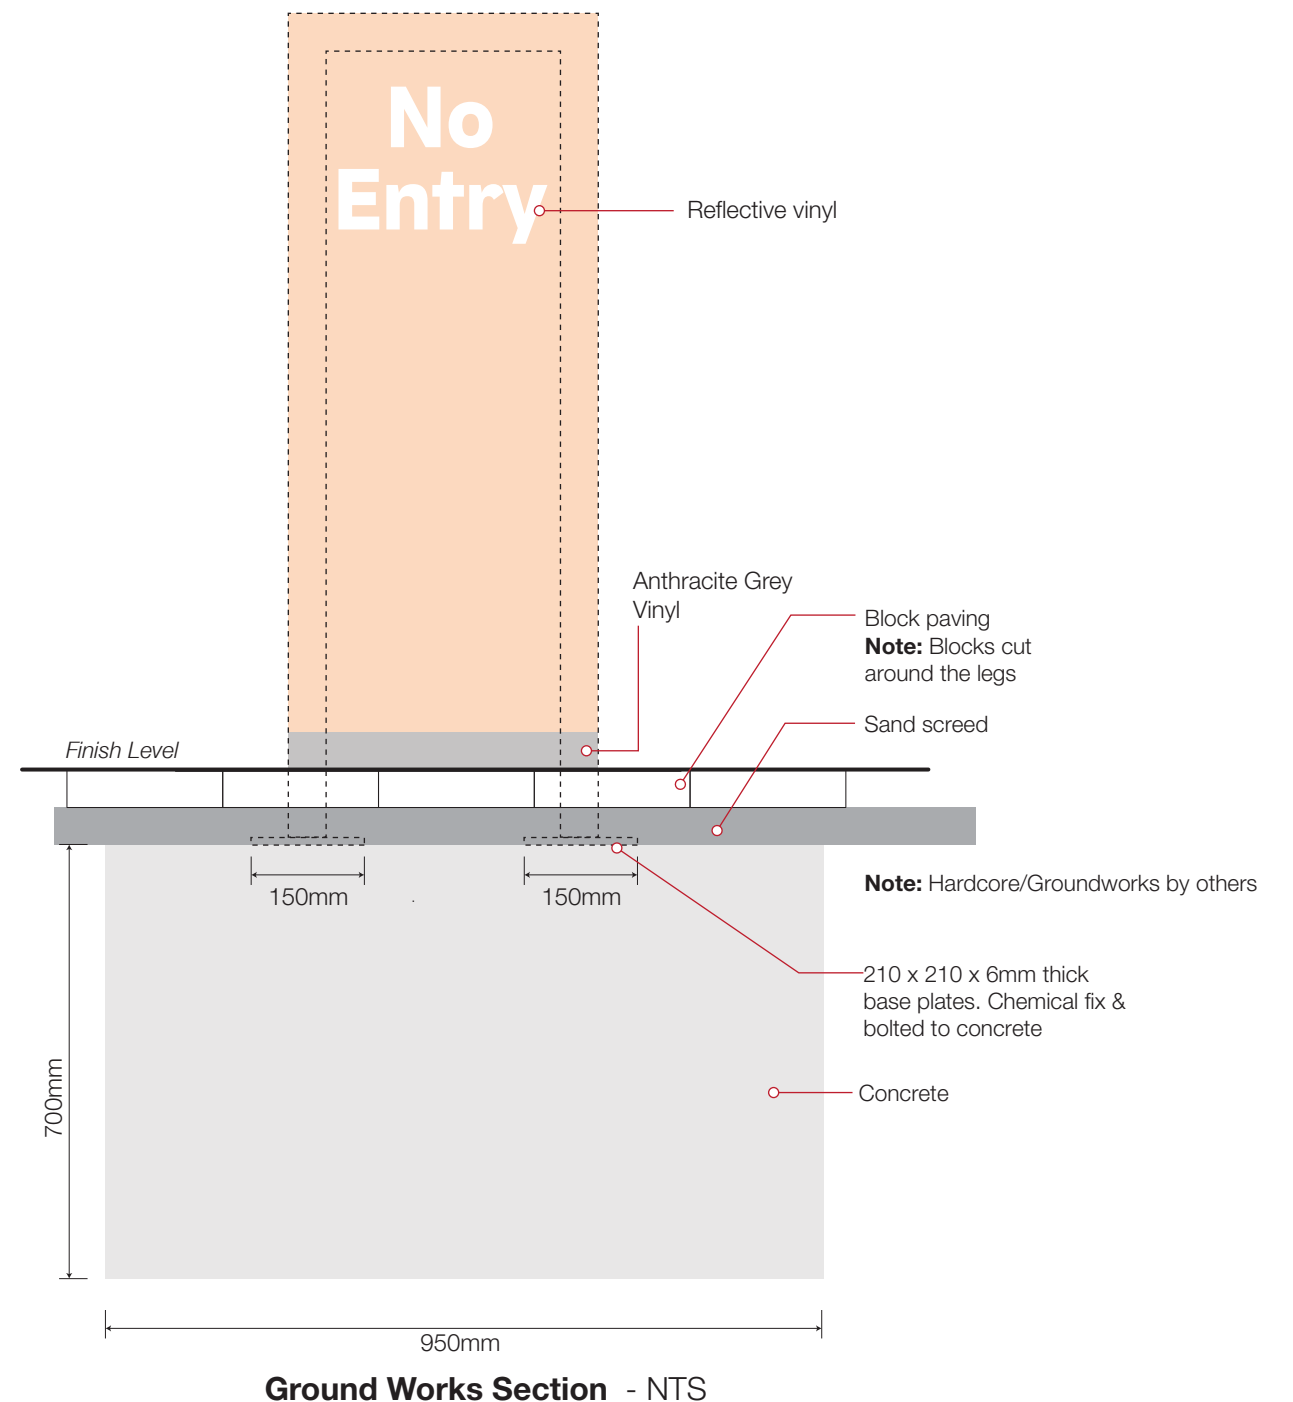
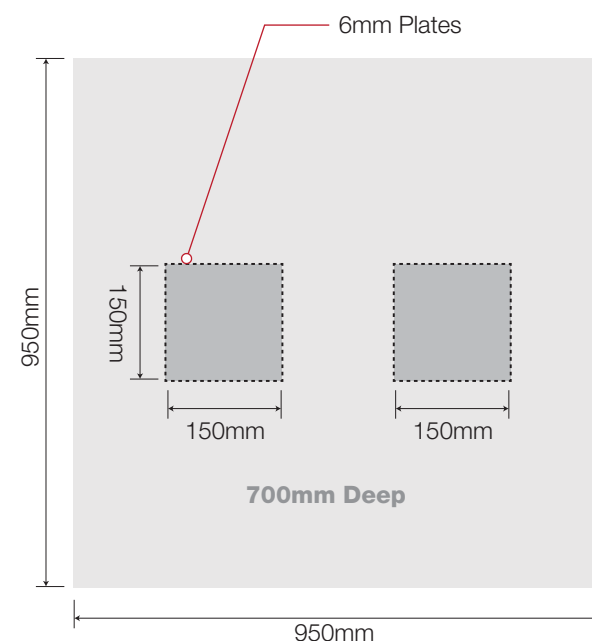





- 4 Pop.01 Wayfinding - 1:10 @ A3**
- 1 Off, Free standing directionals.
- Consisting of a box section internal framework with base plate to accept 2mm aluminium cloaking panels. Face/rear panels finished semi-gloss Pastel Orange, RAL 2003 & semi-gloss Anthracite Grey, RAL 7016 with face applied reflective vinyl graphics.

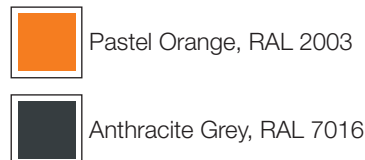

Note: All powdercoating with 60% shine

 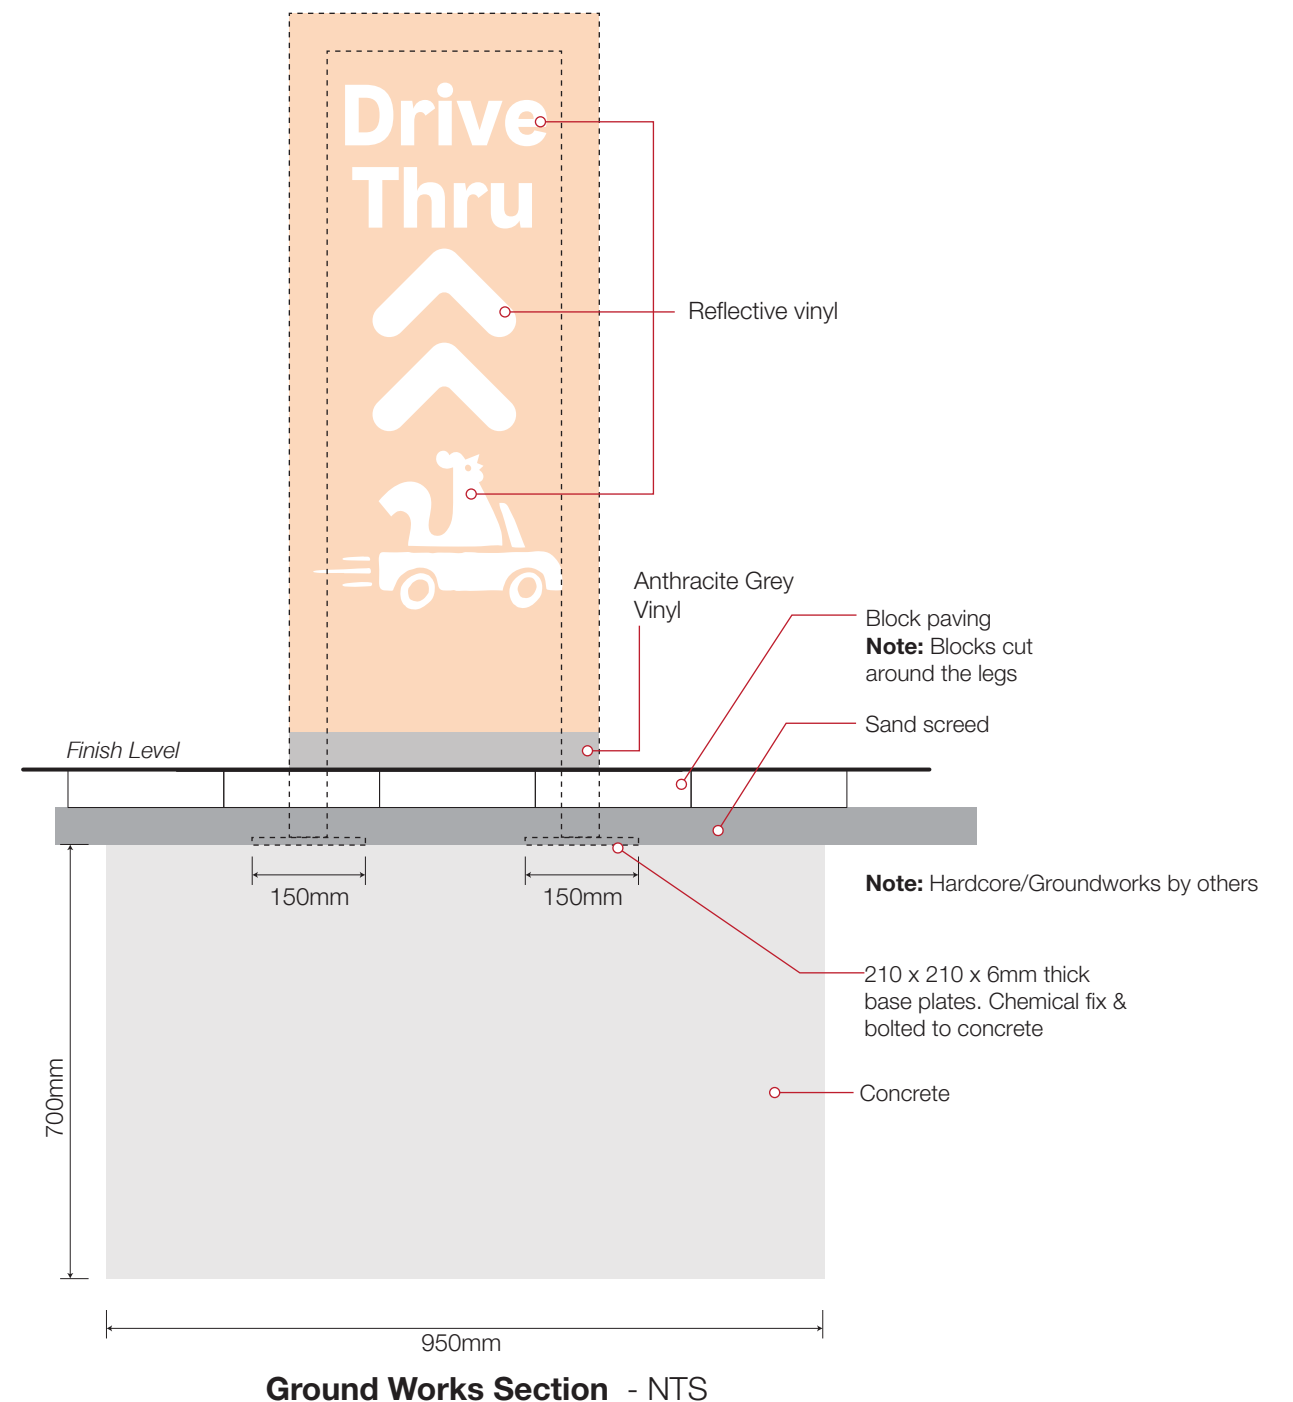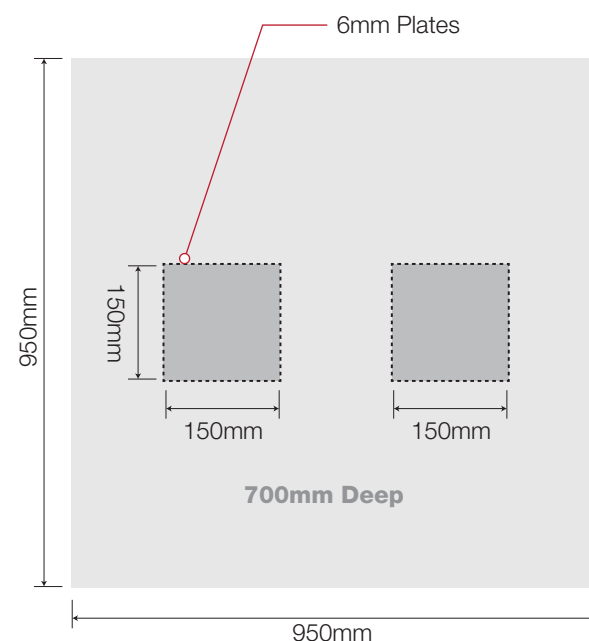

Front Elevation - 1:20 @ A3

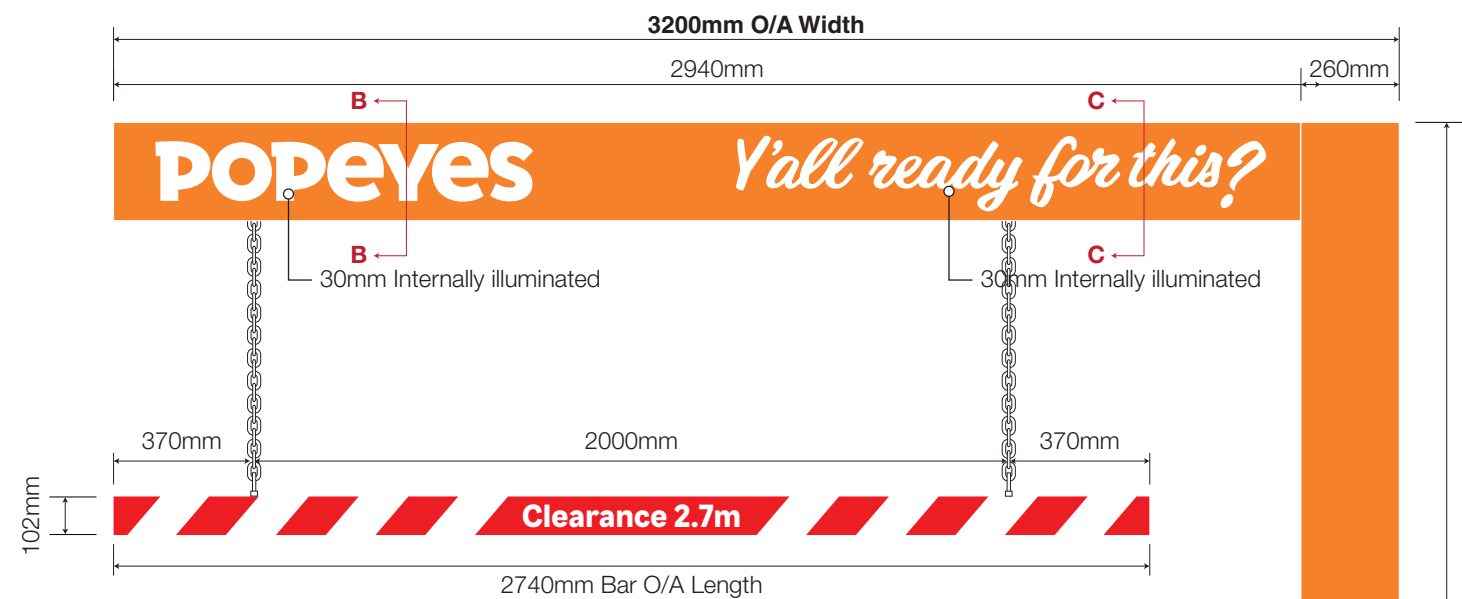

6 Pop.02 Height Restrictor - 1:20 @ A3

1 Off, Free standing height restrictor.

Consisting of a internal folded aluminium box section frame work finished semi-gloss Pastel Orange, RAL 2003 c/w cladding panels finished semi-gloss RAL 2003 with 'Popeyes' as individual internally illuminated 30mm thk. letters mounted directly back to the horizontal bar and 'Y'all ready for this?' fret cut to the horizontal beam only, with backed up 3mm,050 and internally illuminated via Cool white ribbon LED's mounted within.

Height restriction bar, capped at both ends finished semi-gloss Traffic Red, RAL 3020 with white reflective vinyl graphic strips. Hung by white chains and hooks attached to the framework.




Pastel Orange, RAL 2003




Traffic Red, RAL 3020

Note: All powdercoating with 60% shine

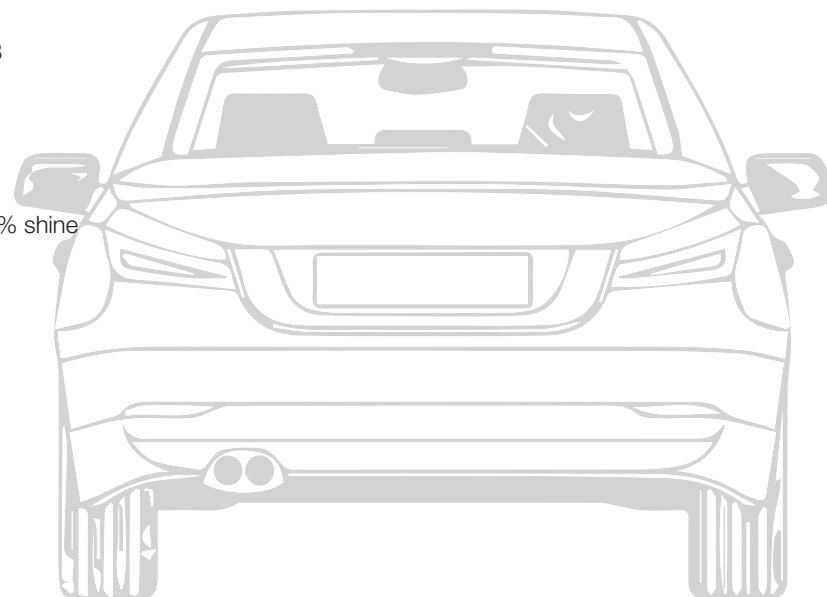


Section B-B - 1:10

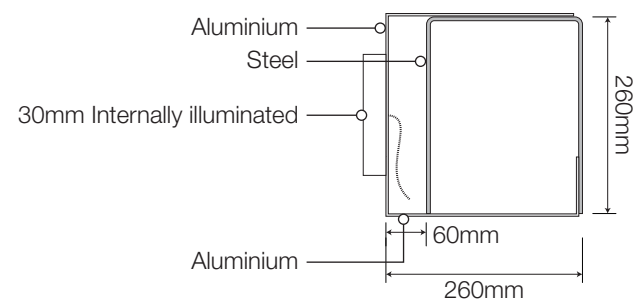


Pop.02.01




Section C-C - 1:10

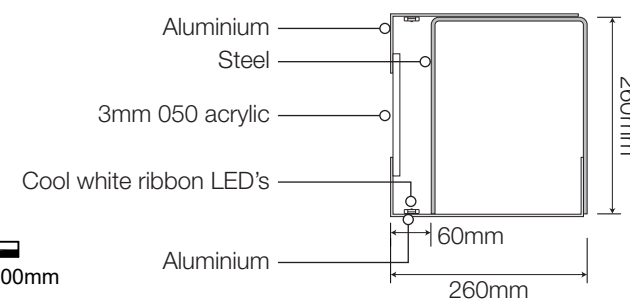


Side Elevation

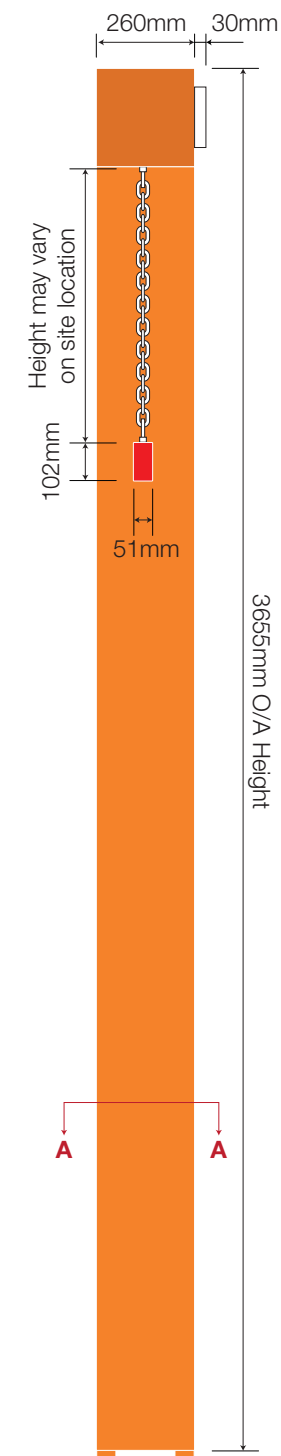

Sectional View A-A - 1:10

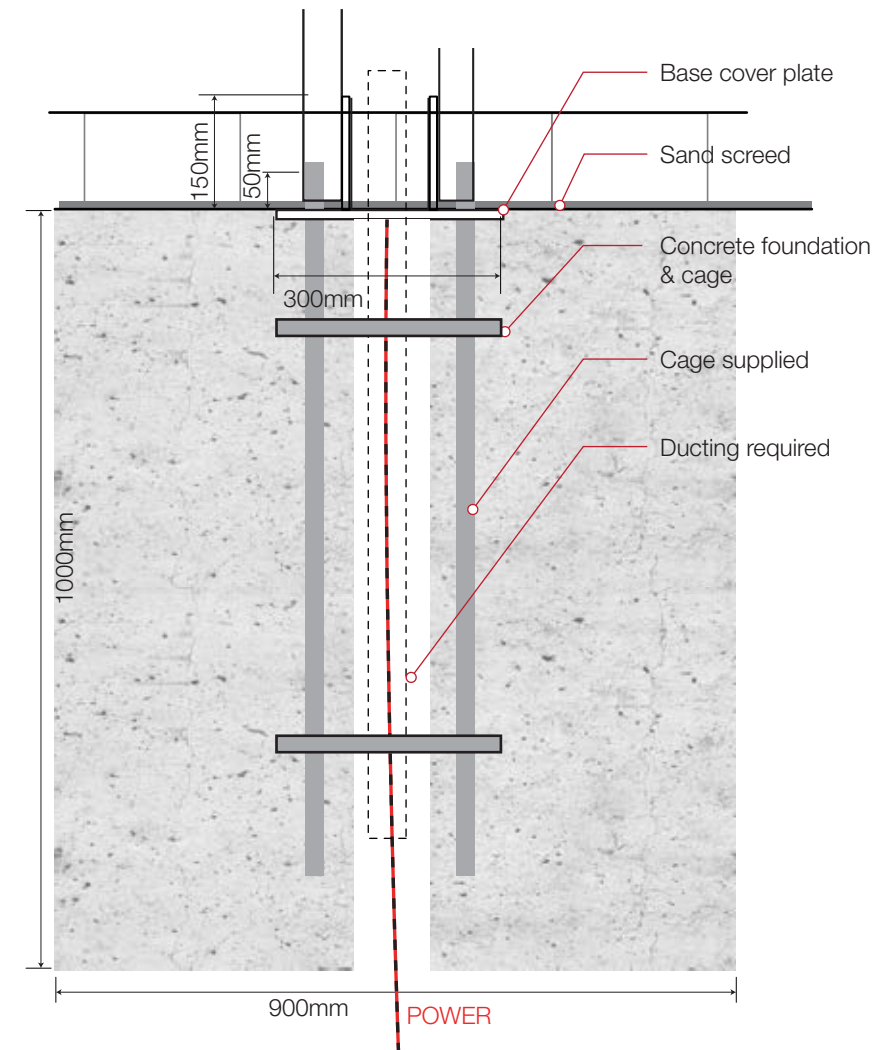

Plan - 1:10

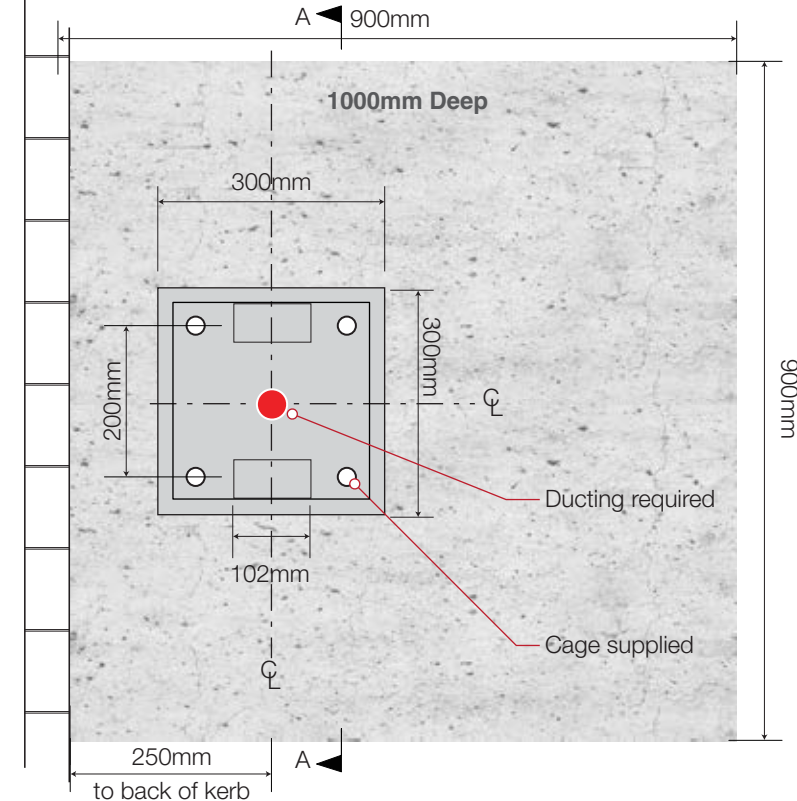

7

1 Off, Free standing DT guide posts.


Consisting of a box section internal framework with base plate to accept 3mm aluminium cloaking panels with a folded recess to accept cool white LED light channel running vertically with panels finished Turquoise Blue, RAL 5018.

Decorative poppy corner arc finished Turquoise Blue, RAL 5018 and fixed to the inside/underside of canopy framework.




Note: All powdercoating with 60% shine


Sectional View A-A - 1:10

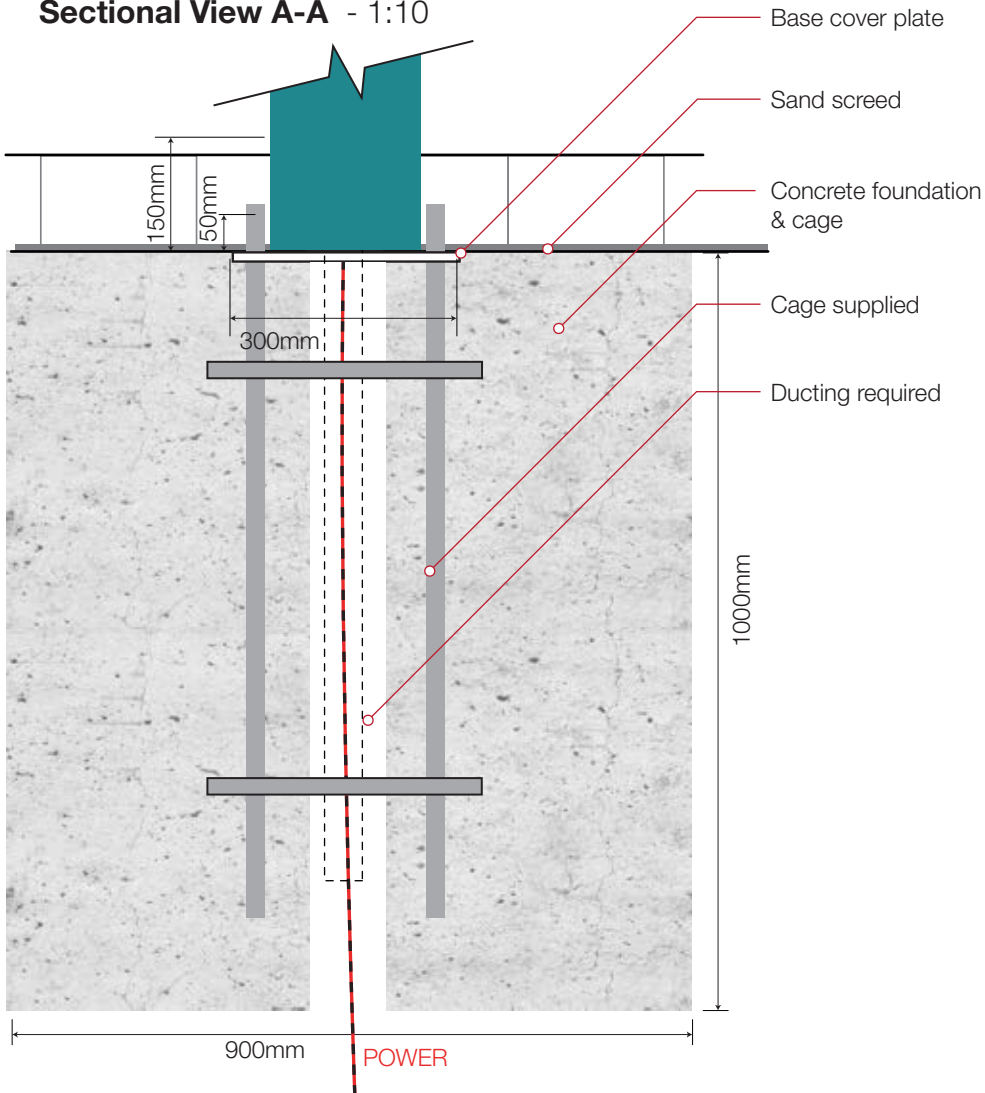



Plan - 1:10

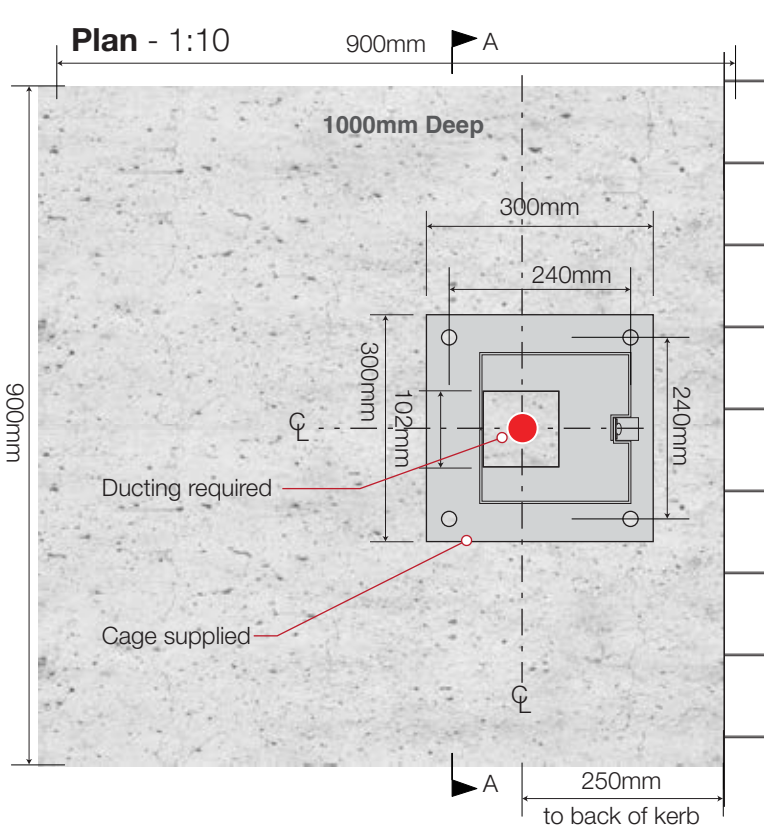


2000mm

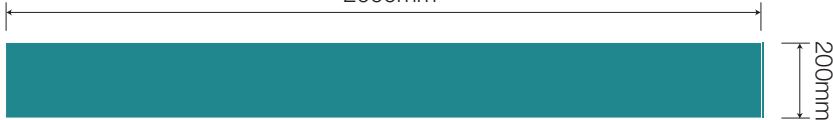


Side Elevation

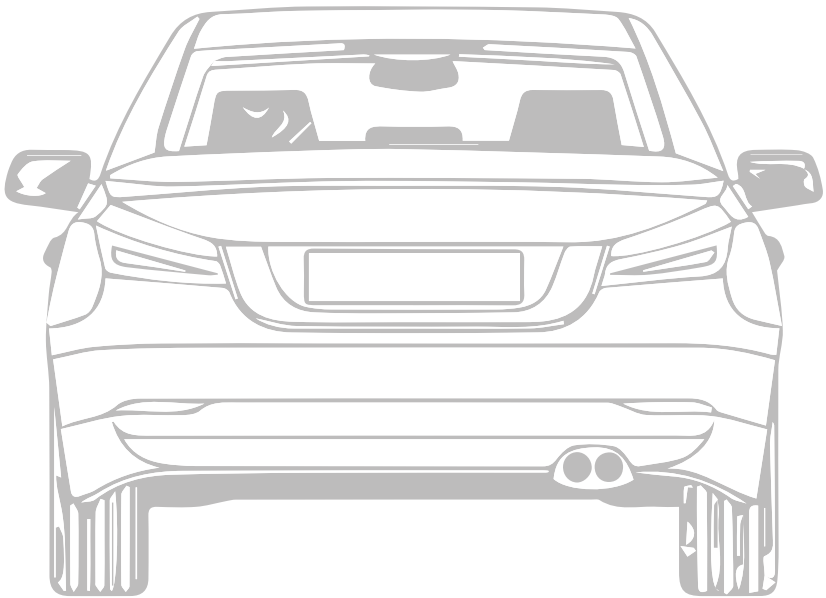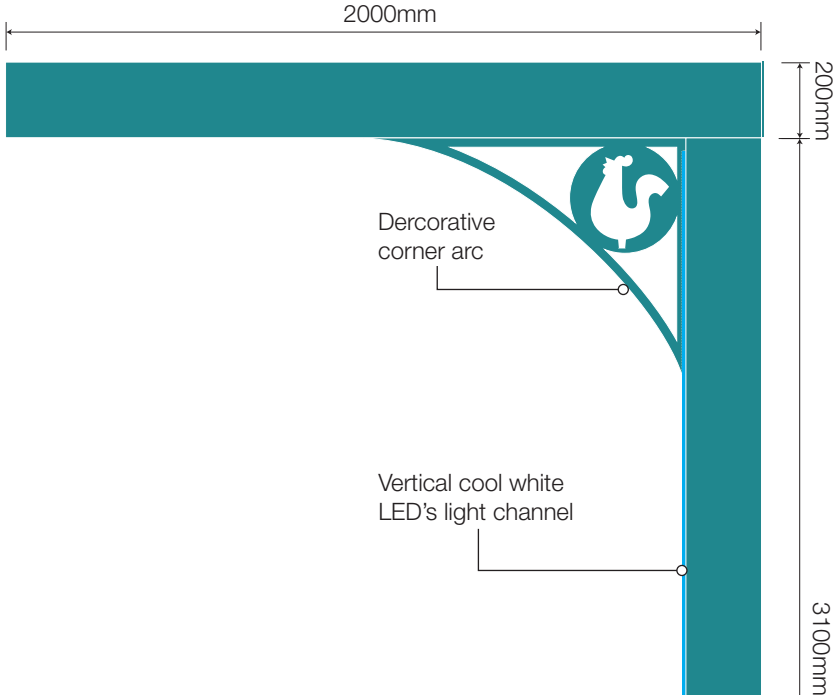


1:20 @ A3






 


Front Elevation

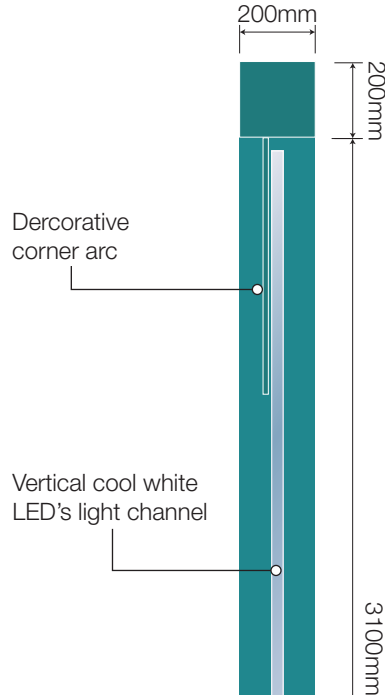

Rear Elevation

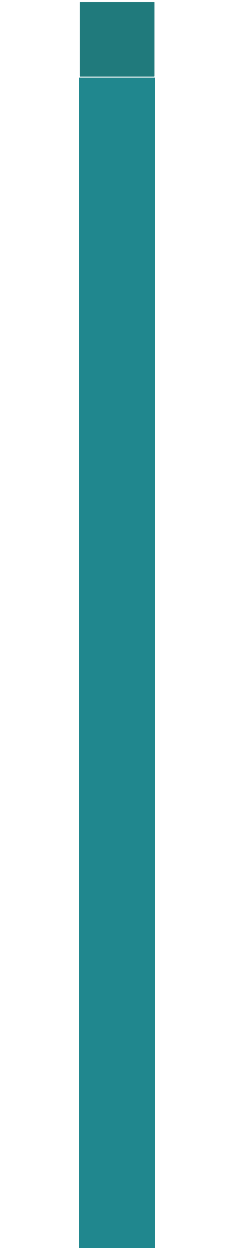

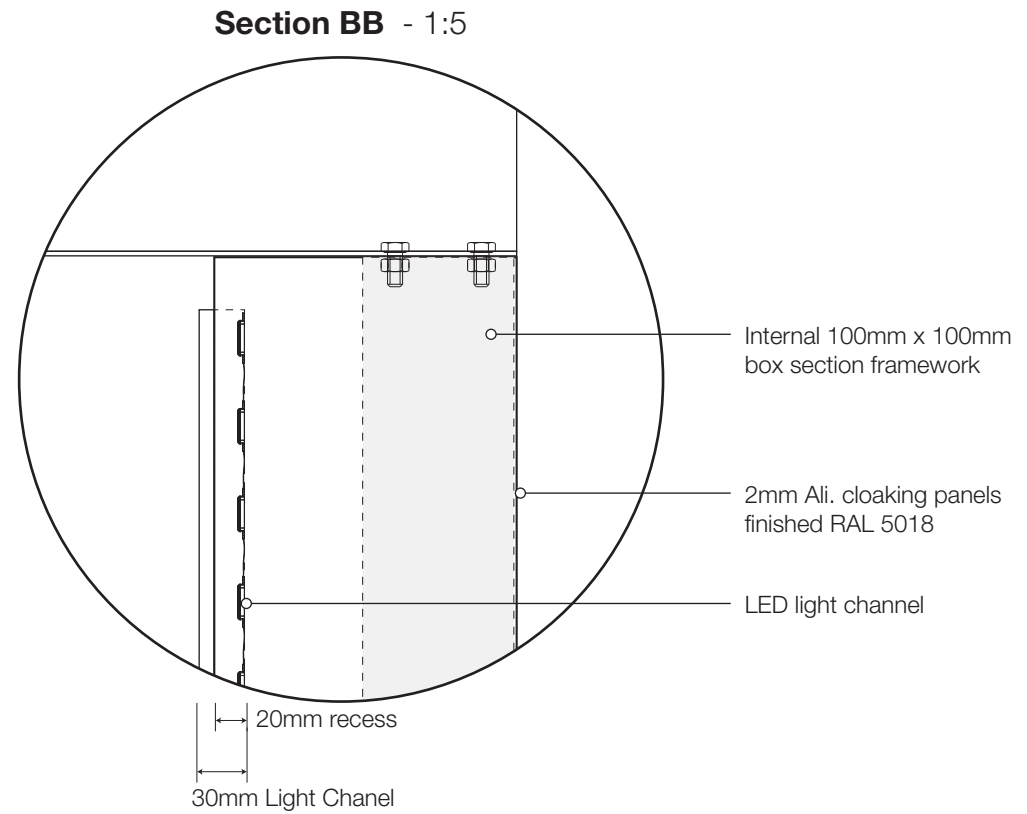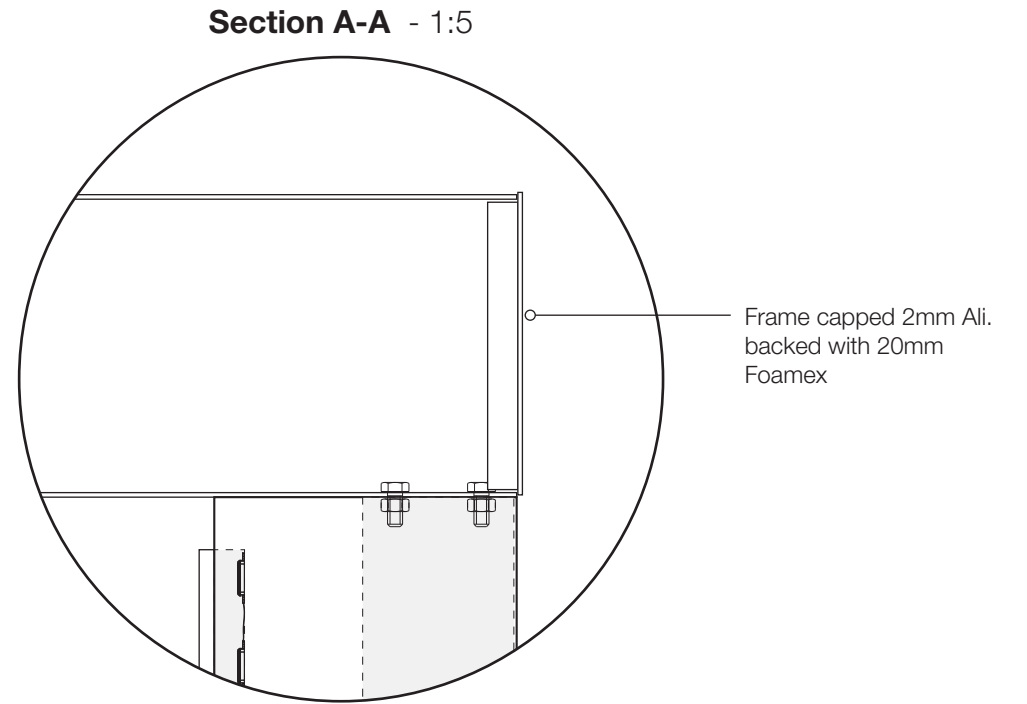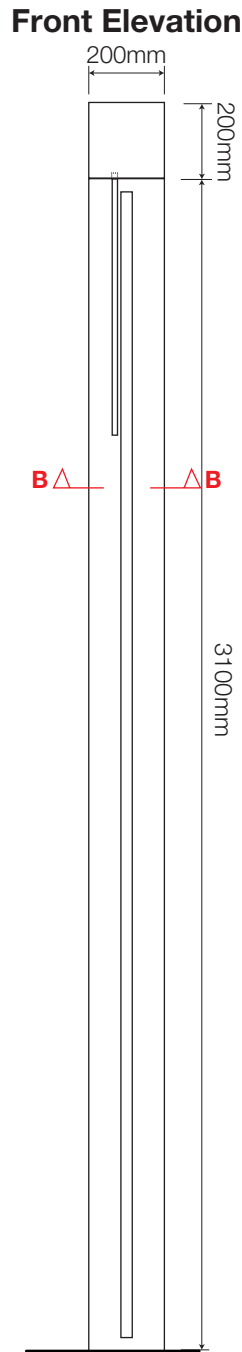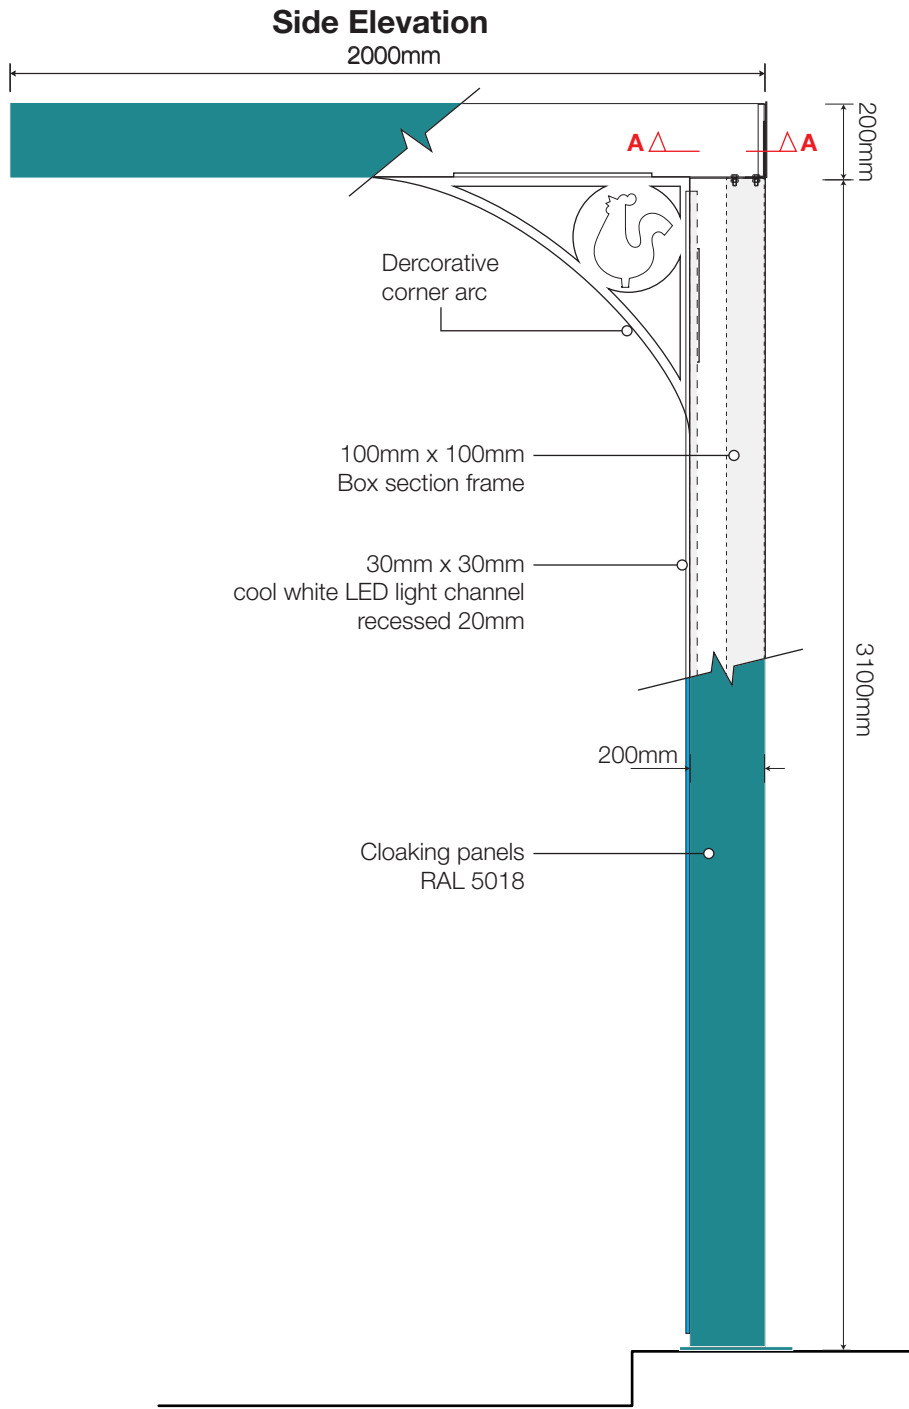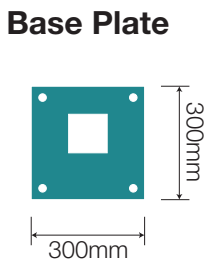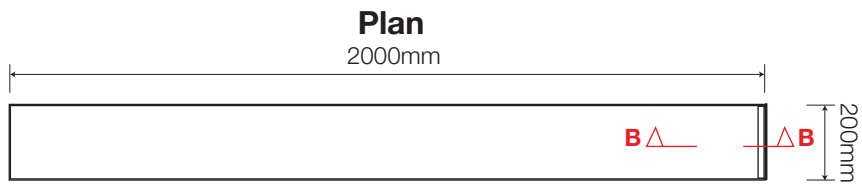

NIS SIGNS

NIS Signs (Leicester) Ltd
51 Marlow Rd, Leicester, LE3 2BQ

☎ 0116 270 6228
✉ info@signs-nis.co.uk
🌐 www.signs-nis.co.uk

Client: Popeyes

Address: The Peel Centre
Harborough Hill Road
Barnsley
S71 1BQ

Drawing no: 23-123 - Popeyes, Barnsley

Job location: Jobs/Popeyes/Barnsley





Drawn by: AH

Rev: 13

Date: 07/03/23

Revision notes: 7) Additions to building & DT lane revisions - AH 02/06/23
8) Revisions to DT lane and graphics - AH 08/06/23
9) Revision to the DT lane layout - AH 08/06/23
10) DT lane revised - AH 13/06/23
11) Pay & Collect signs centralised - AH 13/06/23
12) Location plan updated - AH 20/06/23
13) Client revisions - AH 26/06/23

All site dimensions to be verified prior to manufacture.
Do not scale from this drawing, Copyright 2023.
This document is the property of NIS Signs
and must not be used, reproduced or disclosed
to any persons without the written consent of NIS Signs.

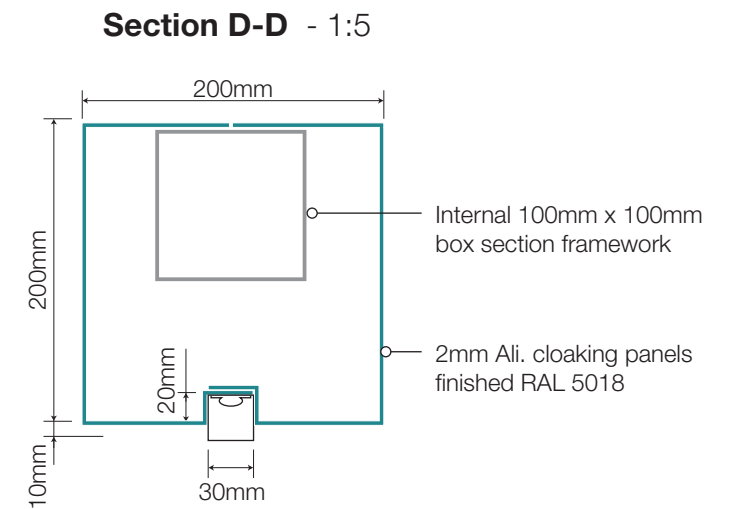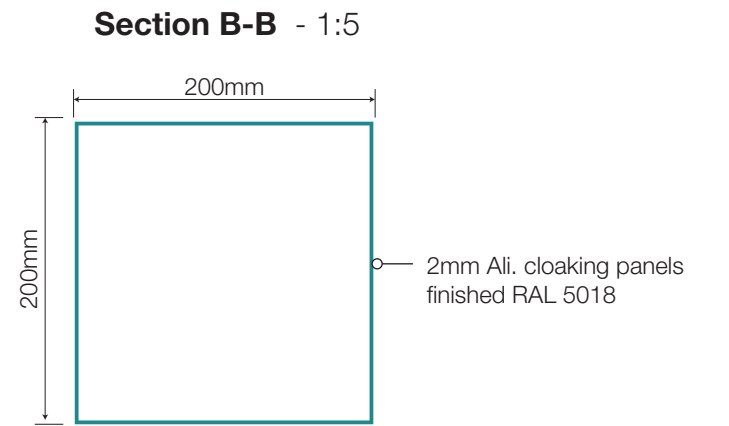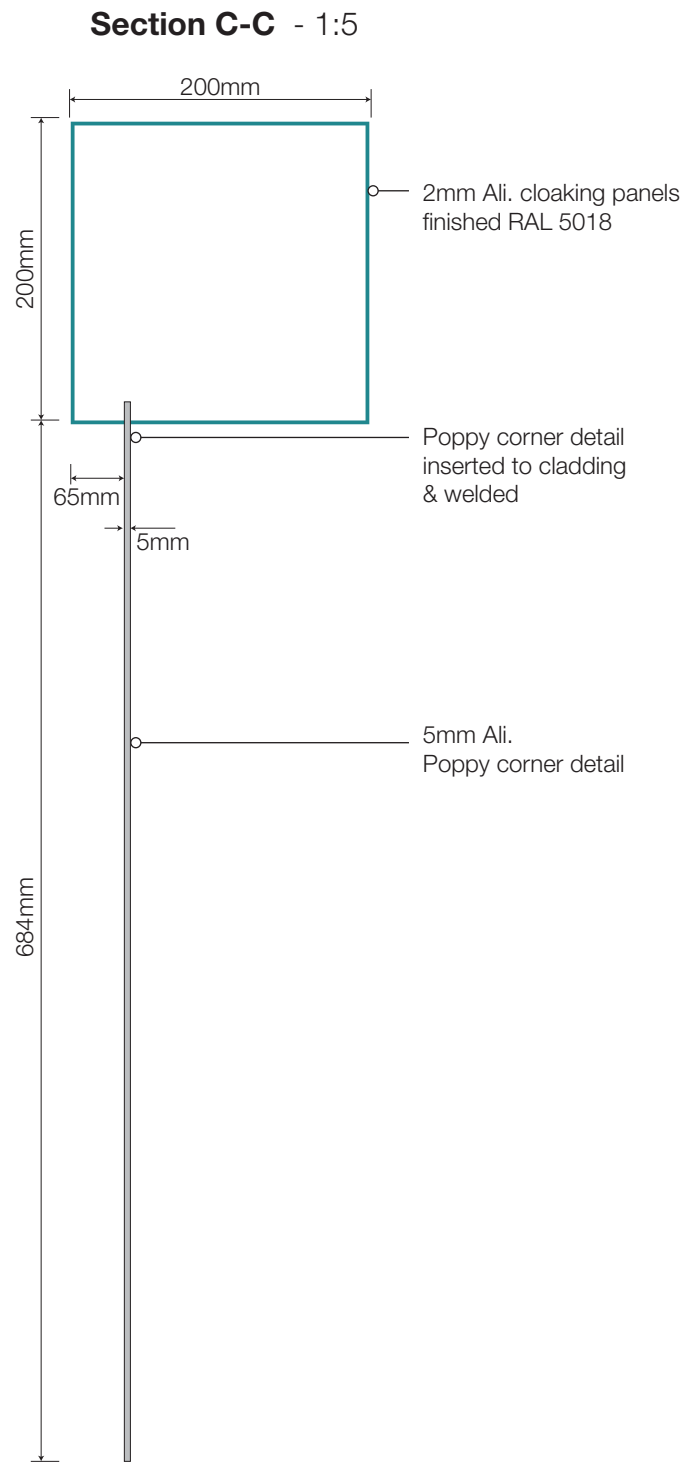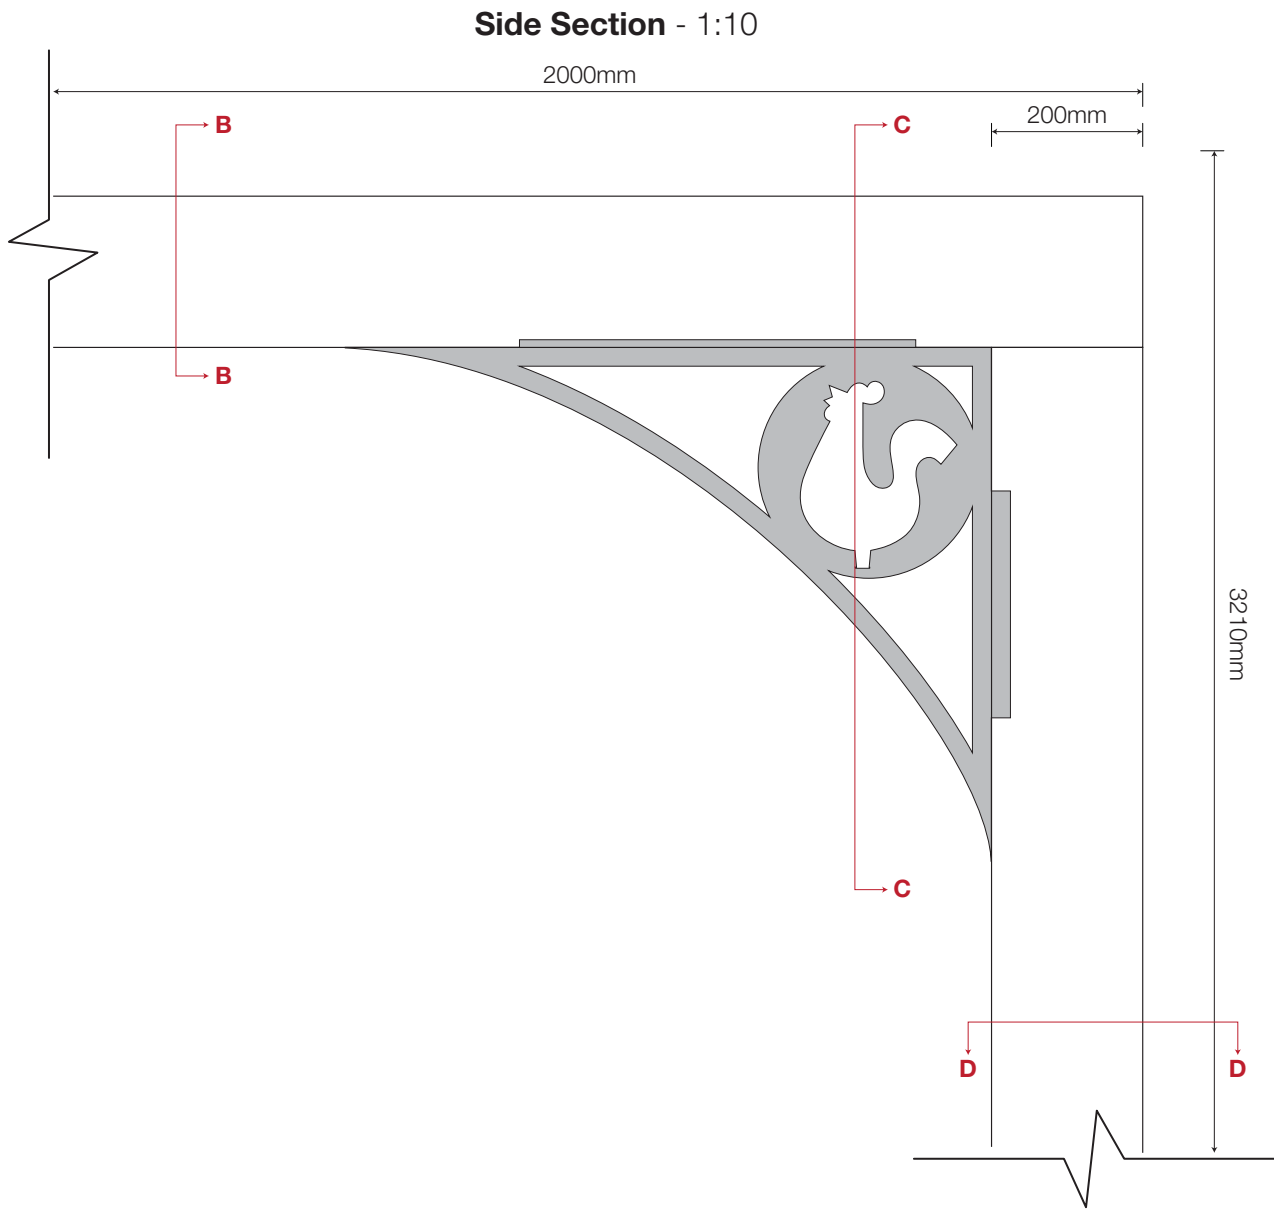

NIS SIGNS

NIS Signs (Leicester) Ltd
51 Marlow Rd, Leicester, LE3 2BQ

☎ 0116 270 6228
✉ info@signs-nis.co.uk
🌐 www.signs-nis.co.uk

Client: Popeyes

Address: The Peel Centre
Harborough Hill Road
Barnsley
S71 1BQ

Drawing no: 23-123 - Popeyes, Barnsley

Job location: Jobs/Popeyes/Barnsley

Drawn by: AH

Rev: 13

Date: 07/03/23


Revision notes: 7) Additions to building & DT lane revisions - AH 02/06/23
8) Revisions to DT lane and graphics - AH 08/06/23
9) Revision to the DT lane layout - AH 08/06/23
10) DT lane revised - AH 13/06/23
11) Pay & Collect signs centralised - AH 13/06/23
12) Location plan updated - AH 20/06/23
13) Client revisions - AH 26/06/23

All site dimensions to be verified prior to manufacture.
Do not scale from this drawing, Copyright 2023.
This document is the property of NIS Signs
and must not be used, reproduced or disclosed
to any persons without the written consent of NIS Signs.

8 Pop.03.02 DT Guide Posts - 1:20 @ A3


1 Off, Free standing DT guide posts.
Consisting of a box section internal framework with base plate to accept 3mm aluminium cloaking panels with a folded recess to accept cool white LED light channel running vertically with panels finished Pastel Orange, RAL 2003.

Decorative poppy corner arc finished Pastel Orange, RAL 2003 and fixed to the inside/underside of canopy framework.


 


Note: All powdercoating with 60% shine


Sectional View A-A - 1:10

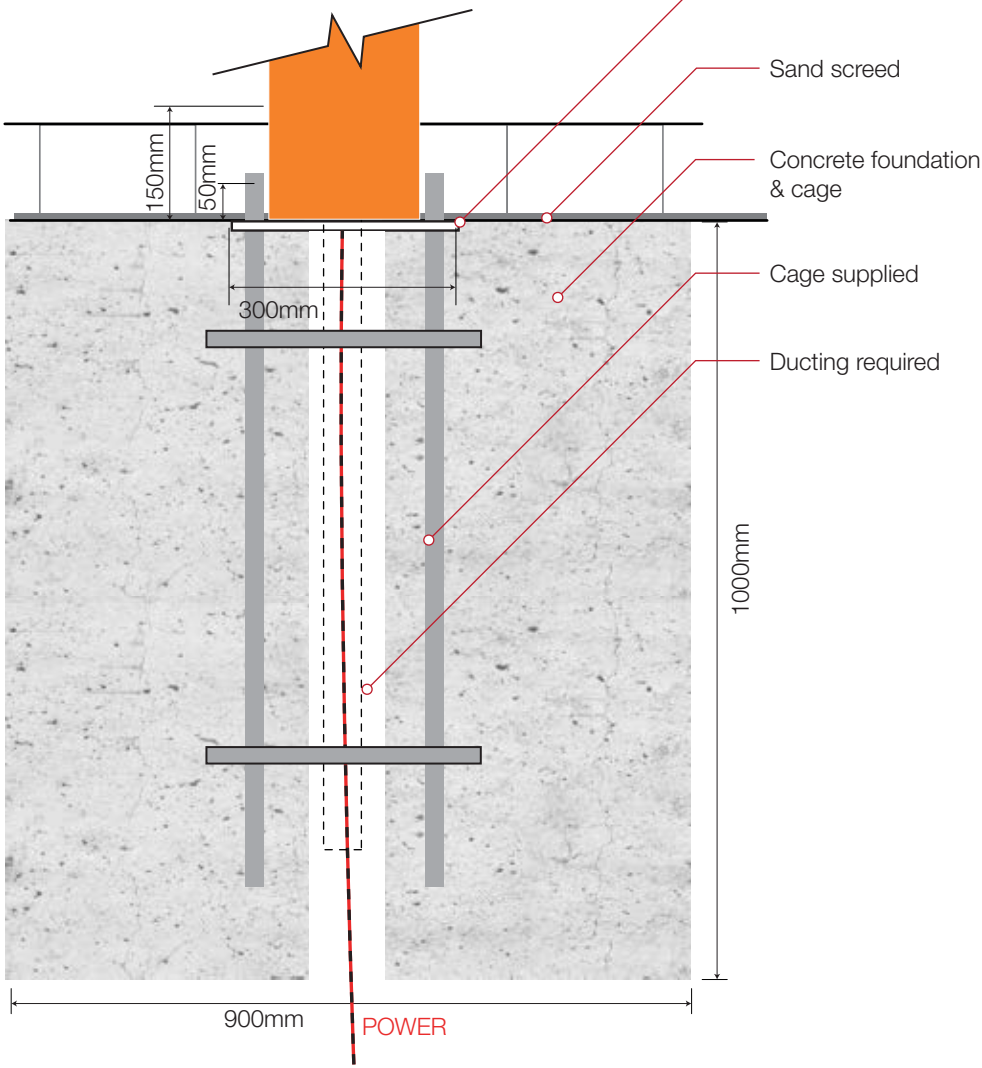


Plan - 1:10

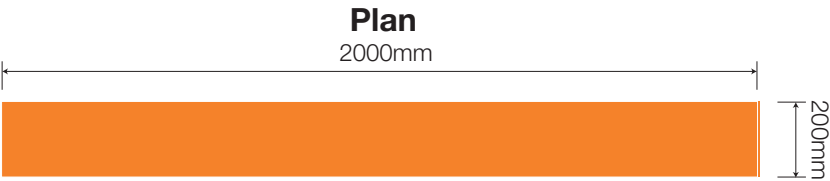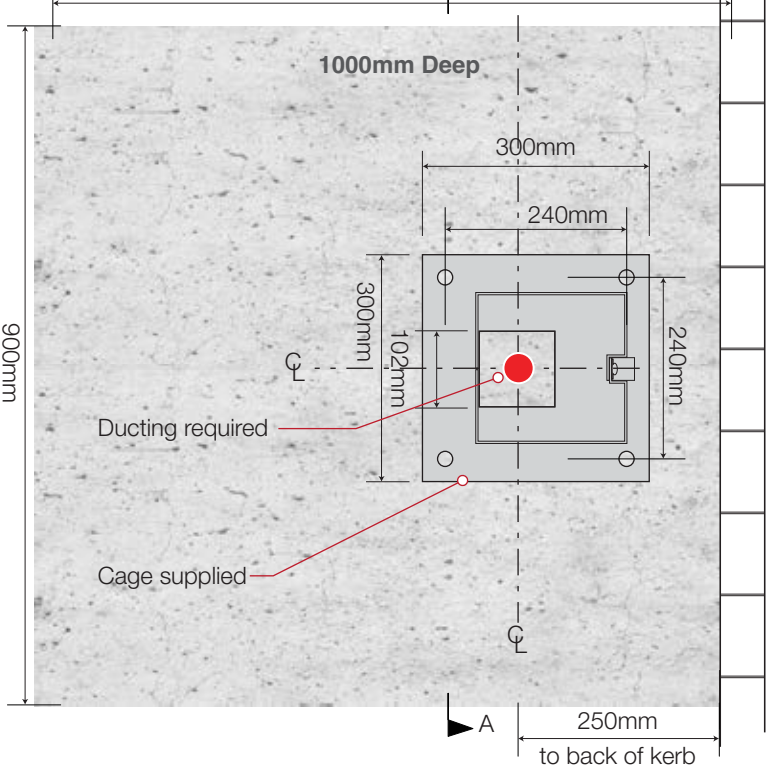


Side Elevation

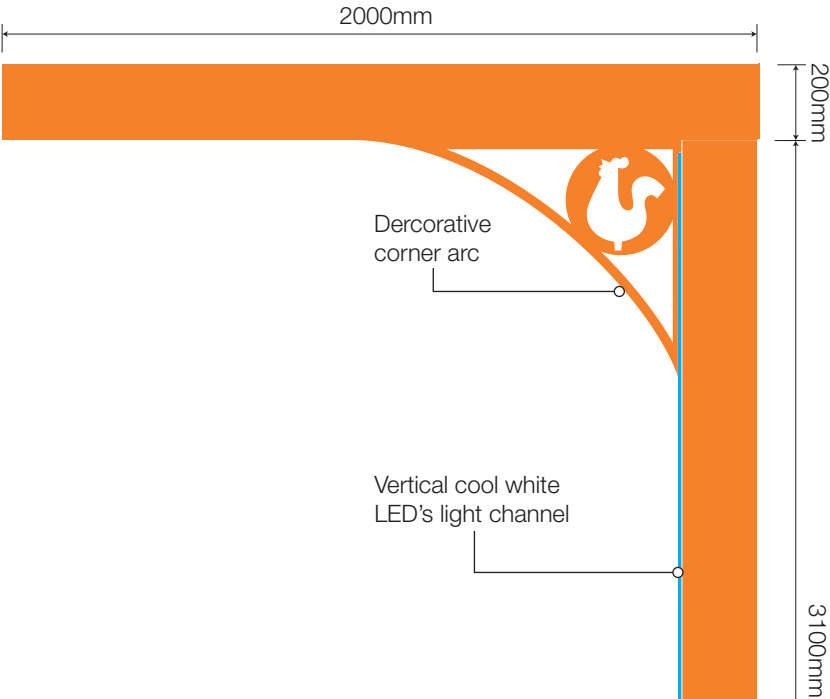

Front Elevation

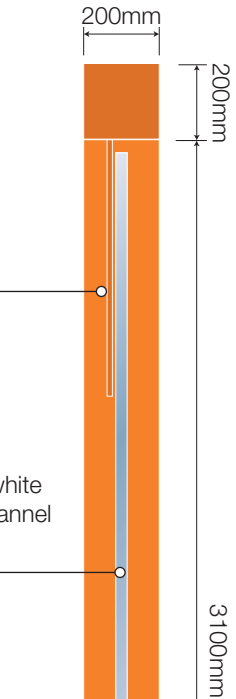

Rear Elevation

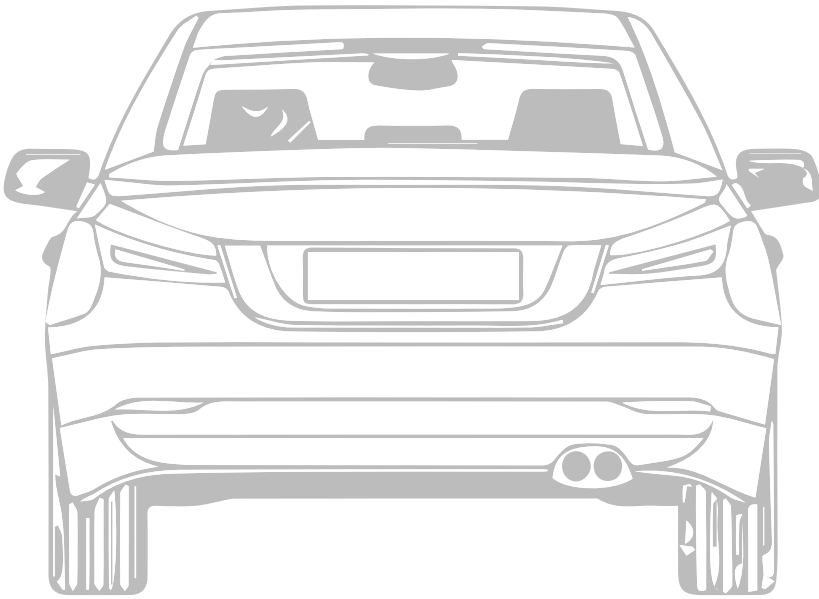

NIS SIGNS

NIS Signs (Leicester) Ltd
51 Marlow Rd, Leicester, LE3 2BQ

0116 270 6228
info@signs-nis.co.uk
www.signs-nis.co.uk

Client: Popeyes

Address: The Peel Centre
Harborough Hill Road
Barnsley
S71 1BQ

Drawing no: 23-123 - Popeyes, Barnsley

Job location: Jobs/Popeyes/Barnsley







Drawn by: AH

Rev: 13

Date: 07/03/23

Revision notes: 7) Additions to building & DT lane revisions - AH 02/06/23
8) Revisions to DT lane and graphics - AH 08/06/23
9) Revision to the DT lane layout - AH 08/06/23
10) DT lane revised - AH 13/06/23
11) Pay & Collect signs centralised - AH 13/06/23
12) Location plan updated - AH 20/06/23
13) Client revisions - AH 26/06/23

All site dimensions to be verified prior to manufacture.
Do not scale from this drawing, Copyright 2023.
This document is the property of NIS Signs
and must not be used, reproduced or disclosed
to any persons without the written consent of NIS Signs.

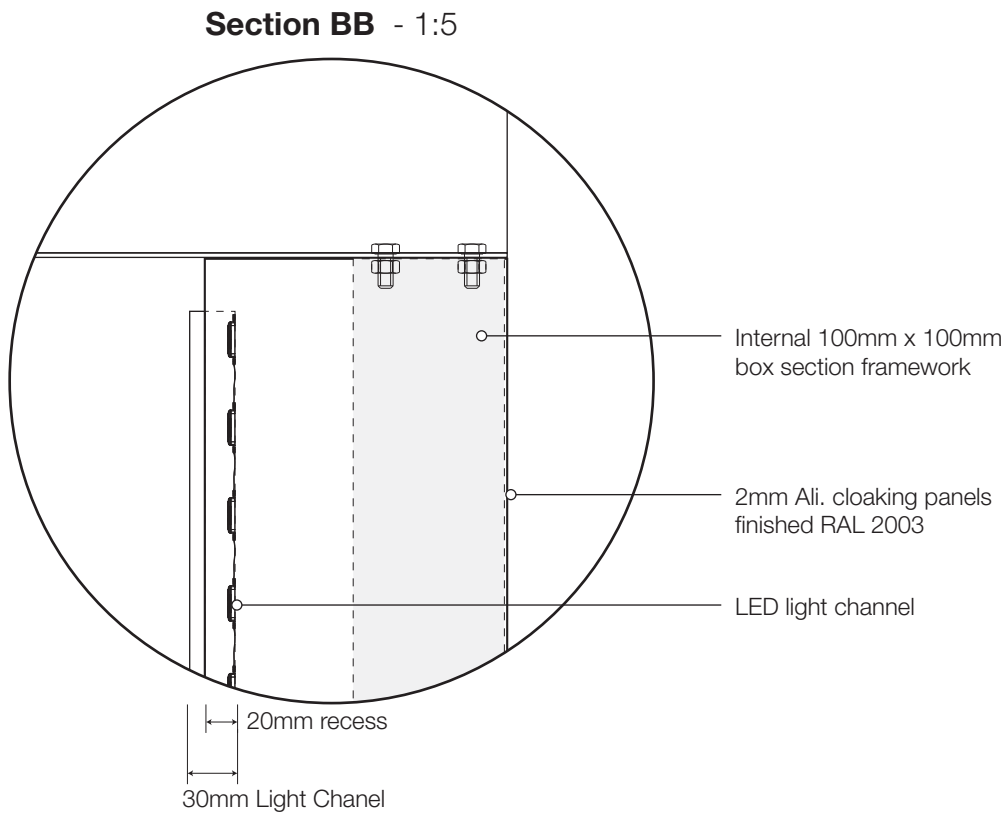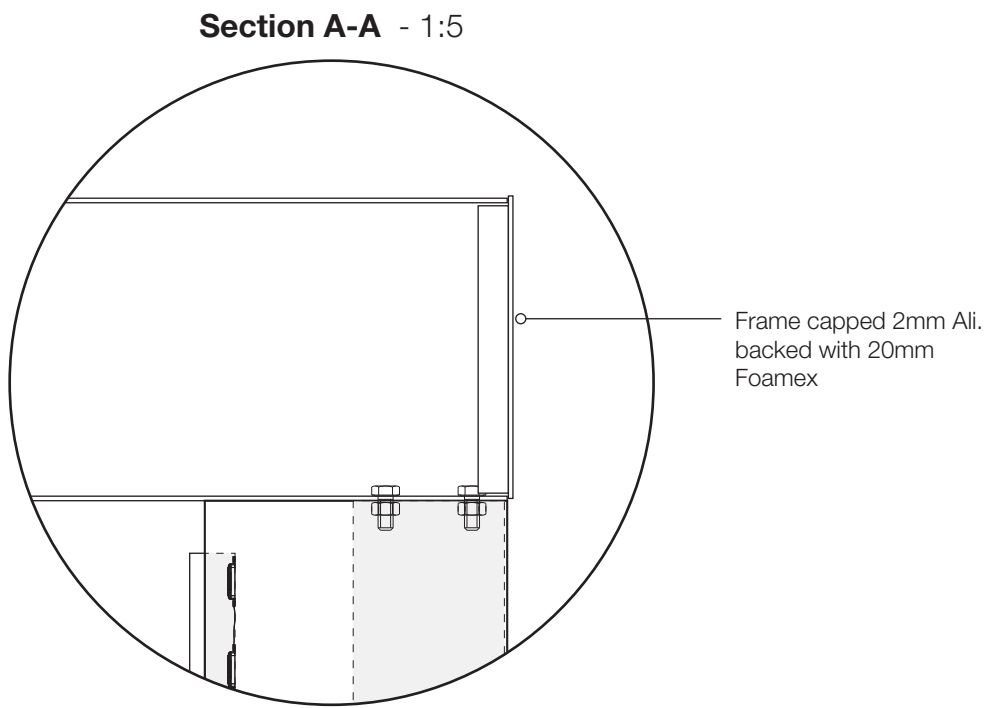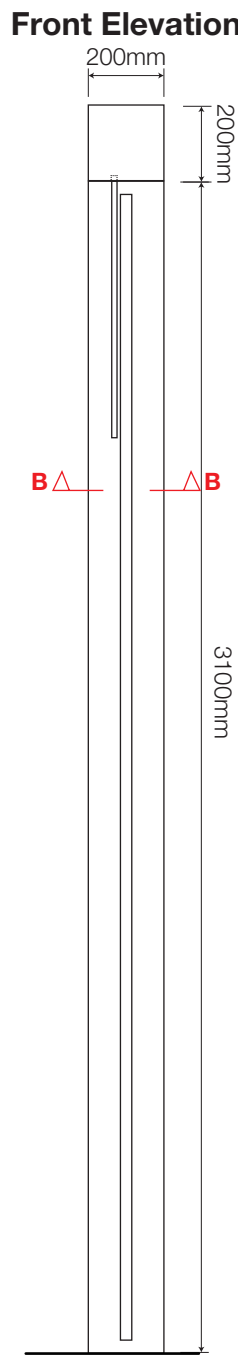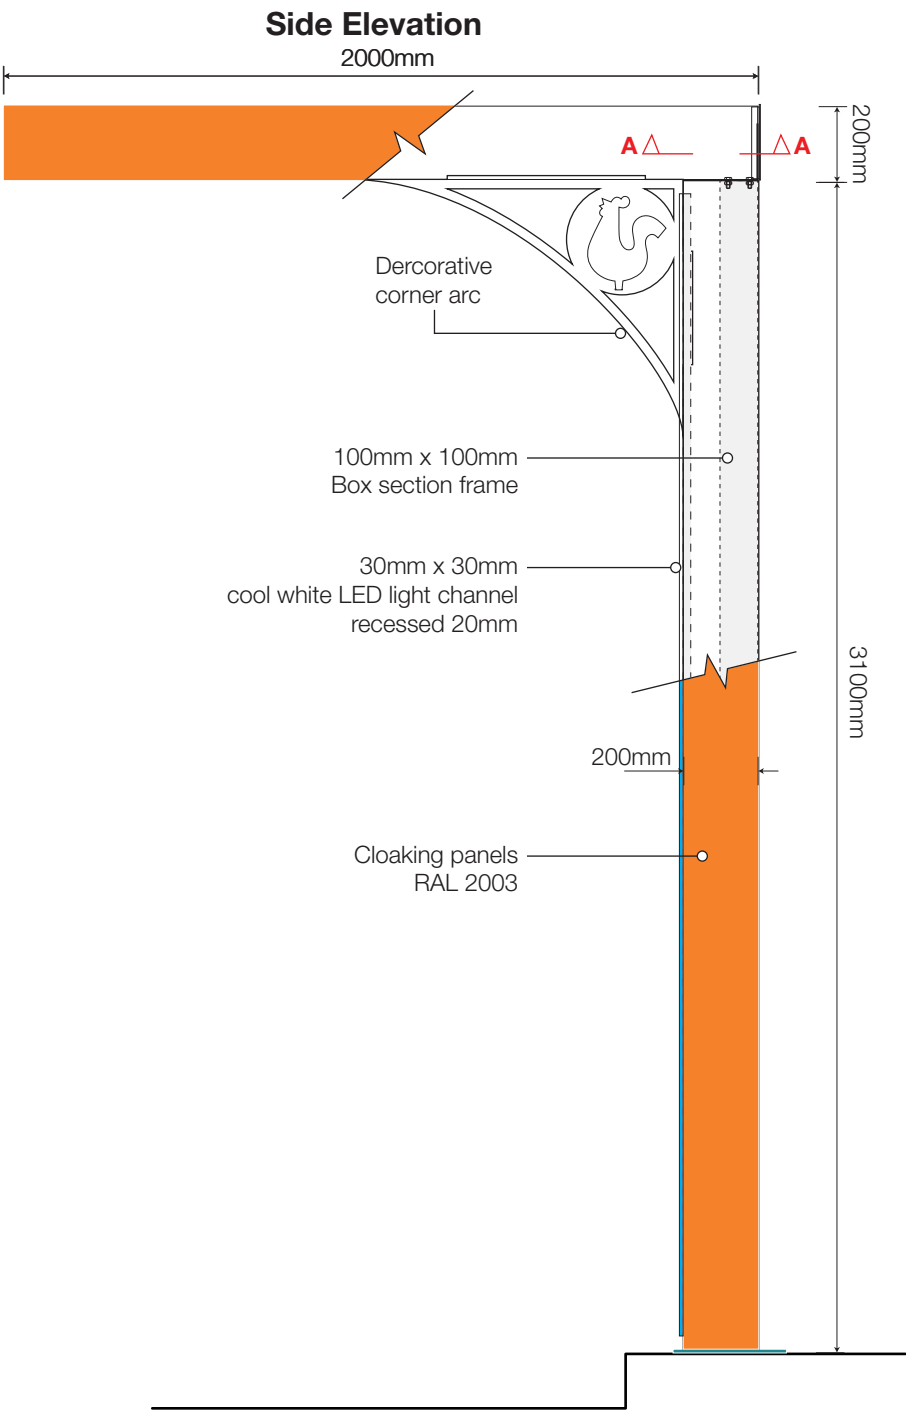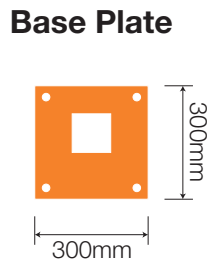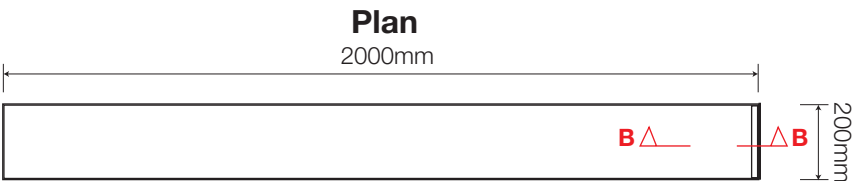

NIS SIGNS

NIS Signs (Leicester) Ltd
51 Marlow Rd, Leicester, LE3 2BQ

☎ 0116 270 6228
✉ info@signs-nis.co.uk
🌐 www.signs-nis.co.uk

Client: Popeyes
Address: The Peel Centre
Harborough Hill Road
Barnsley
S71 1BQ

Drawing no: 23-123 - Popeyes, Barnsley

Job location: Jobs/Popeyes/Barnsley




Drawn by: AH

Rev: 13

Date: 07/03/23

Revision notes: 7) Additions to building & DT lane revisions - AH 02/06/23
8) Revisions to DT lane and graphics - AH 08/06/23
9) Revision to the DT lane layout - AH 08/06/23
10) DT lane revised - AH 13/06/23
11) Pay & Collect signs centralised - AH 13/06/23
12) Location plan updated - AH 20/06/23
13) Client revisions - AH 26/06/23

All site dimensions to be verified prior to manufacture.
Do not scale from this drawing, Copyright 2023.
This document is the property of NIS Signs
and must not be used, reproduced or disclosed
to any persons without the written consent of NIS Signs.

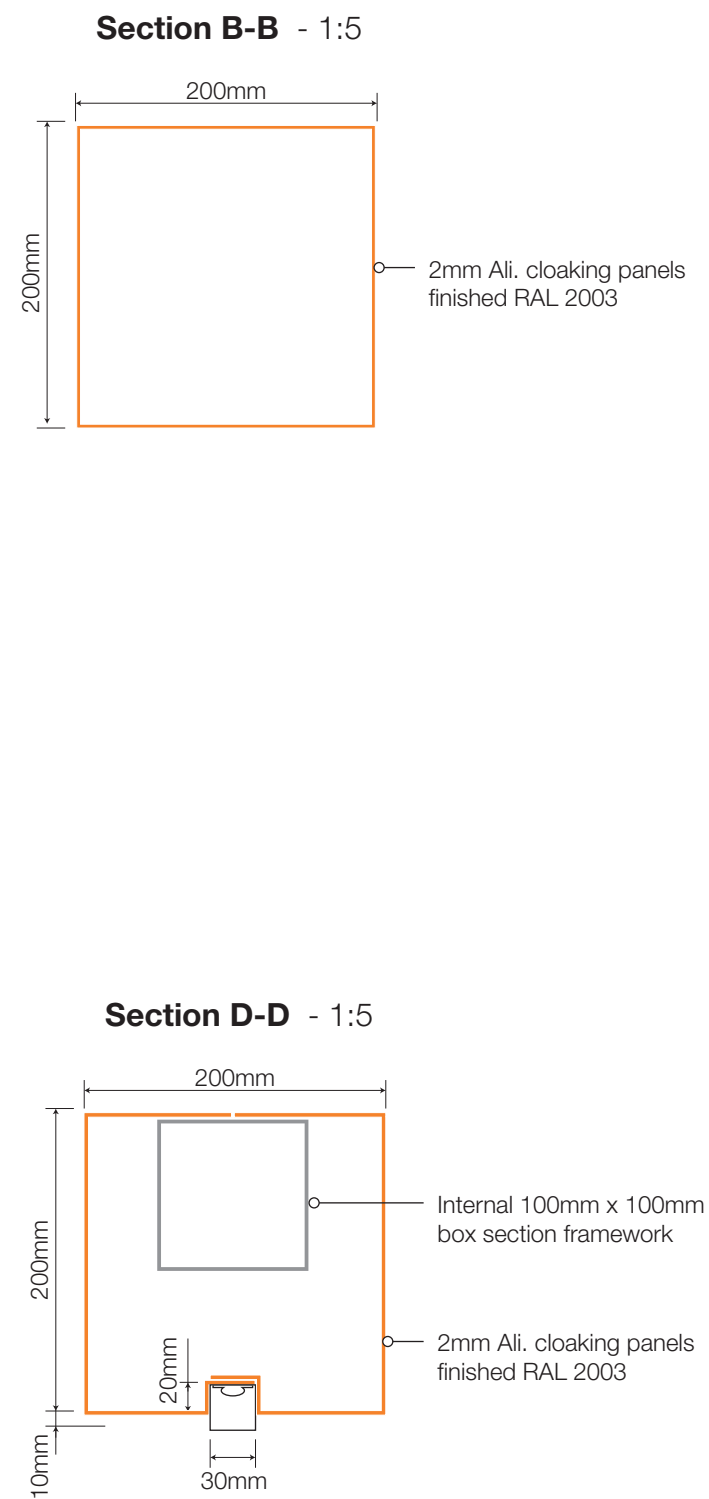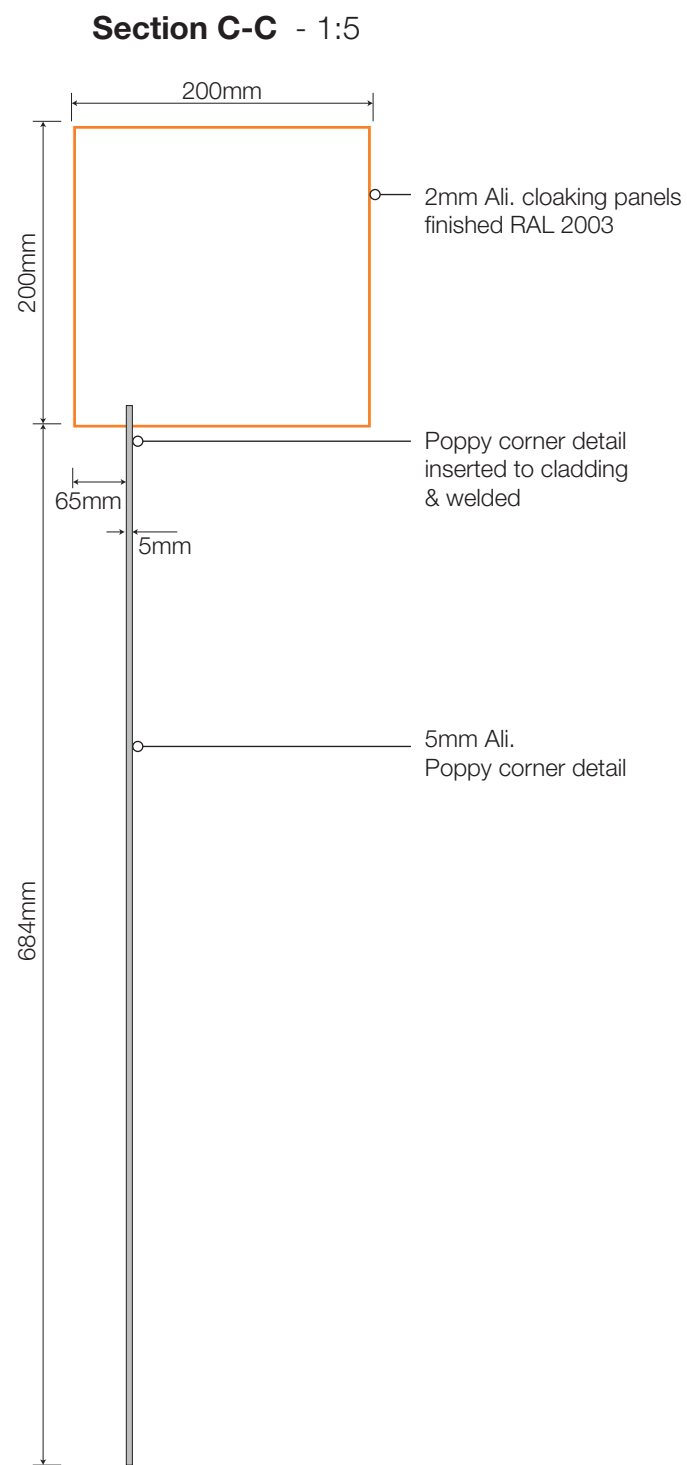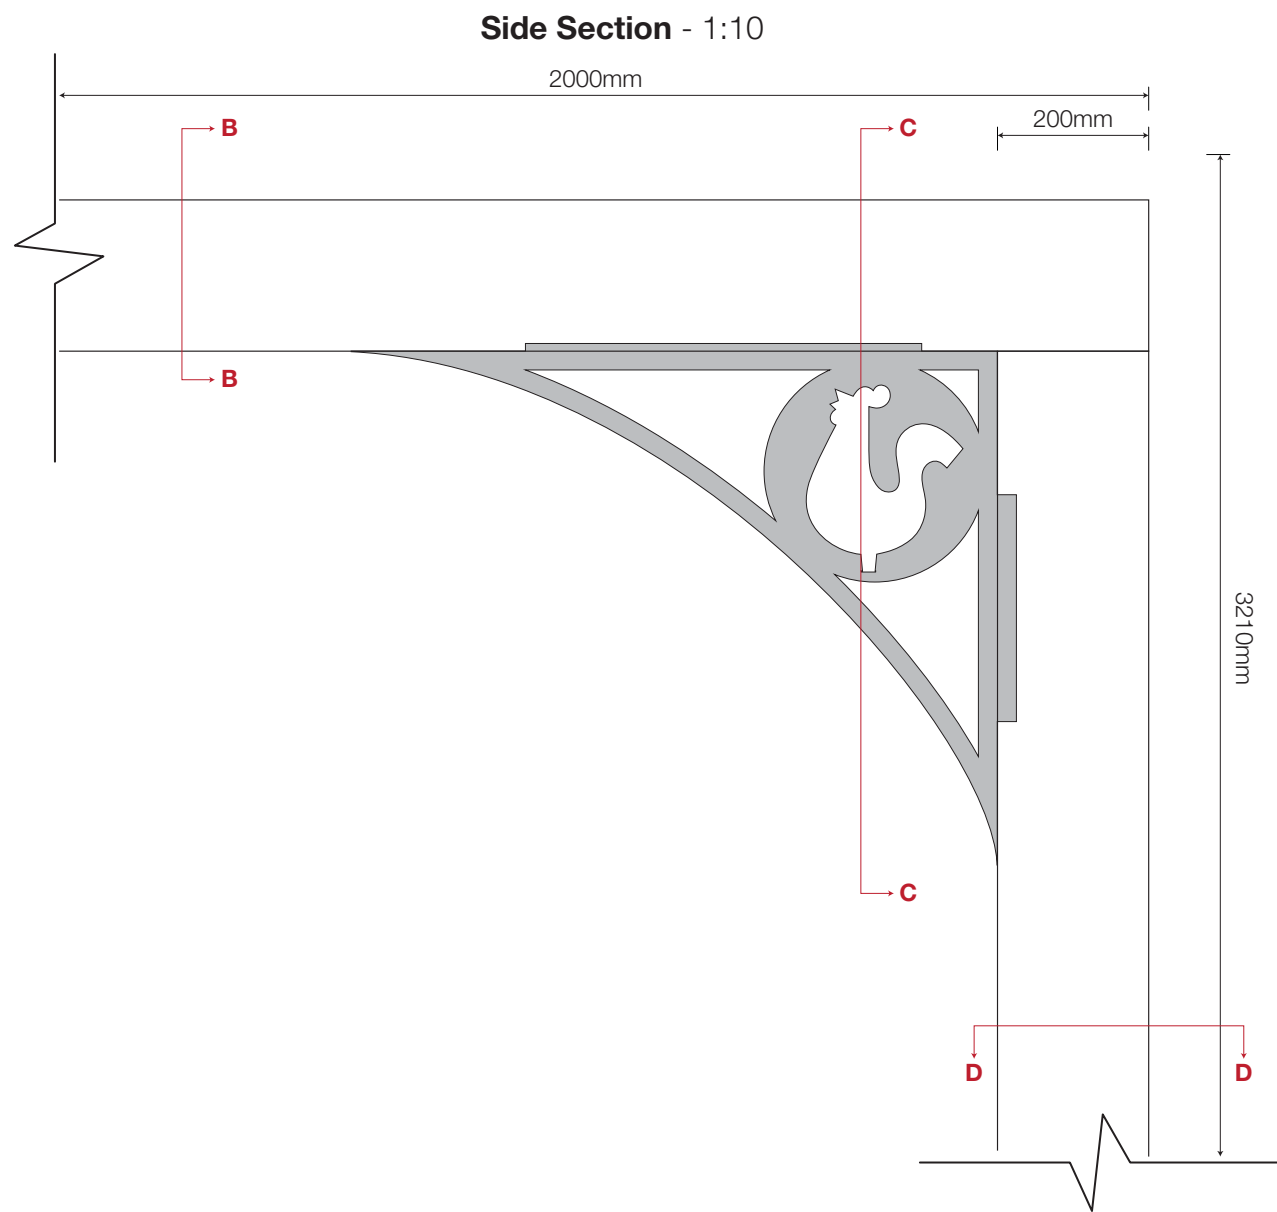

NIS SIGNS

NIS Signs (Leicester) Ltd
51 Marlow Rd, Leicester, LE3 2BQ

☎ 0116 270 6228
✉ info@signs-nis.co.uk
🌐 www.signs-nis.co.uk

Client: Popeyes

Address: The Peel Centre
Harborough Hill Road
Barnsley
S71 1BQ

Drawing no: 23-123 - Popeyes, Barnsley

Job location: Jobs/Popeyes/Barnsley



Drawn by: AH

Rev: 13

Date: 07/03/23

Revision notes: 7) Additions to building & DT lane revisions - AH 02/06/23
8) Revisions to DT lane and graphics - AH 08/06/23
9) Revision to the DT lane layout - AH 08/06/23
10) DT lane revised - AH 13/06/23
11) Pay & Collect signs centralised - AH 13/06/23
12) Location plan updated - AH 20/06/23
13) Client revisions - AH 26/06/23




All site dimensions to be verified prior to manufacture.
Do not scale from this drawing, Copyright 2023.
This document is the property of NIS Signs
and must not be used, reproduced or disclosed
to any persons without the written consent of NIS Signs.

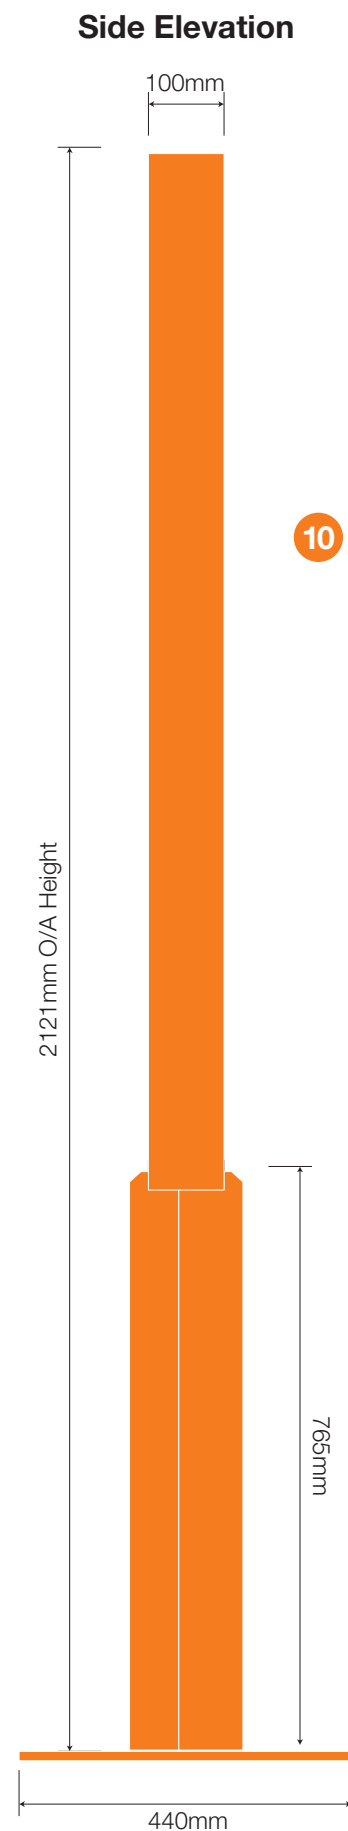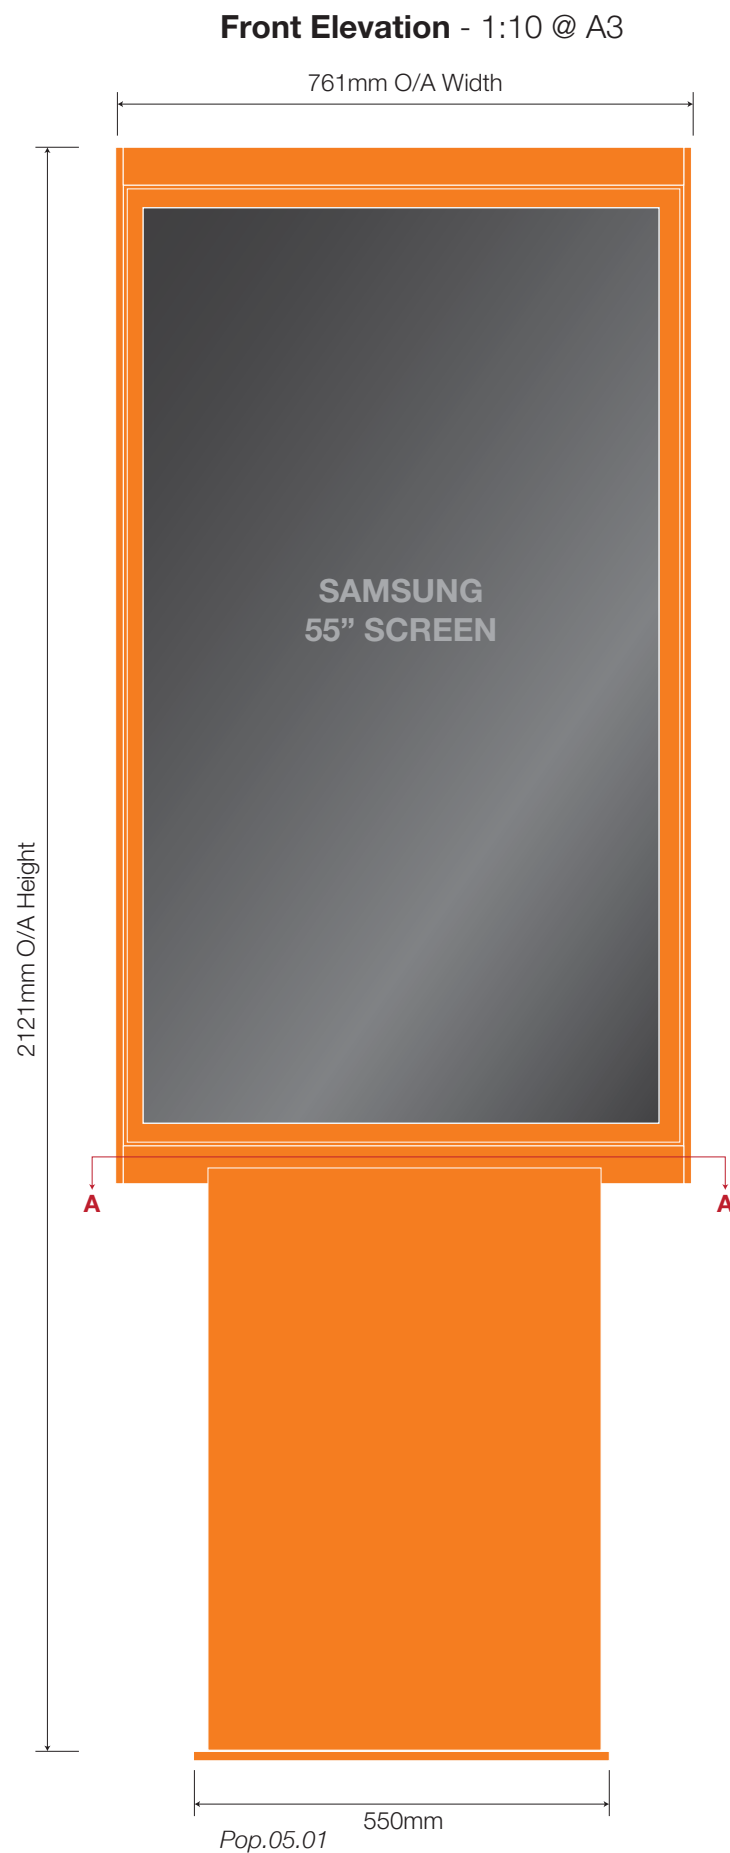

10 11 Pop.05 DT Pre-Reader Menu - 1:10 @ A3
2 Off, Free standing DT pre-reader menu.
Consisting of a Mild steel frame, Base and cladding finished semi-gloss Pastel Orange, RAL 2003 and to Contain a 55" Samsung Screen.



Note: All powdercoating with 60% shine

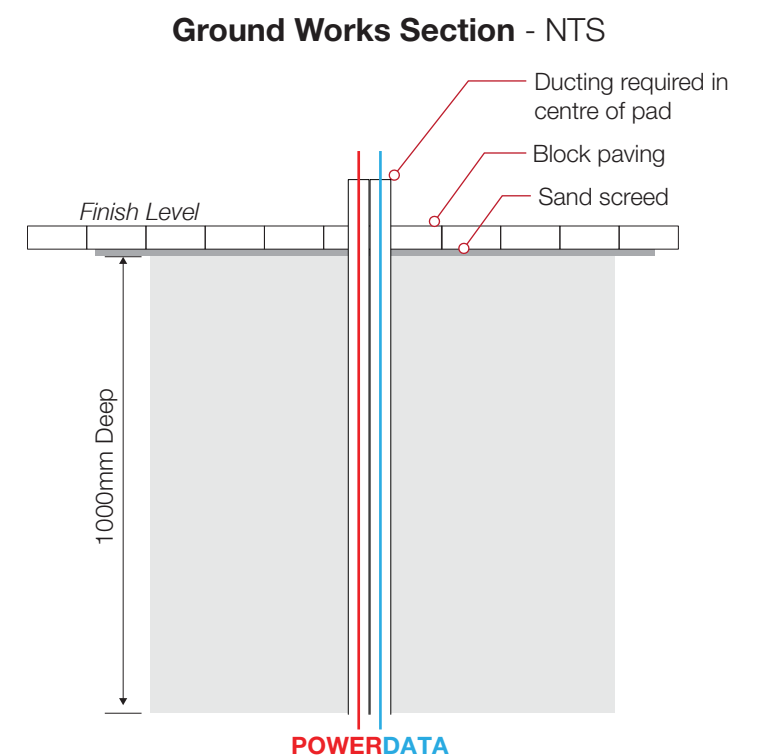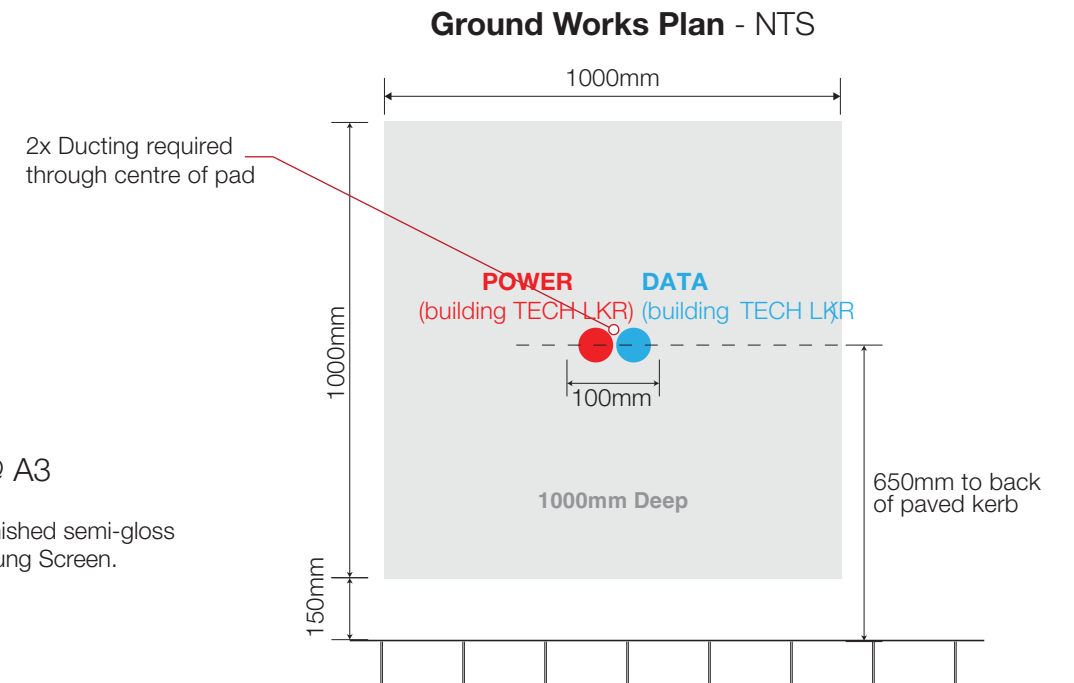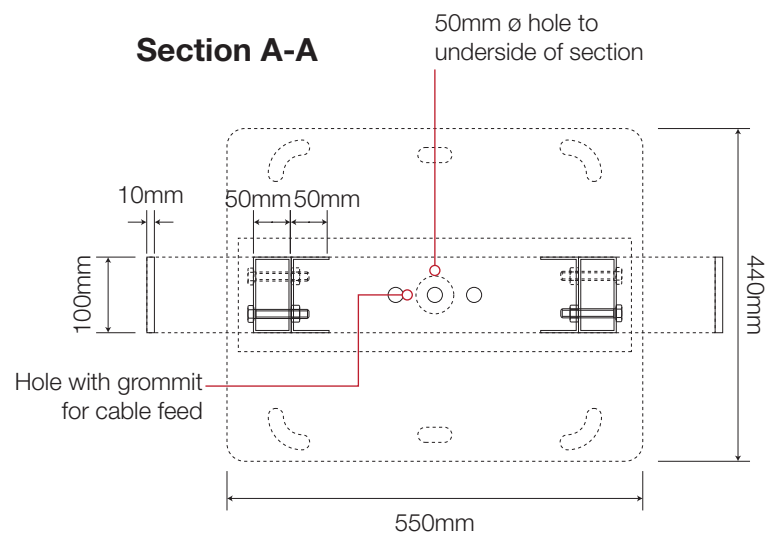

12


1 Off, Free standing order canopy.

Consisting of a box section internal framework with base plate to accept 3mm aluminium cloaking panels with a folded recess to accept cool white LED light channels with panels finished Turquoise Blue, RAL 5018. 'Order Here' /o 30mm 050 acrylic letters with returns sprayed White then Black then finished Satin, Traffic White RAL 9016 with Cool white ribbon LED's for face illumination.




'L' shaped vertical fins finished Turquoise Blue, RAL 5018
land fixed to the inside of canopy framework and base plate.

Panels to be finished Turquoise Blue, RAL 5018 with base/cover plate finished Anthracite Grey, RAL 7016.


Fabricated Orange aluminium rain panel mounted on and set above the horizontal beams at a slight angle and folded over the edge so water falls in one direction (as indicated).

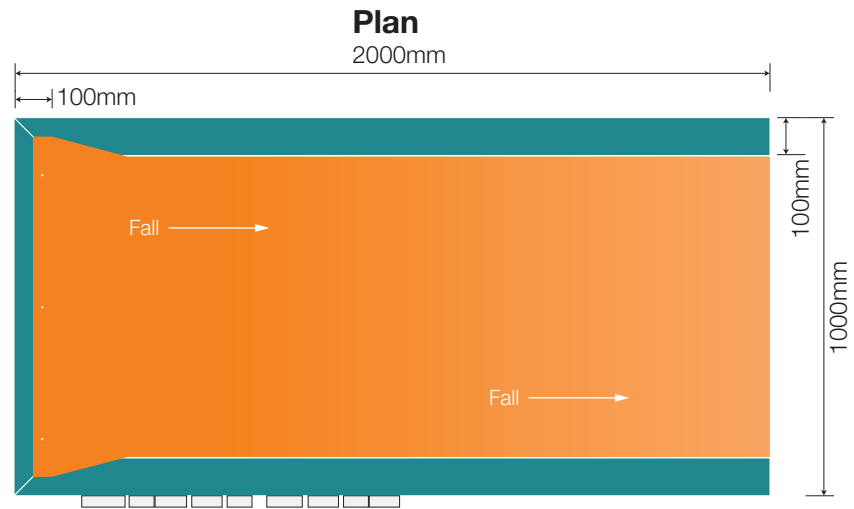


Note: All powdercoating with 60% shine

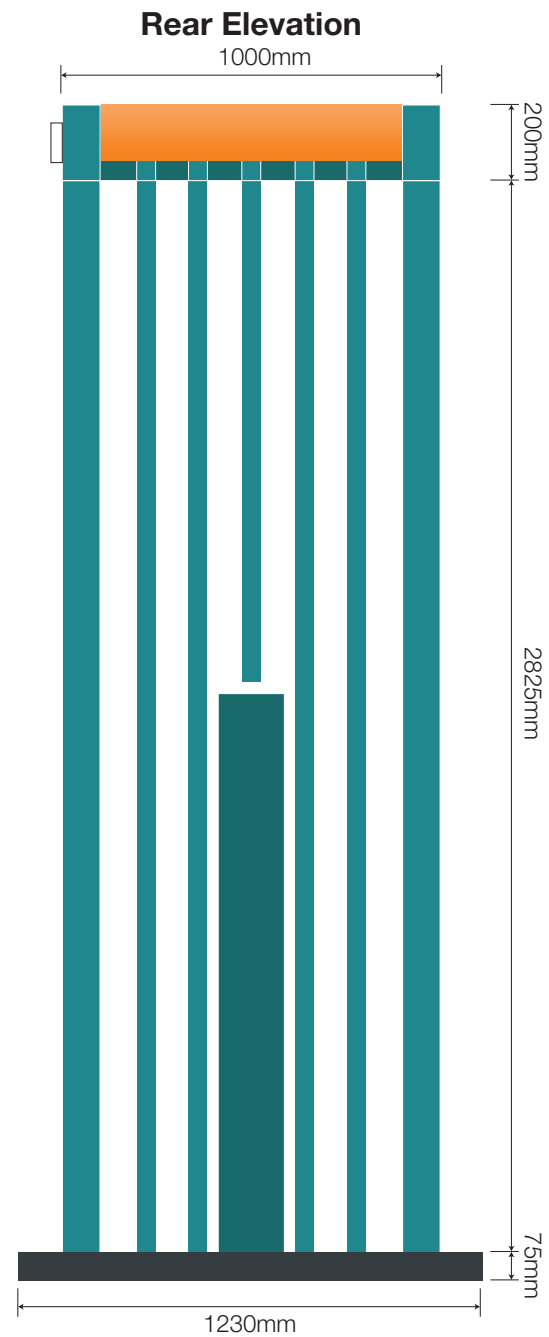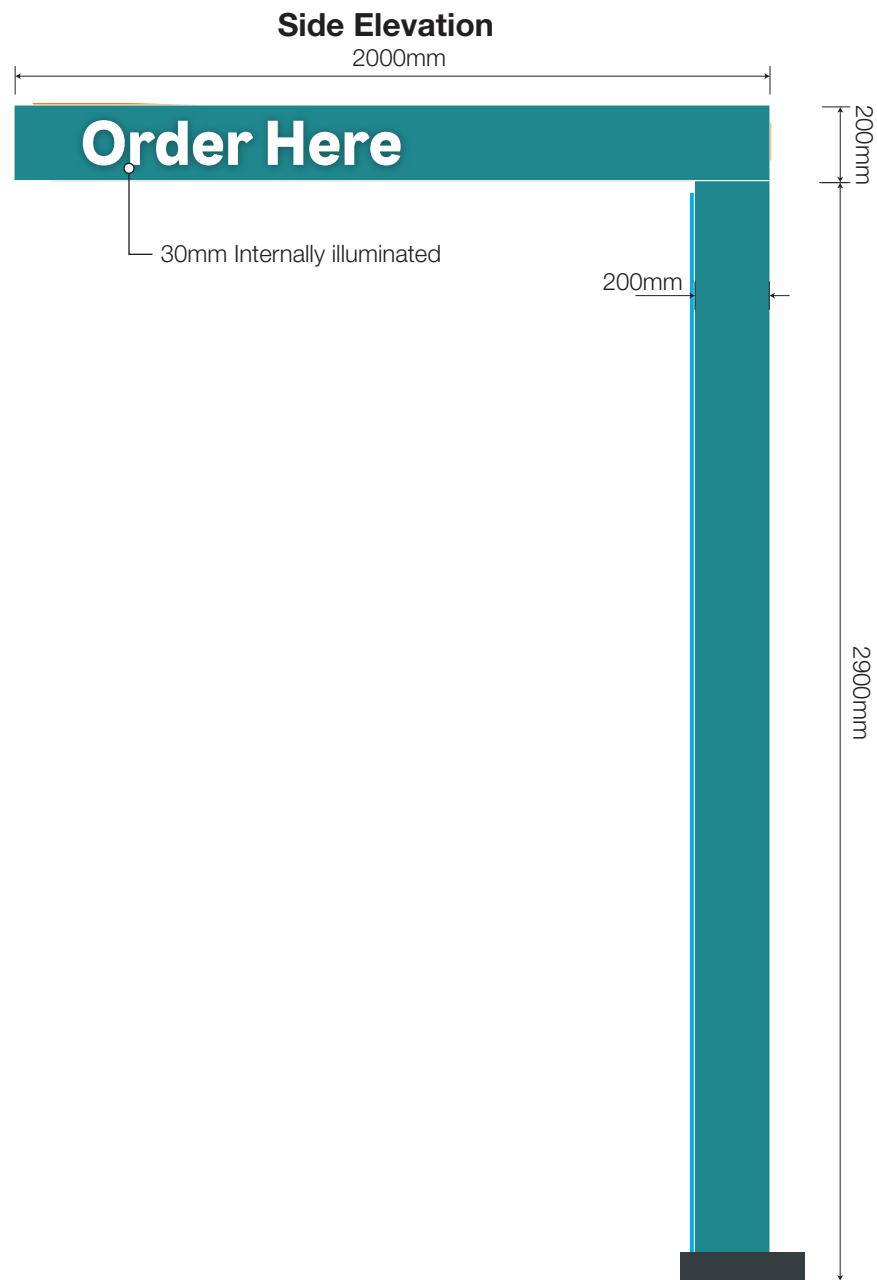
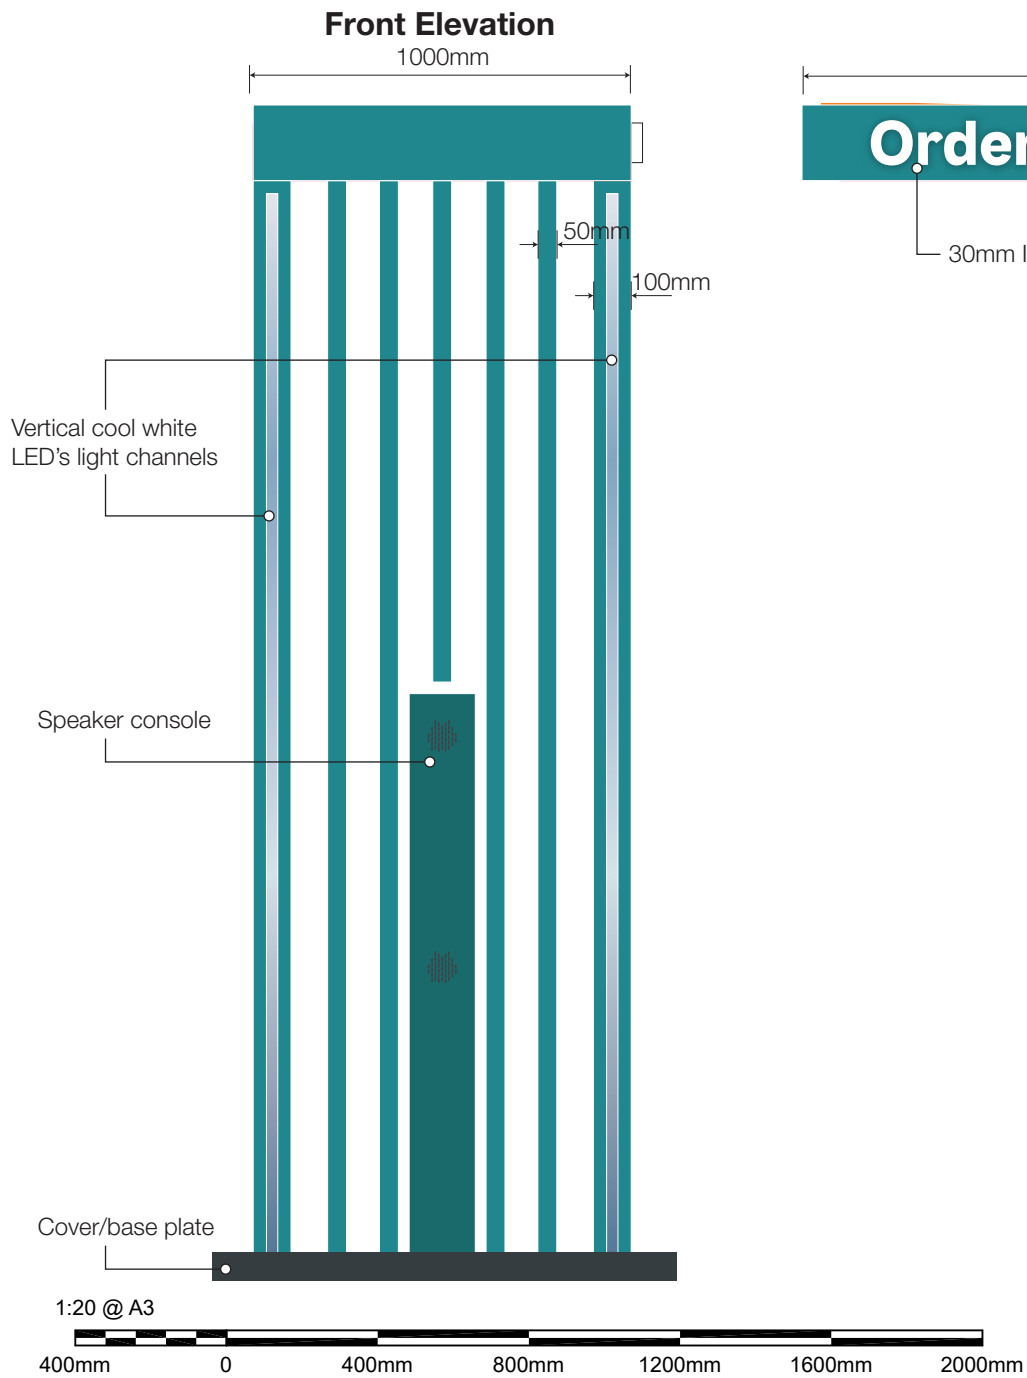


Ground Works Section - 1:20




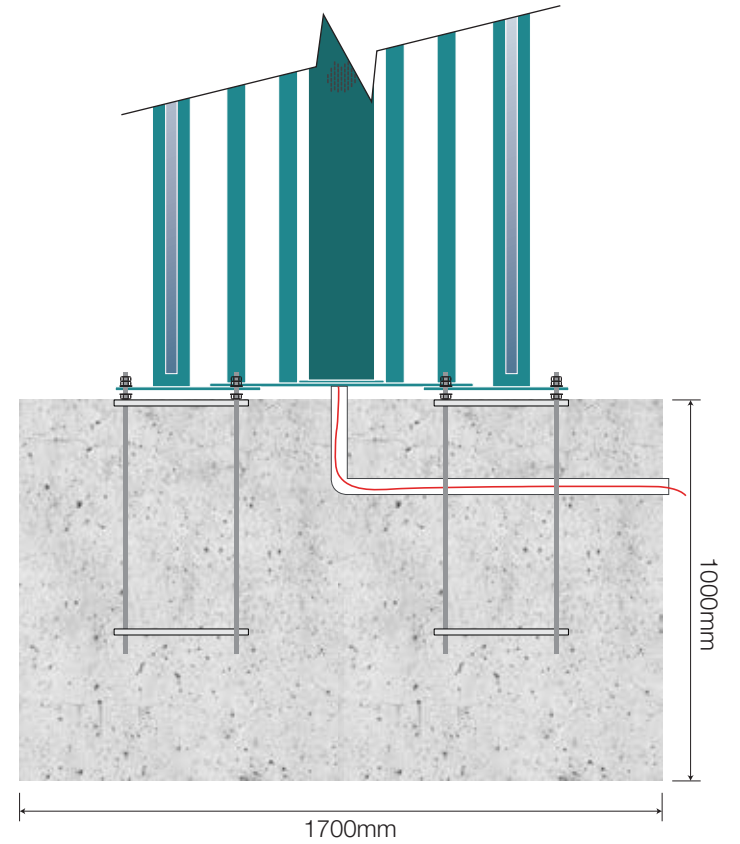


Ground Works Plan - 1:20

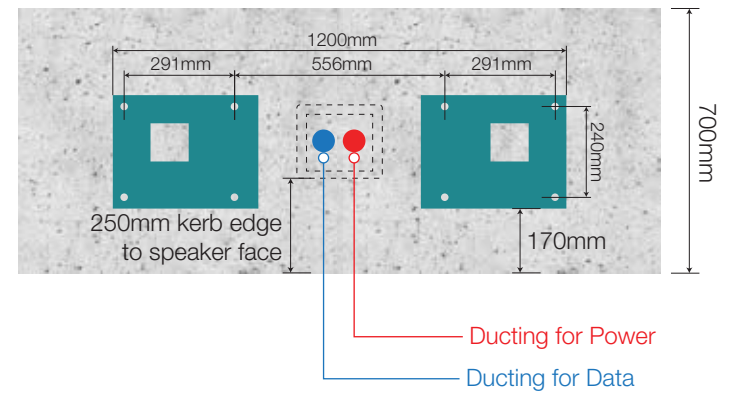


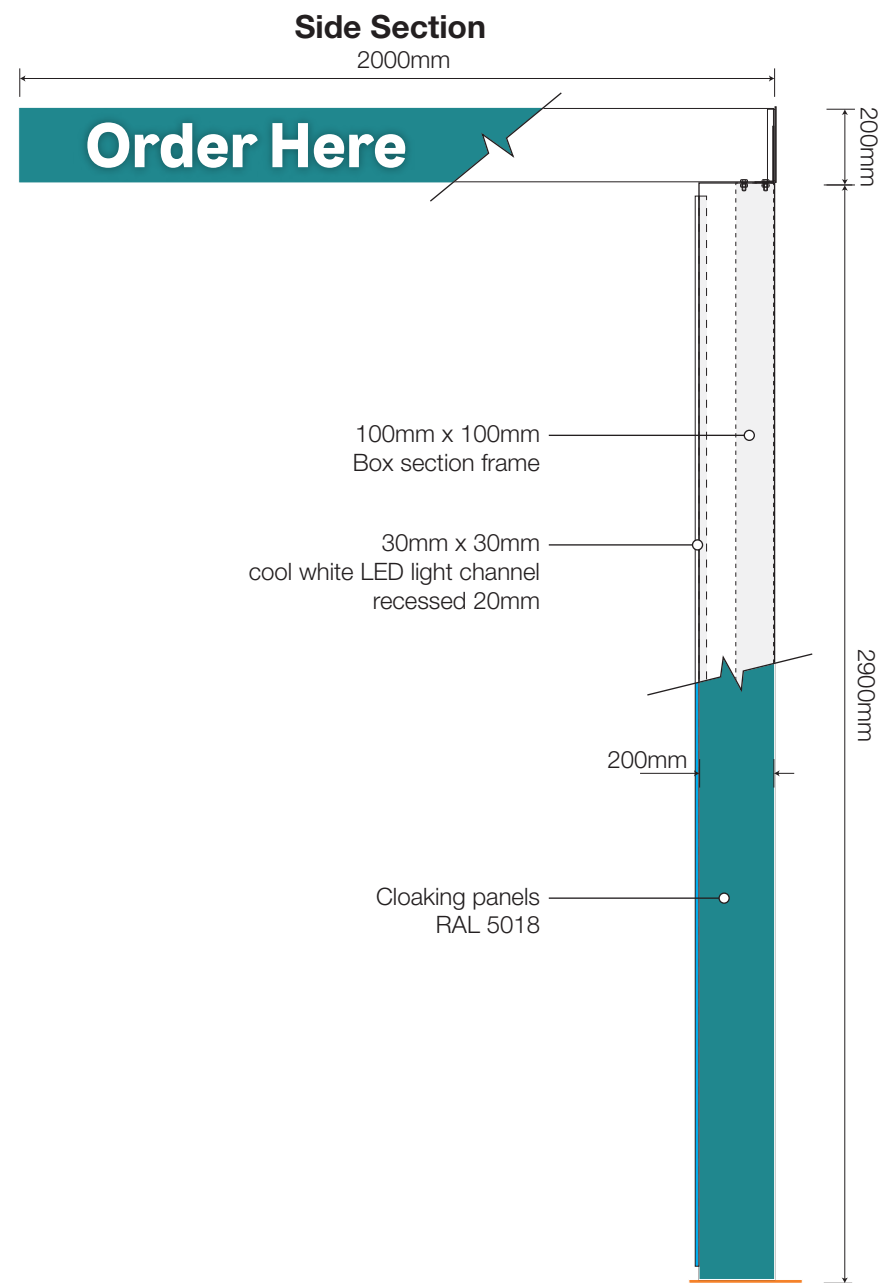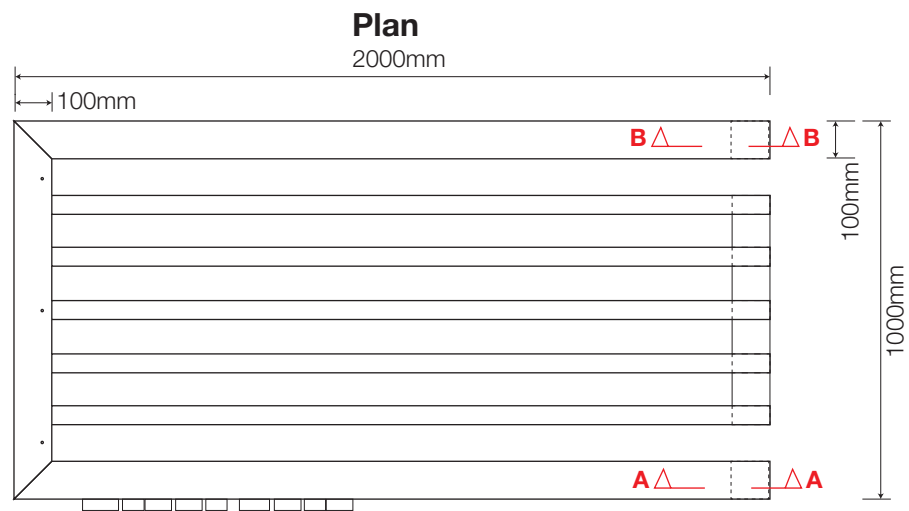


Base Plate

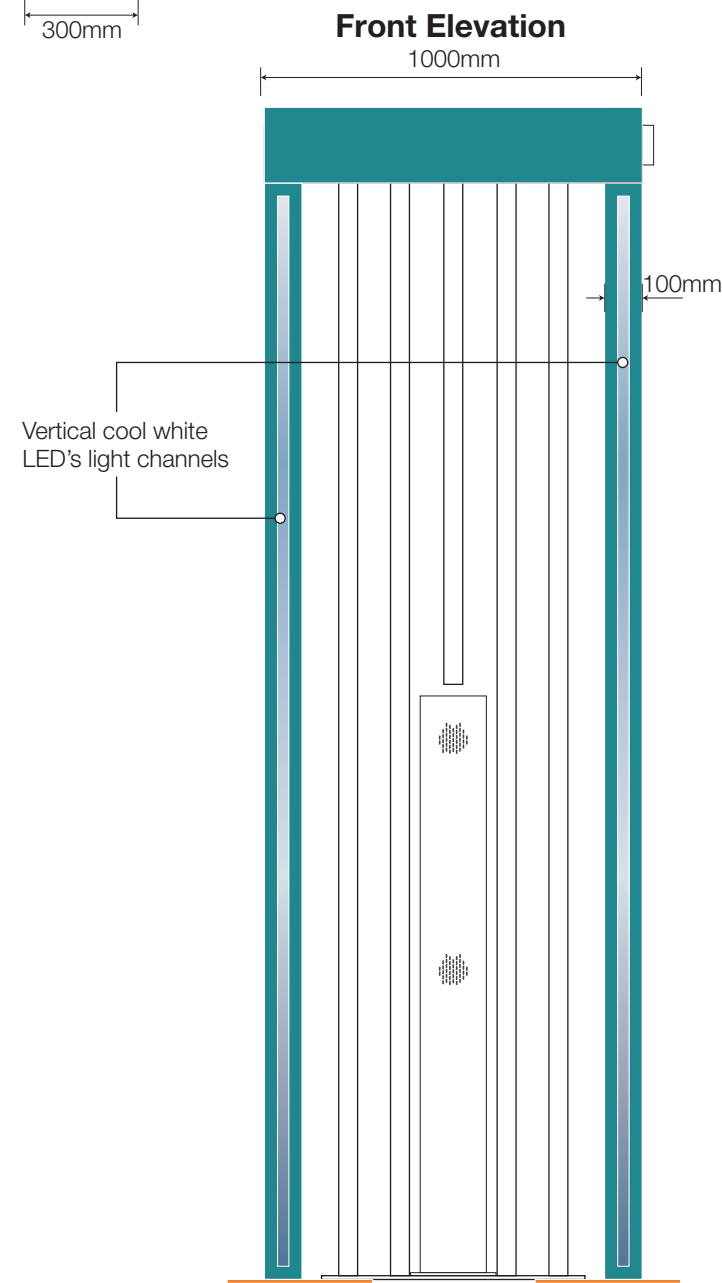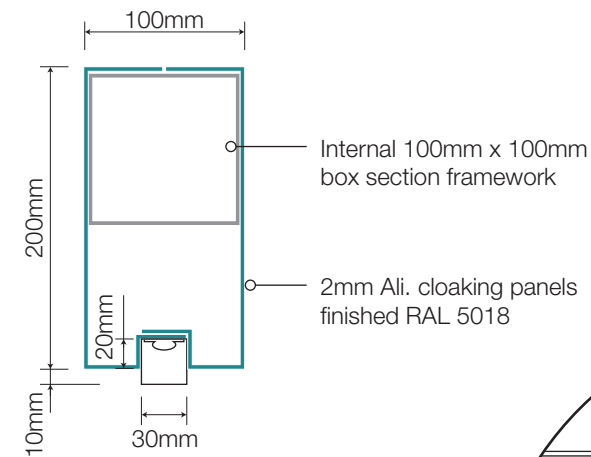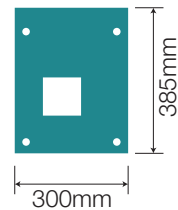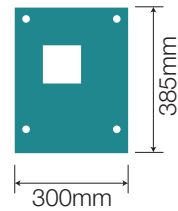

Section A-A - 1:5

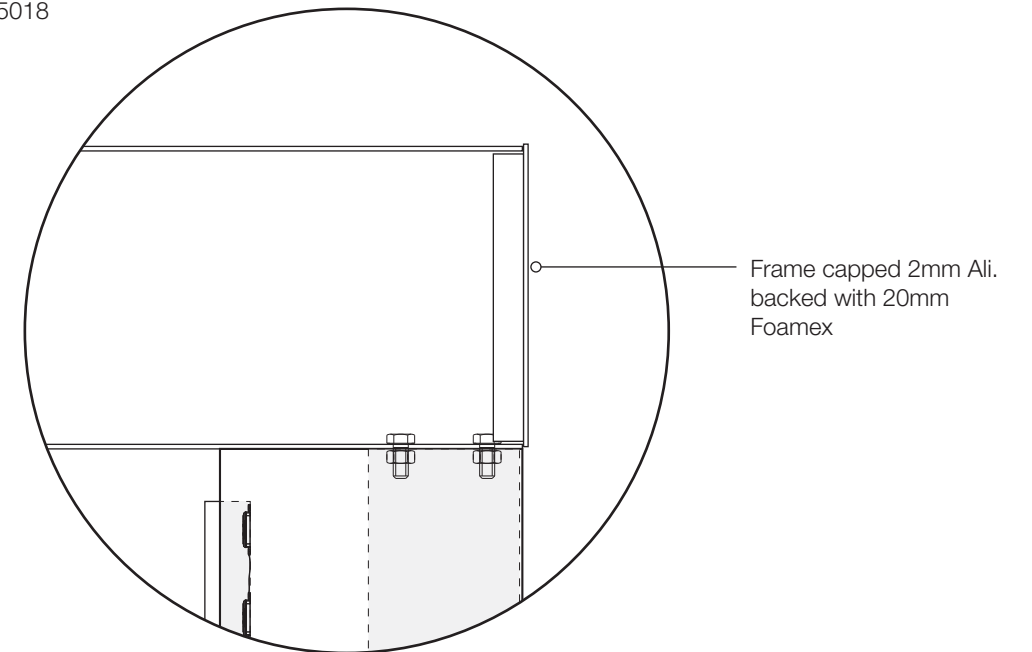

Section BB - 1:5

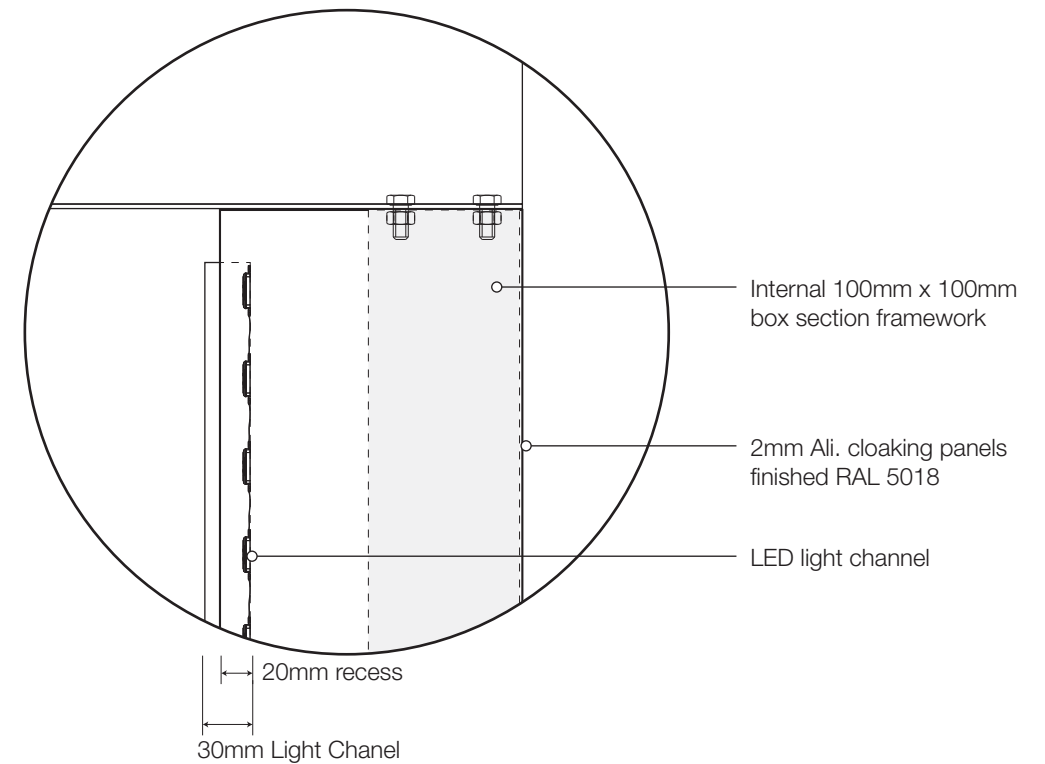

NIS SIGNS

NIS Signs (Leicester) Ltd
51 Marlow Rd, Leicester, LE3 2BQ

☎ 0116 270 6228
✉ info@signs-nis.co.uk
🌐 www.signs-nis.co.uk

Client: Popeyes

Address: The Peel Centre
Harborough Hill Road
Barnsley
S71 1BQ

Drawing no: 23-123 - Popeyes, Barnsley

Job location: Jobs/Popeyes/Barnsley


Drawn by: AH

Rev: 13

Date: 07/03/23

Revision notes: 7) Additions to building & DT lane revisions - AH 02/06/23
8) Revisions to DT lane and graphics - AH 08/06/23
9) Revision to the DT lane layout - AH 08/06/23
10) DT lane revised - AH 13/06/23
11) Pay & Collect signs centralised - AH 13/06/23
12) Location plan updated - AH 20/06/23
13) Client revisions - AH 26/06/23


All site dimensions to be verified prior to manufacture.
Do not scale from this drawing, Copyright 2023.
This document is the property of NIS Signs
and must not be used, reproduced or disclosed
to any persons without the written consent of NIS Signs.

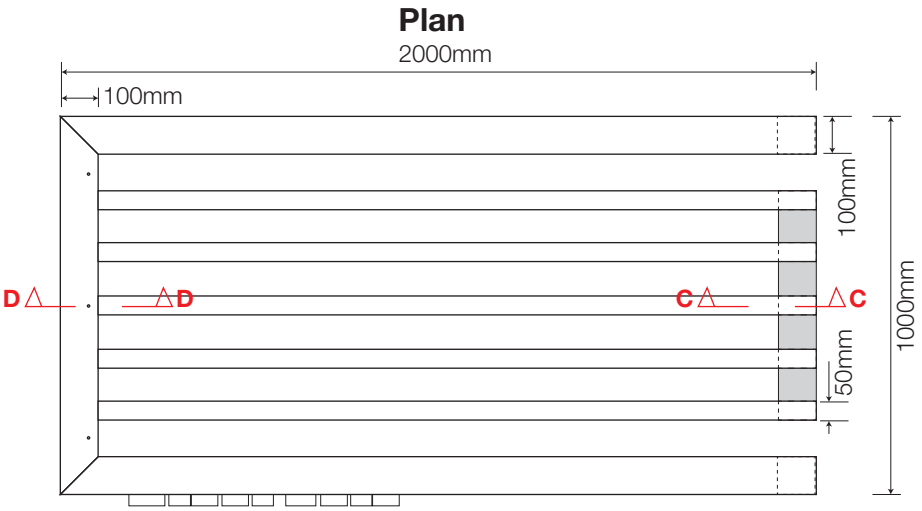

Base Plate




'L' Fins Section C-C - 1:5

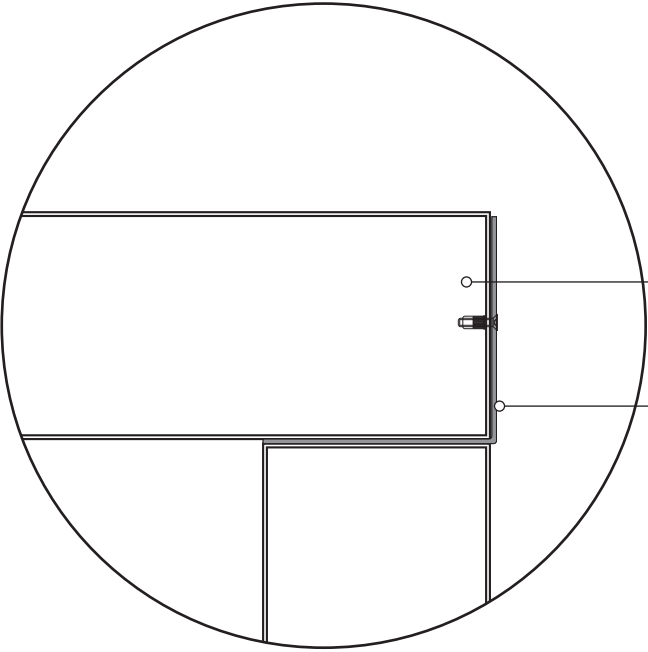

Horizontal
150mm x 50mm fins
fixed to angle (on-site)

2mm Ali. angle
welded to vertical
100mm x 50mm fins

Side Section
1900mm

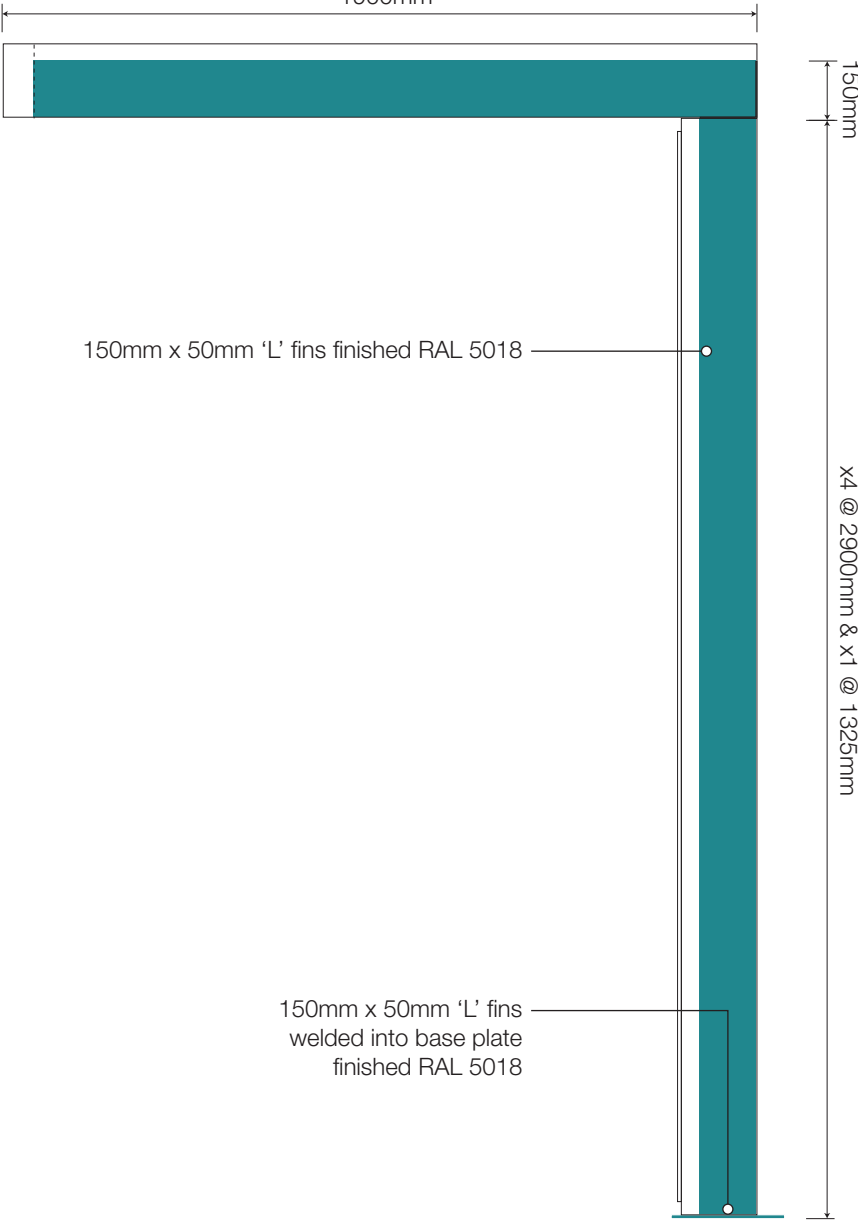


150mm x 50mm 'L' fins finished RAL 5018


150mm x 50mm 'L' fins
welded into base plate
finished RAL 5018

x4 @ 2900mm & x1 @ 1325mm

Rear Elevation

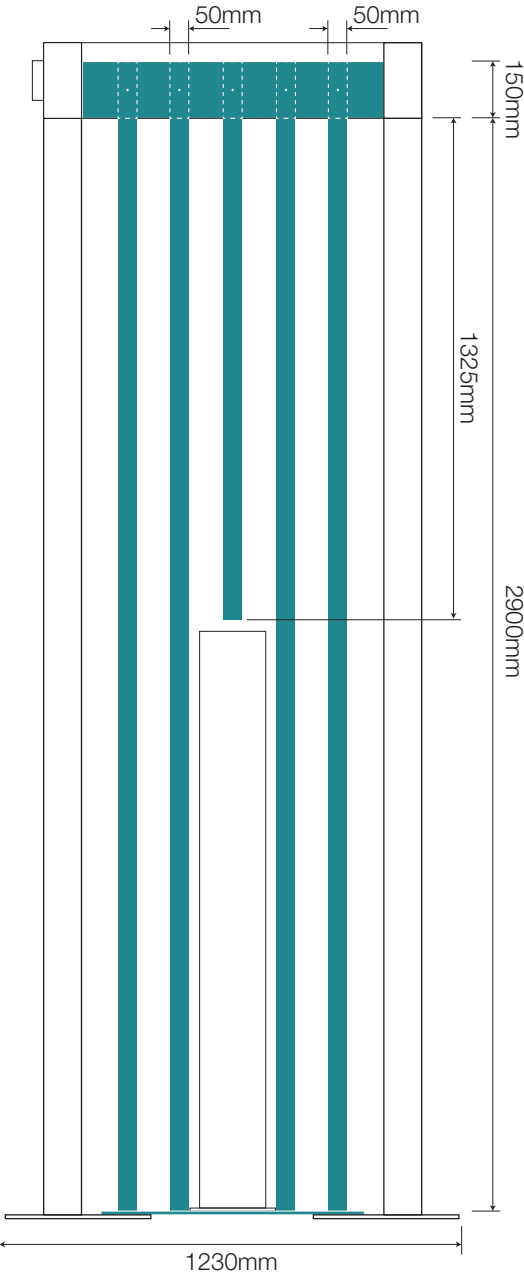

'L' Fins Section D-D - 1:5

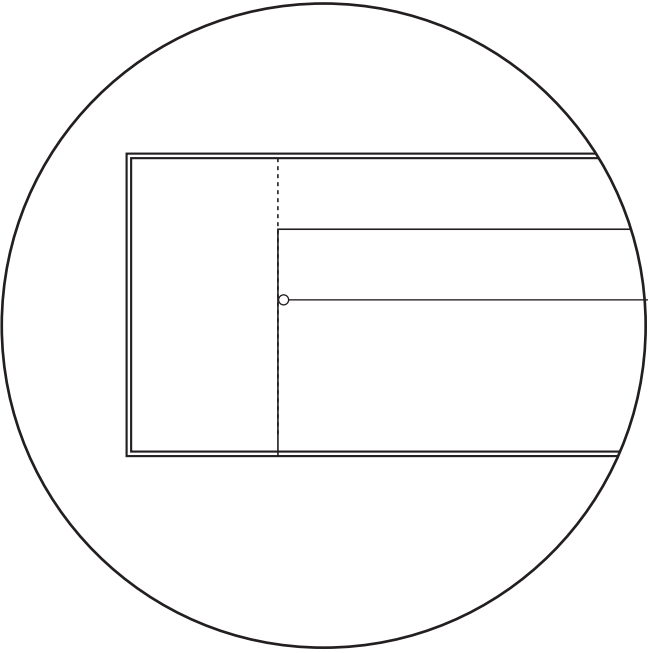

Horizontal
150mm x 50mm fins welded
to 200mm x 100mm box

NIS SIGNS

NIS Signs (Leicester) Ltd
51 Marlow Rd, Leicester, LE3 2BQ

☎ 0116 270 6228
@ info@signs-nis.co.uk
🌐 www.signs-nis.co.uk

Client: Popeyes

Address: The Peel Centre
Harborough Hill Road
Barnsley
S71 1BQ

Drawing no: 23-123 - Popeyes, Barnsley

Job location: Jobs/Popeyes/Barnsley


Drawn by: AH

Rev: 13

Date: 07/03/23

Revision notes: 7) Additions to building & DT lane revisions - AH 02/06/23
8) Revisions to DT lane and graphics - AH 08/06/23
9) Revision to the DT lane layout - AH 08/06/23
10) DT lane revised - AH 13/06/23
11) Pay & Collect signs centralised - AH 13/06/23
12) Location plan updated - AH 20/06/23
13) Client revisions - AH 26/06/23

All site dimensions to be verified prior to manufacture.
Do not scale from this drawing, Copyright 2023.
This document is the property of NIS Signs
and must not be used, reproduced or disclosed
to any persons without the written consent of NIS Signs.

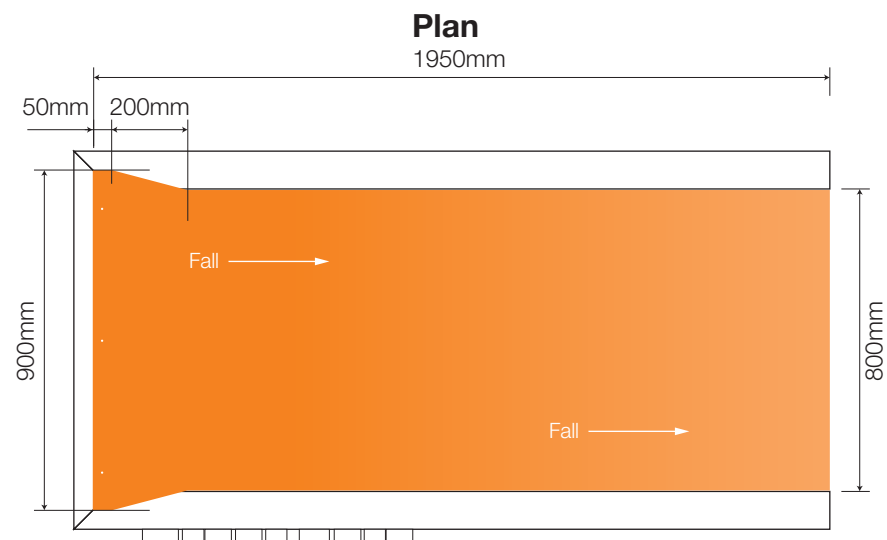


Rain Panel - 1:20 @ A3

Fabricated Pastel Orange, RAL 2003 aluminium rain panel mounted on and set above the horizontal beams at a slight angle and folded over the edge so water falls in one direction (as indicated).




Note: All powdercoating with 60% shine

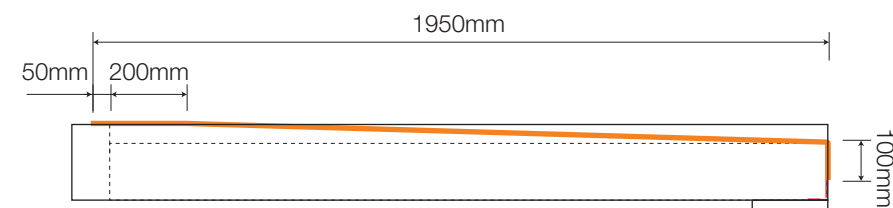

Side Elevation

Rear Elevation

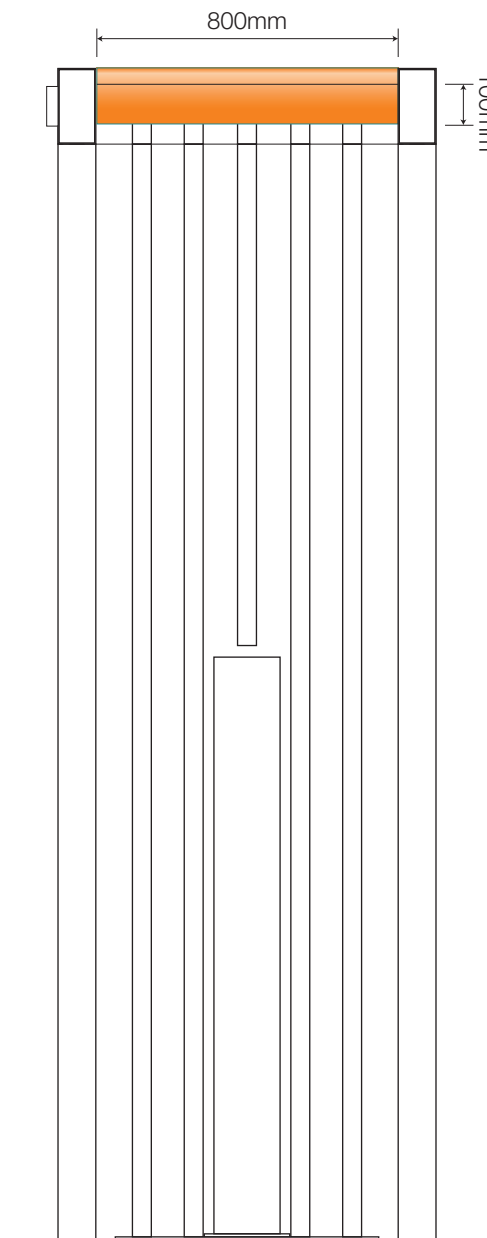

NIS SIGNS

NIS Signs (Leicester) Ltd
51 Marlow Rd, Leicester, LE3 2BQ

☎ 0116 270 6228
@ info@signs-nis.co.uk
🌐 www.signs-nis.co.uk

Client: Popeyes

Address: The Peel Centre
Harborough Hill Road
Barnsley
S71 1BQ

Drawing no: 23-123 - Popeyes, Barnsley

Job location: Jobs/Popeyes/Barnsley

Drawn by: AH

Rev: 13

Date: 07/03/23

Revision notes: 7) Additions to buidling & DT lane revisions - AH 02/06/23
8) Revisions to DT lane and graphics - AH 08/06/23
9) Revision to the DT lane layout - AH 08/06/23
10) DT lane revised - AH 13/06/23
11) Pay & Collect signs centralised - AH 13/06/23
12) Location plan updated - AH 20/06/23
13) Client revisions - AH 26/06/23

All site dimensions to be verified prior to manufacture.
Do not scale from this drawing, Copyright 2023.
This document is the property of NIS Signs
and must not be used, reproduced or disclosed
to any persons without the written consent of NIS Signs.

1493mm

2121mm

SAMSUNG
55" SCREEN

SAMSUNG
55" SCREEN

1370mm

Pop.07.01

550mm

Technical drawing of a vertical rectangular structure. The dimensions are as follows:

- Width: 100mm
- Height: 2121mm O/A Height
- Base Width: 440mm
- Base Height: 765mm

The diagram shows a square pad with dimensions 1000mm by 1000mm and a depth of 1000mm. The pad is 150mm above the ground level. Two connection points are shown: POWER (red) and DATA (blue). Both are labeled as (building TECH LKR). The distance between the two points is 100mm. A note indicates that 2x Ducting is required through the center of the pad. The pad is positioned 650mm from the back of the paved kerb.

Finish Level

1000mm Deep

Ducting required in centre of pad

Block paving

Sand screed

POWERDATA

1 Off, Free standing DT pre-reader menu.
Consisting of a Mild steel frame, Base and cladding finished semi-gloss
Turquoise Blue, RAL 5018 and to Contain two 55" Samsung Screens.



Section A-A

50mm $\varnothing$ hole to underside of section

10mm

100mm

50mm 50mm

Hole with grommit for cable feed

440mm

550mm

A horizontal scale bar with alternating black and white segments. Below the bar, numerical labels indicate distances: 400mm, 0, 400mm, 800mm, 1200mm, 1600mm, and 2000mm. The '0' is centered under the first white segment.

Pop.11.01



Pop.11.02



14 15

Pop.11 Drive Thru Bay - 1:5 @ A3

2 Off, 3mm aluminium panels c/w a digitally printed graphic onto white reflective vinyl applied to the panel face and on the rear, channel for fixing to post finished semi-gloss Traffic White, RAL 9016. Panels fitted onto the 76mm dia. post with clips.
Post finished Turquoise Blue, RAL 5018.





Traffic White, RAL 9016




Turquoise Blue, RAL 5018

Note: All powdercoating with 60% shine

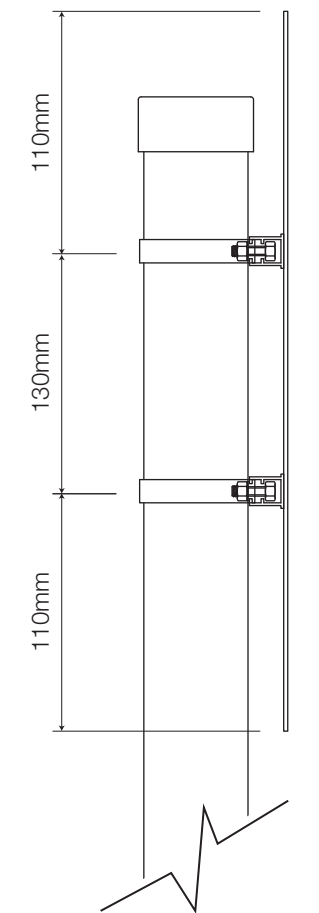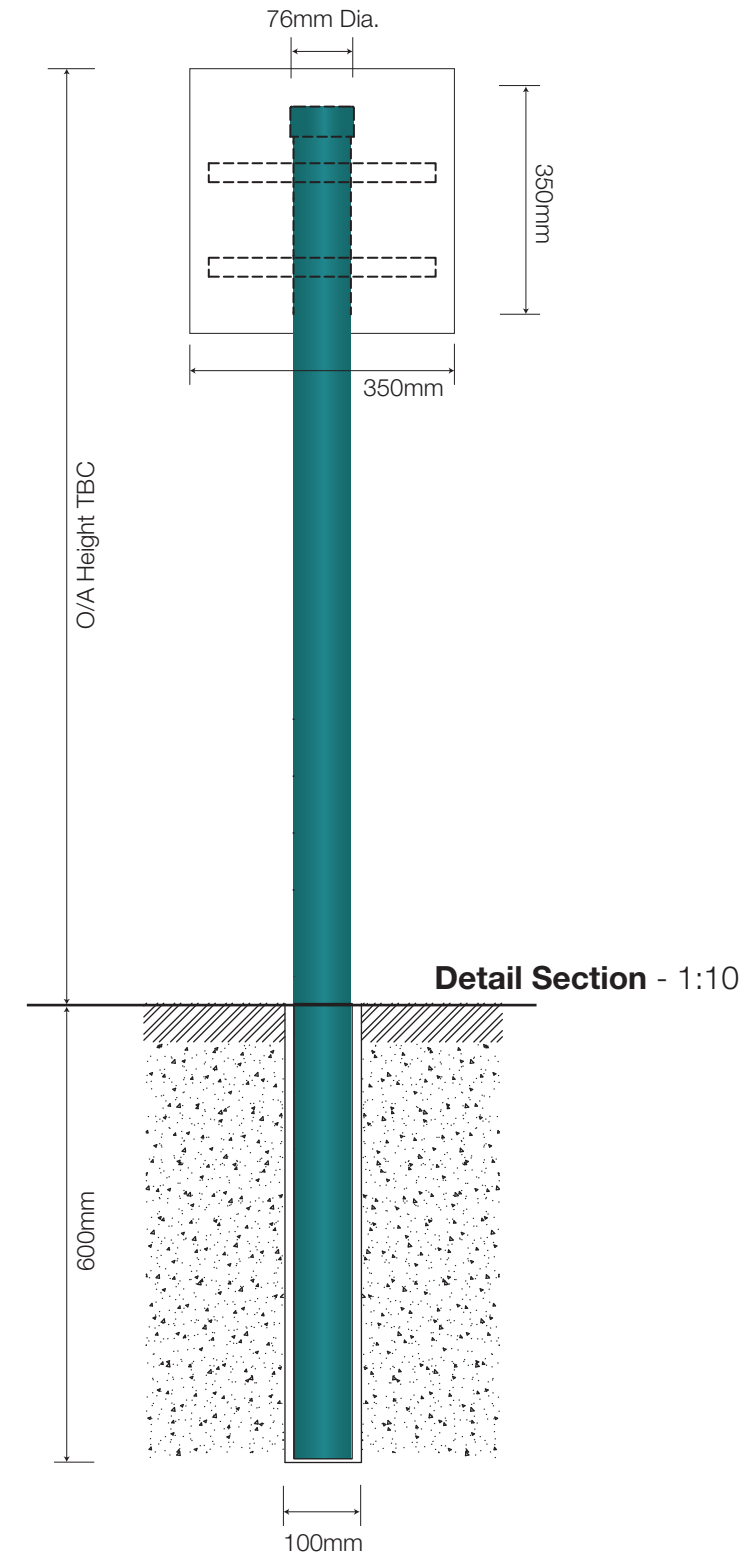

Side Section - NTS

 

NIS SIGNS

NIS Signs (Leicester) Ltd
51 Marlow Rd, Leicester, LE3 2BQ

☎ 0116 270 6228
@ info@signs-nis.co.uk
🌐 www.signs-nis.co.uk

Client: Popeyes

Address: The Peel Centre
Harborough Hill Road
Barnsley
S71 1BQ

Drawing no: 23-123 - Popeyes, Barnsley

Job location: Jobs/Popeyes/Barnsley

Drawn by: AH

Rev: 13

Date: 07/03/23

Revision notes: 7) Additions to building & DT lane revisions - AH 02/06/23
8) Revisions to DT lane and graphics - AH 08/06/23
9) Revision to the DT lane layout - AH 08/06/23
10) DT lane revised - AH 13/06/23
11) Pay & Collect signs centralised - AH 13/06/23
12) Location plan updated - AH 20/06/23
13) Client revisions - AH 26/06/23

All site dimensions to be verified prior to manufacture.
Do not scale from this drawing, Copyright 2023.
This document is the property of NIS Signs
and must not be used, reproduced or disclosed
to any persons without the written consent of NIS Signs.




17 Pop.06 Order Canopy - 1:20 @ A3

1 Off, Free standing order canopy.
Consisting of a box section internal framework with base plate to accept 3mm aluminium cloaking panels with a folded recess to accept cool white LED light channels with panels finished Pastel Orange, RAL 2003. 'Order Here' /o 30mm 050 acrylic letters with returns sprayed White then Black then finished Satin, Traffic White RAL 9016 with Cool white ribbon LED's for face illumination.

'L' shaped vertical fins finished Pastel Orange, RAL 2003 land fixed to the inside of canopy framework and base plate.




Panels to be finished Pastel Orange, RAL 2003 with base/cover plate finished Anthracite Grey, RAL 7016.

Fabricated Turquoise aluminium rain panel mounted on and set above the horizontal beams at a slight angle and folded over the edge so water falls in one direction (as indicated).

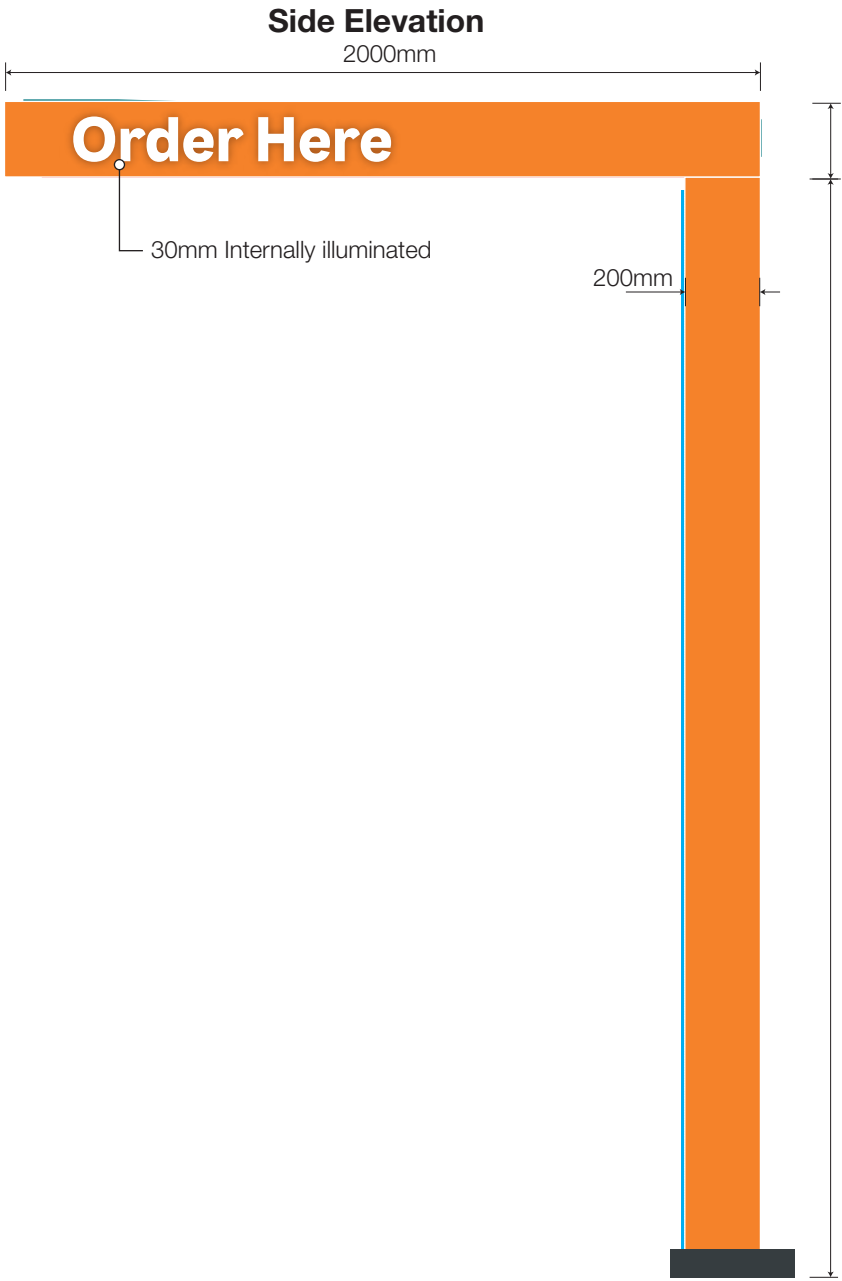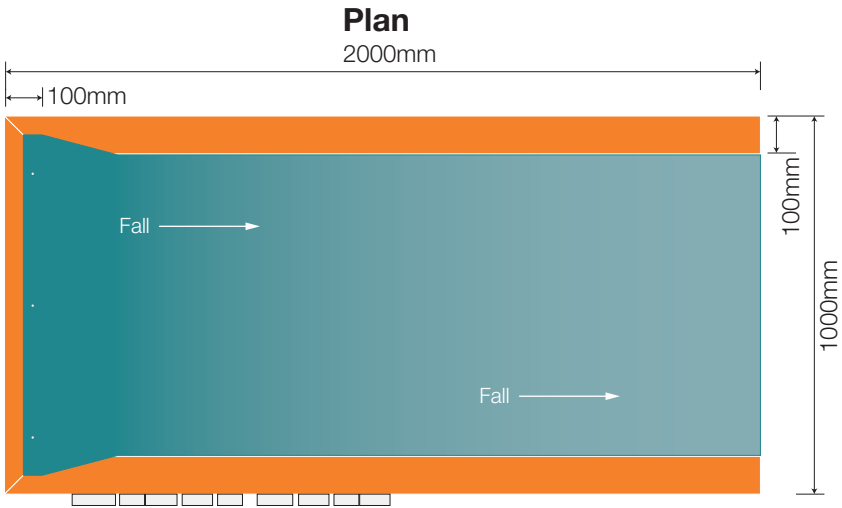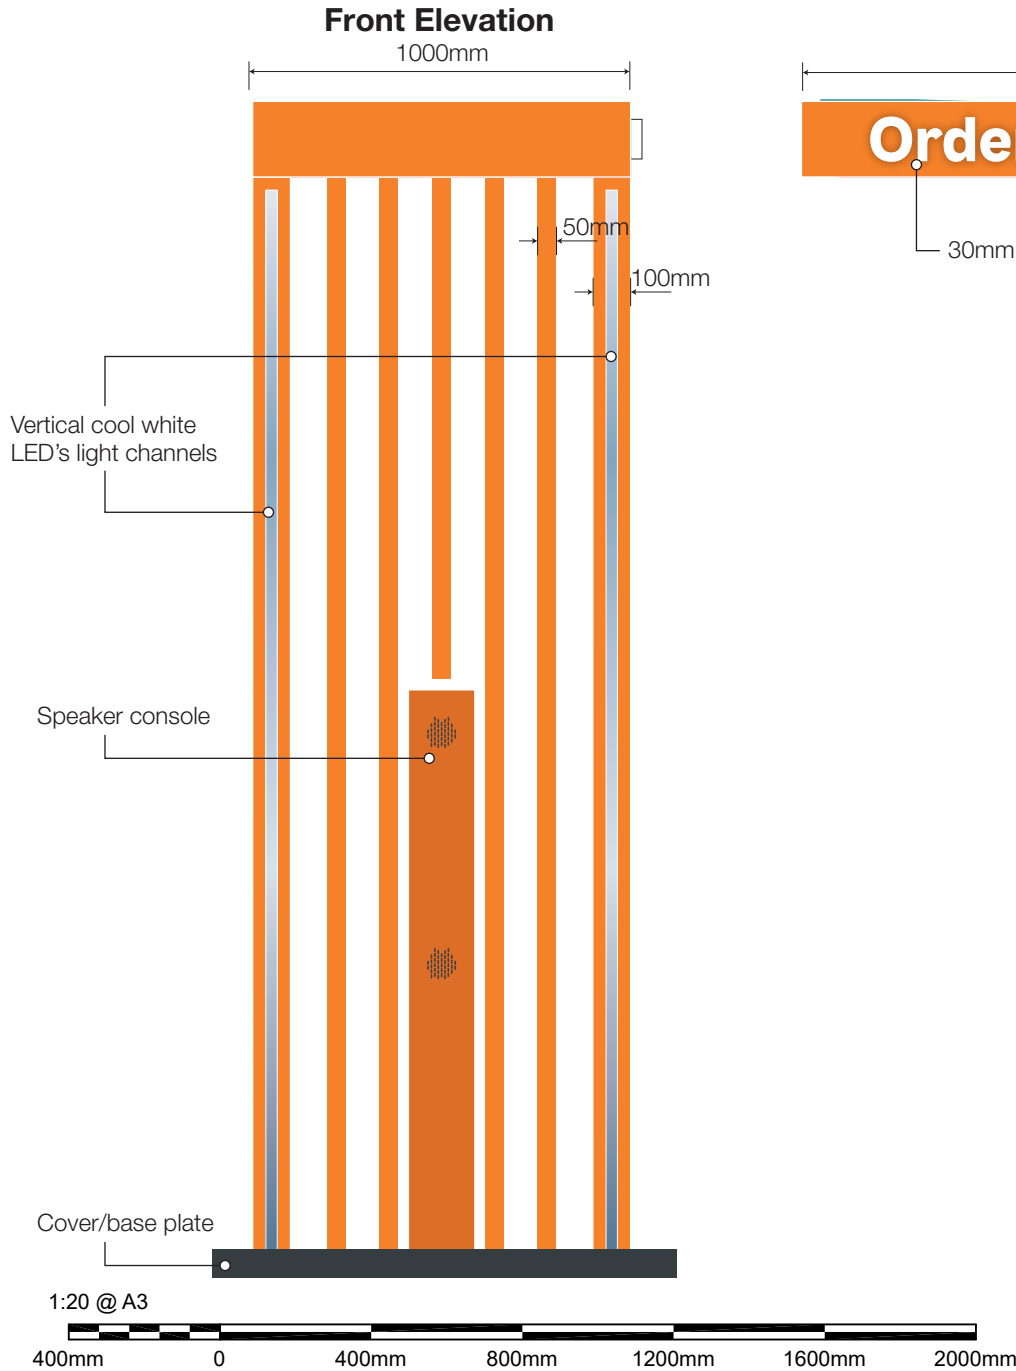

Note: All powdercoating with 60% shine

- Pastel Orange, RAL 2003
- Anthracite Grey, RAL 7016
- Turquoise Blue, RAL 5018

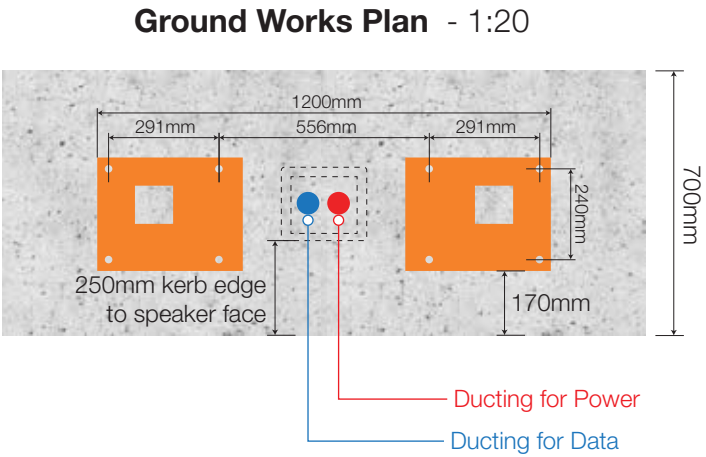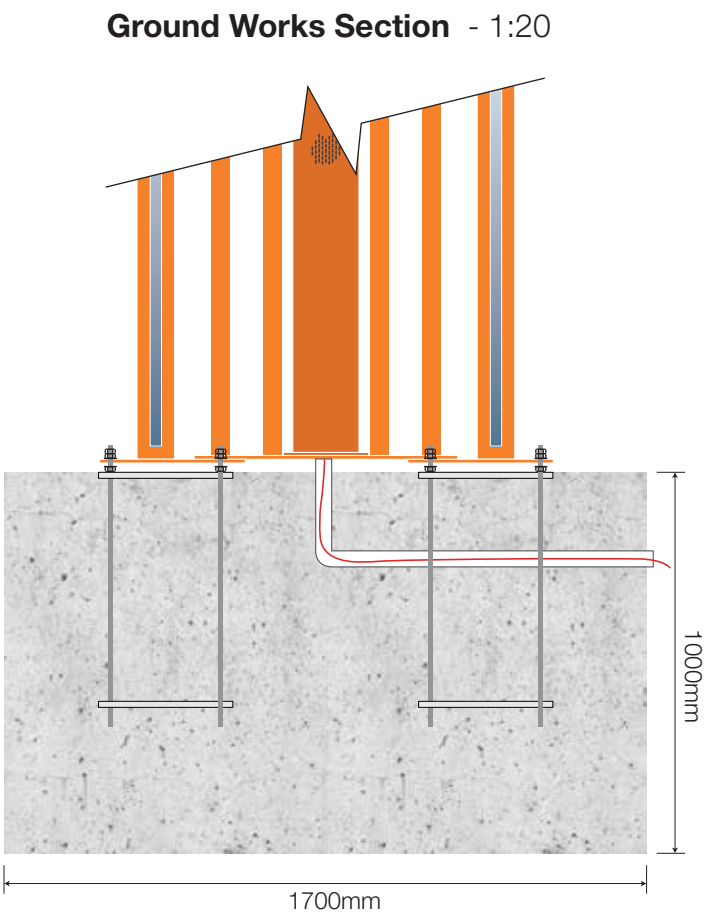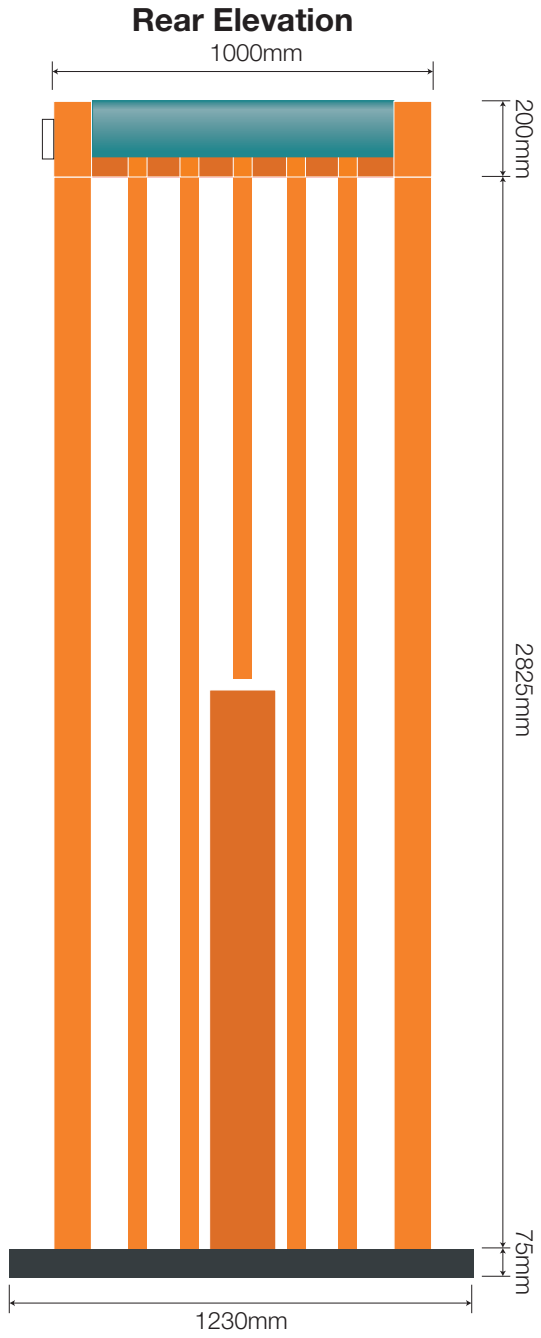

NIS SIGNS

NIS Signs (Leicester) Ltd
51 Marlow Rd, Leicester, LE3 2BQ

0116 270 6228
info@signs-nis.co.uk
www.signs-nis.co.uk

Client: Popeyes

Address: The Peel Centre
Harborough Hill Road
Barnsley
S71 1BQ

Drawing no: 23-123 - Popeyes, Barnsley

Job location: Jobs/Popeyes/Barnsley



Drawn by: AH

Rev: 13




Date: 07/03/23

Revision notes: 7) Additions to building & DT lane revisions - AH 02/06/23
8) Revisions to DT lane and graphics - AH 08/06/23
9) Revision to the DT lane layout - AH 08/06/23
10) DT lane revised - AH 13/06/23
11) Pay & Collect signs centralised - AH 13/06/23
12) Location plan updated - AH 20/06/23
13) Client revisions - AH 26/06/23


All site dimensions to be verified prior to manufacture.
Do not scale from this drawing, Copyright 2023.
This document is the property of NIS Signs
and must not be used, reproduced or disclosed
to any persons without the written consent of NIS Signs.

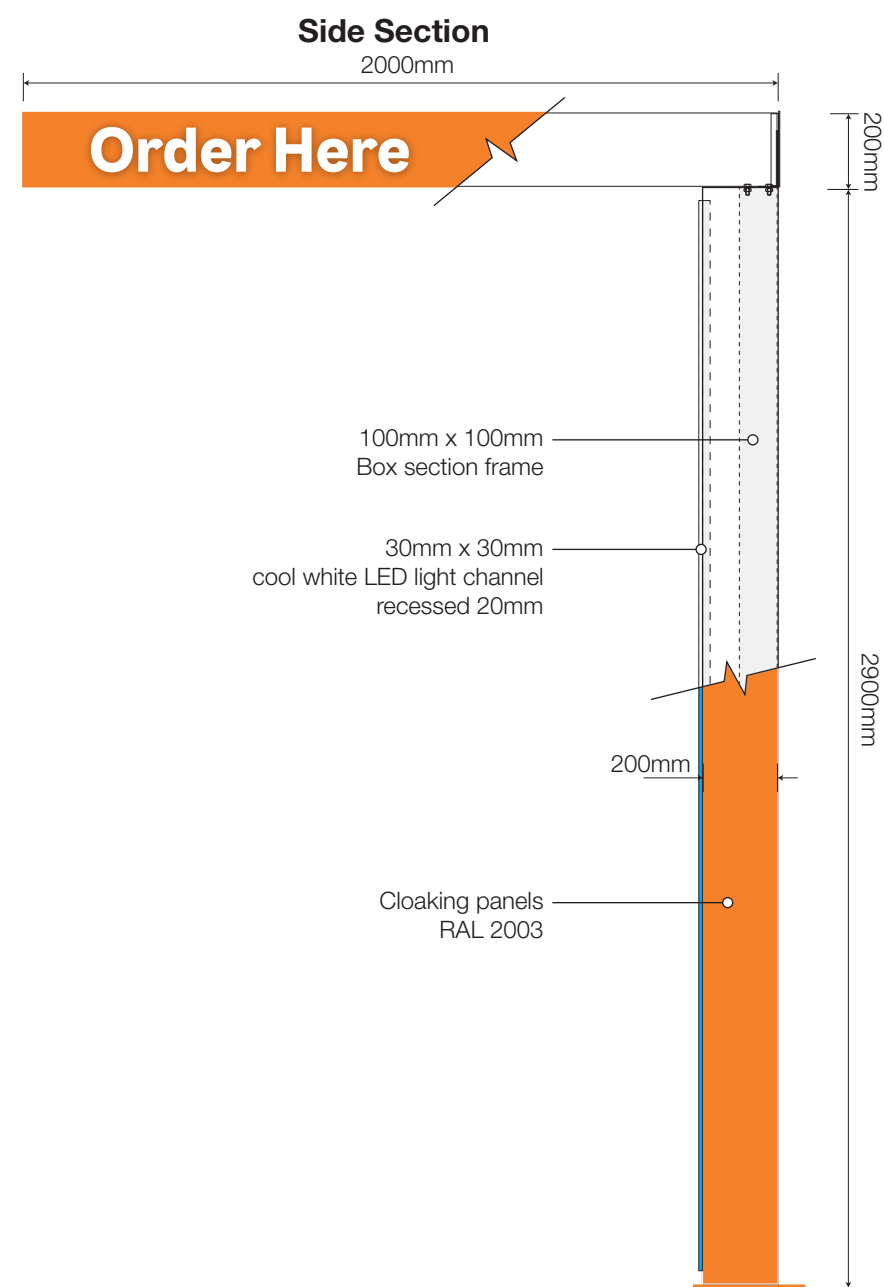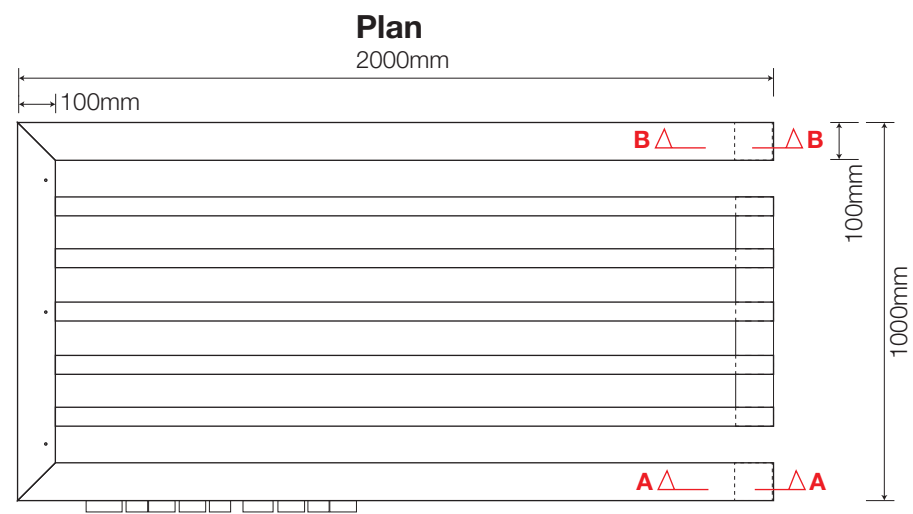


Base Plate

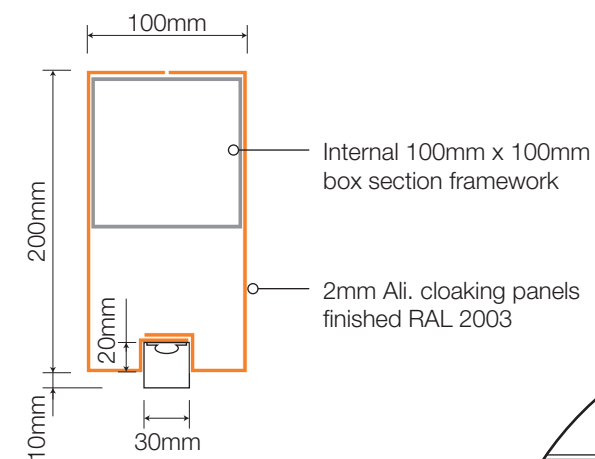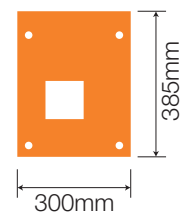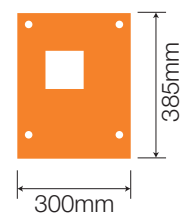


Front Elevation
1000mm

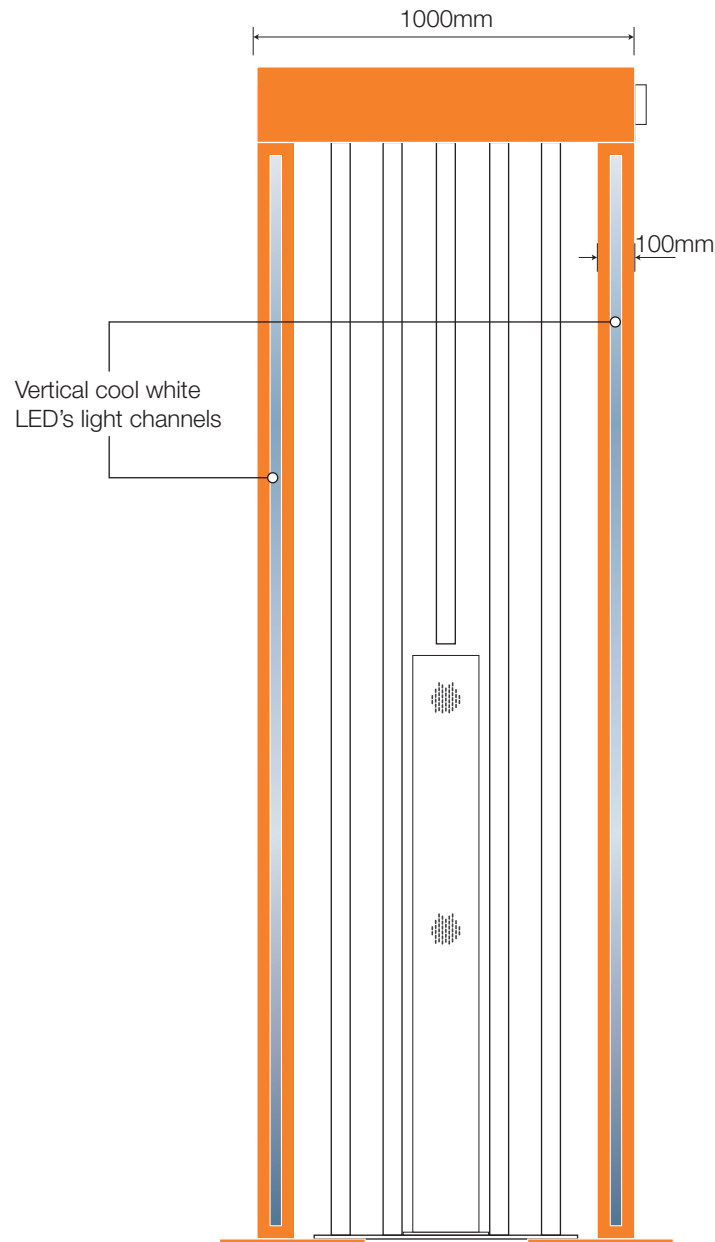

Section A-A - 1:5

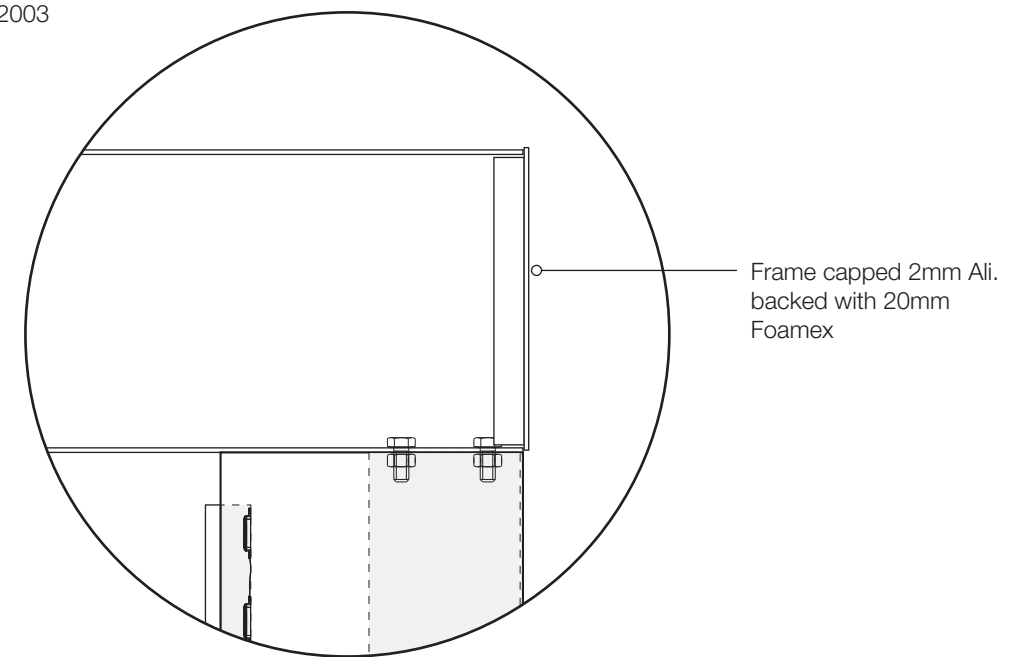

Section BB - 1:5

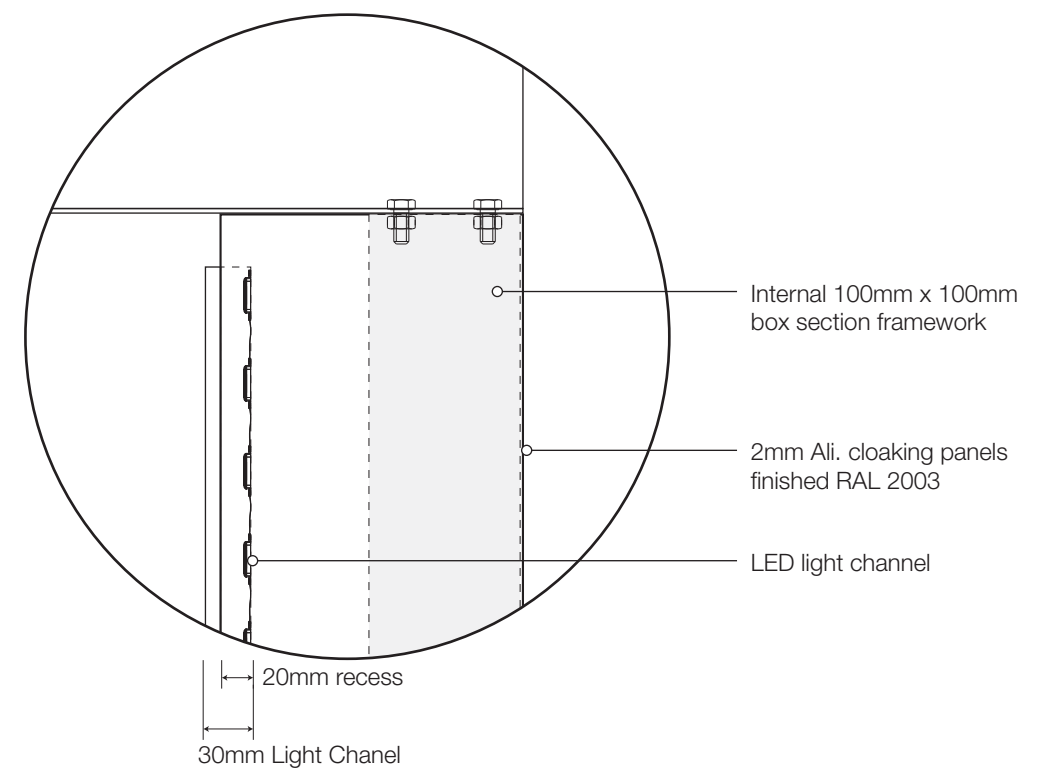

NIS SIGNS

NIS Signs (Leicester) Ltd
51 Marlow Rd, Leicester, LE3 2BQ

☎ 0116 270 6228
✉ info@signs-nis.co.uk
🌐 www.signs-nis.co.uk

Client: Popeyes

Address: The Peel Centre
Harborough Hill Road
Barnsley
S71 1BQ

Drawing no: 23-123 - Popeyes, Barnsley

Job location: Jobs/Popeyes/Barnsley


Drawn by: AH



Rev: 13

Date: 07/03/23

Revision notes: 7) Additions to building & DT lane revisions - AH 02/06/23
8) Revisions to DT lane and graphics - AH 08/06/23
9) Revision to the DT lane layout - AH 08/06/23
10) DT lane revised - AH 13/06/23
11) Pay & Collect signs centralised - AH 13/06/23
12) Location plan updated - AH 20/06/23
13) Client revisions - AH 26/06/23

All site dimensions to be verified prior to manufacture.
Do not scale from this drawing, Copyright 2023.
This document is the property of NIS Signs
and must not be used, reproduced or disclosed
to any persons without the written consent of NIS Signs.

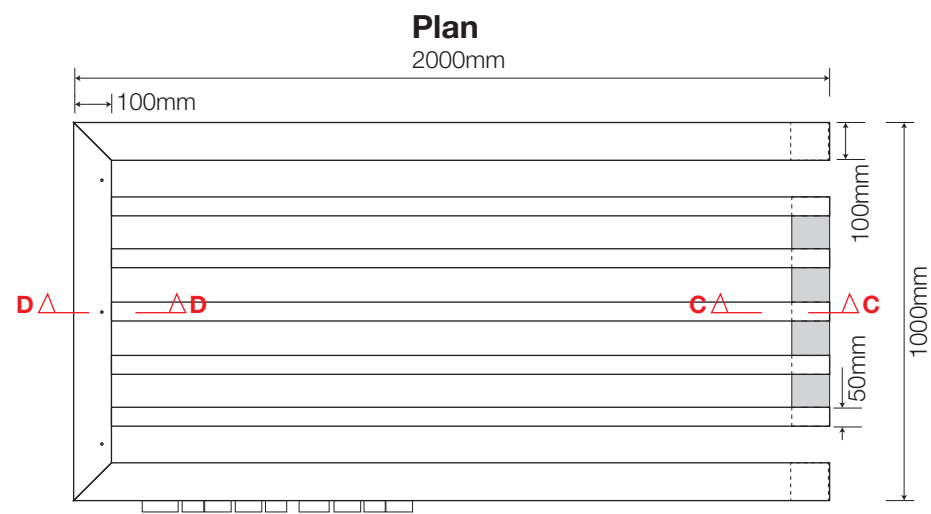


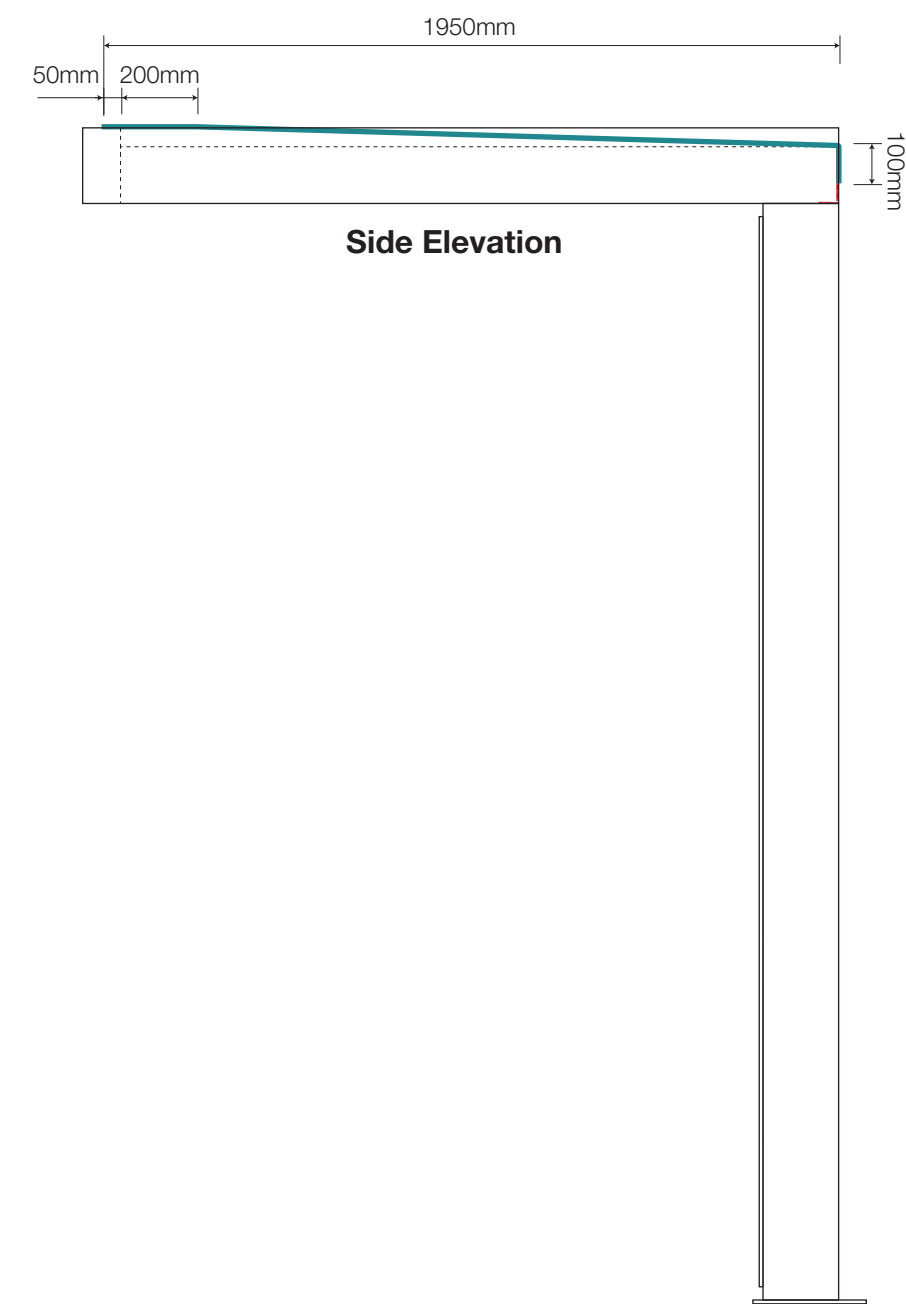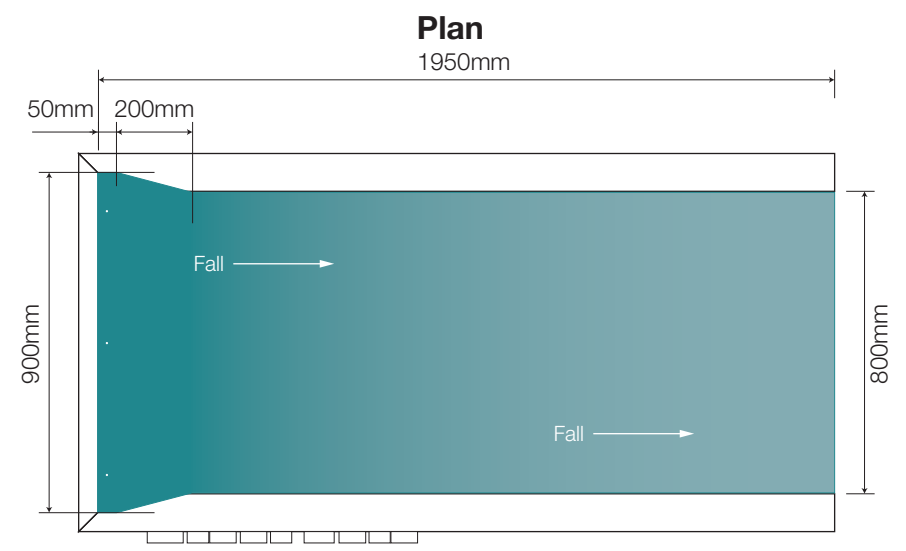


Rain Panel - 1:20 @ A3
Fabricated Turquoise Blue, RAL 5018 aluminium rain panel mounted on and set above the horizontal beams at a slight angle and folded over the edge so water falls in one direction (as indicated).

 Turquoise Blue, RAL 5018

Note: All powdercoating with 60% shine

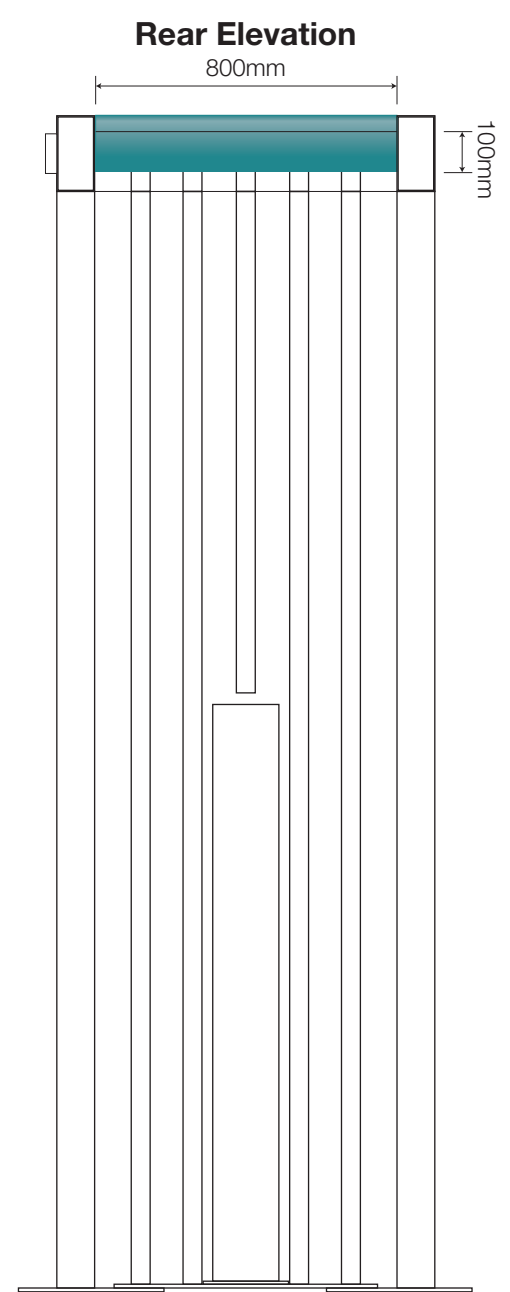


Front Elevation - 1:20 @ A3

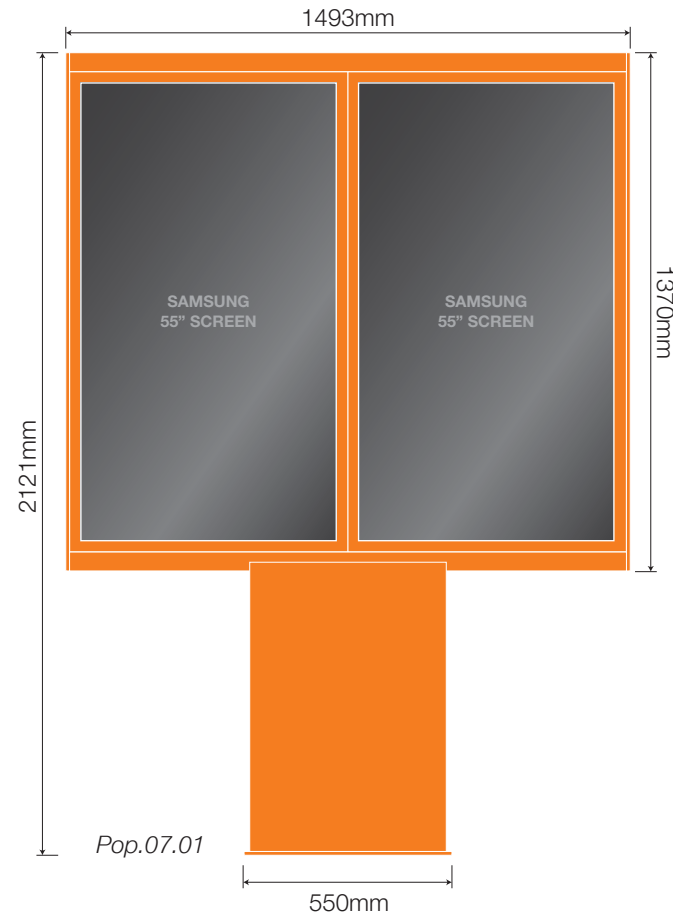


Side Elevation




Ground Works Plan - NTS

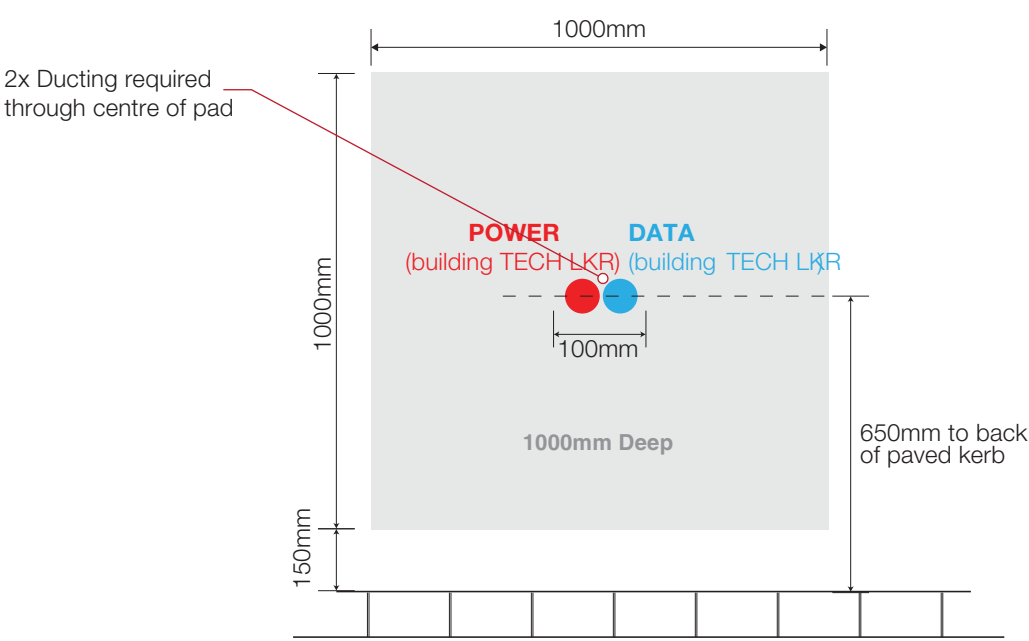


Ground Works Section - NTS

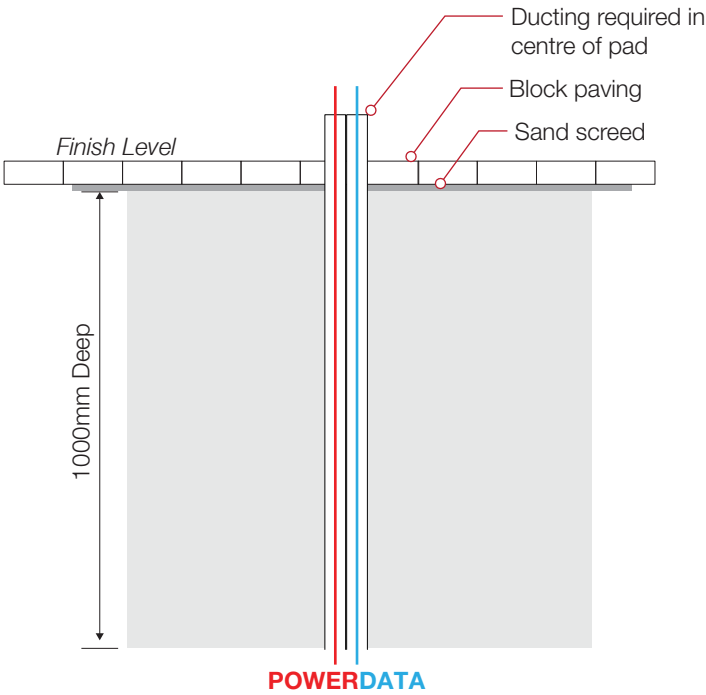


Section A-A

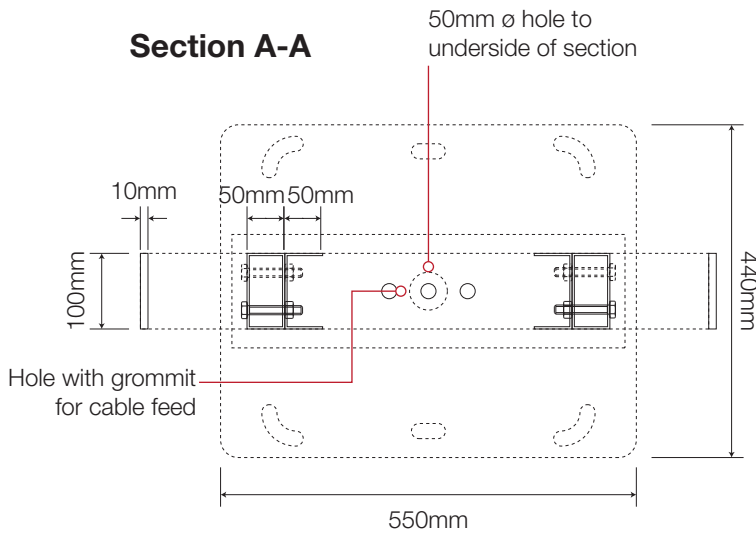

18 Pop.07 DT Double Menu - 1:20 @ A3
1 Off, Free standing DT pre-reader menu.
Consisting of a Mild steel frame, Base and cladding finished semi-gloss Pastel Orange, RAL 2003 and to Contain two 55" Samsung Screens.

 

Note: All powdercoating with 60% shine

 

NIS SIGNS

NIS Signs (Leicester) Ltd
51 Marlow Rd, Leicester, LE3 2BQ

☎ 0116 270 6228
@ info@signs-nis.co.uk
🌐 www.signs-nis.co.uk

Client: Popeyes

Address: The Peel Centre
Harborough Hill Road
Barnsley
S71 1BQ

Drawing no: 23-123 - Popeyes, Barnsley

Job location: Jobs/Popeyes/Barnsley

Drawn by: AH

Rev: 13

Date: 07/03/23


Revision notes: 7) Additions to building & DT lane revisions - AH 02/06/23
8) Revisions to DT lane and graphics - AH 08/06/23
9) Revision to the DT lane layout - AH 08/06/23
10) DT lane revised - AH 13/06/23
11) Pay & Collect signs centralised - AH 13/06/23
12) Location plan updated - AH 20/06/23
13) Client revisions - AH 26/06/23

All site dimensions to be verified prior to manufacture.
Do not scale from this drawing, Copyright 2023.
This document is the property of NIS Signs
and must not be used, reproduced or disclosed
to any persons without the written consent of NIS Signs.

A Main Fascia Letters - 1:50 @ A3

Popeye letters c/o opal 5mm 050 acrylic faces with 3mm clear acrylic returns sprayed black (for blackout) and finished Satin, Traffic White RAL 9016. 10mm white foamex backs c/w cool white LED Modules for face illumination.

Famous Louisiana Chicken letters c/o opal 5mm 050 acrylic faces with aluminium returns finished Satin, Traffic White RAL 9016. 10mm white foamex backs c/w cool white LED Modules for face illumination.

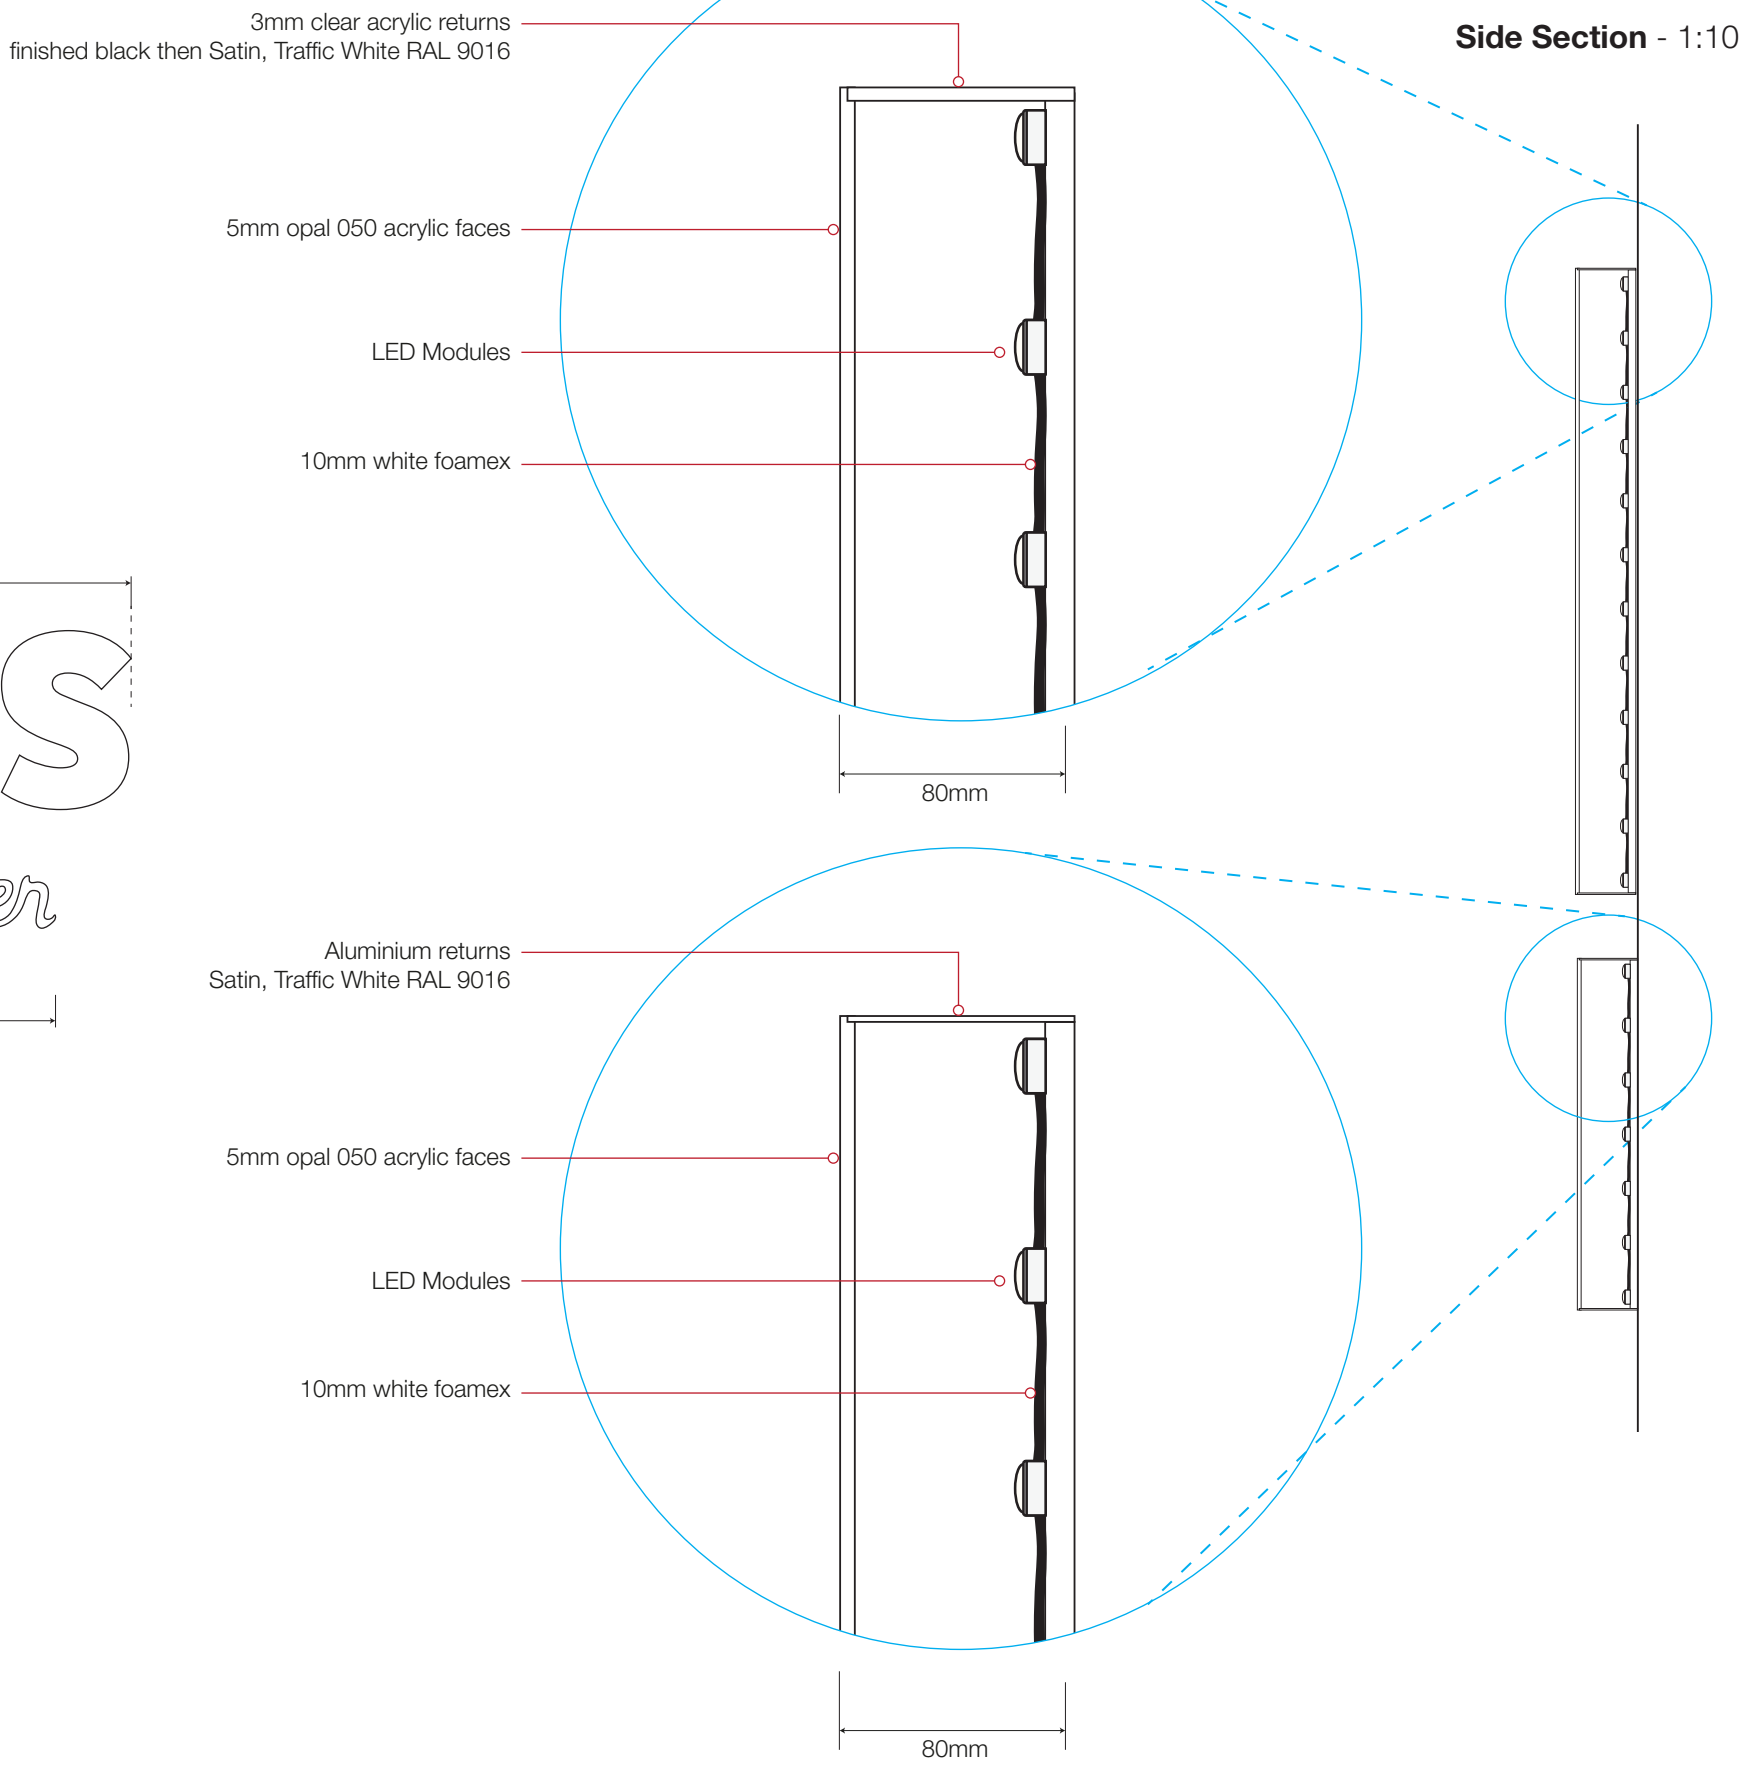

NIS SIGNS

NIS Signs (Leicester) Ltd
51 Marlow Rd, Leicester, LE3 2BQ

☎ 0116 270 6228
@ info@signs-nis.co.uk
🌐 www.signs-nis.co.uk

Client: Popeyes		Drawing no: 23-123 - Popeyes, Barnsley		
Address: The Peel Centre Harborough Hill Road Barnsley S71 1BQ		Job location: Jobs/Popeyes/Barnsley		
		Drawn by: AH	Rev: 13	Date: 07/03/23

Revision notes: 7) Additions to building & DT lane revisions - AH 02/06/23
8) Revisions to DT lane and graphics - AH 08/06/23
9) Revision to the DT lane layout - AH 08/06/23
10) DT lane revised - AH 13/06/23
11) Pay & Collect signs centralised - AH 13/06/23
12) Location plan updated - AH 20/06/23
13) Client revisions - AH 26/06/23

All site dimensions to be verified prior to manufacture.
Do not scale from this drawing, Copyright 2023.
This document is the property of NIS Signs
and must not be used, reproduced or disclosed
to any persons without the written consent of NIS Signs.

B

Drive Thru Logos- 1:20 @ A3

2 Off, DT Logos c/o opal 5mm 050 acrylic faces with aluminium returns finished Satin, Traffic White RAL 9016.
10mm white foamex backs c/w cool white LED Modules for face illumination.



Traffic White, RAL 9016


C

Drive Thru Chevron/Letters- 1:20 @ A3

2 Off, Drive Thru & Chevron letters opal 5mm 050 acrylic faces with aluminium returns finished Satin, Traffic White RAL 9016.
10mm white foamex backs c/w cool white LED Modules for face illumination.



Traffic White, RAL 9016

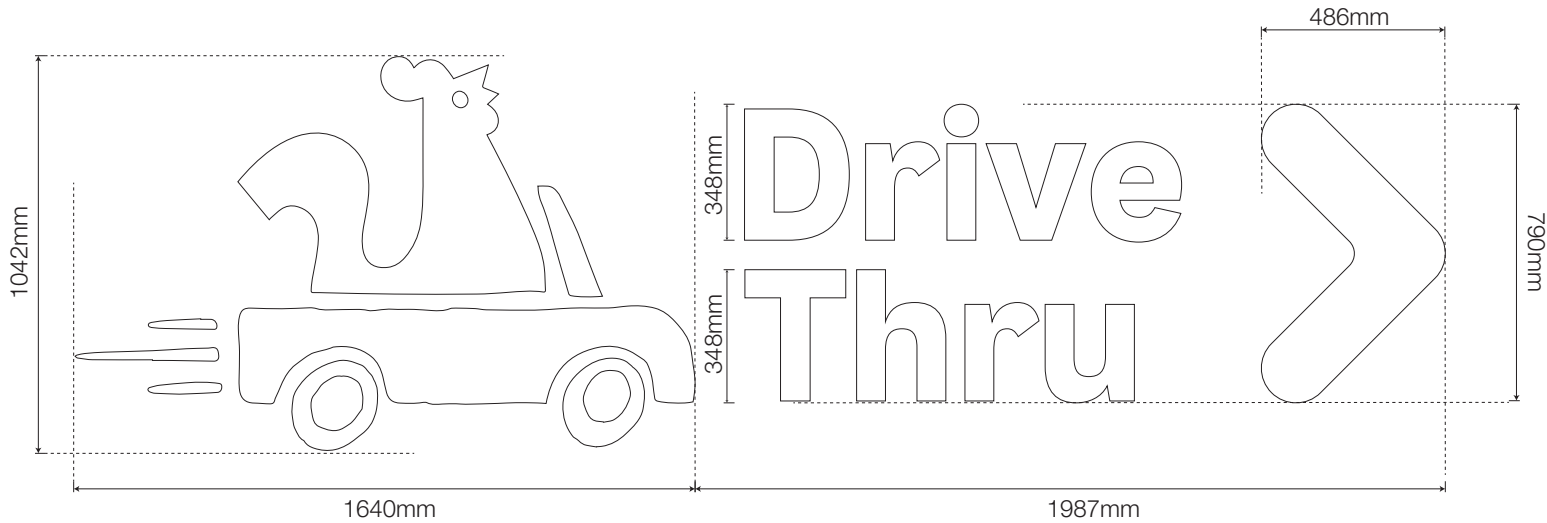


Aluminium returns
Satin, Traffic White RAL 9016

5mm opal 050 acrylic faces

LED Modules

10mm white foamex

Detail Section - 1:5

 

NIS SIGNS

NIS Signs (Leicester) Ltd
51 Marlow Rd, Leicester, LE3 2BQ

☎ 0116 270 6228
✉ info@signs-nis.co.uk
🌐 www.signs-nis.co.uk

Client: Popeyes

Address: The Peel Centre
Harborough Hill Road
Barnsley
S71 1BQ

Drawing no: 23-123 - Popeyes, Barnsley

Job location: Jobs/Popeyes/Barnsley

Drawn by: AH

Rev: 13

Date: 07/03/23

Revision notes: 7) Additions to building & DT lane revisions - AH 02/06/23
8) Revisions to DT lane and graphics - AH 08/06/23
9) Revision to the DT lane layout - AH 08/06/23
10) DT lane revised - AH 13/06/23
11) Pay & Collect signs centralised - AH 13/06/23
12) Location plan updated - AH 20/06/23
13) Client revisions - AH 26/06/23

All site dimensions to be verified prior to manufacture.
Do not scale from this drawing, Copyright 2023.
This document is the property of NIS Signs
and must not be used, reproduced or disclosed
to any persons without the written consent of NIS Signs.

D

Roof Mounted Tablet - 1:50 @ A3

Roof monted tray c/o 2mm aluminium folded tray (to house convertors) finished semi-gloss Pastel Orange, RAL 2003. Roof brackets by others

Popeye letters c/o opal 5mm 050 acrylic faces with aluminium returns finished Satin, Traffic White RAL 9016. 10mm white foamex backs c/w cool white LED Modules for face illumination.

Famous Louisiana Chicken letters c/o opal 5mm 050 acrylic faces with aluminium returns finished Satin, Traffic White RAL 9016. 10mm white foamex backs c/w cool white LED Modules for face illumination.

DT Chevron/letters & Logo c/o opal 5mm 050 acrylic faces with aluminium returns finished Satin, Traffic White RAL 9016. 10mm white foamex backs c/w cool white LED Modules for face illumination.




Traffic White, RAL 9016




Pastel Orange, RAL 2003

Note: All powdercoating with 60% shine



Side Elevation

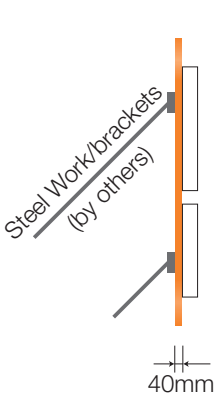

Front Elevation - 1:50 @ A3

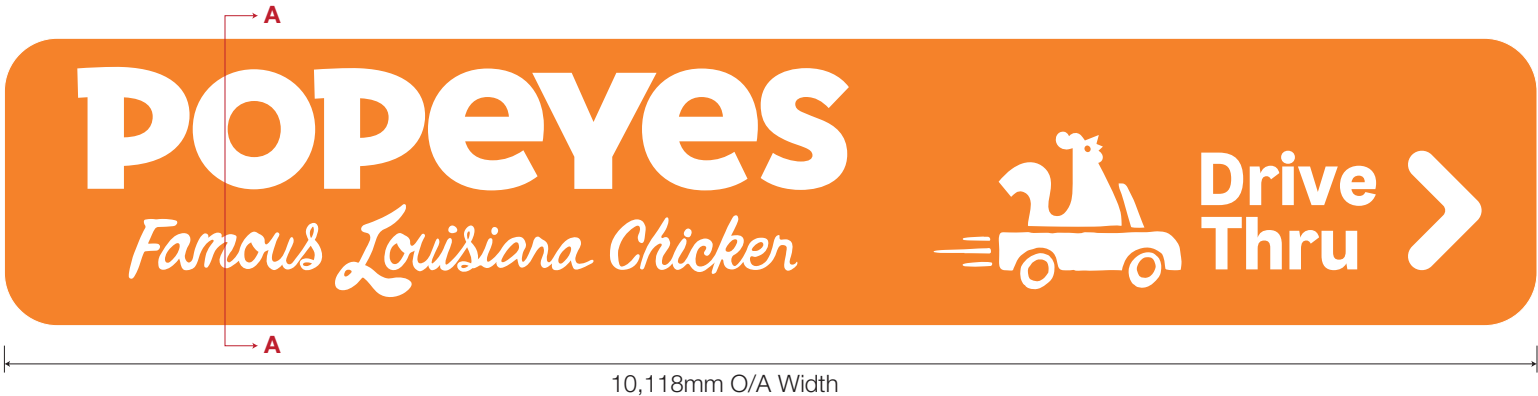

Sectional View A-A - 1:10

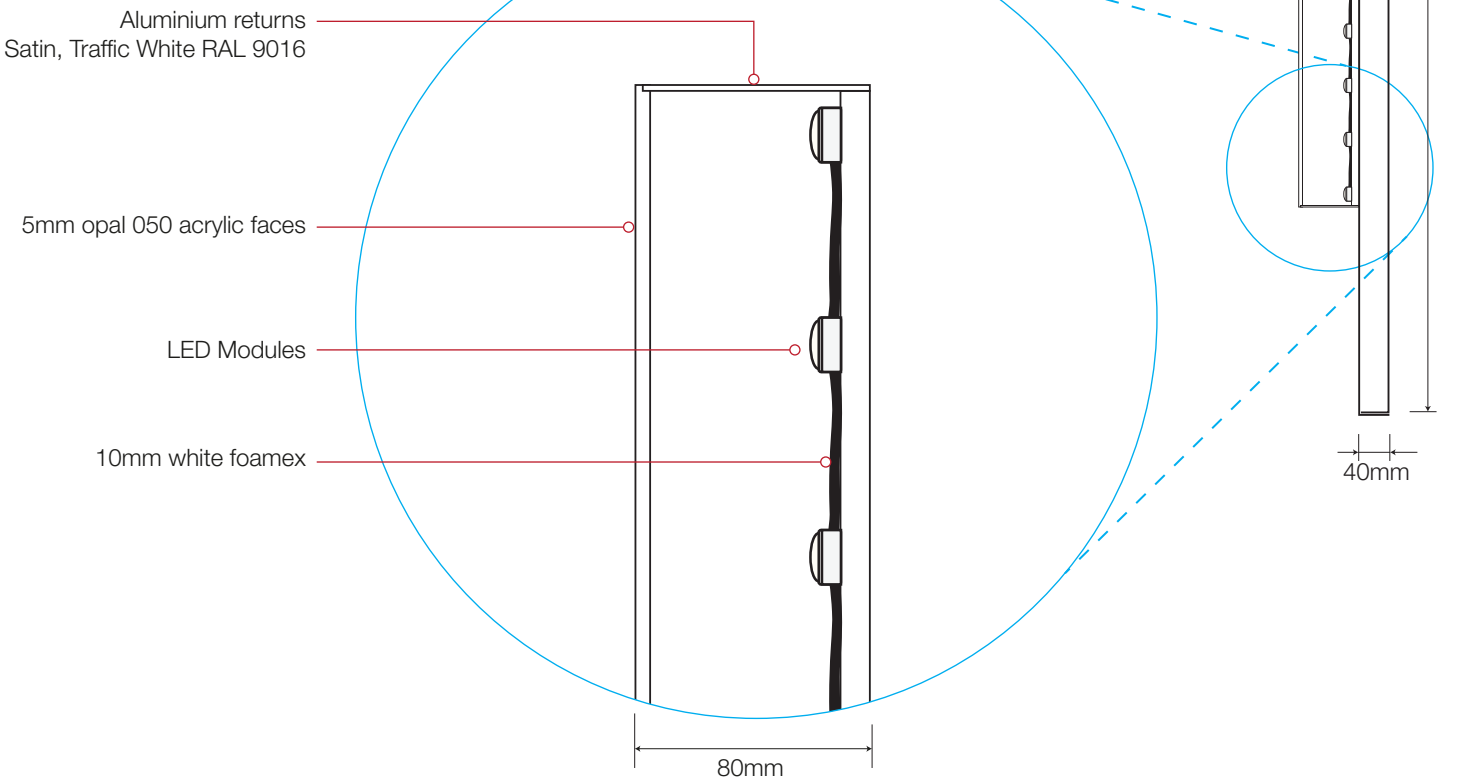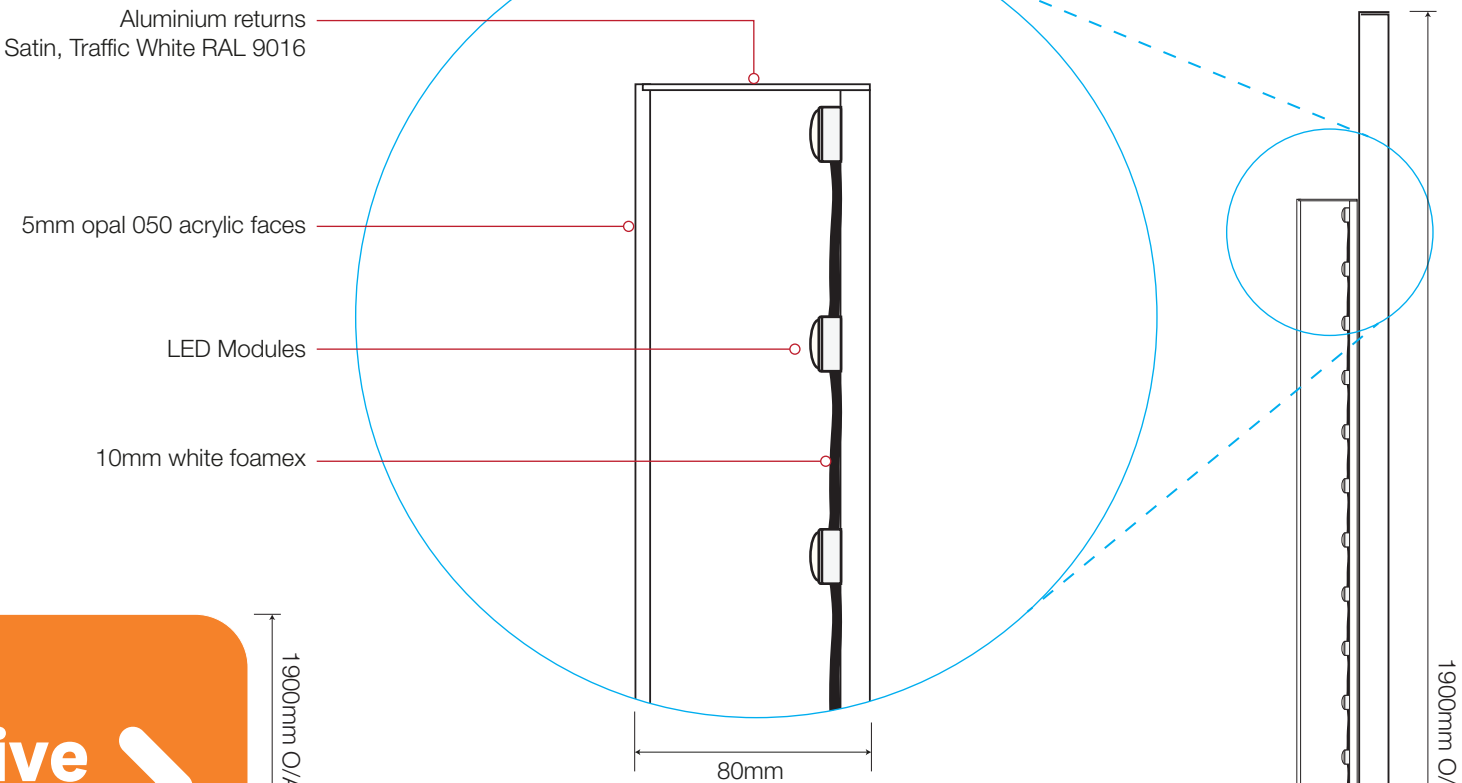

NIS SIGNS

NIS Signs (Leicester) Ltd
51 Marlow Rd, Leicester, LE3 2BQ

☎ 0116 270 6228
✉ info@signs-nis.co.uk
🌐 www.signs-nis.co.uk

Client: Popeyes

Address: The Peel Centre
Harborough Hill Road
Barnsley
S71 1BQ

Drawing no: 23-123 - Popeyes, Barnsley

Job location: Jobs/Popeyes/Barnsley

Drawn by: AH

Rev: 13

Date: 07/03/23

Revision notes: 7) Additions to building & DT lane revisions - AH 02/06/23
8) Revisions to DT lane and graphics - AH 08/06/23
9) Revision to the DT lane layout - AH 08/06/23
10) DT lane revised - AH 13/06/23
11) Pay & Collect signs centralised - AH 13/06/23
12) Location plan updated - AH 20/06/23
13) Client revisions - AH 26/06/23

All site dimensions to be verified prior to manufacture.
Do not scale from this drawing, Copyright 2023.
This document is the property of NIS Signs
and must not be used, reproduced or disclosed
to any persons without the written consent of NIS Signs.

E

Roof Mounted Tablet - 1:50 @ A3

Roof monted tray c/o 2mm aluminium folded tray (to house convertors) finished semi-gloss Pastel Orange, RAL 2003. Roof brackets by others

Popeye letters c/o opal 5mm 050 acrylic faces with aluminium returns finished Satin, Traffic White RAL 9016. 10mm white foamex backs c/w cool white LED Modules for face illumination.

Famous Louisiana Chicken letters c/o opal 5mm 050 acrylic faces with aluminium returns finished Satin, Traffic White RAL 9016. 10mm white foamex backs c/w cool white LED Modules for face illumination.




Traffic White, RAL 9016



Pastel Orange, RAL 2003

Note: All powdercoating with 60% shine




Side Elevation

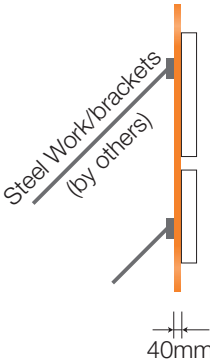

Front Elevation - 1:50 @ A3



Sectional View A-A - 1:10

 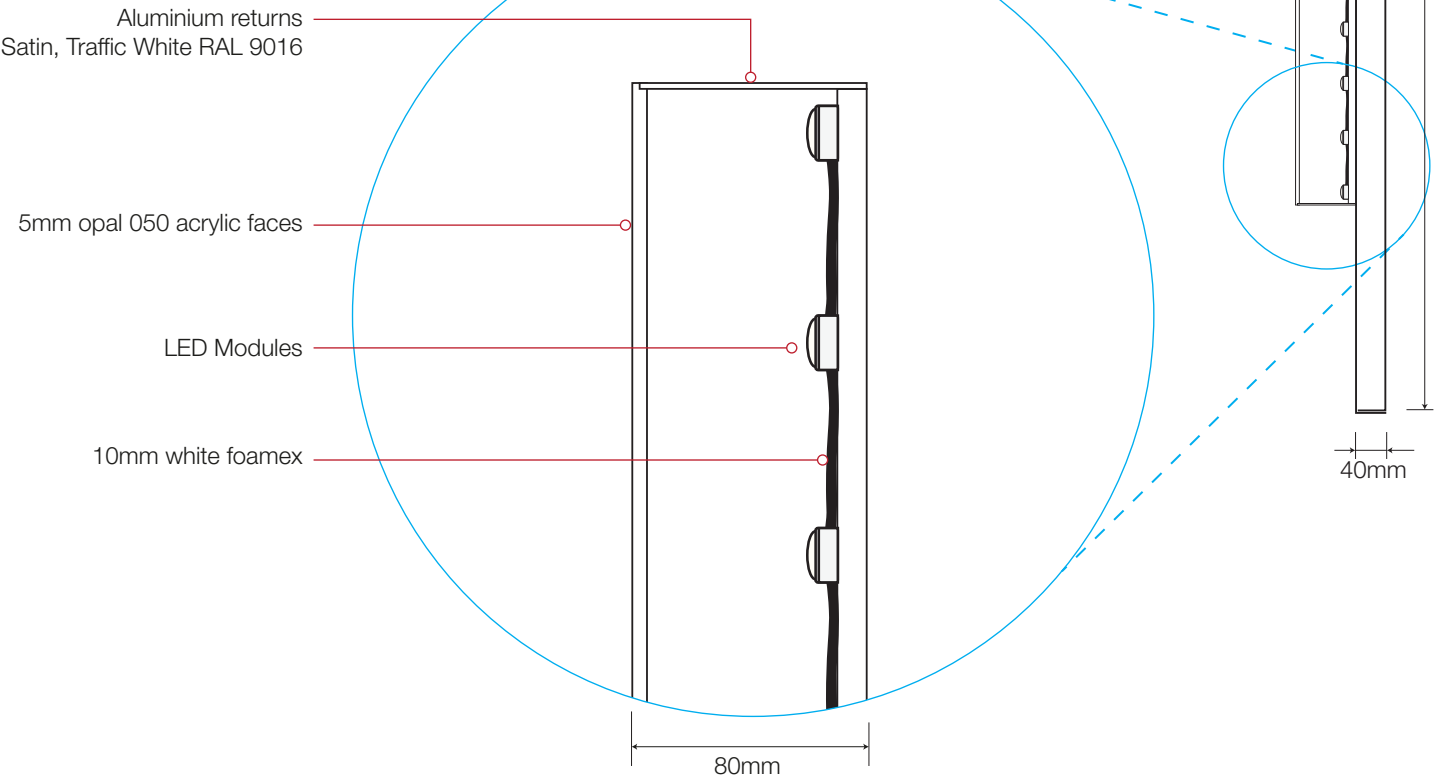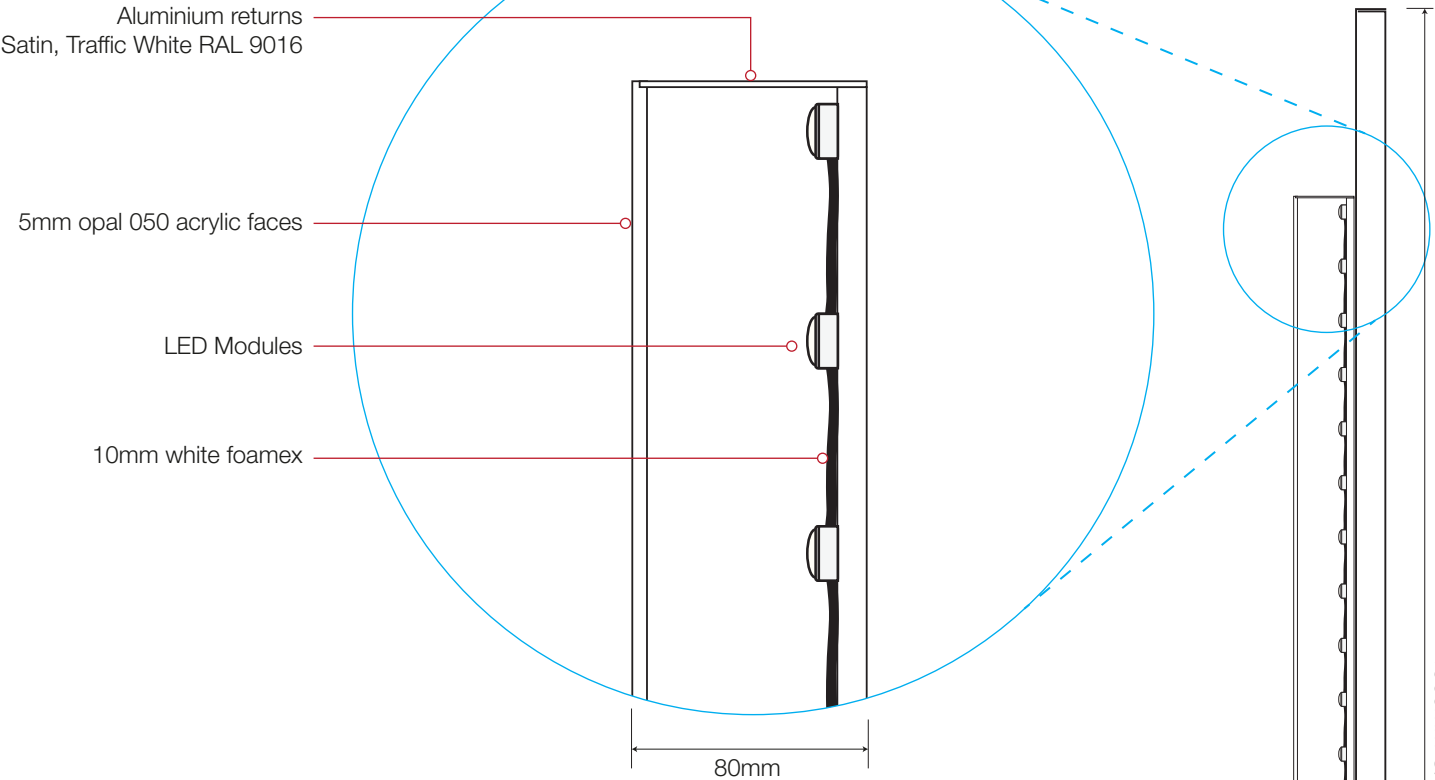

NIS SIGNS

NIS Signs (Leicester) Ltd
51 Marlow Rd, Leicester, LE3 2BQ

☎ 0116 270 6228
@ info@signs-nis.co.uk
🌐 www.signs-nis.co.uk

Client: Popeyes

Address: The Peel Centre
Harborough Hill Road
Barnsley
S71 1BQ

Drawing no: 23-123 - Popeyes, Barnsley

Job location: Jobs/Popeyes/Barnsley

Drawn by: AH

Rev: 13

Date: 07/03/23

Revision notes: 7) Additions to building & DT lane revisions - AH 02/06/23
8) Revisions to DT lane and graphics - AH 08/06/23
9) Revision to the DT lane layout - AH 08/06/23
10) DT lane revised - AH 13/06/23
11) Pay & Collect signs centralised - AH 13/06/23
12) Location plan updated - AH 20/06/23
13) Client revisions - AH 26/06/23



All site dimensions to be verified prior to manufacture.
Do not scale from this drawing, Copyright 2023.
This document is the property of NIS Signs
and must not be used, reproduced or disclosed
to any persons without the written consent of NIS Signs.



Y'all Ready Graphic - 1:50 @ A3
Printed wall graphic c/w matt laminate.




Flame Poppy Graphic - 1:20 @ A3
Digitally printed teal wall vinyl graphic c/w matt laminate.

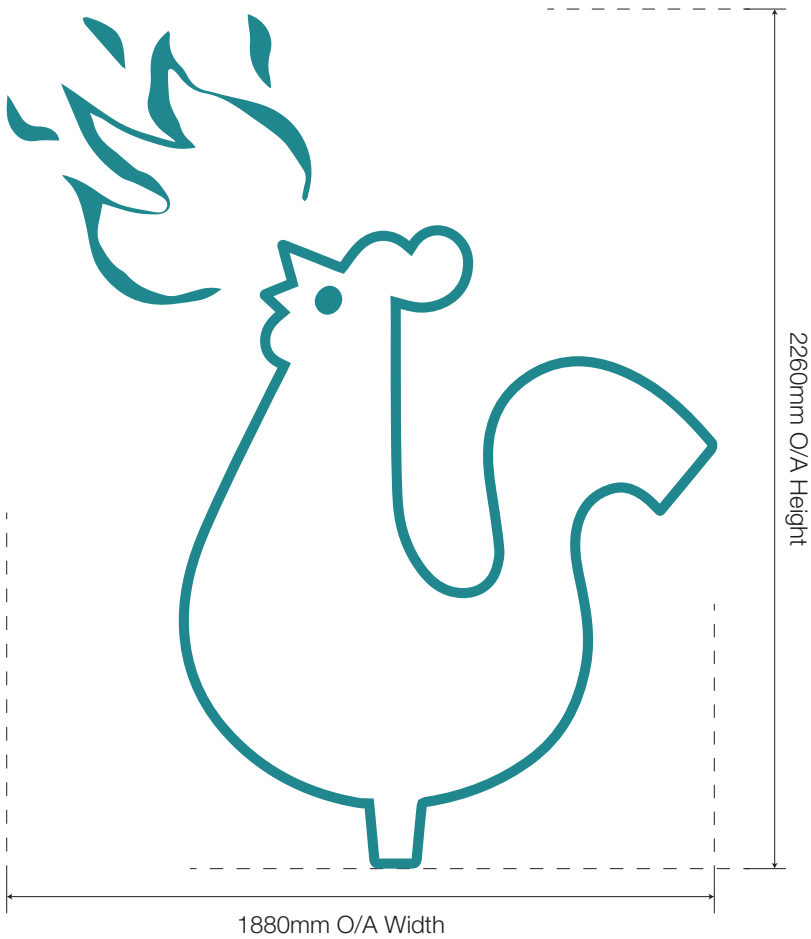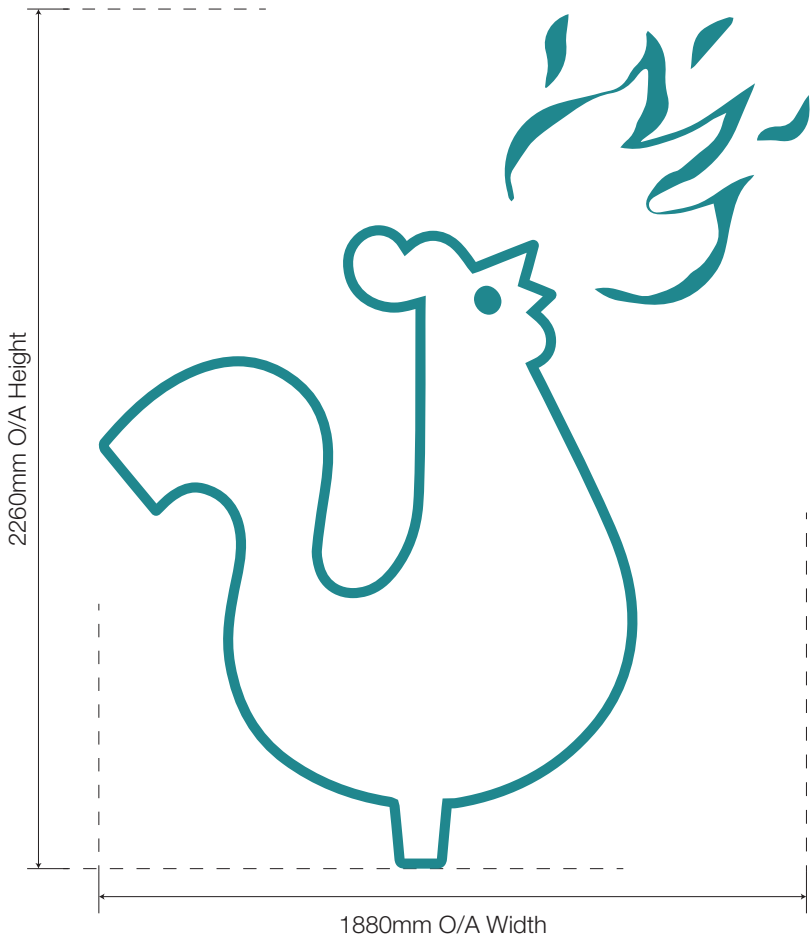

1:20 @ A3



1:50 @ A3

 

NIS SIGNS

NIS Signs (Leicester) Ltd
51 Marlow Rd, Leicester, LE3 2BQ

☎ 0116 270 6228
@ info@signs-nis.co.uk
🌐 www.signs-nis.co.uk

Client: Popeyes

Address: The Peel Centre
Harborough Hill Road
Barnsley
S71 1BQ

Drawing no: 23-123 - Popeyes, Barnsley

Job location: Jobs/Popeyes/Barnsley

Drawn by: AH

Rev: 13

Date: 07/03/23


Revision notes: 7) Additions to building & DT lane revisions - AH 02/06/23
8) Revisions to DT lane and graphics - AH 08/06/23
9) Revision to the DT lane layout - AH 08/06/23
10) DT lane revised - AH 13/06/23
11) Pay & Collect signs centralised - AH 13/06/23
12) Location plan updated - AH 20/06/23
13) Client revisions - AH 26/06/23

All site dimensions to be verified prior to manufacture.
Do not scale from this drawing, Copyright 2023.
This document is the property of NIS Signs
and must not be used, reproduced or disclosed
to any persons without the written consent of NIS Signs.




Delivery Drivers - 1:5 @ A3

1 Off set, Reflective White Vinyl Metamark MD-RF2 applied to building envelope.

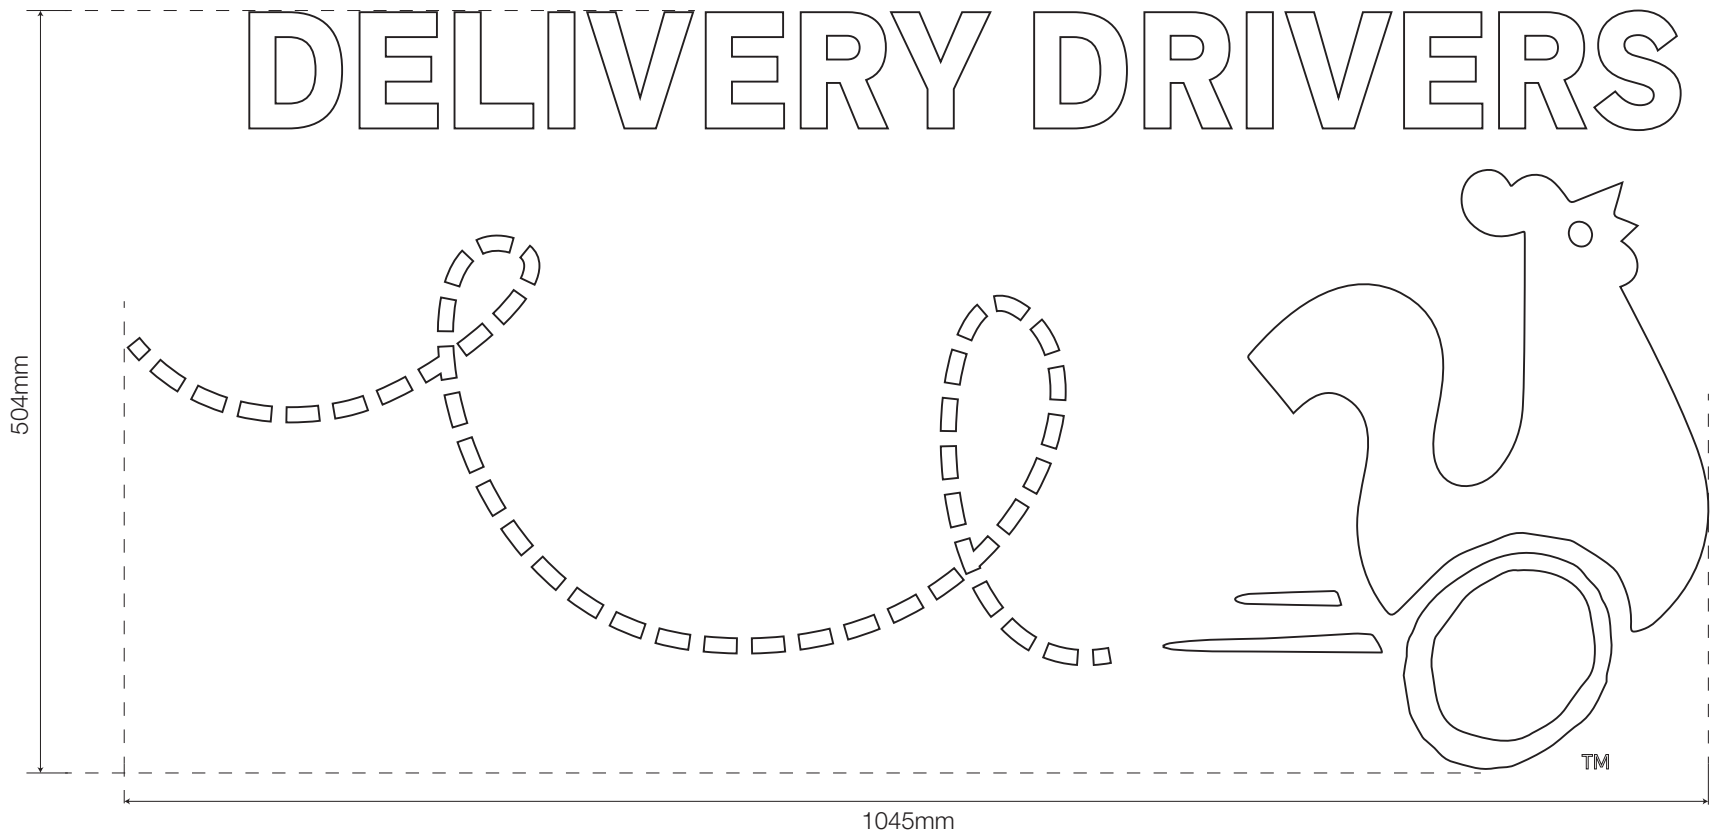

1:5 @ A3

 

NIS SIGNS

NIS Signs (Leicester) Ltd
51 Marlow Rd, Leicester, LE3 2BQ

☎ 0116 270 6228
✉ info@signs-nis.co.uk
🌐 www.signs-nis.co.uk

Client: Popeyes

Address: The Peel Centre
Harborough Hill Road
Barnsley
S71 1BQ

Drawing no: 23-123 - Popeyes, Barnsley

Job location: Jobs/Popeyes/Barnsley




Drawn by: AH

Rev: 13

Date: 07/03/23

Revision notes: 7) Additions to buiding & DT lane revisions - AH 02/06/23
8) Revisions to DT lane and graphics - AH 08/06/23
9) Revision to the DT lane layout - AH 08/06/23
10) DT lane revised - AH 13/06/23
11) Pay & Collect signs centralised - AH 13/06/23
12) Location plan updated - AH 20/06/23
13) Client revisions - AH 26/06/23

All site dimensions to be verified prior to manufacture.
Do not scale from this drawing, Copyright 2023.
This document is the property of NIS Signs
and must not be used, reproduced or disclosed
to any persons without the written consent of NIS Signs.

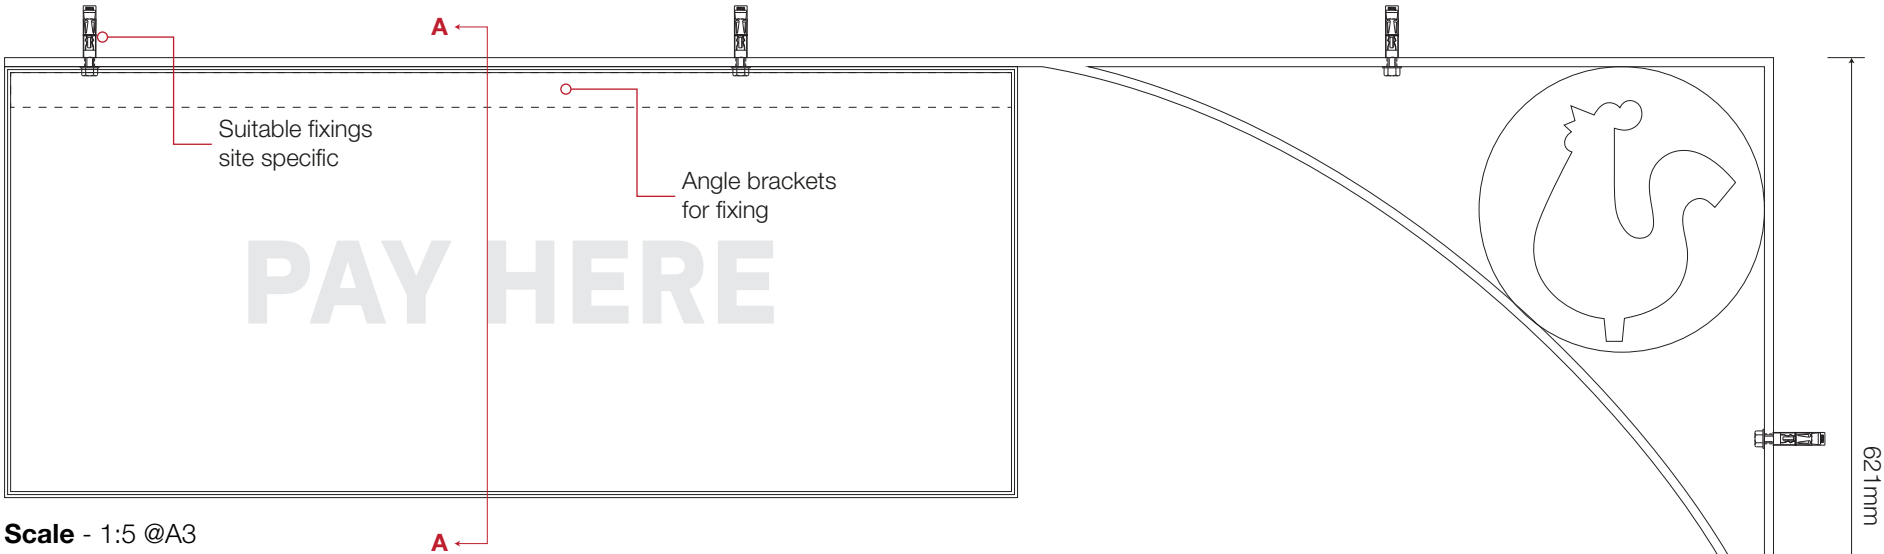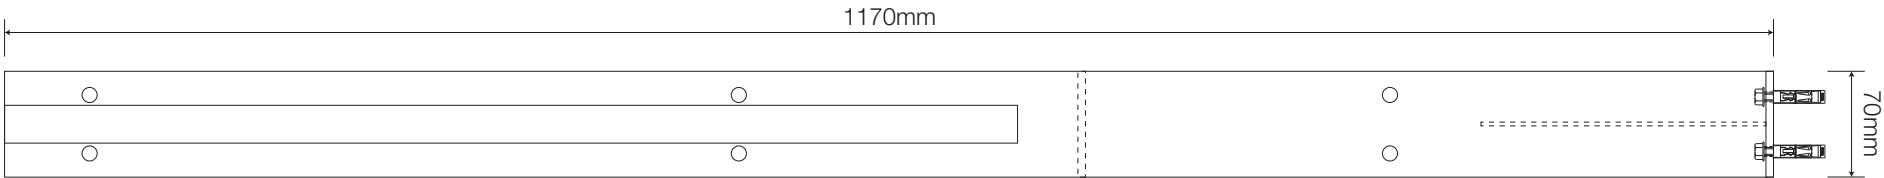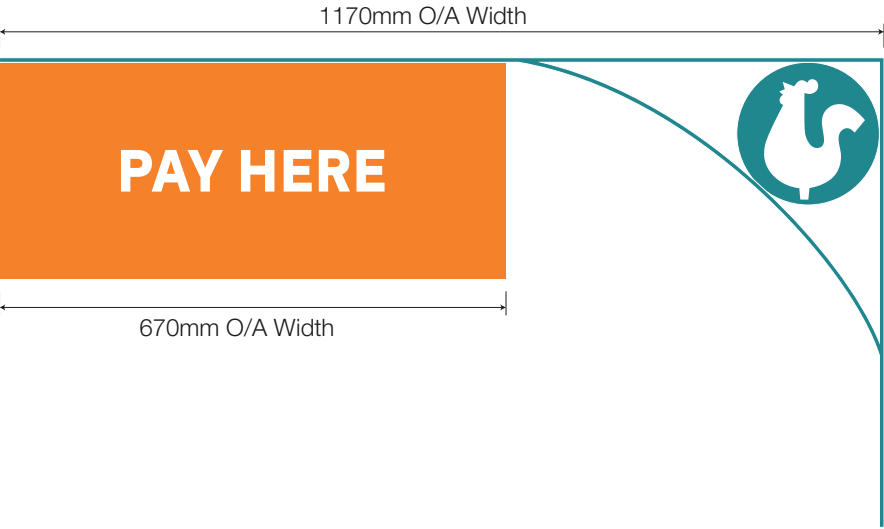

Scale - 1:5 @A3




F

Pay Here Hanging Sign - 1:10 @ A3

Folded aluminium trays finished Pastel Orange, RAL 2003 with reflective white vinyl Metamark MD-RF2 applied to the face. Panels fixed through the top return to a 25mm SHS hanging frame with 6mm aluminium ceiling plate finished Turquoise Blue, RAL 5018.

Turquoise Blue, RAL 5018

Pastel Orange, RAL 2003

 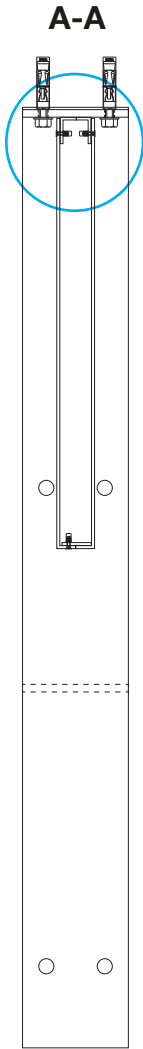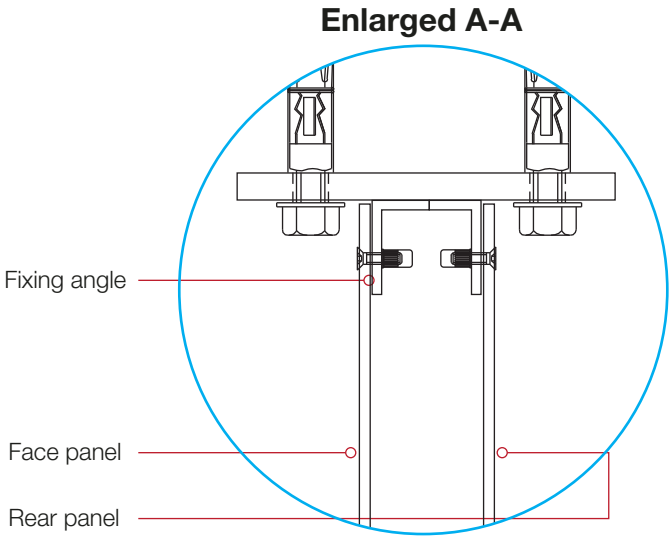

NIS SIGNS

NIS Signs (Leicester) Ltd
51 Marlow Rd, Leicester, LE3 2BQ

0116 270 6228
info@signs-nis.co.uk
www.signs-nis.co.uk

Client: Popeyes

Address: The Peel Centre
Harborough Hill Road
Barnsley
S71 1BQ

Drawing no: 23-123 - Popeyes, Barnsley

Job location: Jobs/Popeyes/Barnsley




Drawn by: AH

Rev: 13

Date: 07/03/23

Revision notes: 7) Additions to building & DT lane revisions - AH 02/06/23
8) Revisions to DT lane and graphics - AH 08/06/23
9) Revision to the DT lane layout - AH 08/06/23
10) DT lane revised - AH 13/06/23
11) Pay & Collect signs centralised - AH 13/06/23
12) Location plan updated - AH 20/06/23
13) Client revisions - AH 26/06/23

All site dimensions to be verified prior to manufacture.
Do not scale from this drawing, Copyright 2023.
This document is the property of NIS Signs
and must not be used, reproduced or disclosed
to any persons without the written consent of NIS Signs.


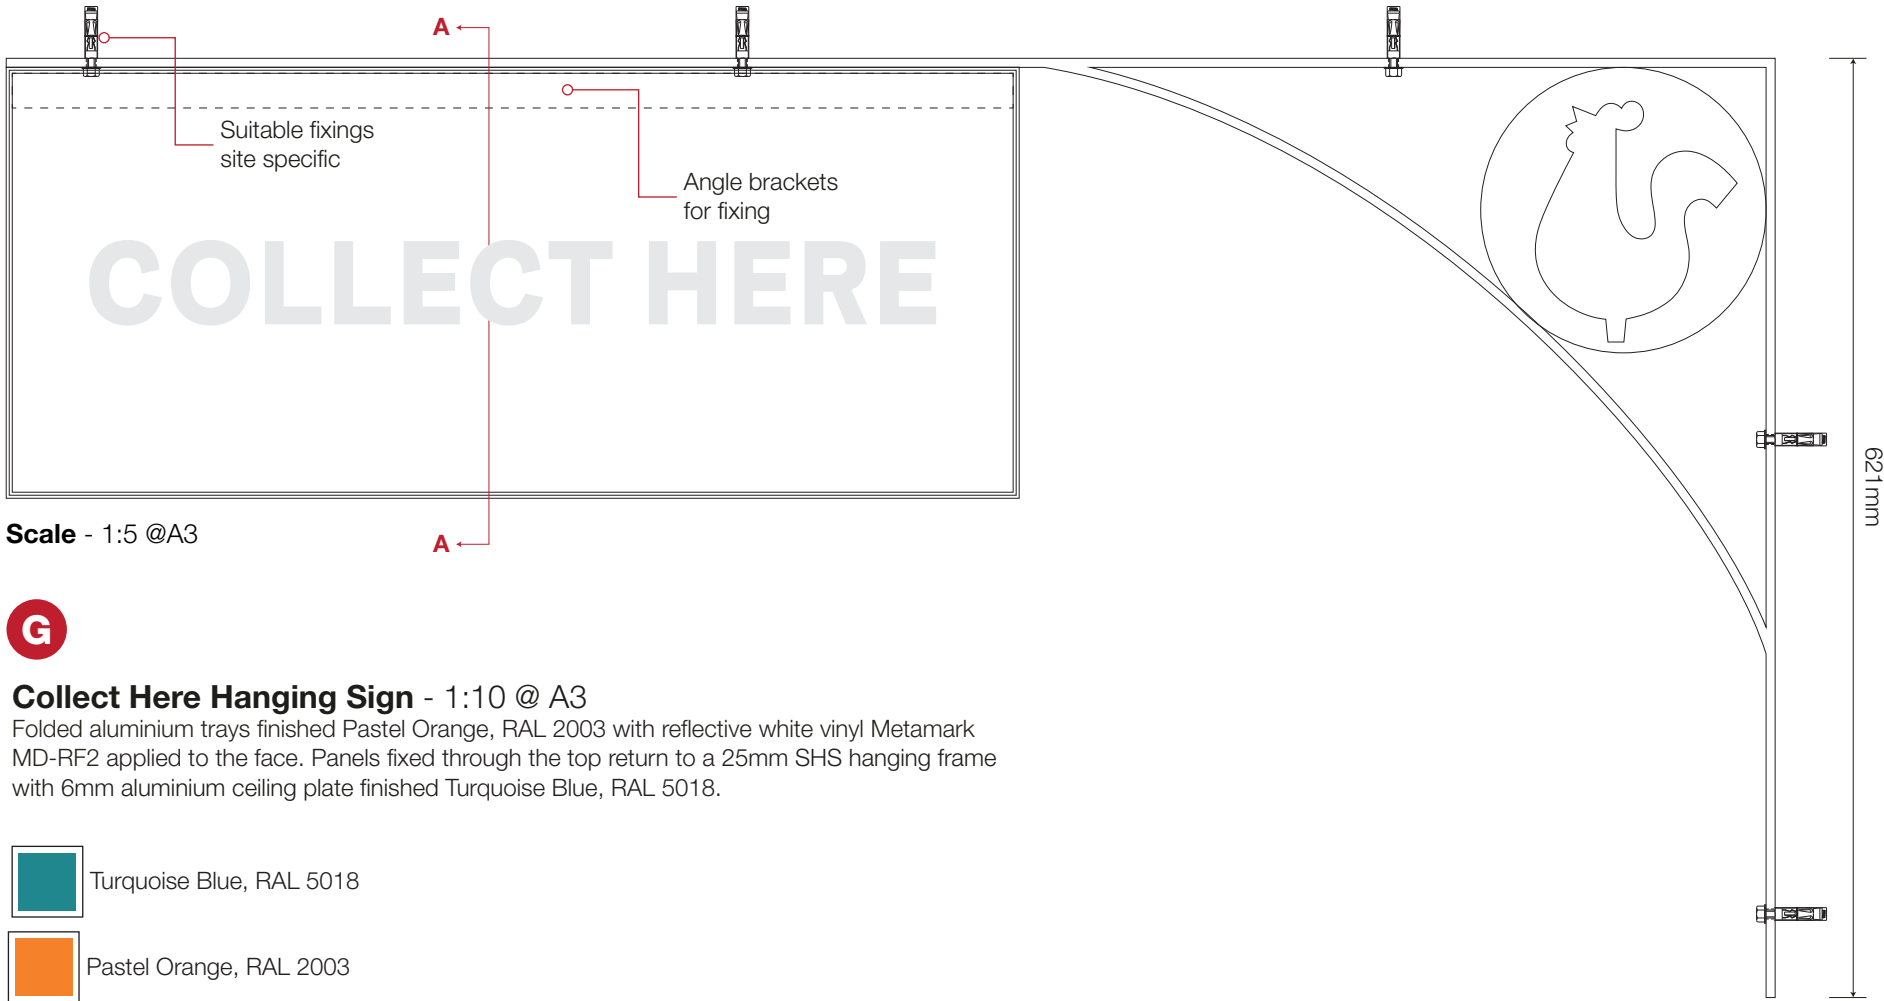
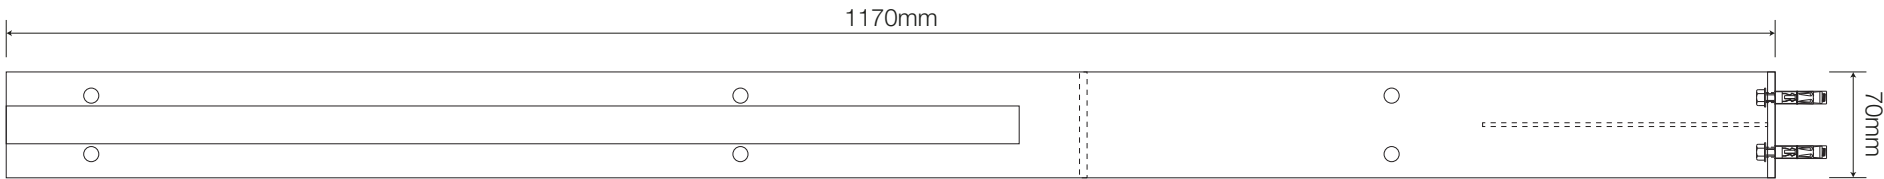
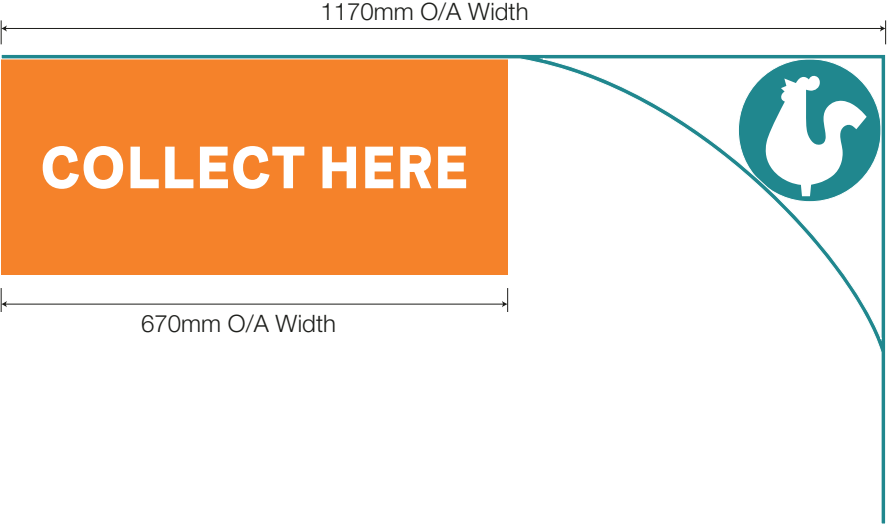


Scale - 1:5 @A3



Collect Here Hanging Sign - 1:10 @ A3

Folded aluminium trays finished Pastel Orange, RAL 2003 with reflective white vinyl Metamark MD-RF2 applied to the face. Panels fixed through the top return to a 25mm SHS hanging frame with 6mm aluminium ceiling plate finished Turquoise Blue, RAL 5018.

 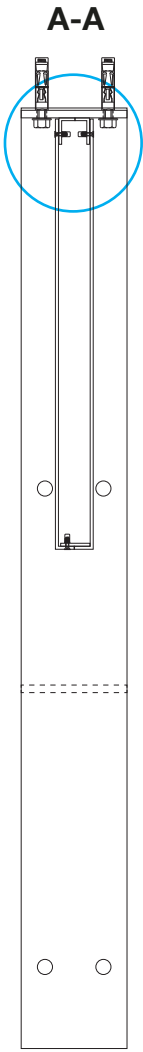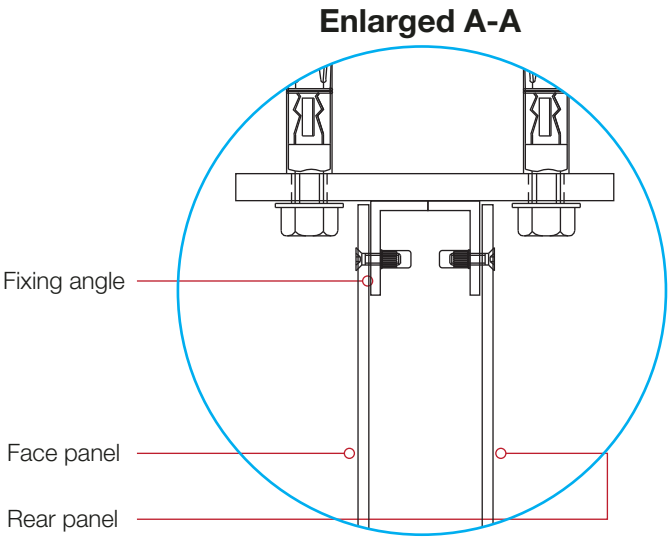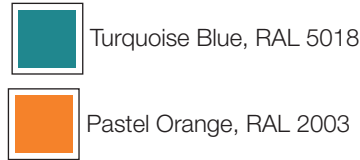

NIS SIGNS

NIS Signs (Leicester) Ltd
51 Marlow Rd, Leicester, LE3 2BQ

☎ 0116 270 6228
@ info@signs-nis.co.uk
🌐 www.signs-nis.co.uk

Client: Popeyes

Address: The Peel Centre
Harborough Hill Road
Barnsley
S71 1BQ

Drawing no: 23-123 - Popeyes, Barnsley

Job location: Jobs/Popeyes/Barnsley

Drawn by: AH

Rev: 13

Date: 07/03/23

Revision notes: 7) Additions to building & DT lane revisions - AH 02/06/23
8) Revisions to DT lane and graphics - AH 08/06/23
9) Revision to the DT lane layout - AH 08/06/23
10) DT lane revised - AH 13/06/23
11) Pay & Collect signs centralised - AH 13/06/23
12) Location plan updated - AH 20/06/23
13) Client revisions - AH 26/06/23


All site dimensions to be verified prior to manufacture.
Do not scale from this drawing, Copyright 2023.
This document is the property of NIS Signs
and must not be used, reproduced or disclosed
to any persons without the written consent of NIS Signs.




Poppy Manifestations - 1:2 @ A3

2 sets @ 960mm
8 sets @ 1300mm
6 sets @ 1750mm
Window manifestations c/o frosted vinyl (IP M5804)
Install One set at 1400mm high from floor level, second set at 700mm from floor level.

Note: Poppy icon to face/lead towards entrance.

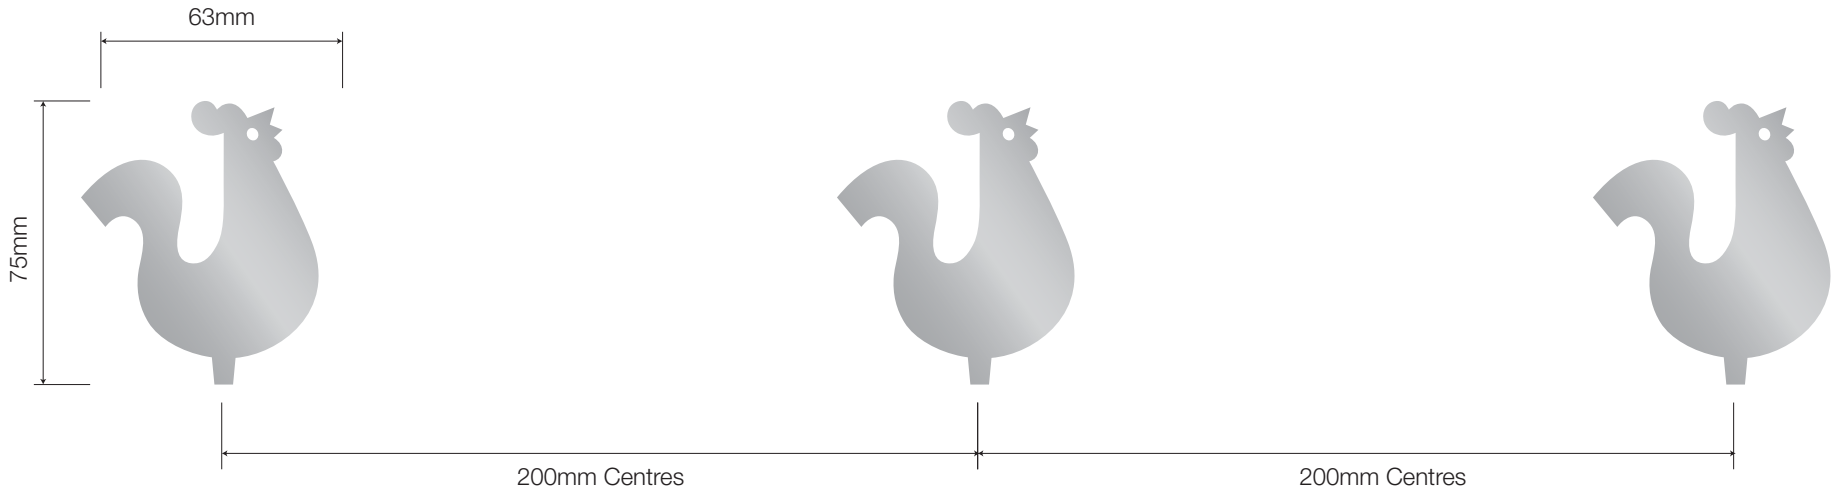

1:2 @ A3

 

NIS SIGNS

NIS Signs (Leicester) Ltd
51 Marlow Rd, Leicester, LE3 2BQ

☎ 0116 270 6228
@ info@signs-nis.co.uk
🌐 www.signs-nis.co.uk

Client: Popeyes

Address: The Peel Centre
Harborough Hill Road
Barnsley
S71 1BQ

Drawing no: 23-123 - Popeyes, Barnsley

Job location: Jobs/Popeyes/Barnsley

Drawn by: AH

Rev: 13

Date: 07/03/23

Revision notes: 7) Additions to buidling & DT lane revisions - AH 02/06/23
8) Revisions to DT lane and graphics - AH 08/06/23
9) Revision to the DT lane layout - AH 08/06/23
10) DT lane revised - AH 13/06/23
11) Pay & Collect signs centralised - AH 13/06/23
12) Location plan updated - AH 20/06/23
13) Client revisions - AH 26/06/23

All site dimensions to be verified prior to manufacture.
Do not scale from this drawing, Copyright 2023.
This document is the property of NIS Signs
and must not be used, reproduced or disclosed
to any persons without the written consent of NIS Signs.



Window Graphics - 1:10 @A3

Face printed vinyl graphics onto white digital media c/w matt over laminate.



1:10



NIS SIGNS

NIS Signs (Leicester) Ltd
51 Marlow Rd, Leicester, LE3 2BQ

☎ 0116 270 6228
@ info@signs-nis.co.uk
🌐 www.signs-nis.co.uk

Client: Popeyes

Address: The Peel Centre
Harborough Hill Road
Barnsley
S71 1BQ

Drawing no: 23-123 - Popeyes, Barnsley

Job location: Jobs/Popeyes/Barnsley

Drawn by: AH

Rev: 13

Date: 07/03/23


Revision notes: 7) Additions to buidling & DT lane revisions - AH 02/06/23
8) Revisions to DT lane and graphics - AH 08/06/23
9) Revision to the DT lane layout - AH 08/06/23
10) DT lane revised - AH 13/06/23
11) Pay & Collect signs centralised - AH 13/06/23
12) Location plan updated - AH 20/06/23
13) Client revisions - AH 26/06/23

All site dimensions to be verified prior to manufacture.
Do not scale from this drawing, Copyright 2023.
This document is the property of NIS Signs
and must not be used, reproduced or disclosed
to any persons without the written consent of NIS Signs.






Portable Collect Bay Sign - 1:10 @A3

6 Off, Fabricated aluminium bay sign finished RAL 2003 pastel orange.
Consisting of fabricated aluminium base with 76mm diameter post, a 3mm flat panel attached via signfix channel & clips.
1 Off each, digitally printed graphic c/w matt laminate applied to the panel face.
Rear handle and castors for portability.

Note base to be filled with sand to give extra stability.

 

Note: All powdercoating with 60% shine

 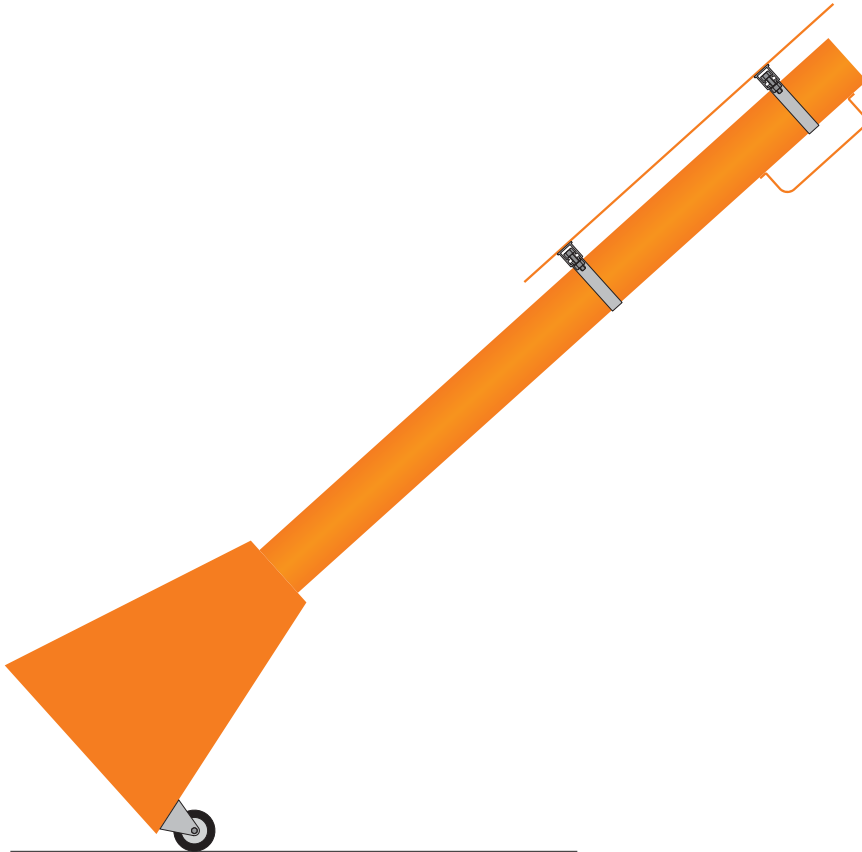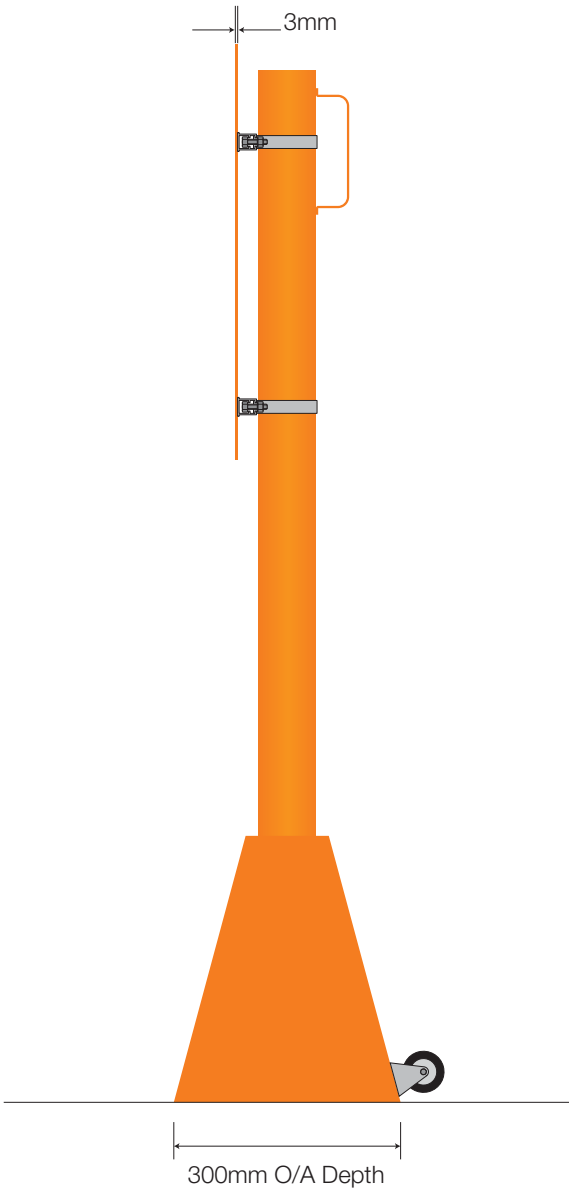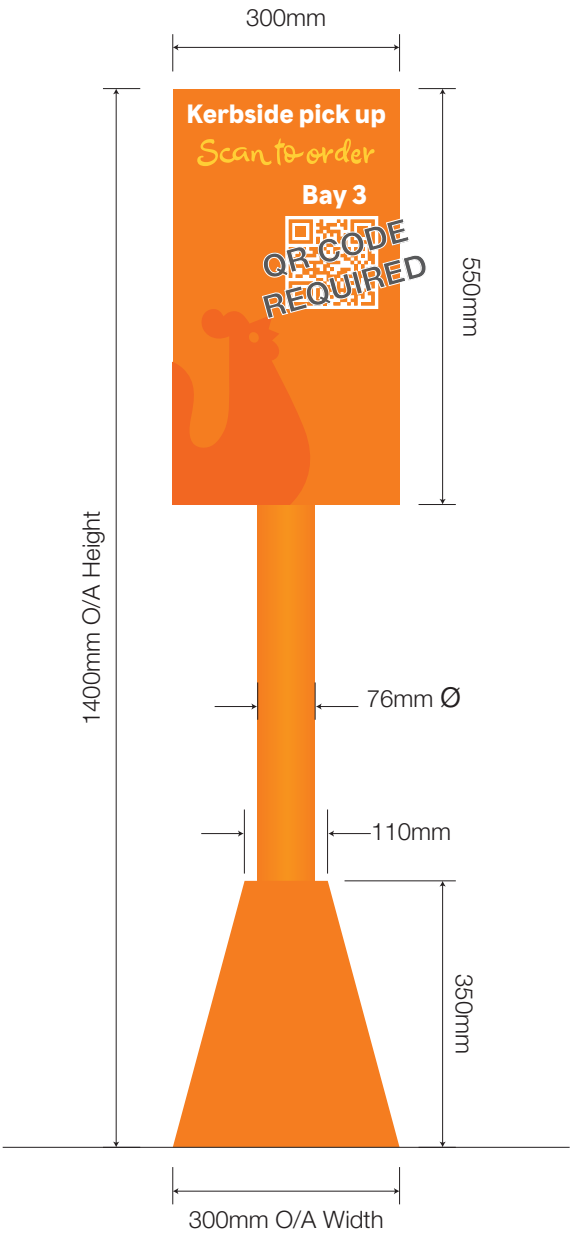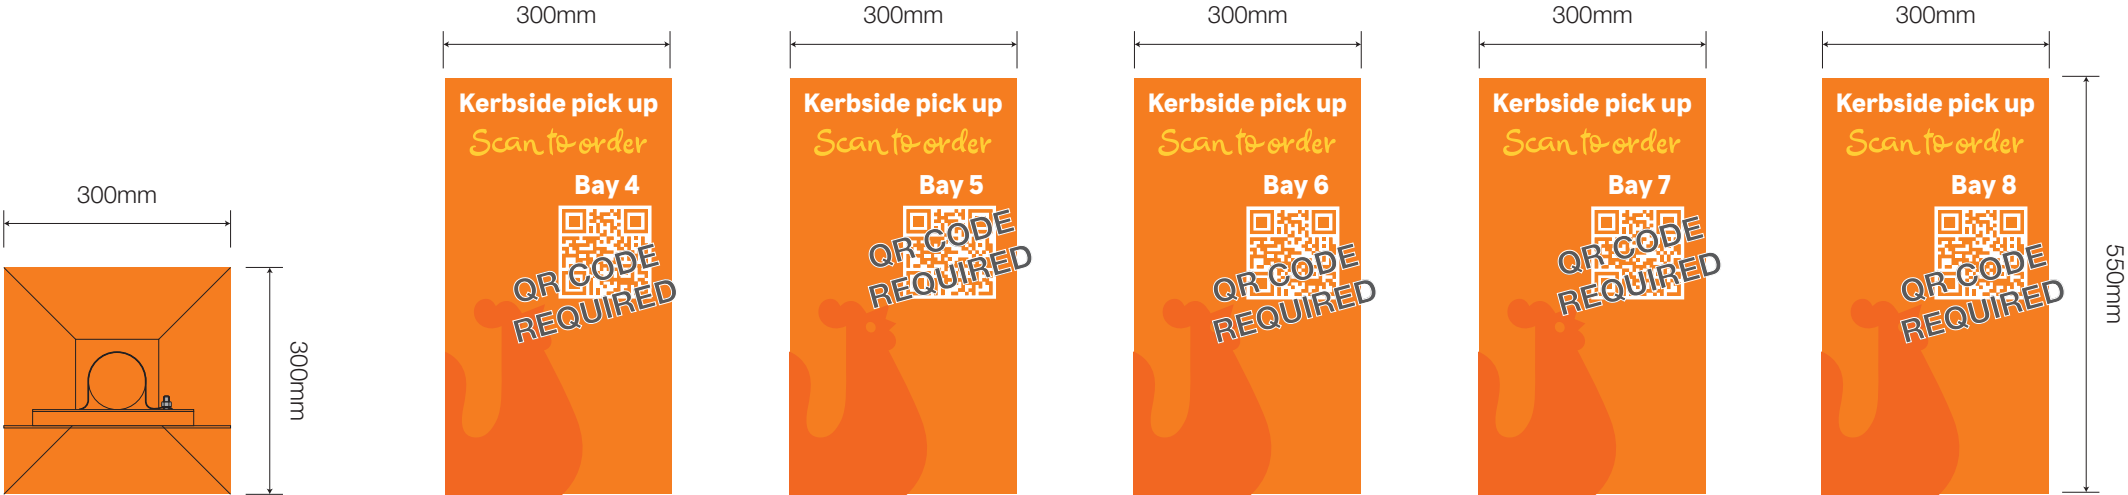

NIS SIGNS

NIS Signs (Leicester) Ltd
51 Marlow Rd, Leicester, LE3 2BQ

☎ 0116 270 6228
✉ info@signs-nis.co.uk
🌐 www.signs-nis.co.uk

Client: Popeyes

Address: The Peel Centre
Harborough Hill Road
Barnsley
S71 1BQ

Drawing no: 23-123 - Popeyes, Barnsley

Job location: Jobs/Popeyes/Barnsley

Drawn by: AH

Rev: 13

Date: 07/03/23

Revision notes: 7) Additions to building & DT lane revisions - AH 02/06/23
8) Revisions to DT lane and graphics - AH 08/06/23
9) Revision to the DT lane layout - AH 08/06/23
10) DT lane revised - AH 13/06/23
11) Pay & Collect signs centralised - AH 13/06/23
12) Location plan updated - AH 20/06/23
13) Client revisions - AH 26/06/23

All site dimensions to be verified prior to manufacture.
Do not scale from this drawing, Copyright 2023.
This document is the property of NIS Signs
and must not be used, reproduced or disclosed
to any persons without the written consent of NIS Signs.

Welcome To Louisiana - 1:50 @ A3
Welcome to Louisiana flat cut 3mm aluminium finished to match RAL 9016.
C/w with PVC locators to the rear of the letters for mounting to the timber slatted bin area.

