




 


PROPOSED RH SIDE ELEVATION TO BOUDARY

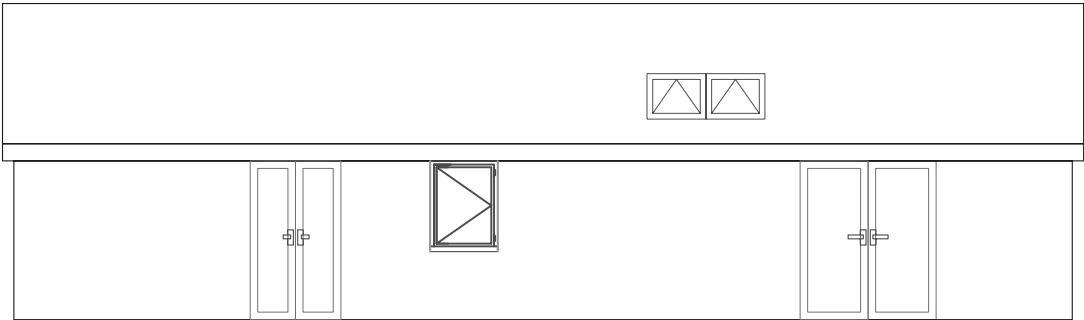


PROPOSED LH SIDE ELEVATION TO GARDEN

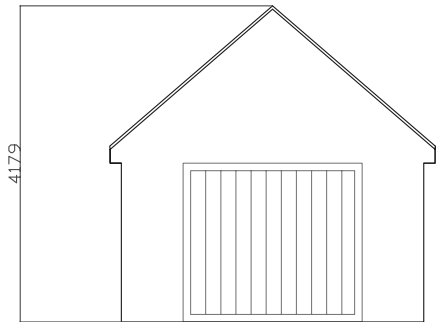

PROPOSED FRONT ELEVATION

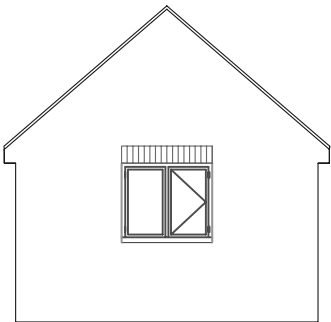

PROPOSED REAR ELEVATION TO GARDEN

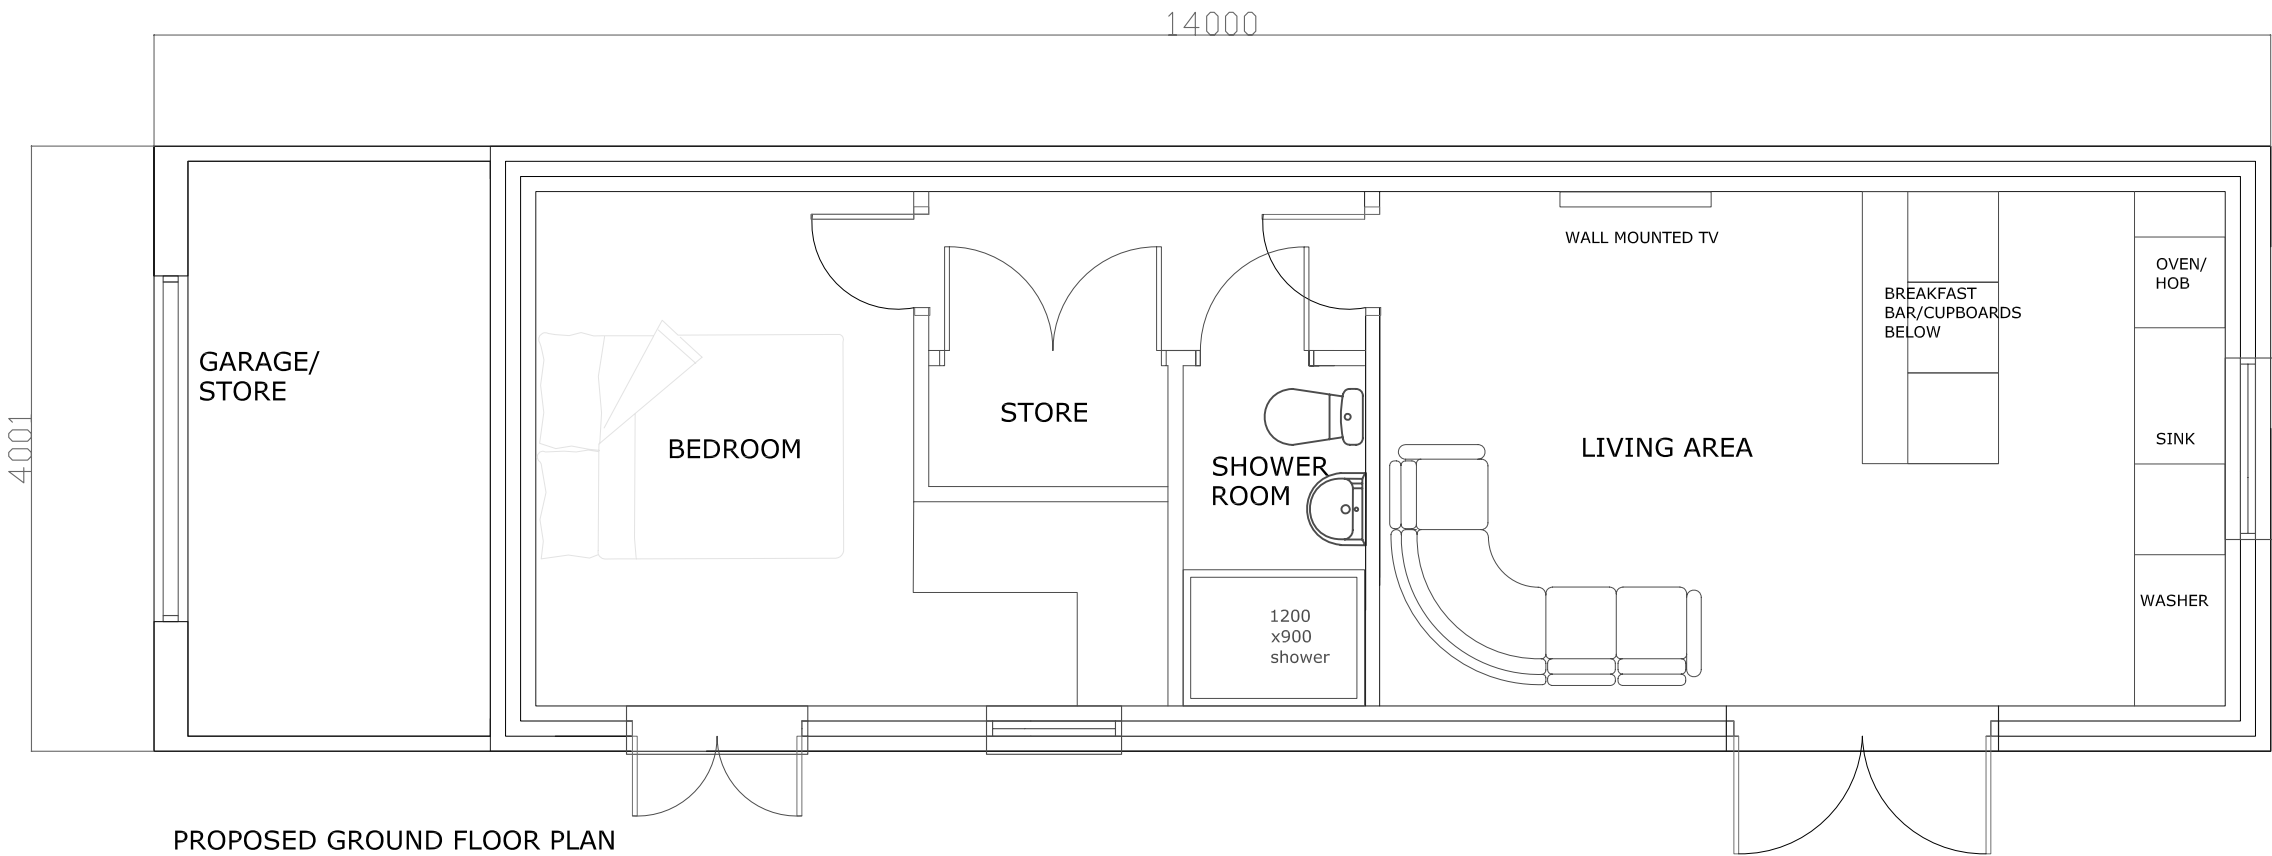

PROPOSED GROUND FLOOR PLAN

PROPOSED MATERIALS

FACING BRICKWORK TO
MATCH DWELLING

CONCRETE INTERLOCKING
TILES TO MATCH EXISTING
DWELLING

WHITE UPVC WINDOWS AND
DOORS TO MATCH THE
EXISTING DWELLING

SITE	
34 MORTIMER ROAD, CUBLEY	
CLIENT	
MR S RICHARDSON	
DRAWING TITLE	
PROPOSED PLANS & ELEVATIONS FOR ANNEX	
DRAWING NO.	SCALE
50.03	1:50 1:100 @A3
DATE	REVISION
03/04/2021	2/