



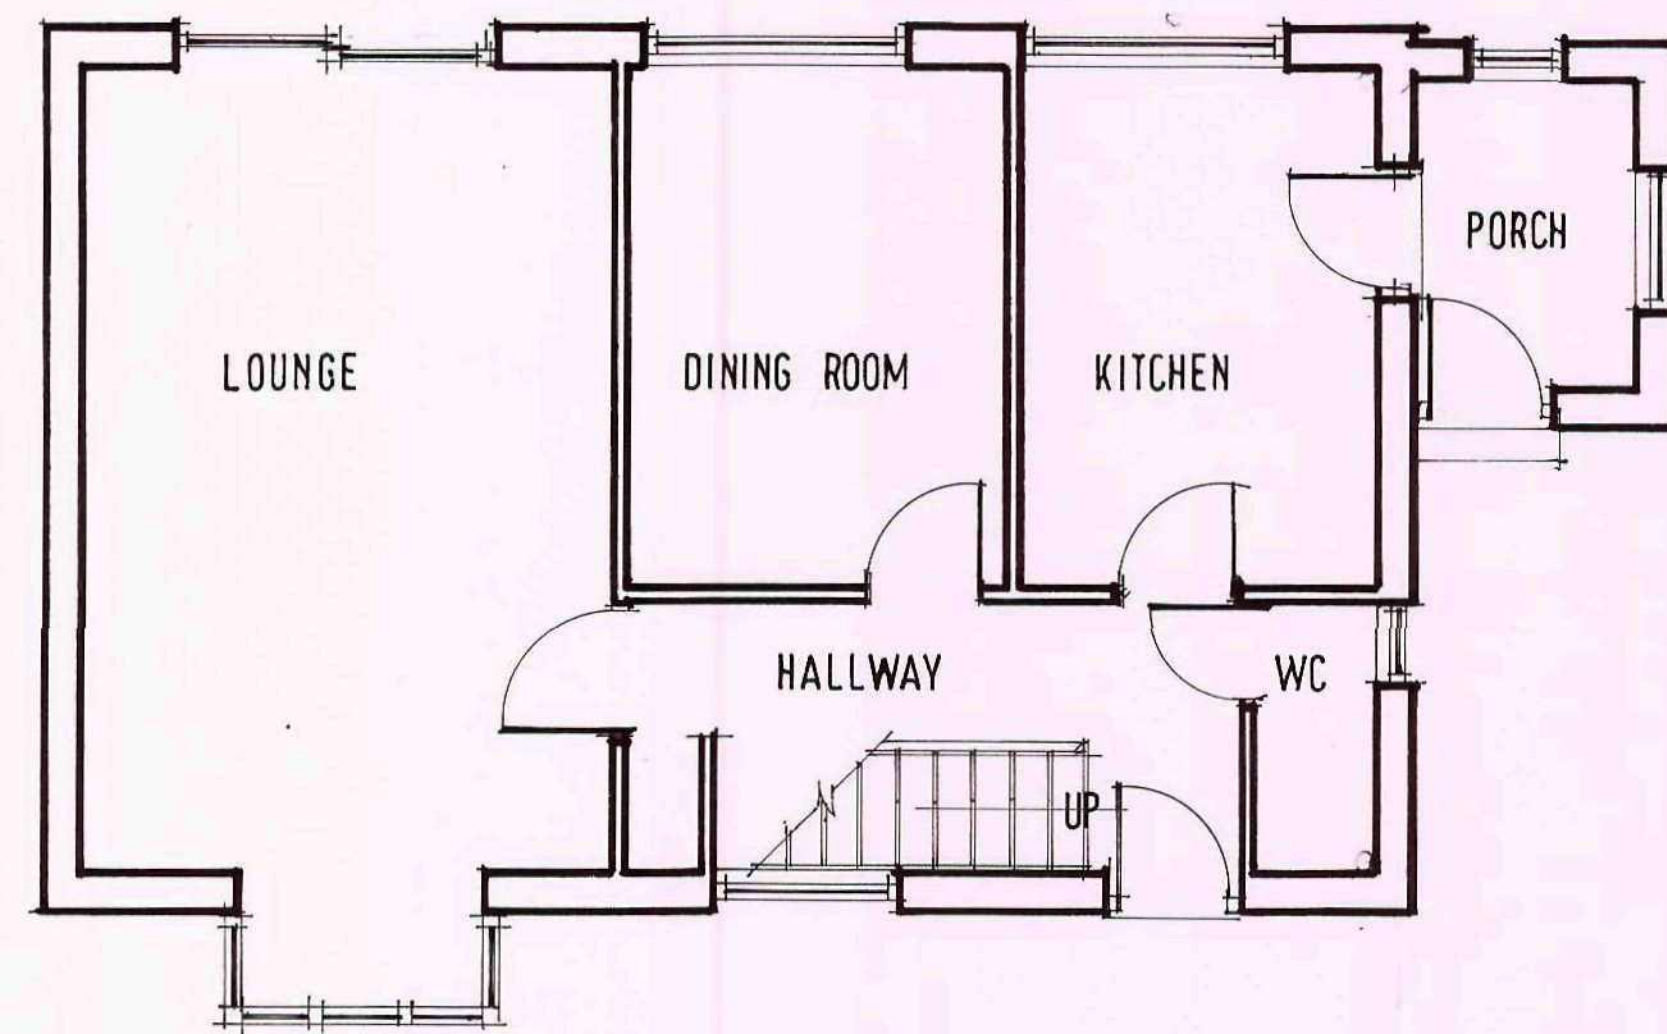


GROUND FLOOR EXISTING

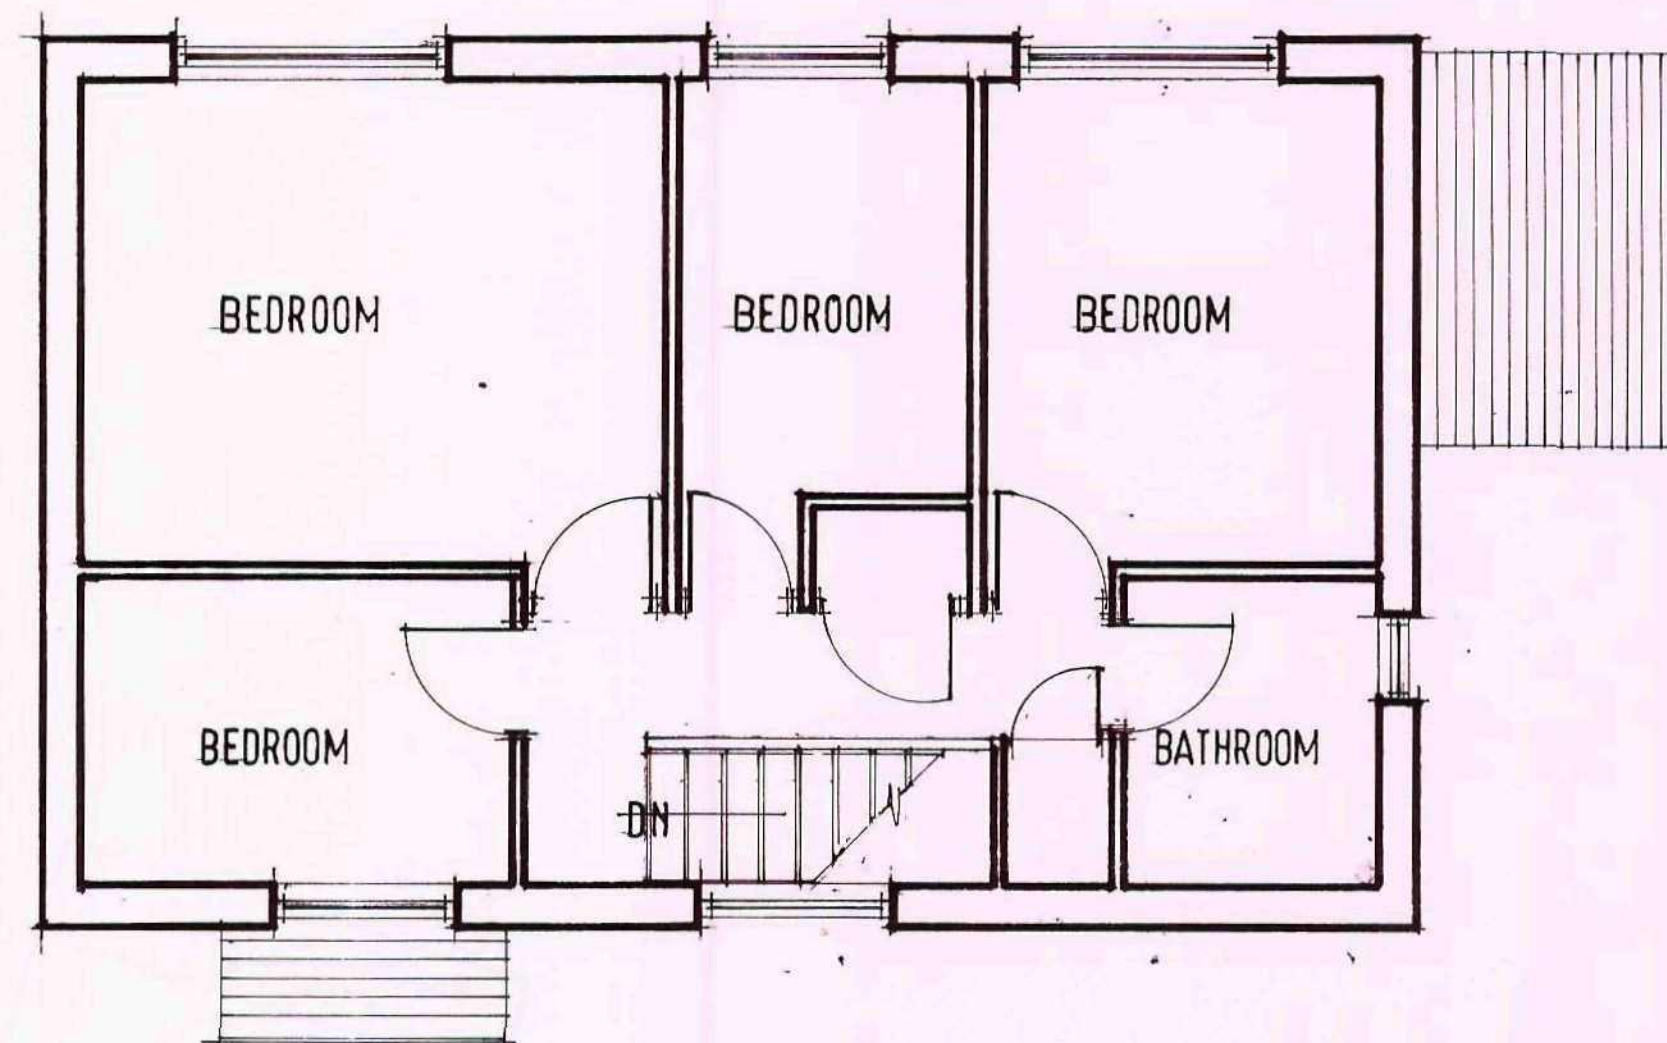

FIRST FLOOR EXISTING


GARAGES

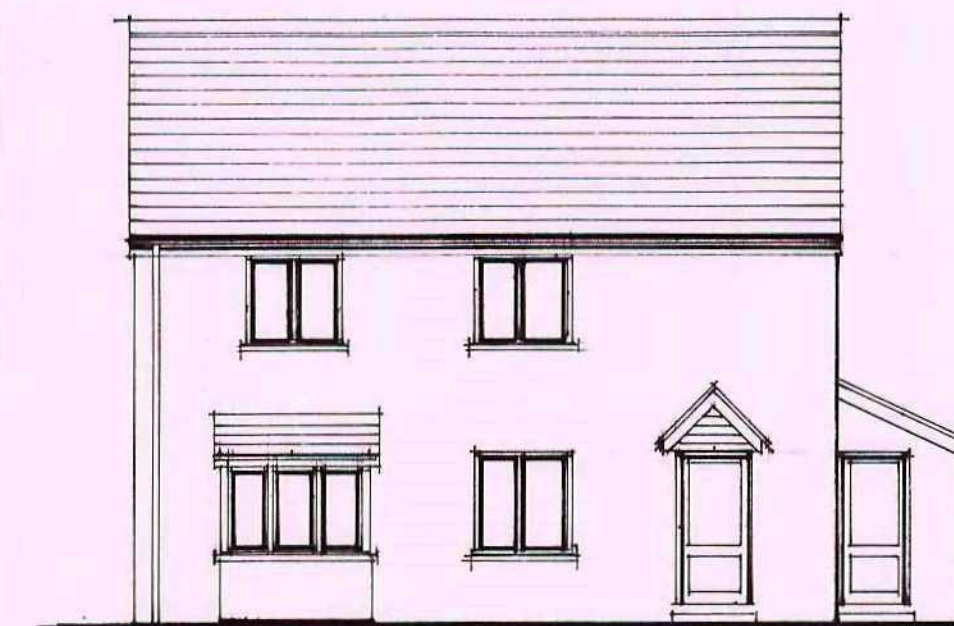


FRONT ELEVATION



REAR ELEVATION

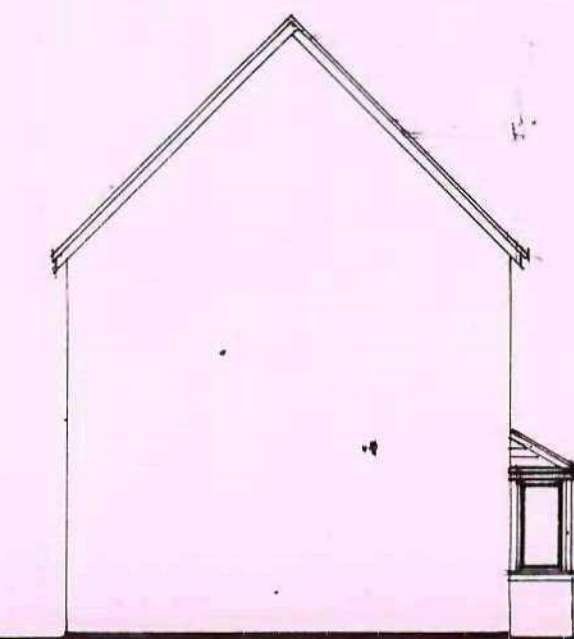


SIDE ELEVATION

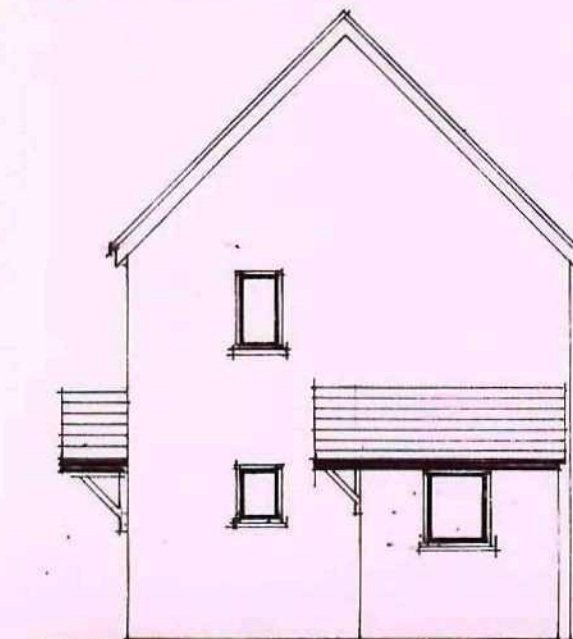

SIDE ELEVATION

REAR GARDEN

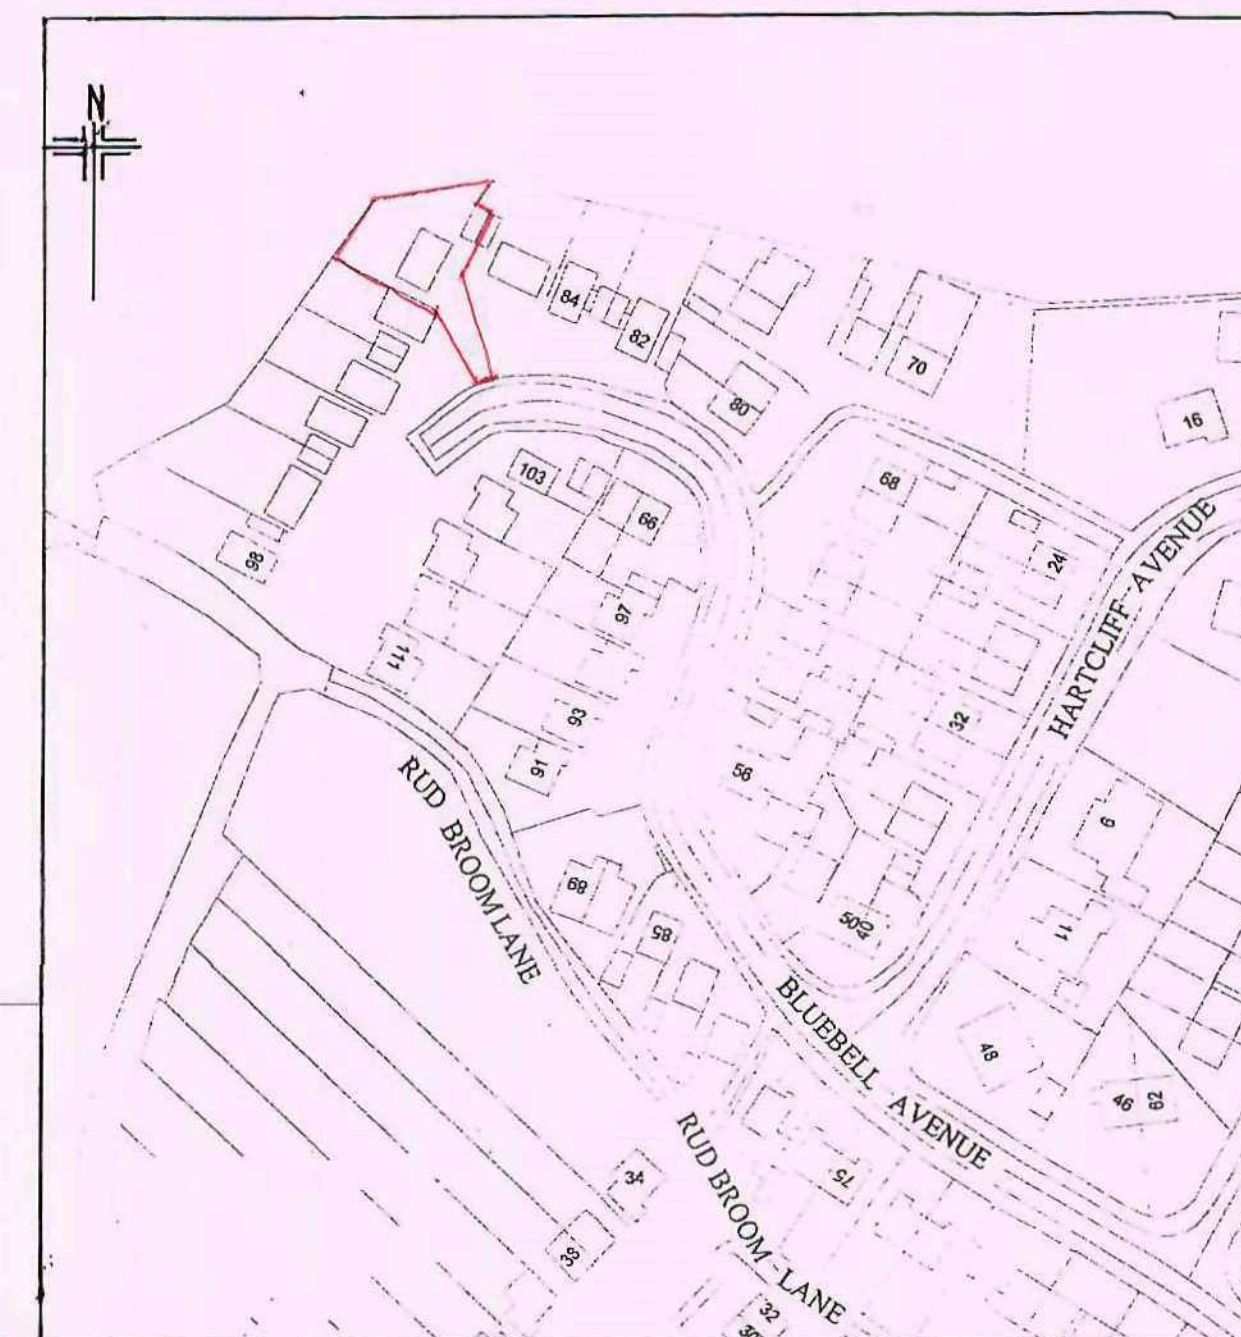

LOCATION PLAN 1:1250

88 BLUEBELL AVENUE
PENISTONE

SCALE 1:50 1:100

DATE FEB 09


2009 07 01

DRAWN R HARRIS



Millé
design

c s d R. Harris F.C.S.D.
M. E. Harris B.A. (hons)
design & construction


Architectural planning,
building & interiors
tel: & fax:
0114 2886929

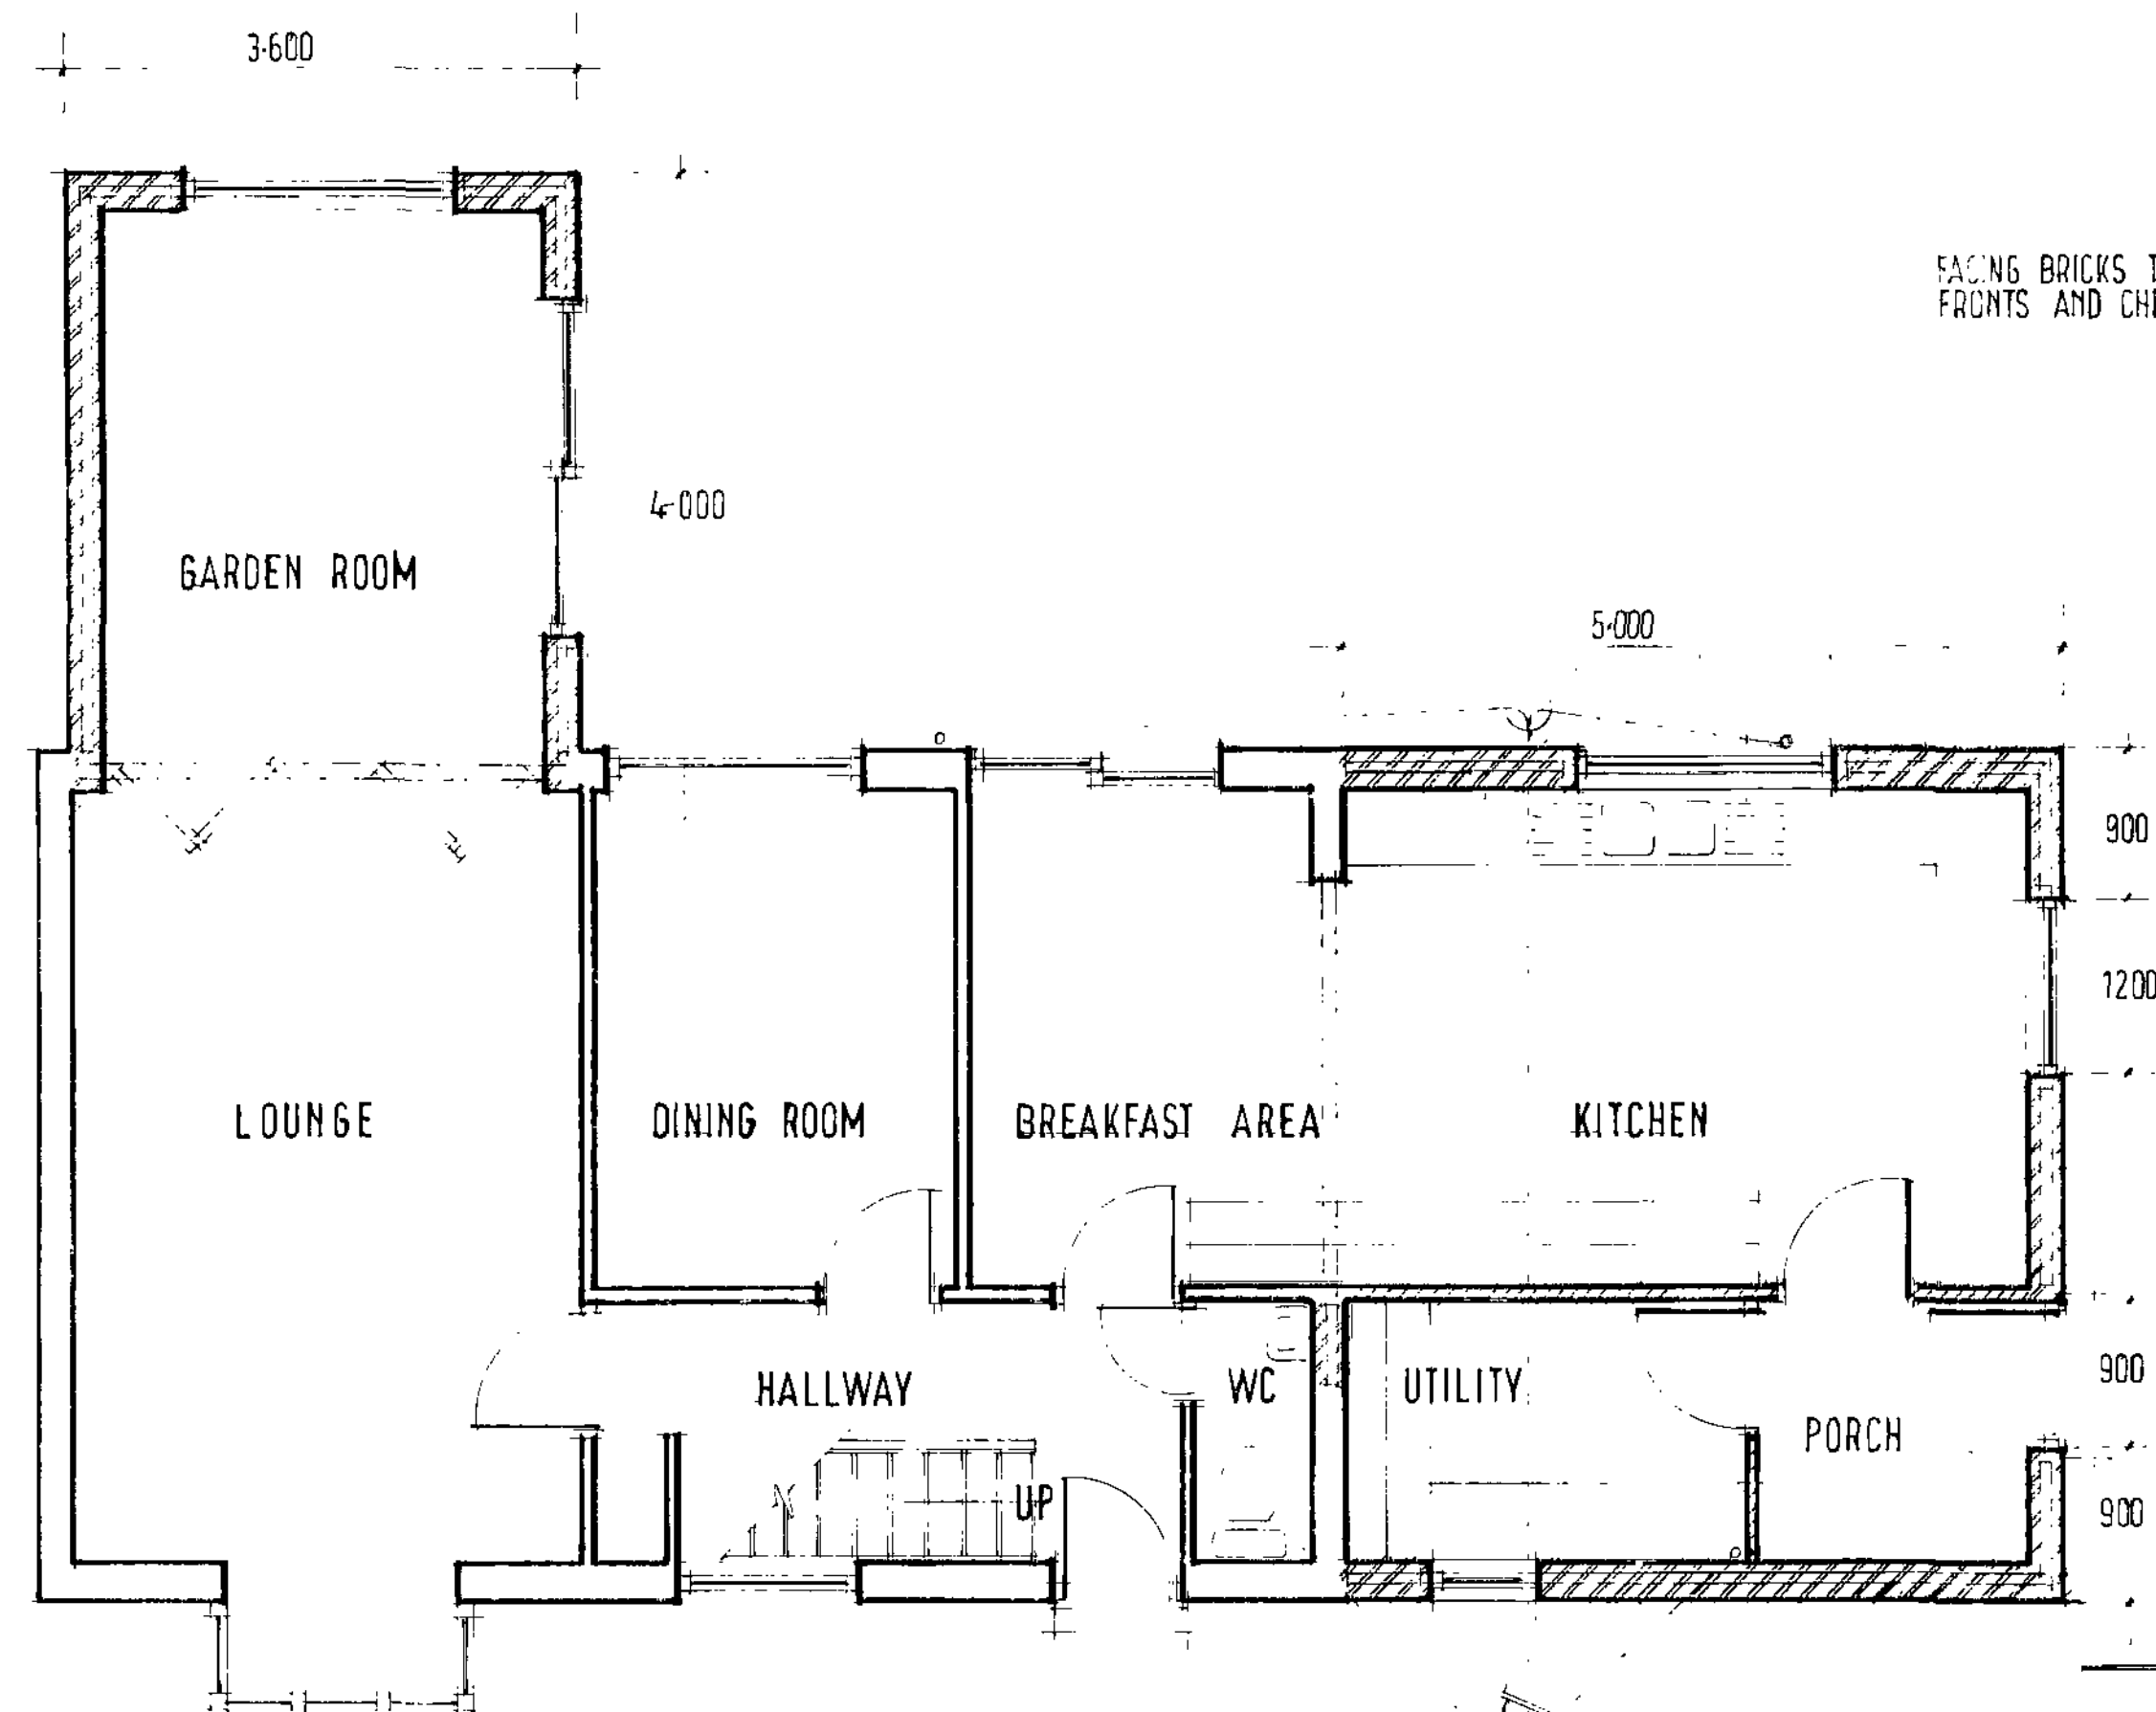

GROUND FLOOR PLAN PROPOSED

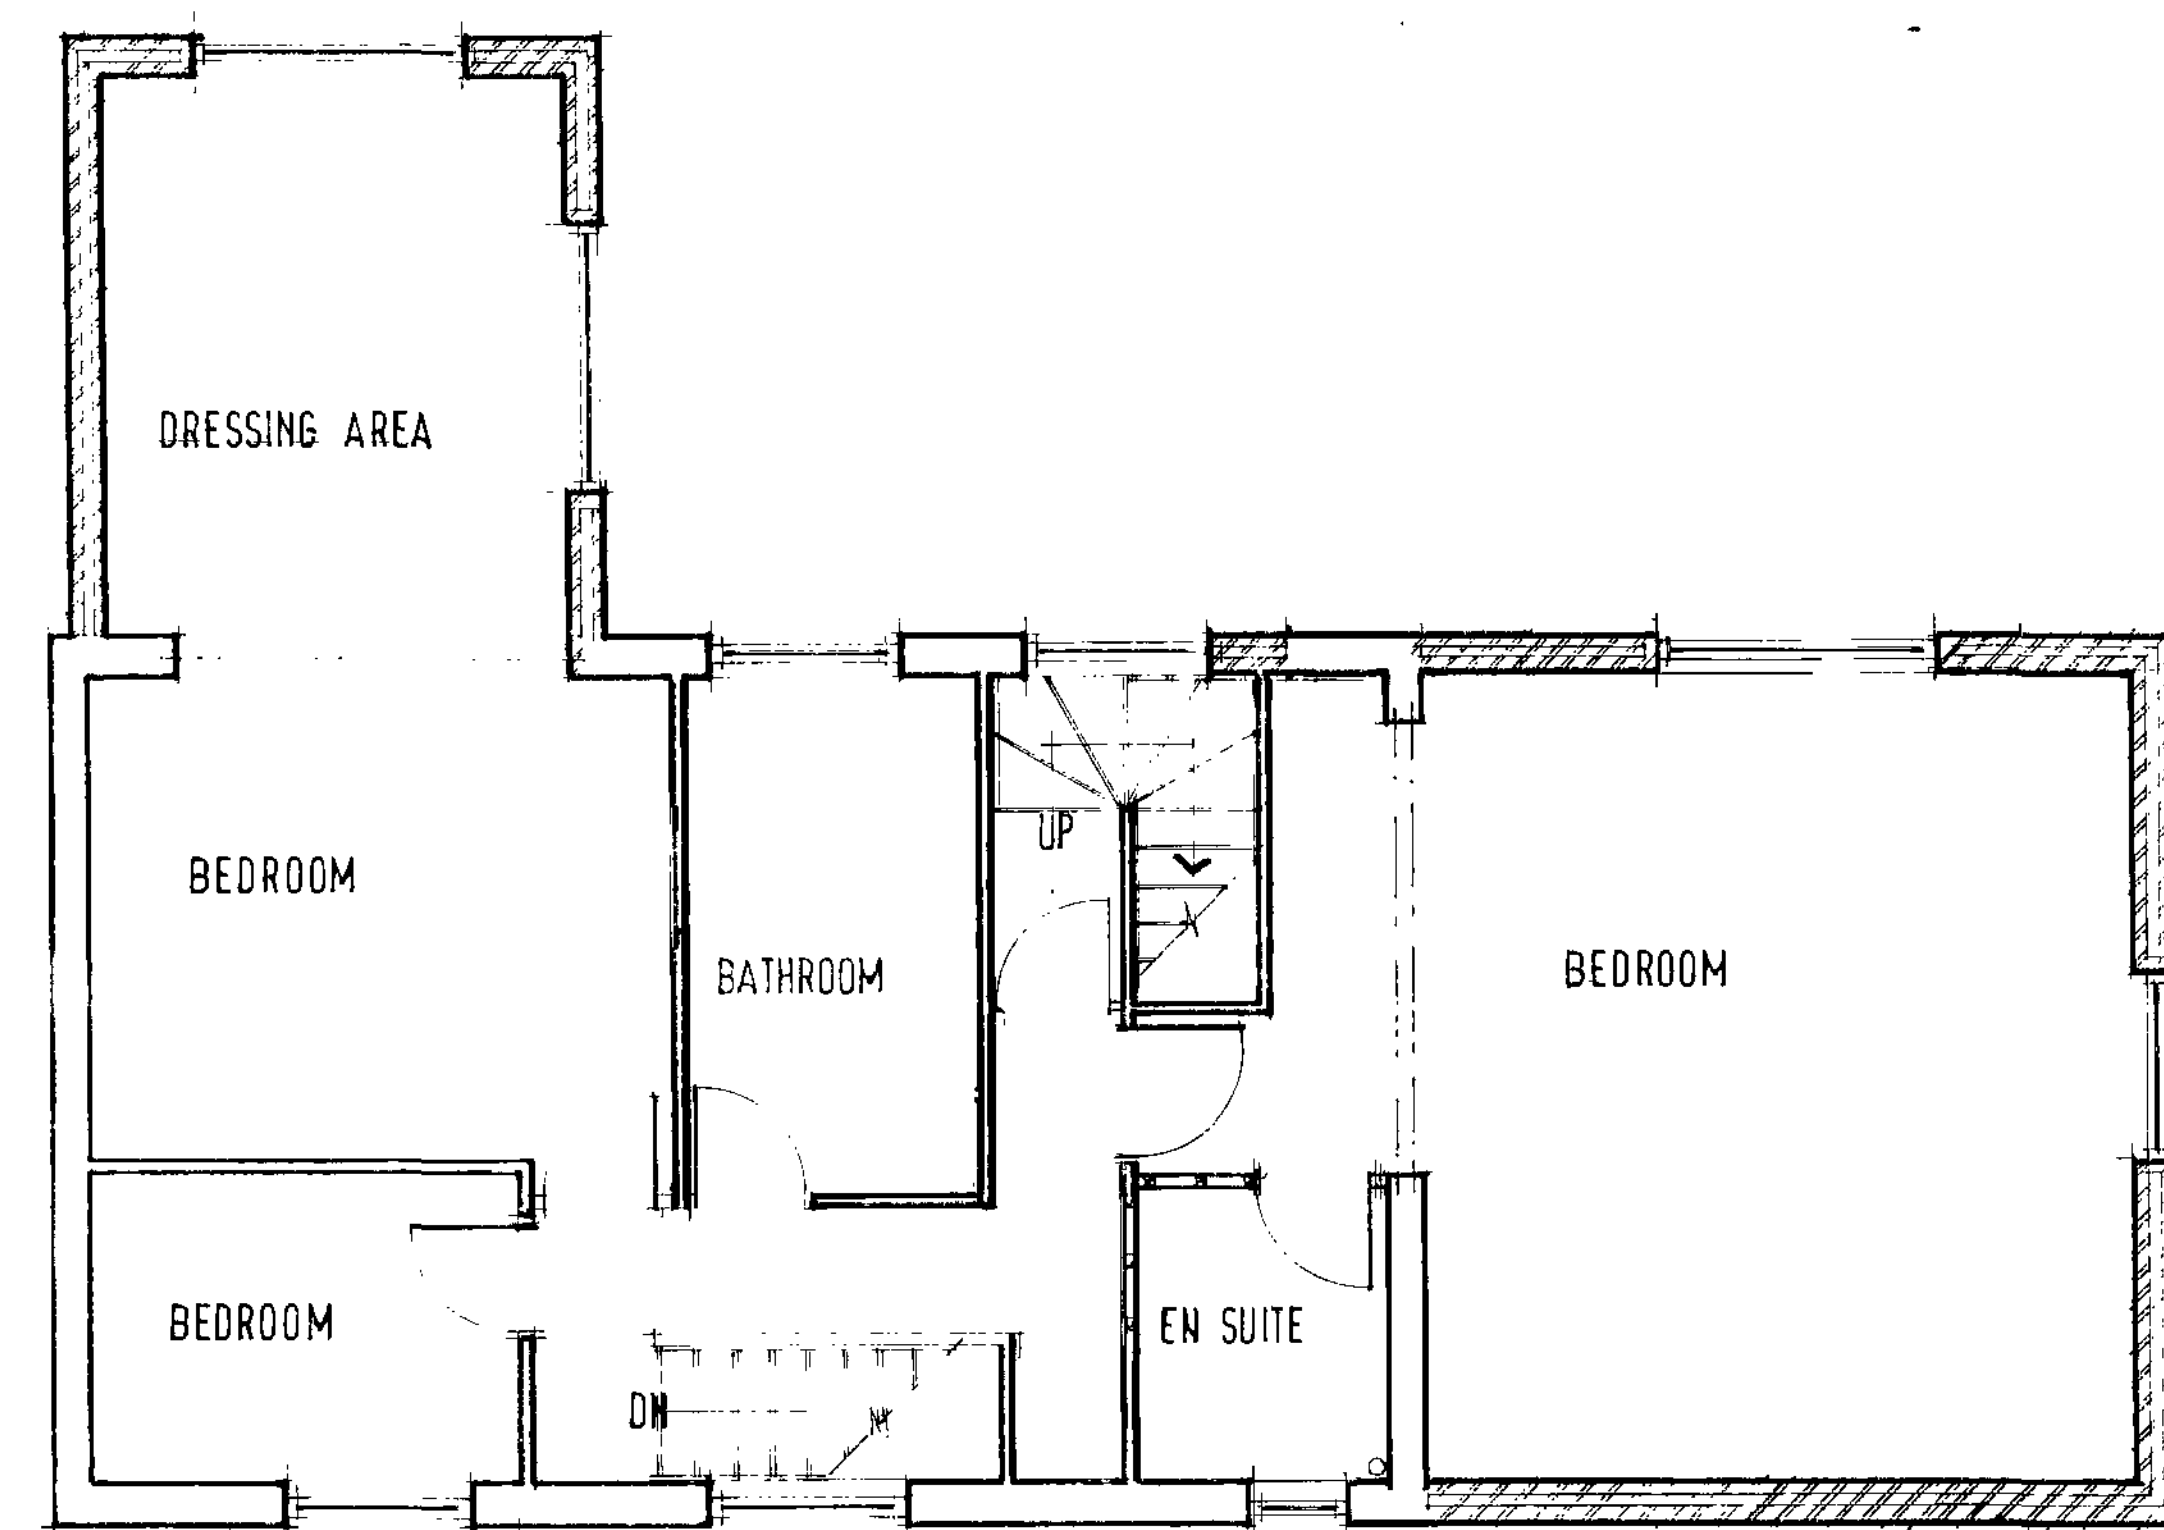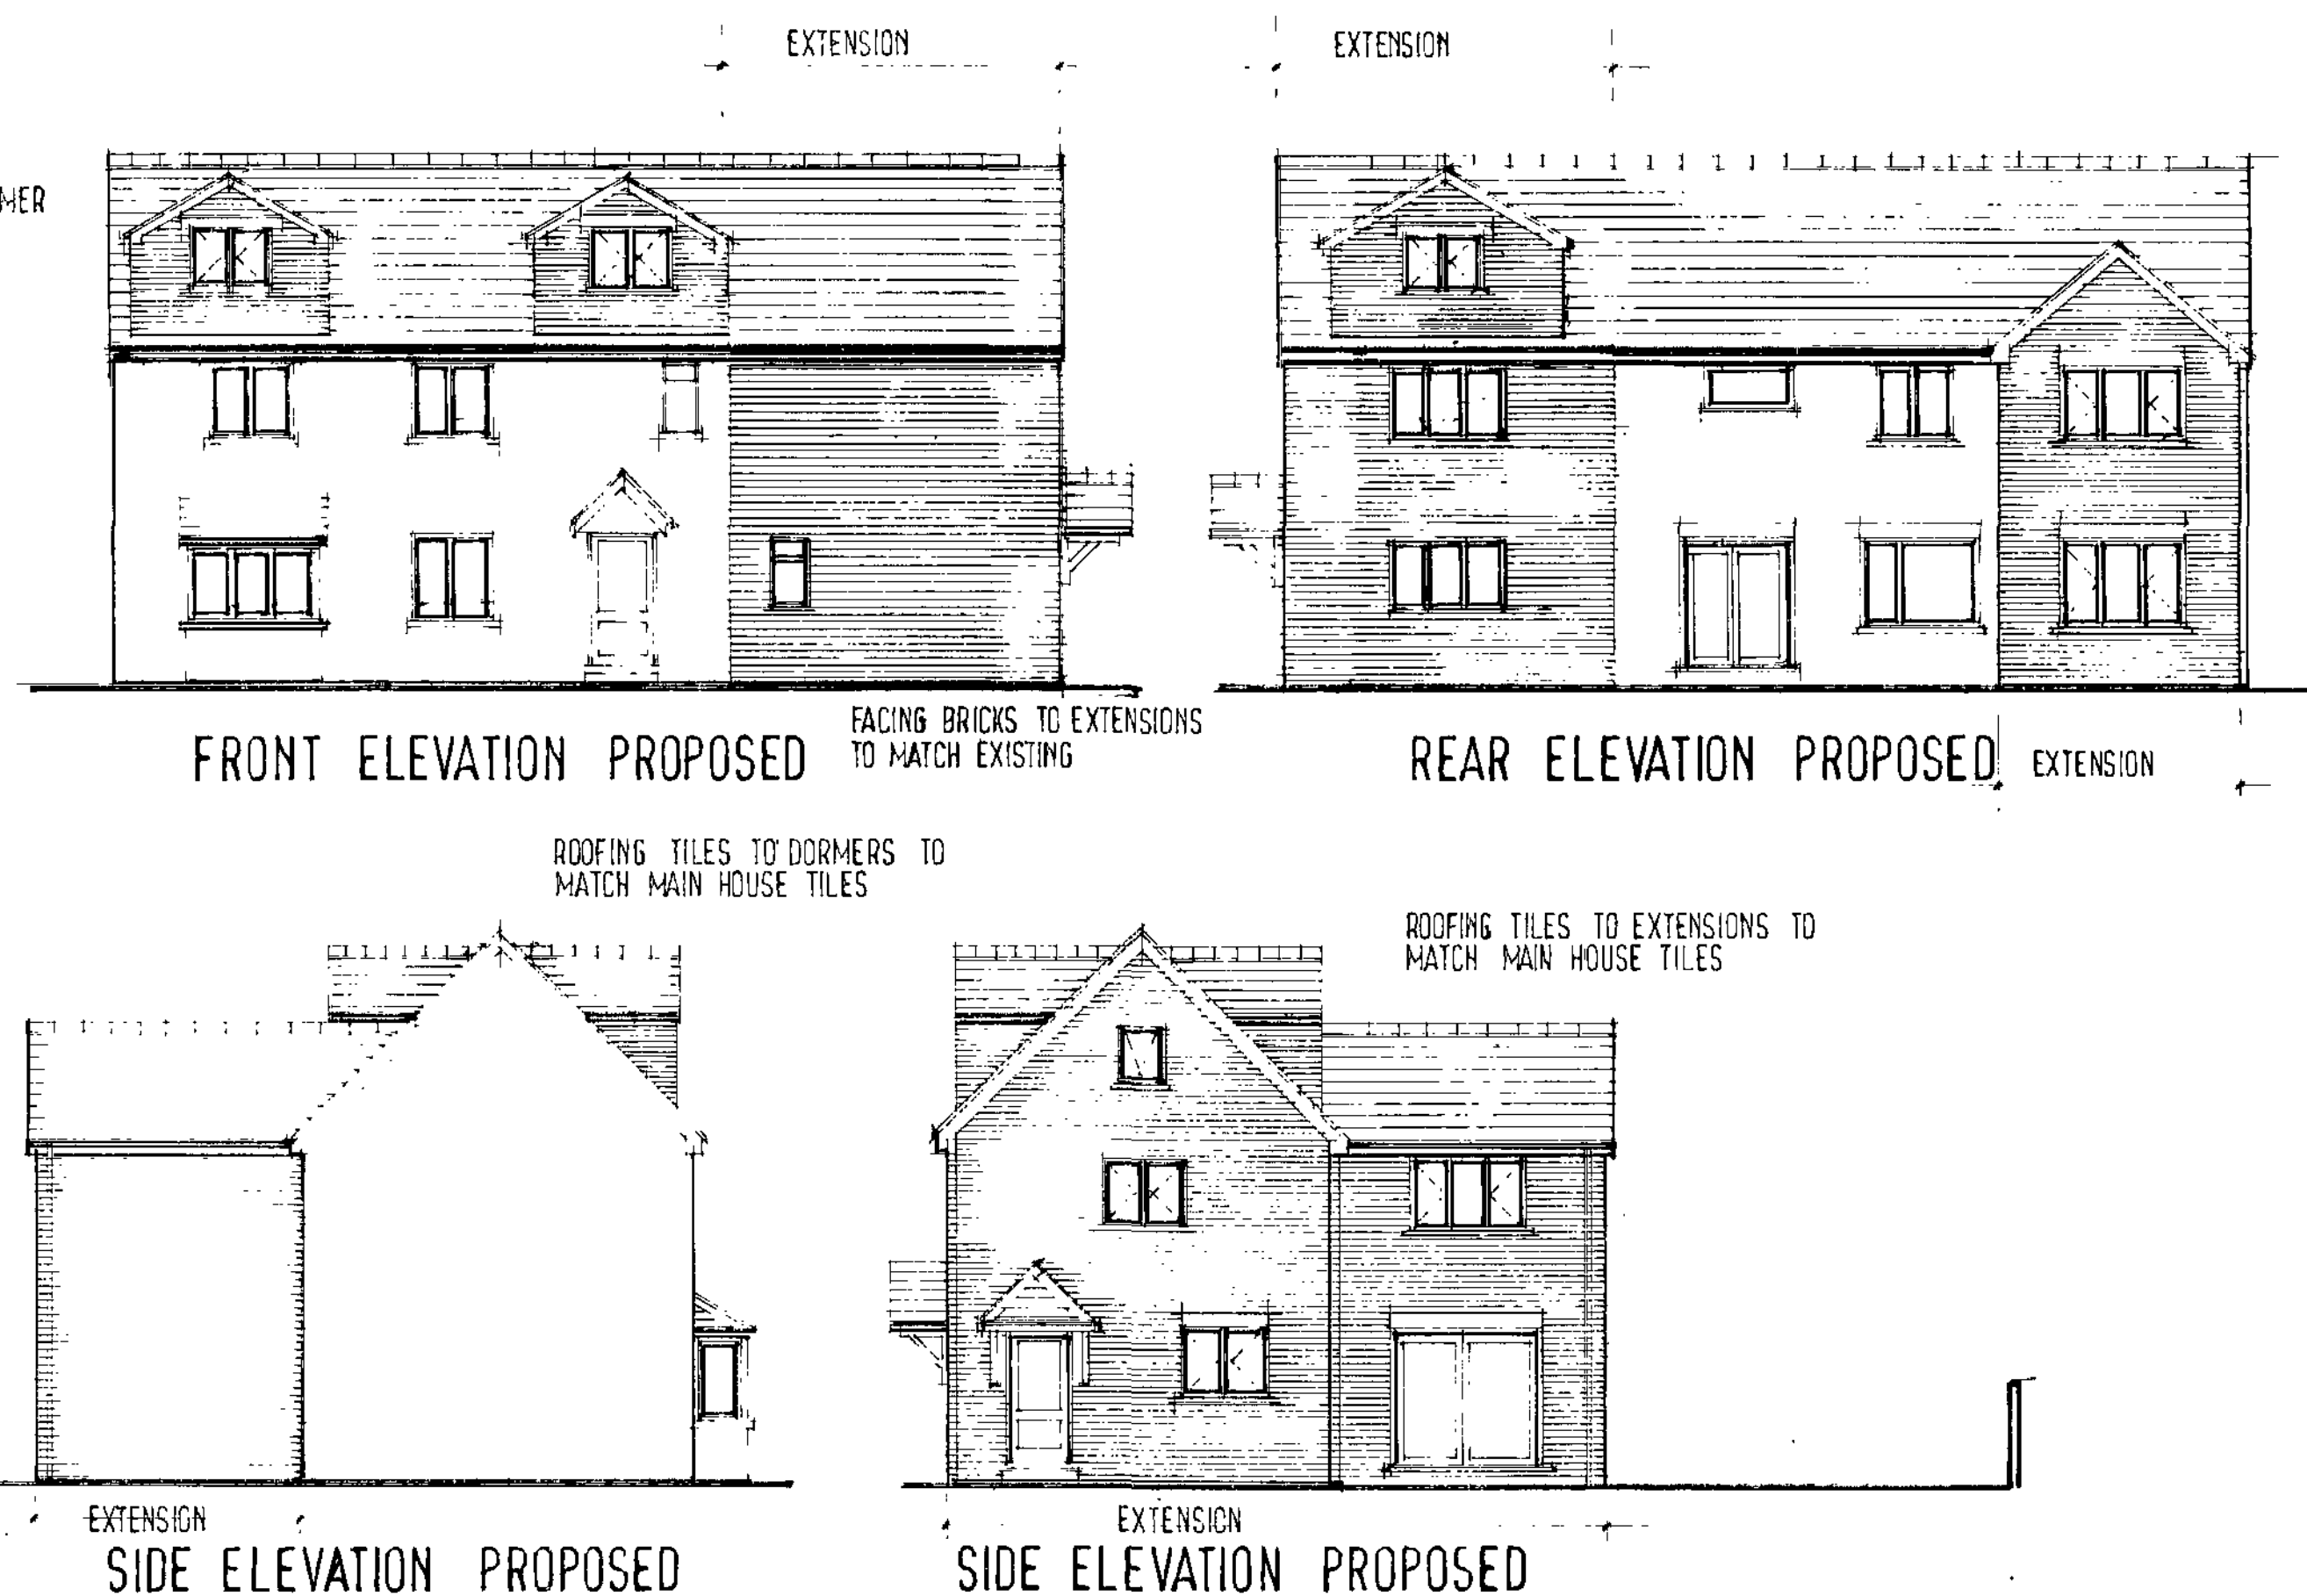

FIRST FLOOR PLAN PROPOSED

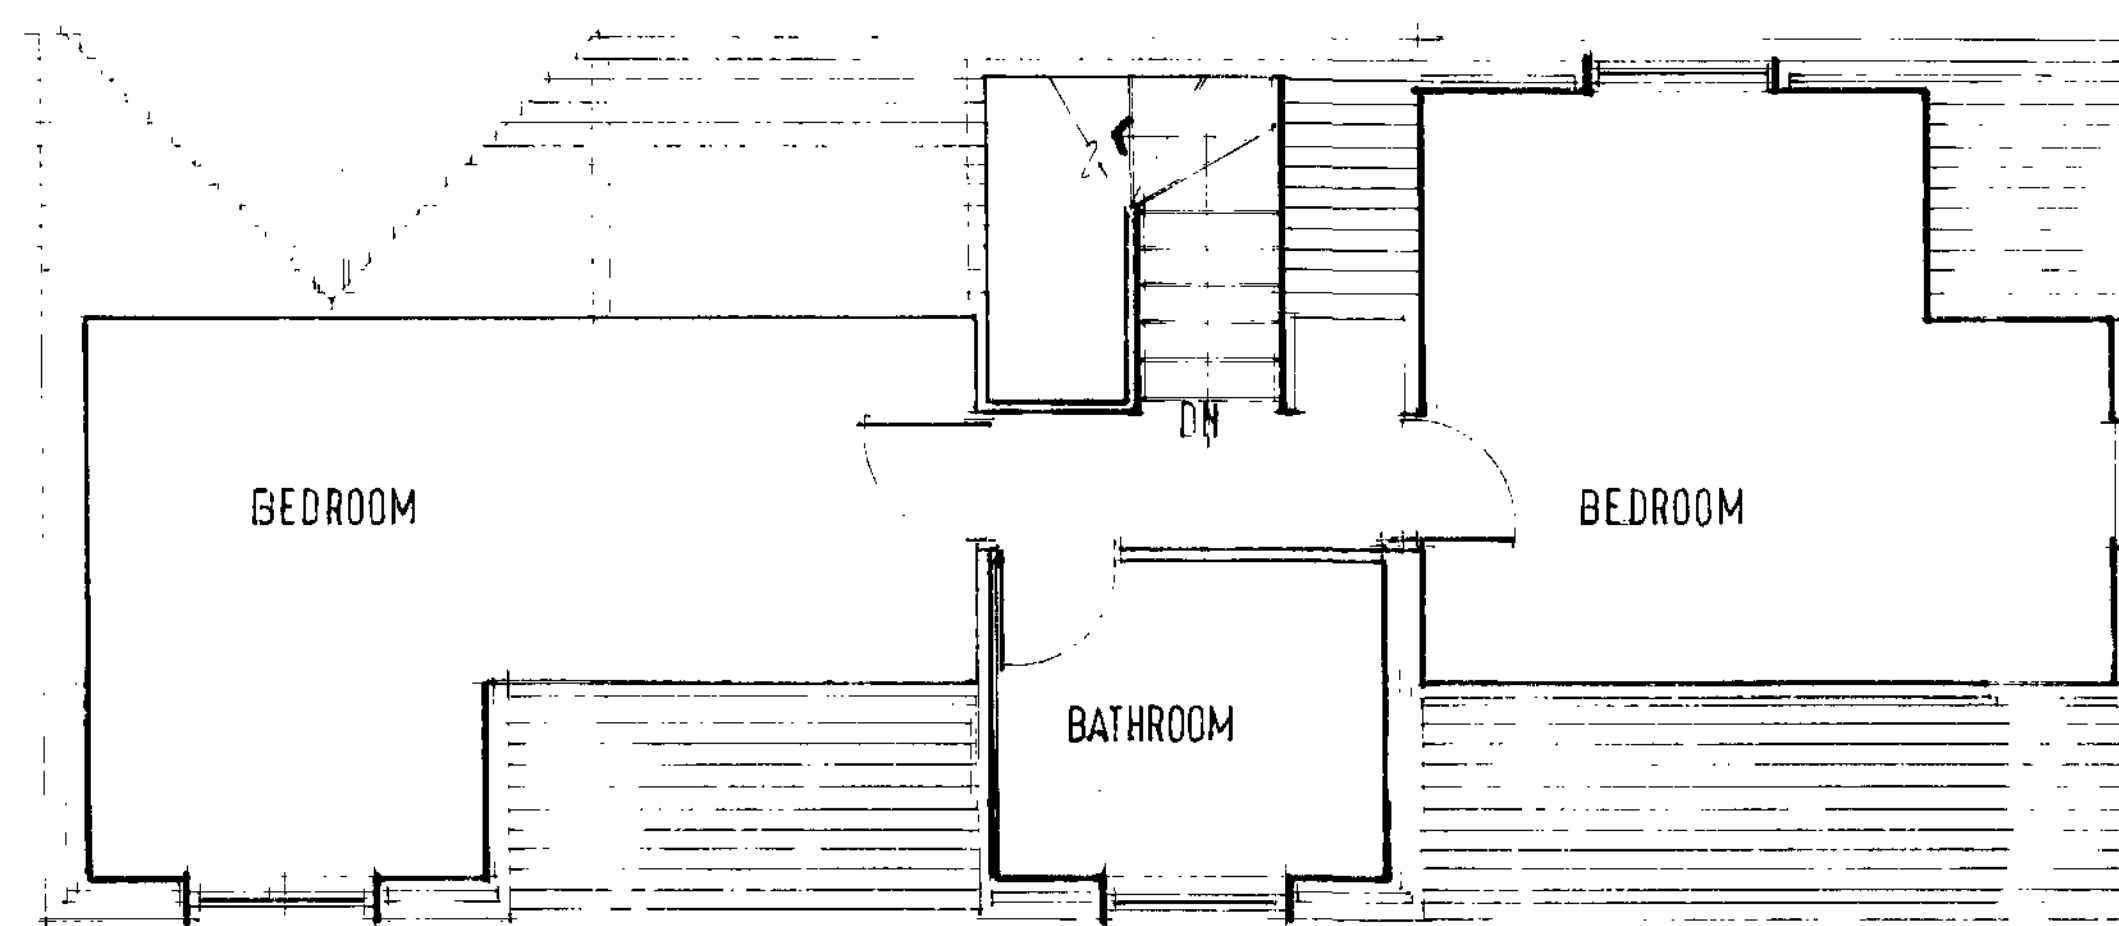

ROOF PLAN PROPOSED

PROPOSED DOUBLE STOREY EXTENSIONS AND
ROOMS IN ROOFSpace AT
88 BLUEBELL AVENUE
PENISTONE

SCALE 1:50 1:100

DATE FEB 09

2009:07:02

DRAWN R HARRIS

Millé

c s d

Architectural planning,
building & interiors
design & fit
0114 2580920