



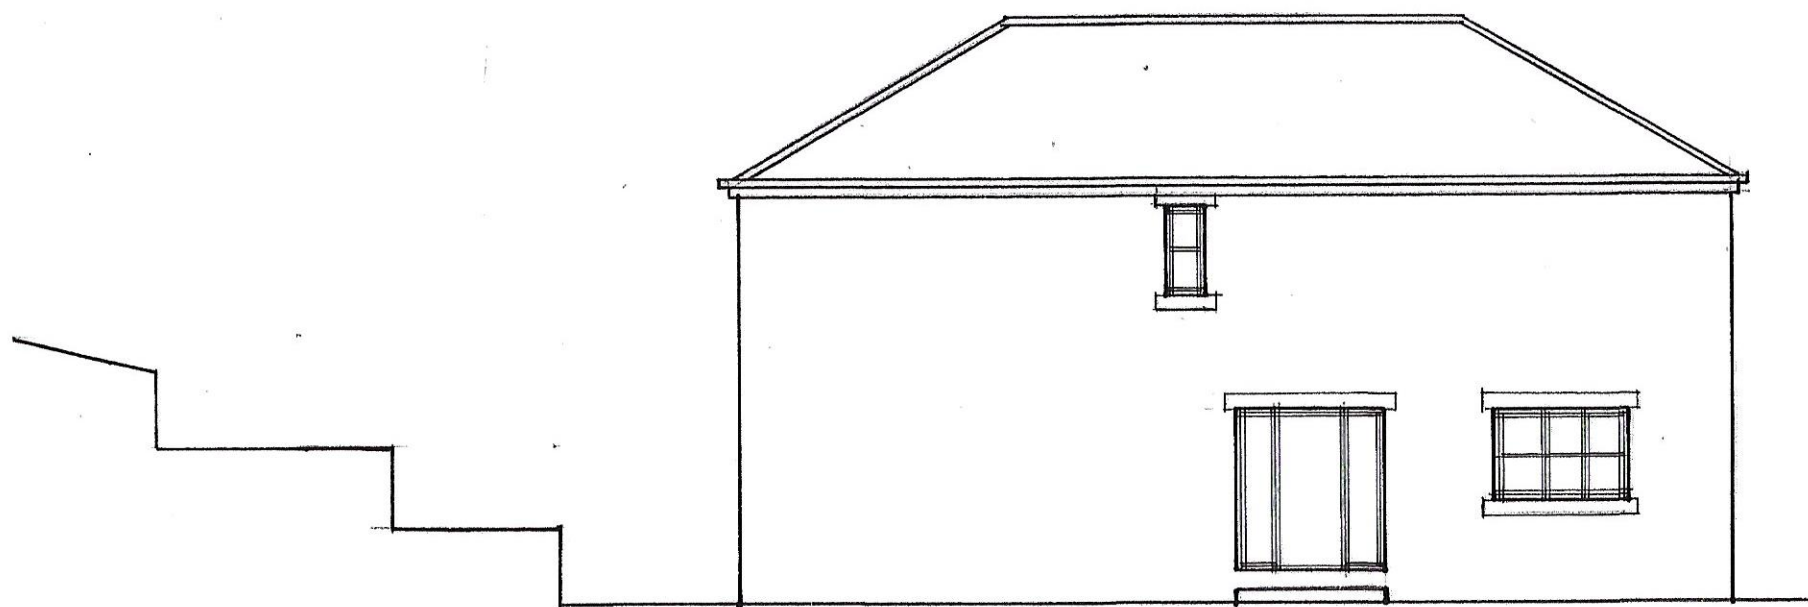


EXISTING FRONT ELEVATION

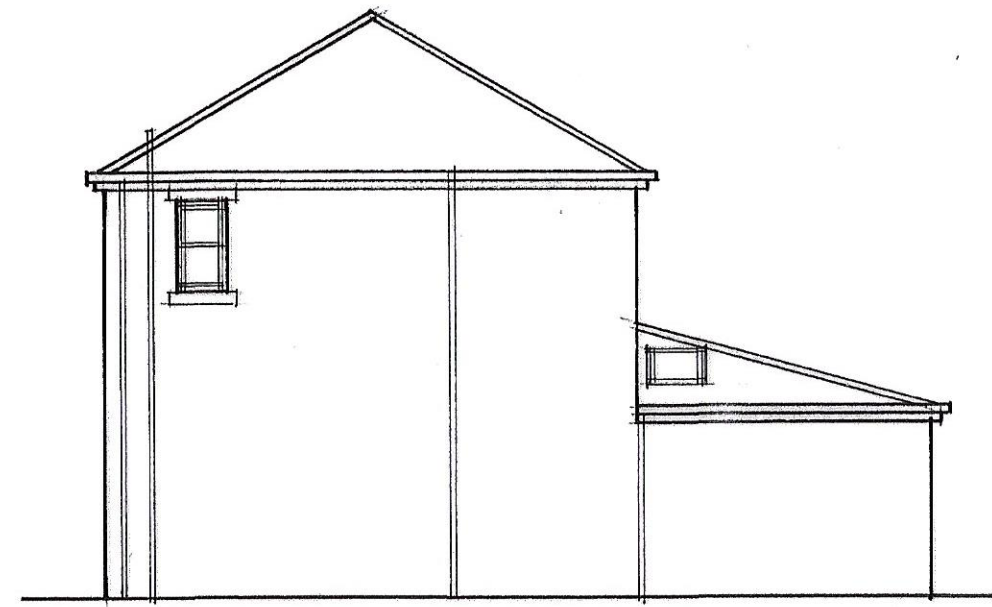

EXISTING SIDE ELEVATION



EXISTING REAR ELEVATION

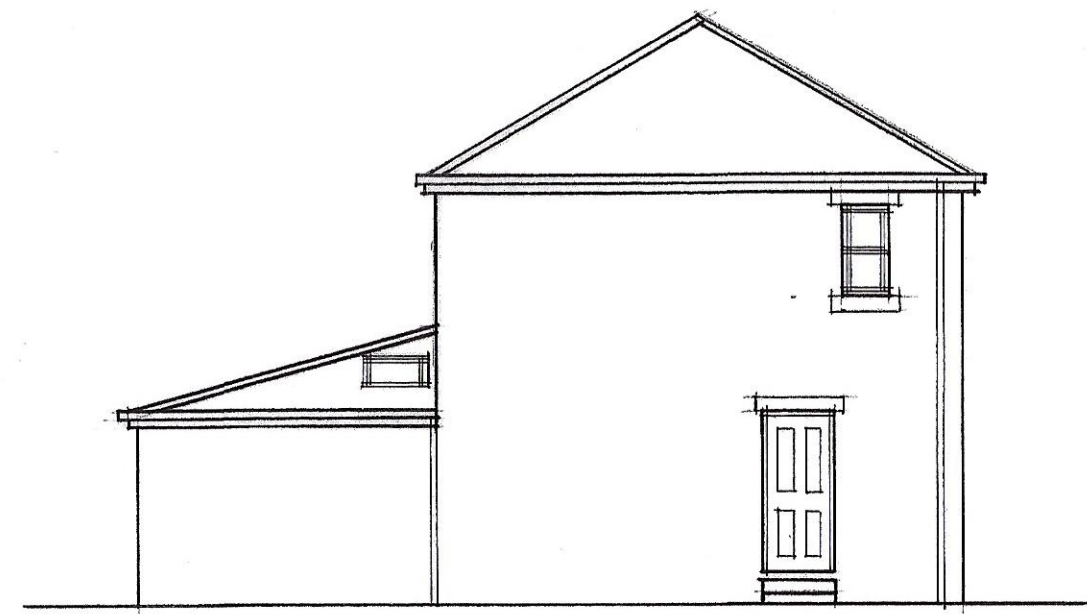

EXISTING SIDE ELEVATION

EXISTING ELEVATIONS AT
THE HAWTHORNES, MANCHESTER ROAD,
PLUMPTON, THURLESTONE, S36 9QW

CLIENT: MR P. BUCKLEY + MS A. CUTTS

DRNº: 27/3 DATE: 12.6.18 SCALE 1:100@A3



M. 07792 527 531
T. 01909 566 000

Grove House, Lidsters Lane,
South Anston, Sheffield S25 5BB

james@clayarchitecturaldesigns.co.uk
clayarchitecturaldesigns.co.uk