




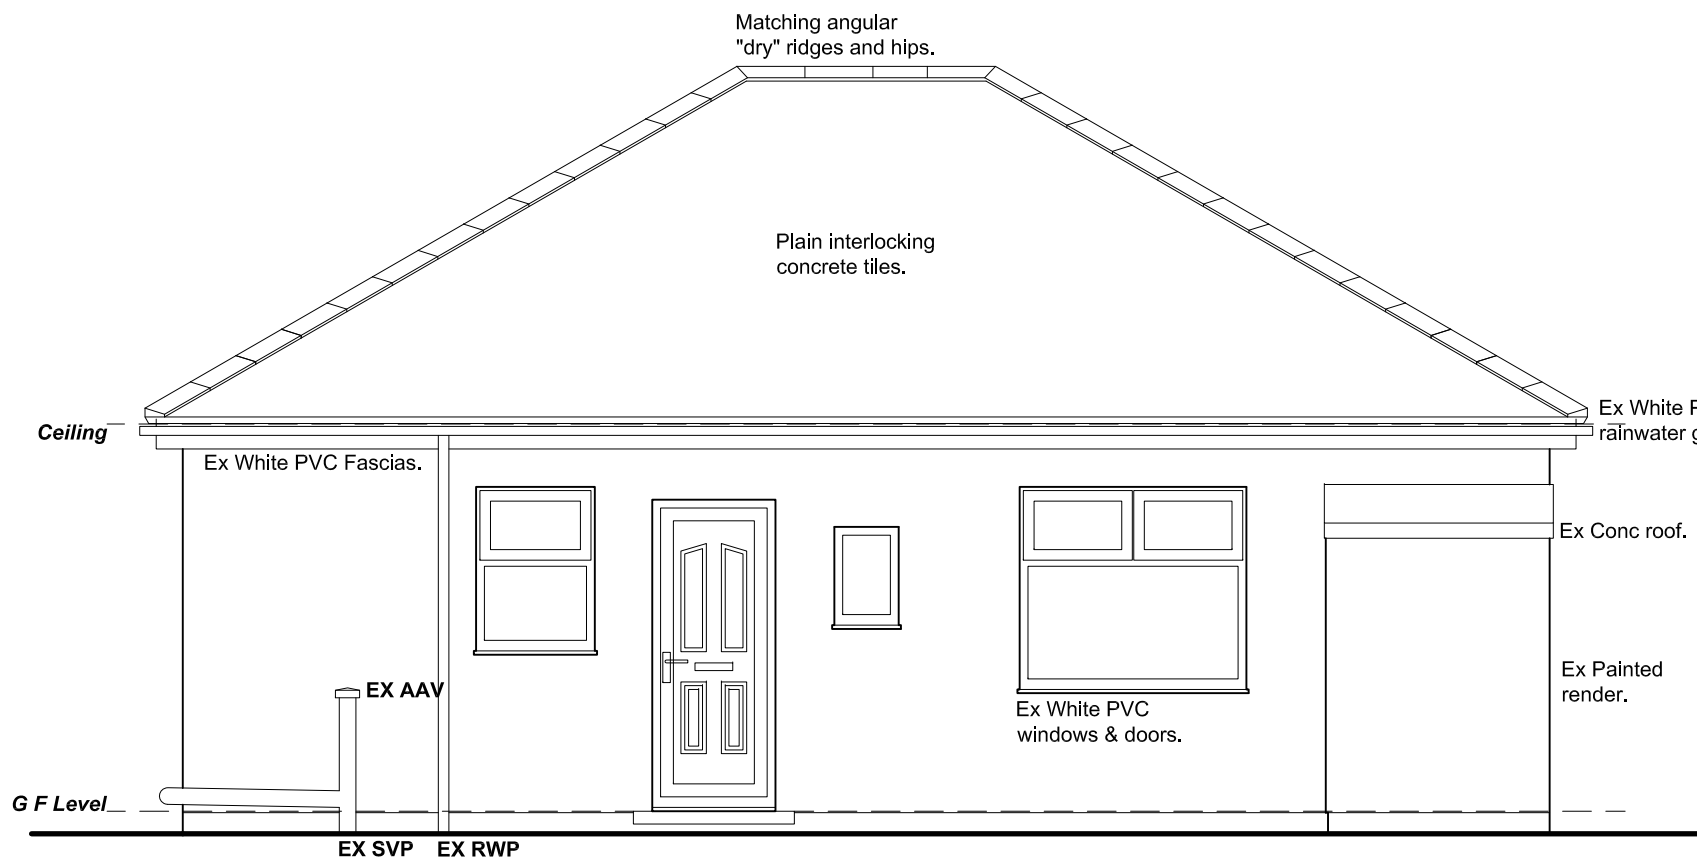


FRONT ELEVATION

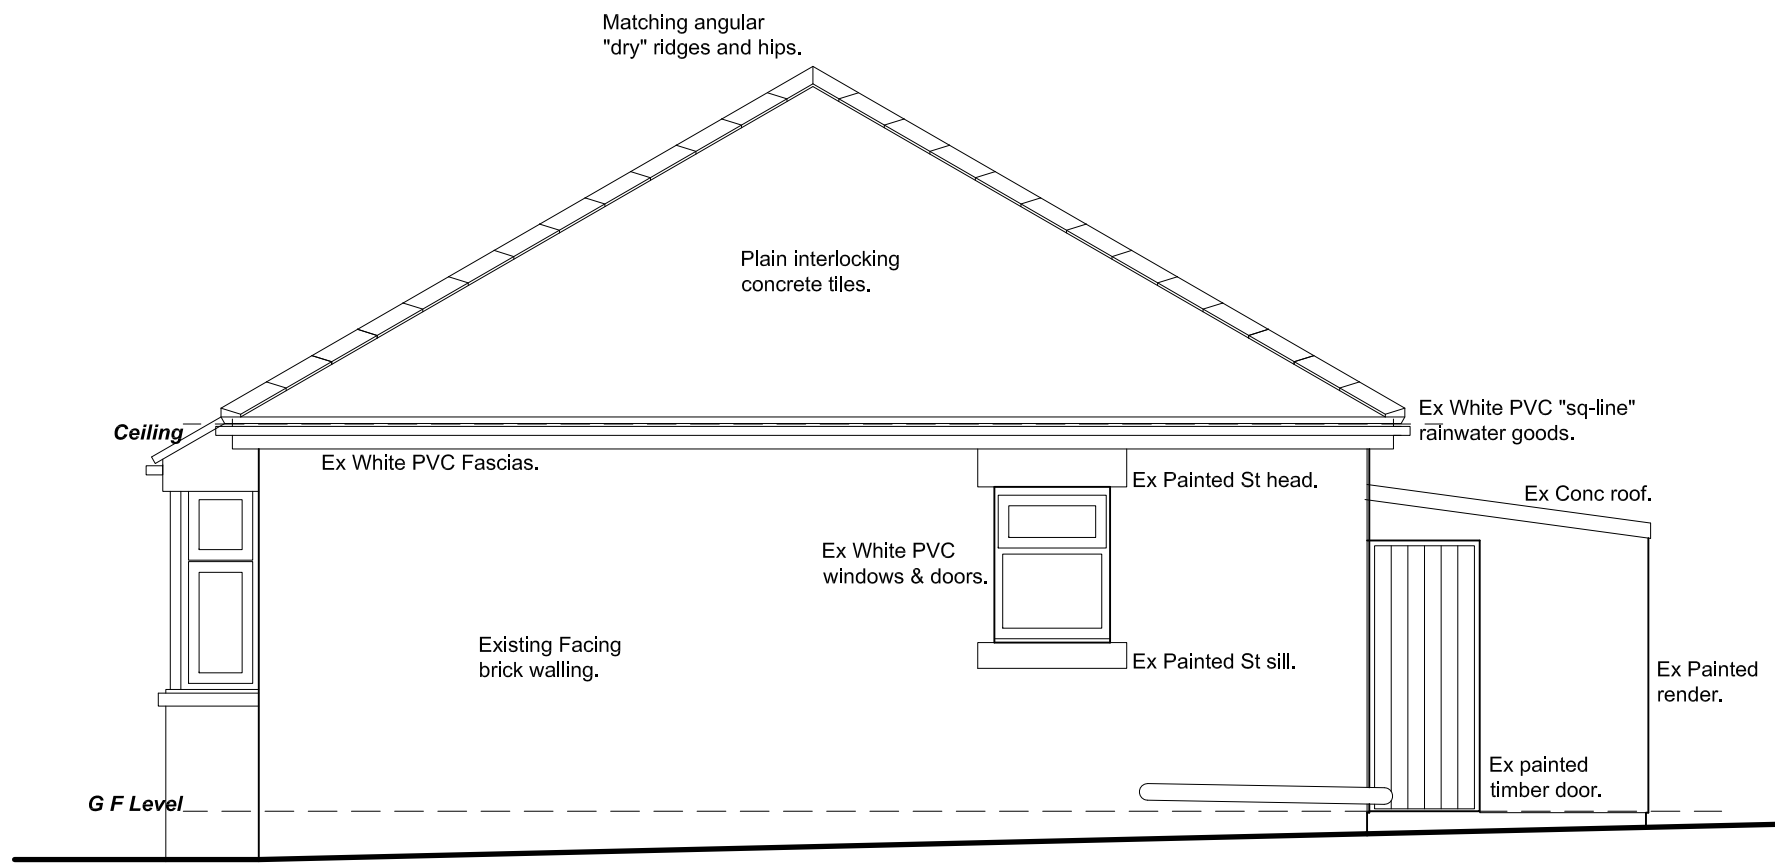


SIDE ELEVATION L

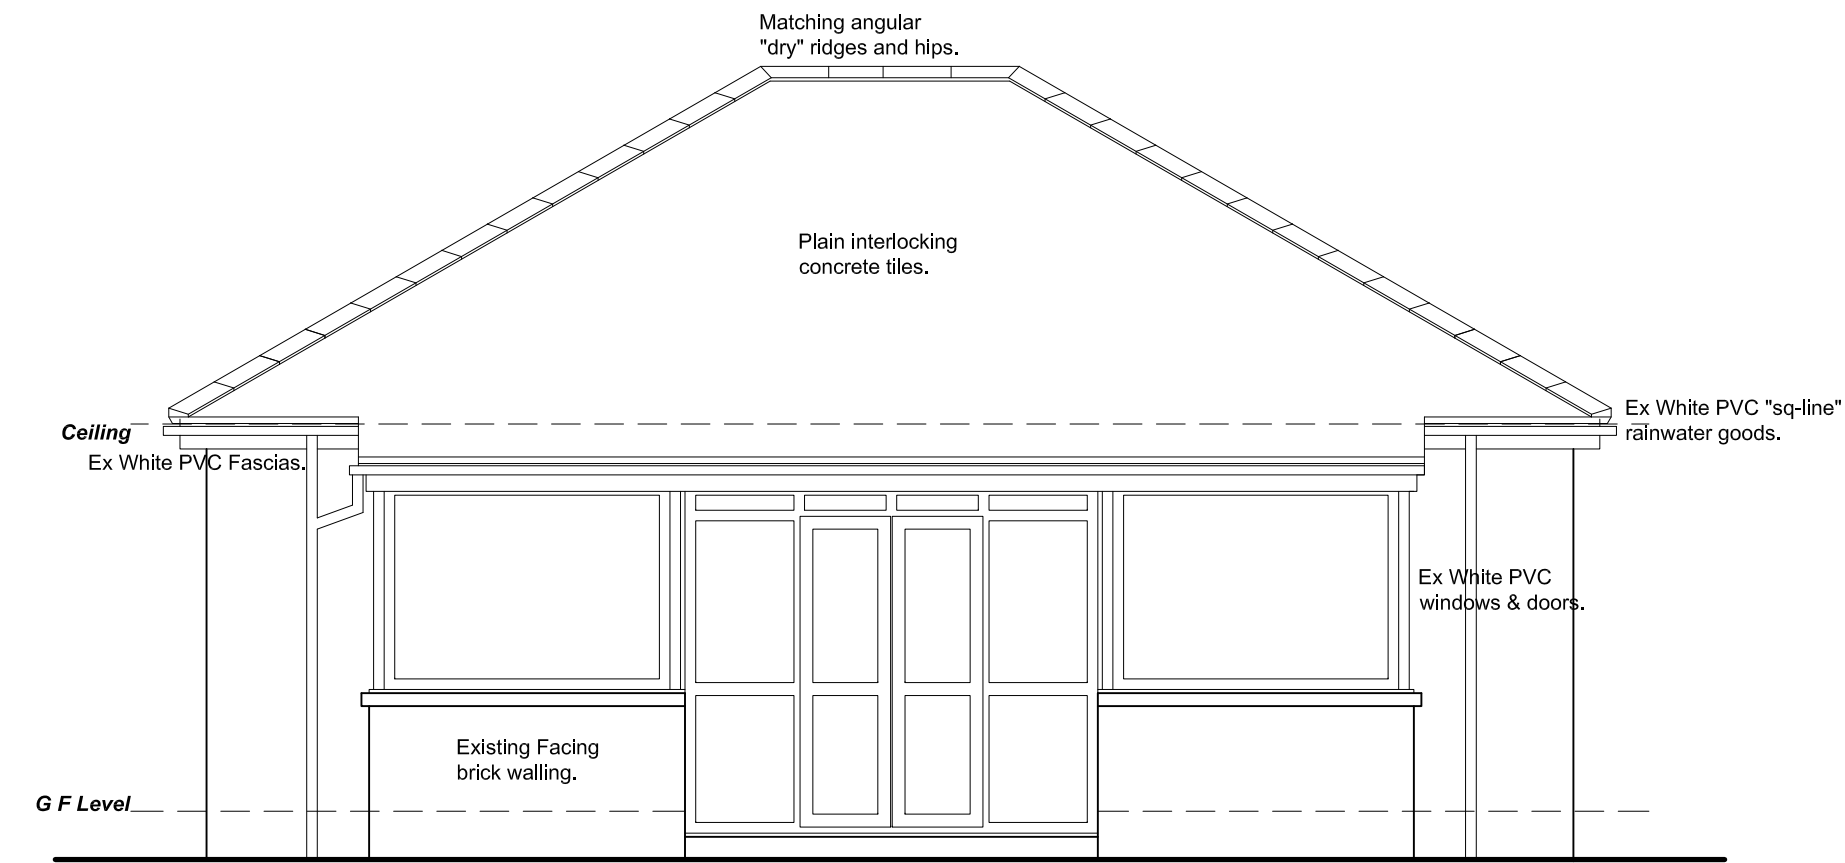

REAR ELEVATION

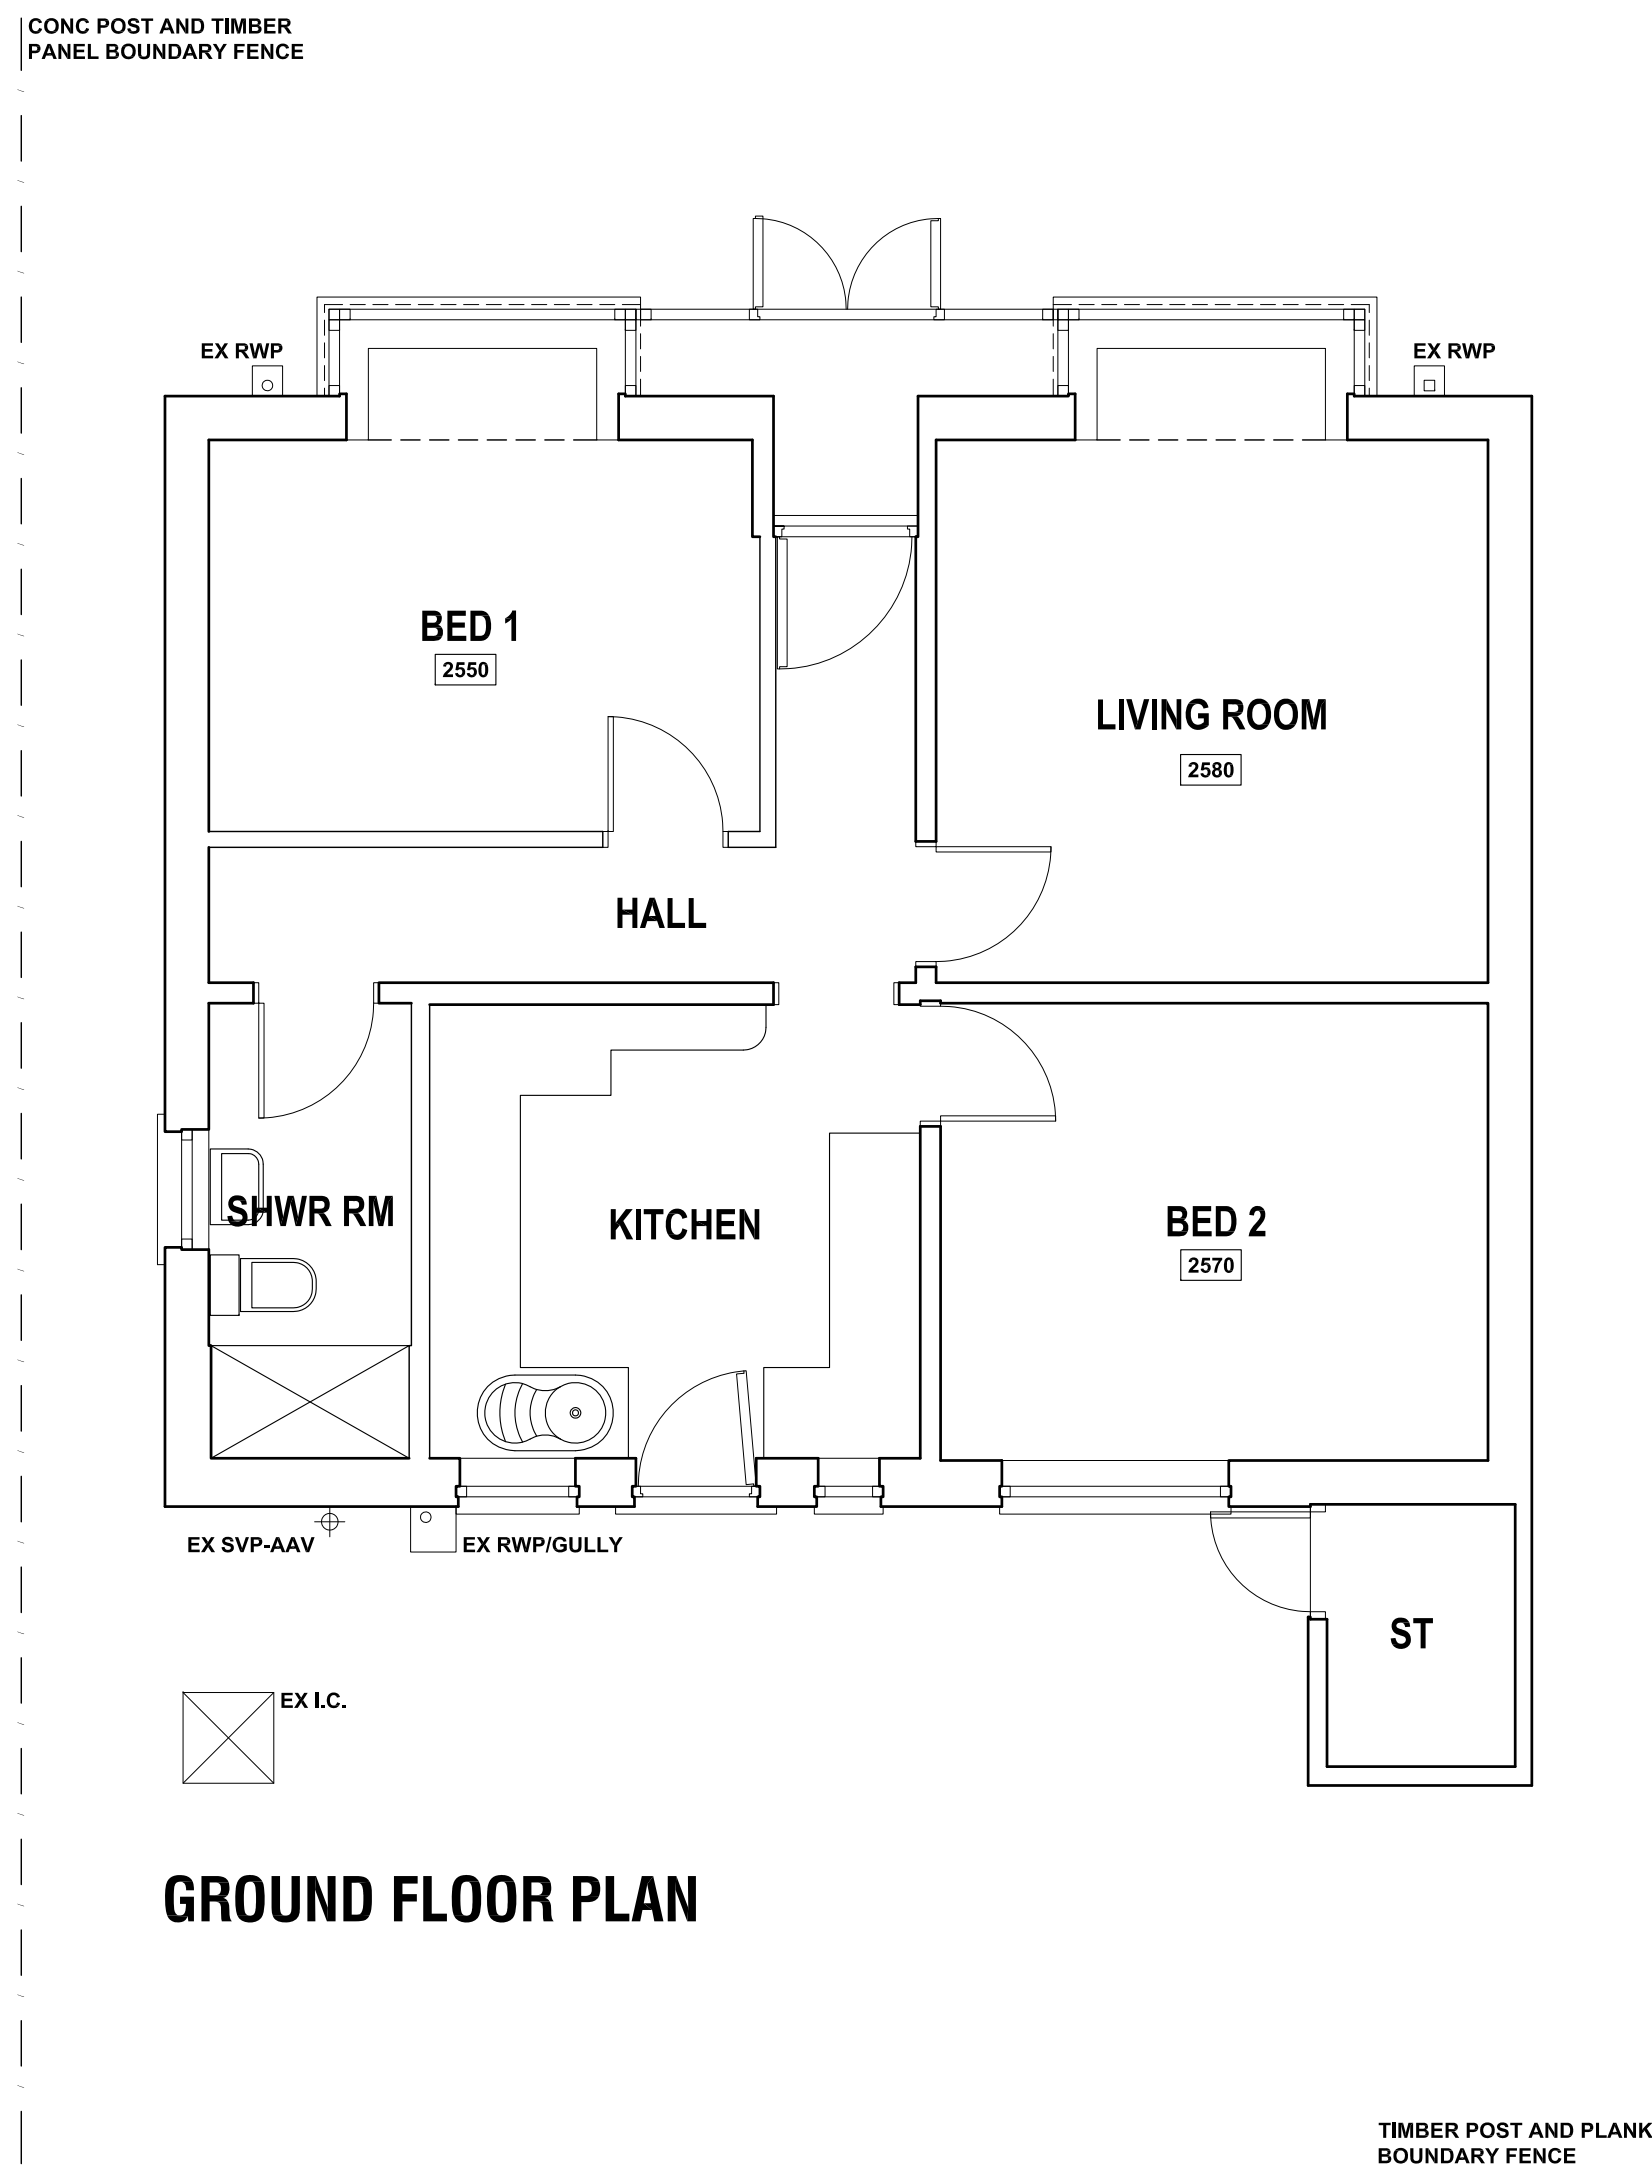

GROUND FLOOR PLAN

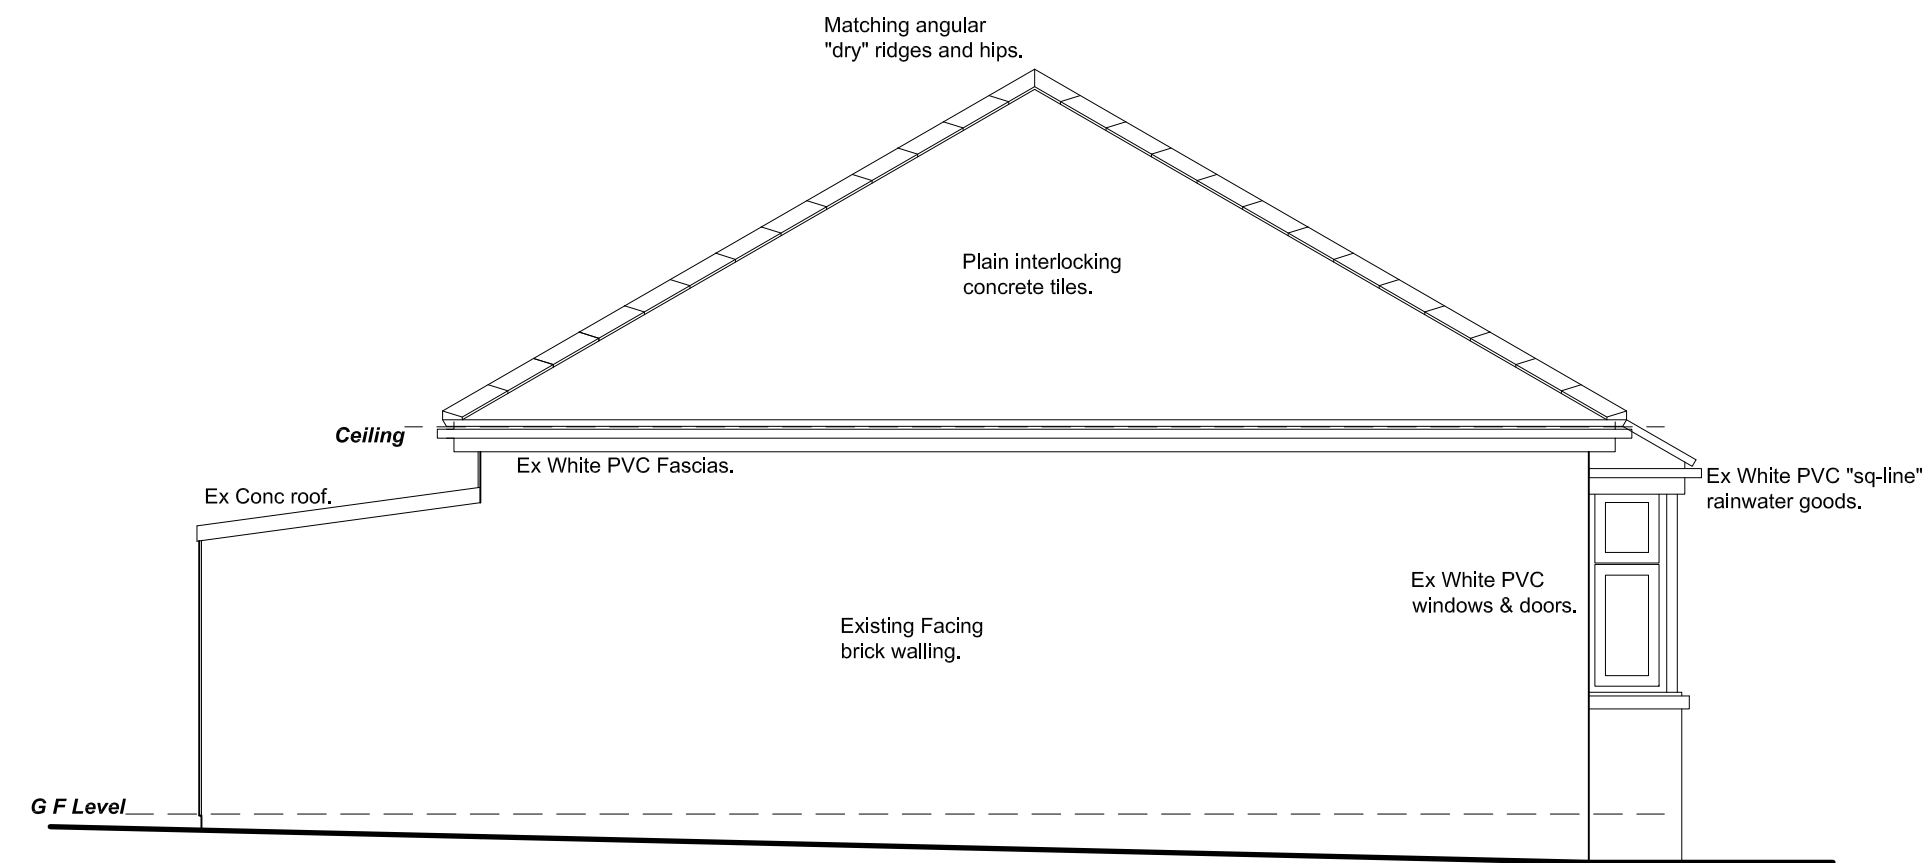

SIDE ELEVATION R

| Revision                                                                       | Date | Description |
|--------------------------------------------------------------------------------|------|-------------|
| PROPOSED EXTENSION TO,<br>11 JACK CLOSE ORCHARD, ROYSTON,<br>BARNLEY, S71 4QS. |      |             |
| SURVEY<br>GF Plan & Elevations.                                                |      |             |
| Mr & Mrs French.                                                               |      |             |



**JEA**  
Building Design Services

**JE Architectural Ltd**  
23 Windmill Road, Wombwell,  
Barnsley, S73 8PW.  
Tel: 01226 754507  
Email: jeald@btconnect.com

This drawing and the copyright is the Architectural Company's property and maybe used or reproduced only by agreement. All Dimensions in Millimetres Unless specified otherwise and subject to verification on site.

|                  |                |
|------------------|----------------|
| Scale: 1:50 @ A1 | Date: MAY 2020 |
| Ref: 201923      | Drwg No: 01    |

