




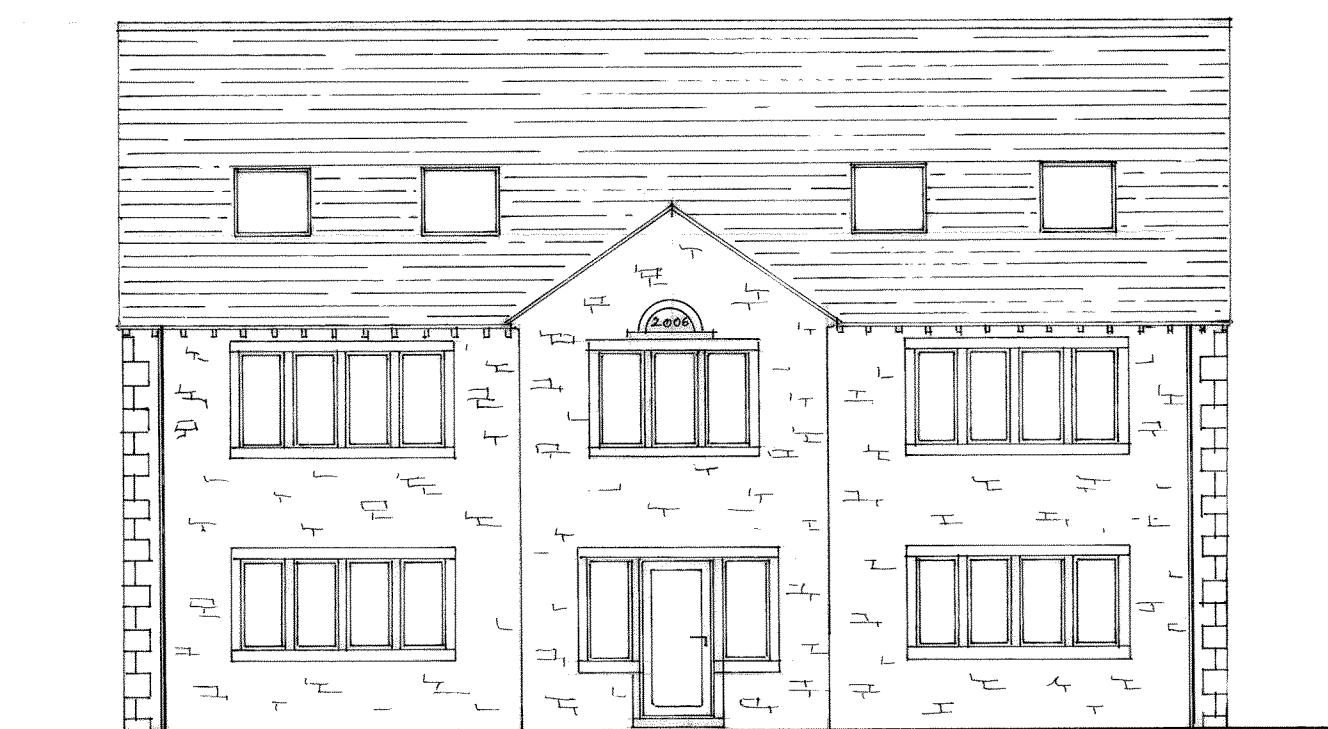


FRONT ELEVATION AS PROPOSED

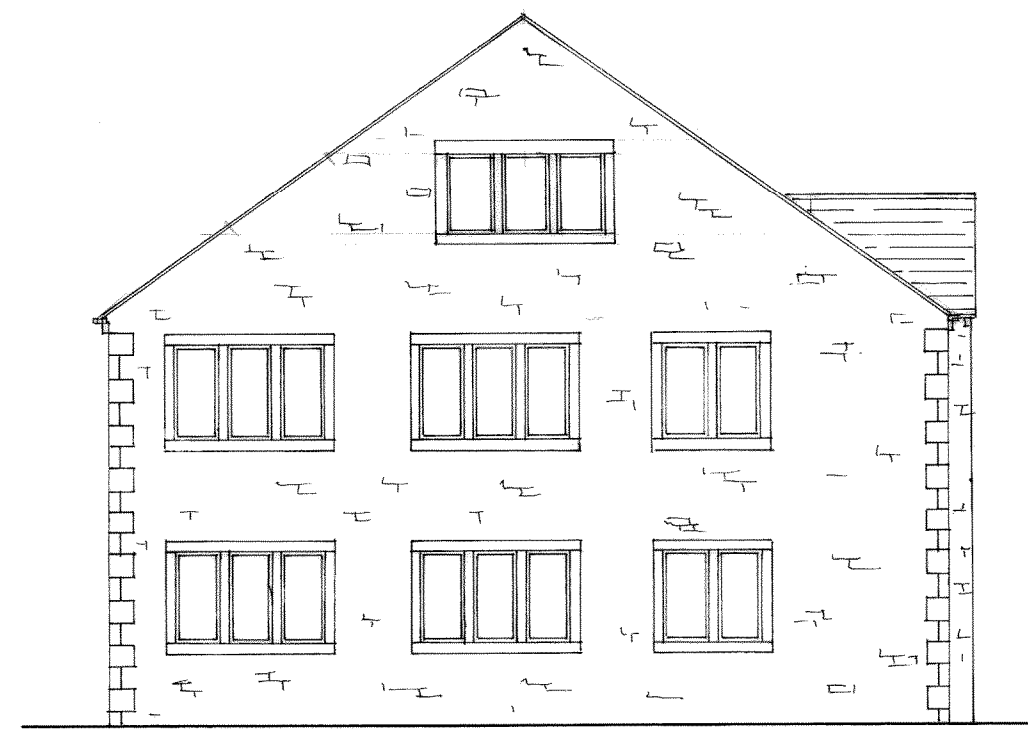


SIDE ELEVATION AS PROPOSED

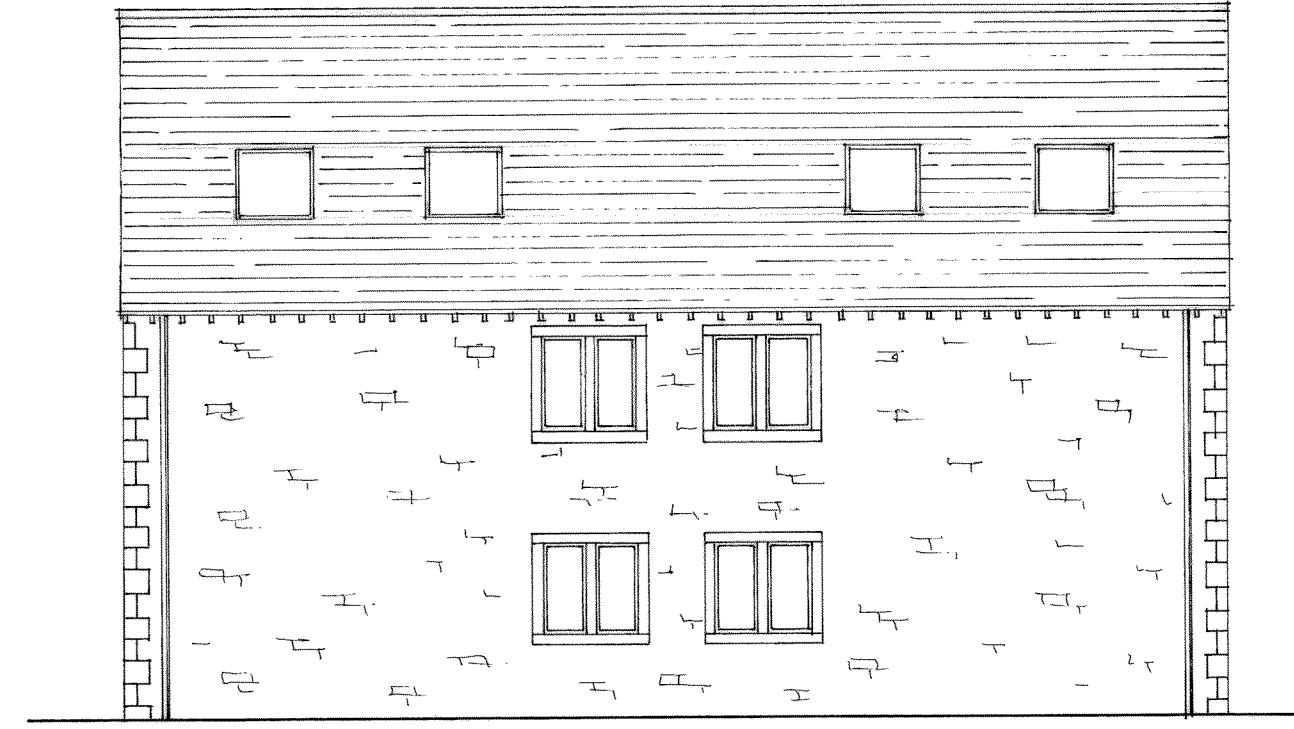


REAR ELEVATION AS PROPOSED.

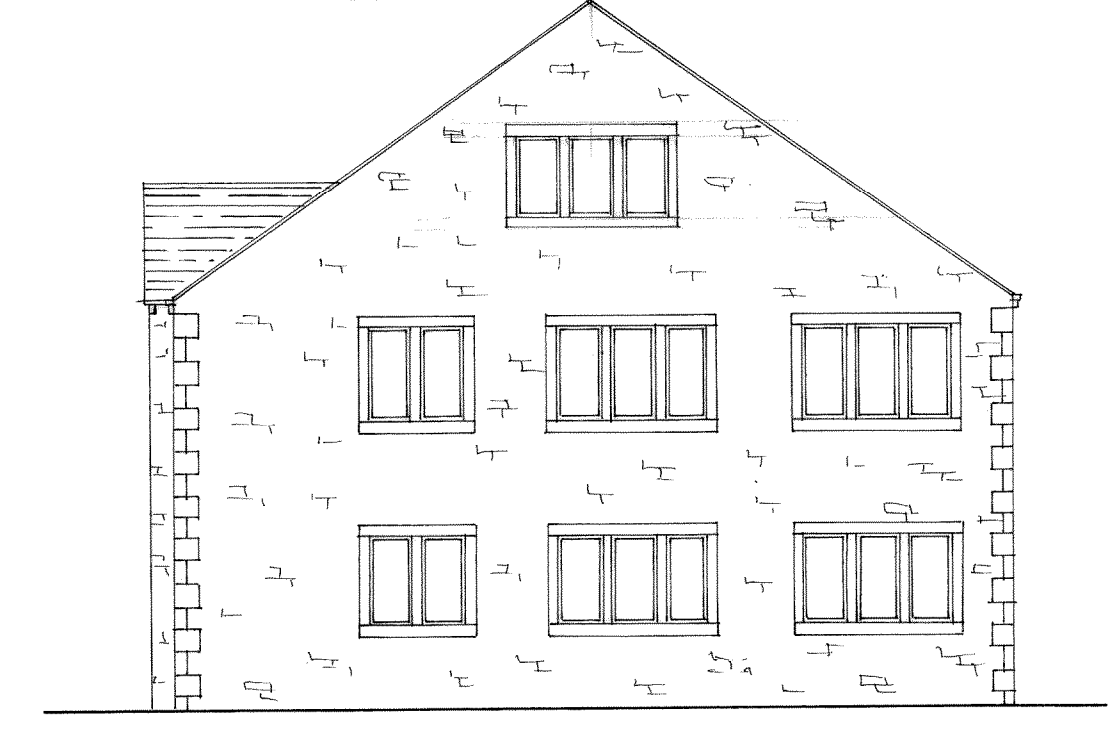

SIDE ELEVATION AS PROPOSED

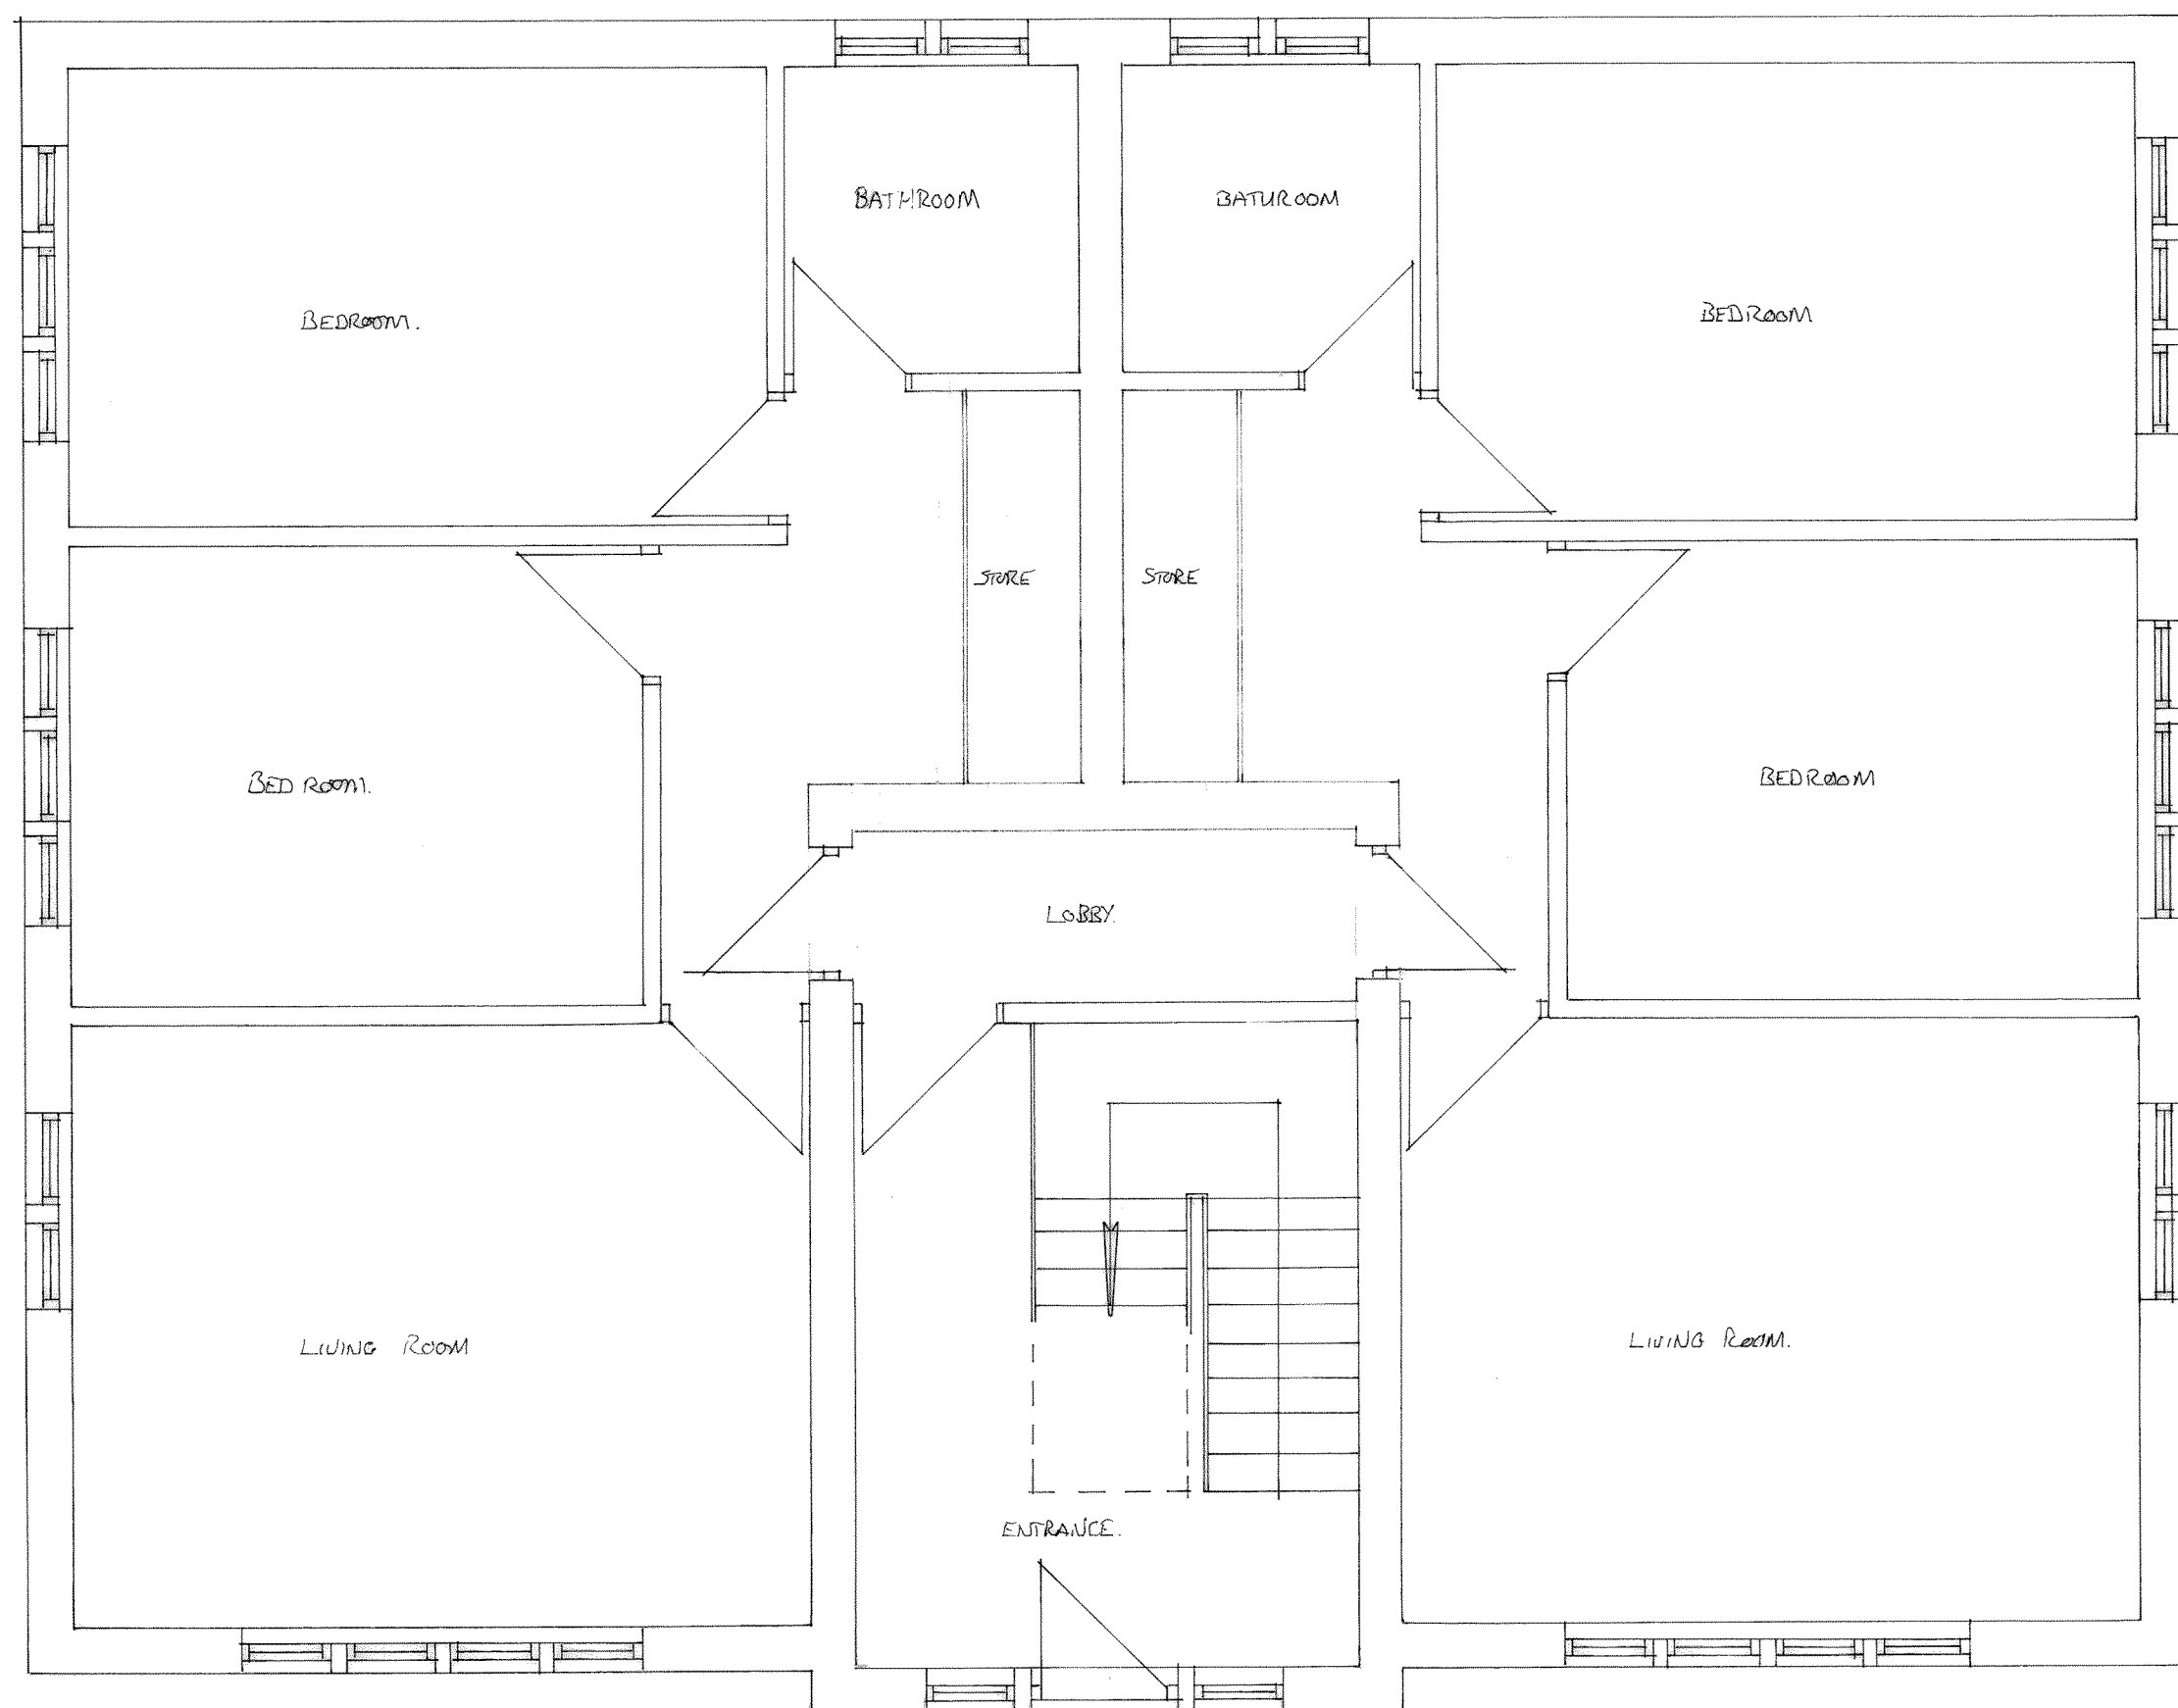

GROUND FLOOR PLAN AS PROPOSED

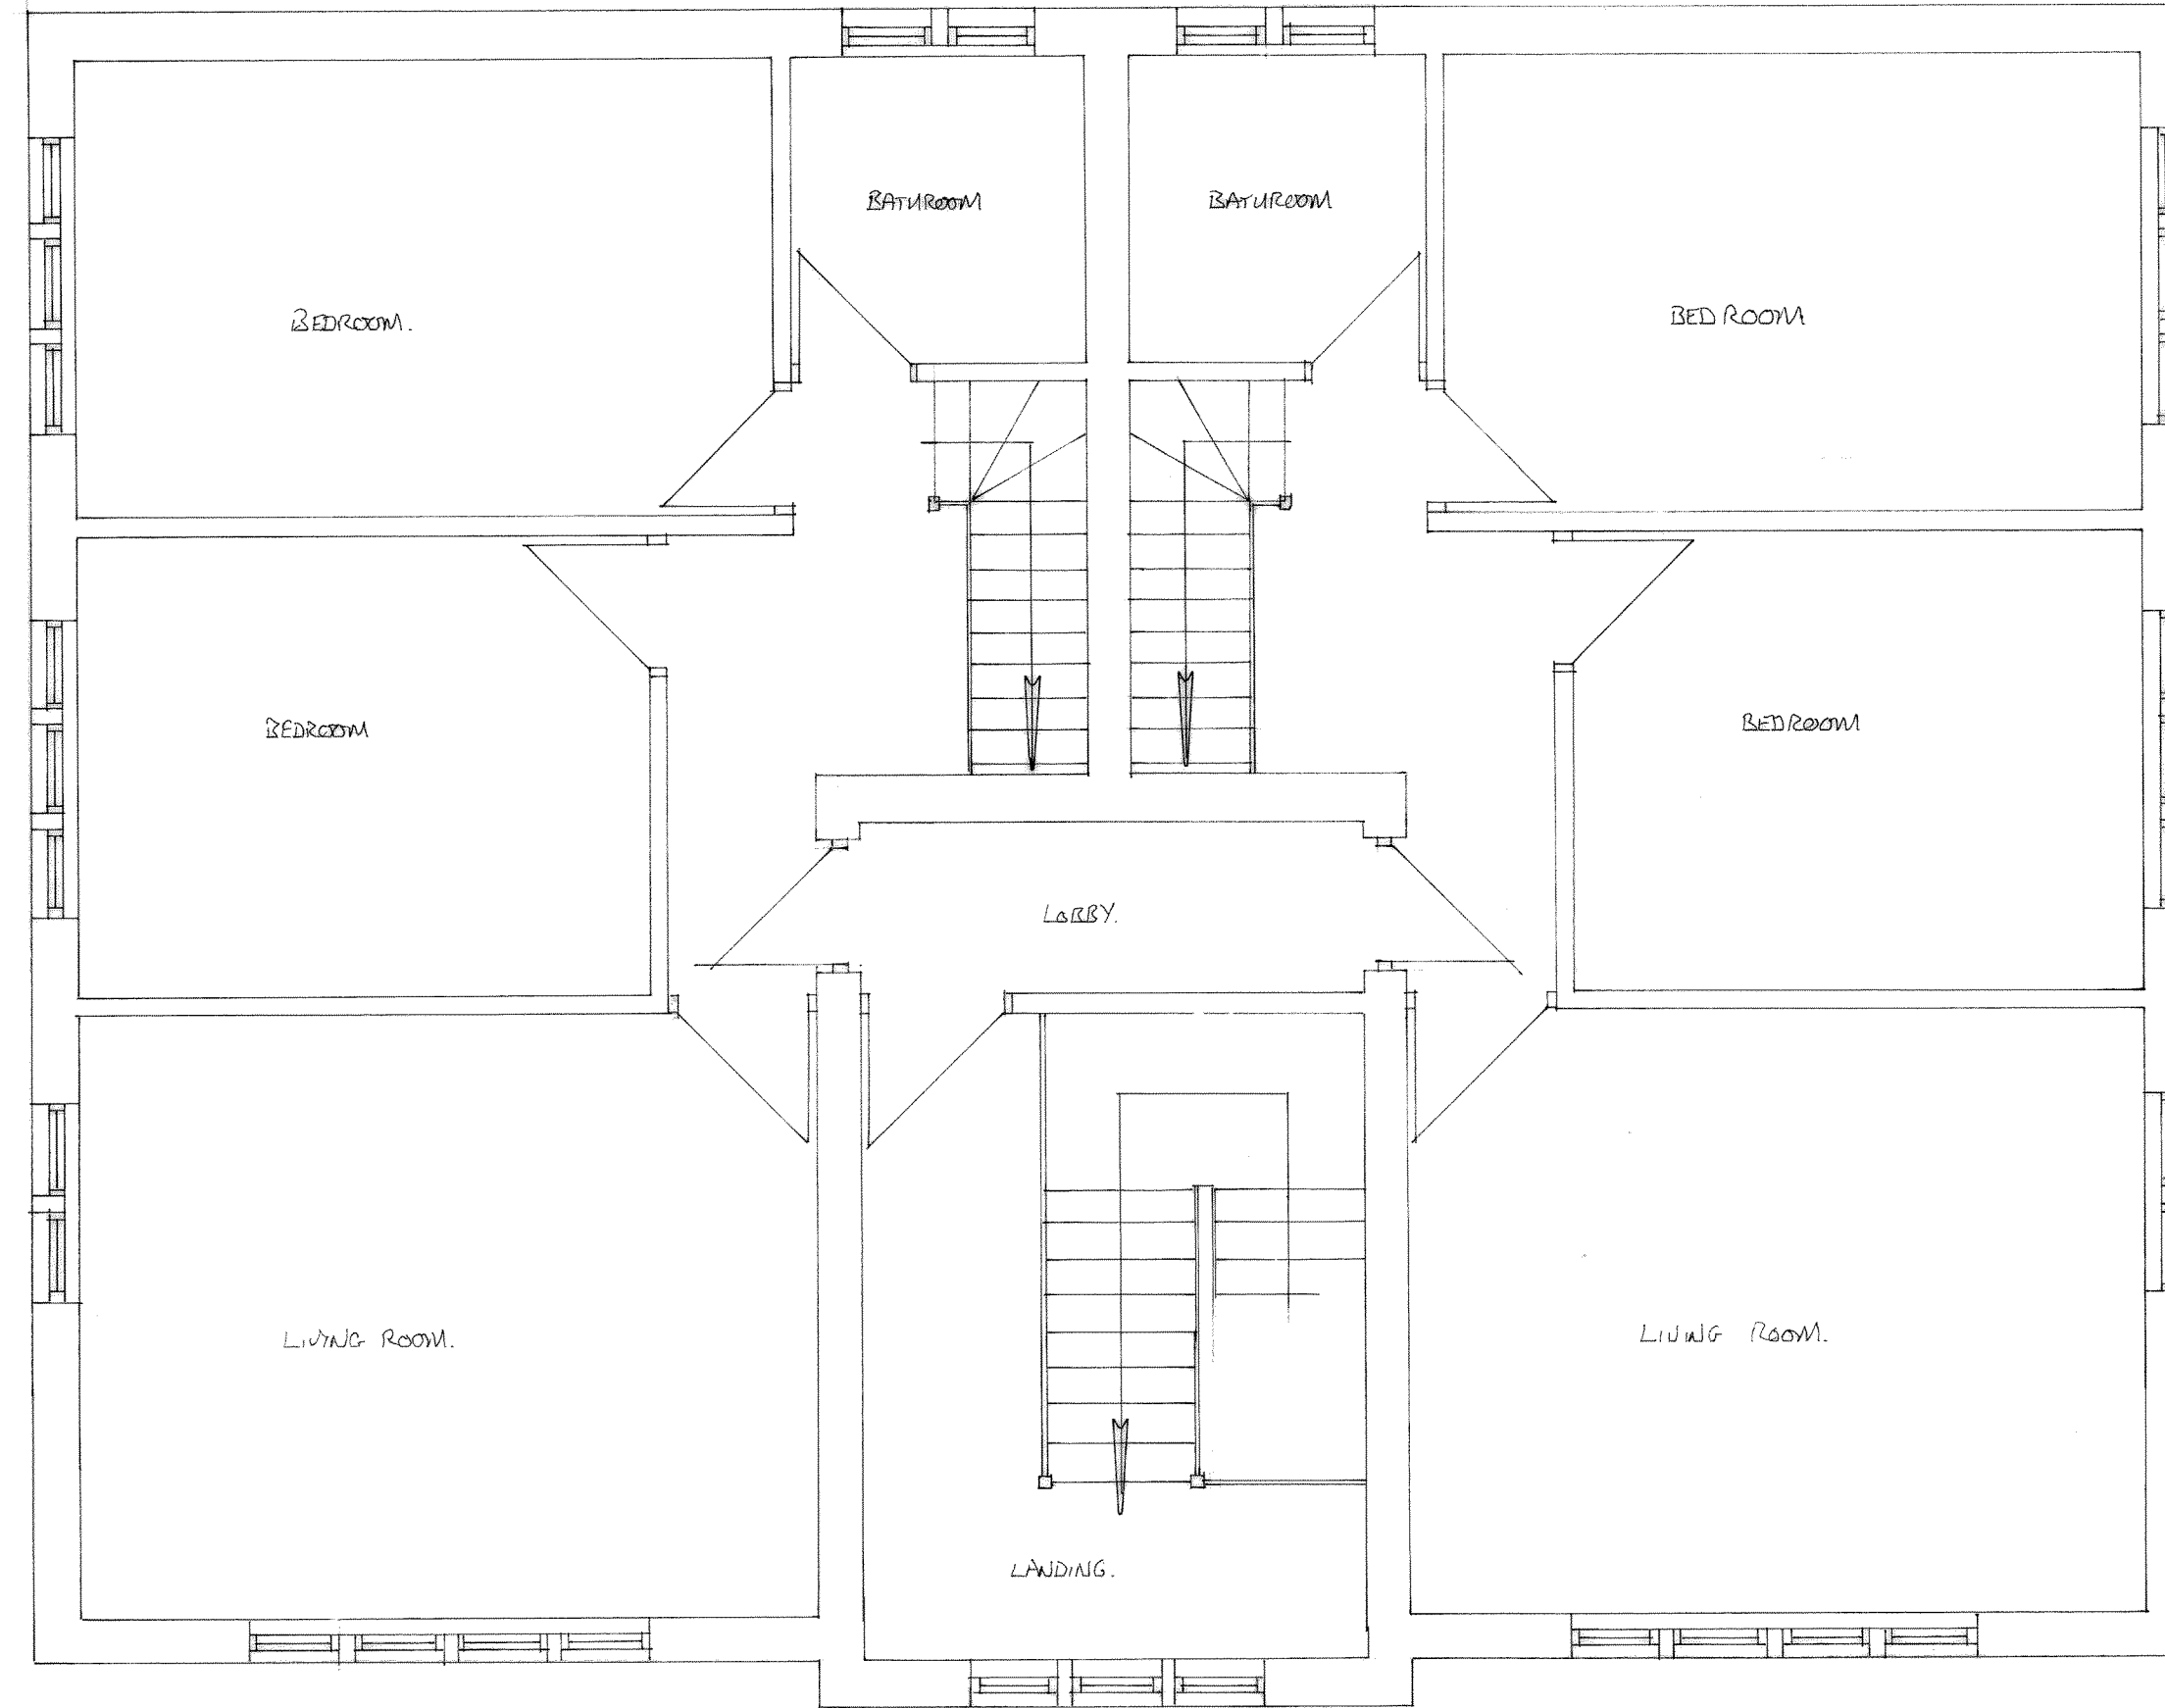

FIRST FLOOR PLAN AS PROPOSED.

DESCRIPTION:
PROPOSED NEW TWO BED -
ROOM FLATS ON SITE OF
STAIRFOOT METH. CHURCH, STAIRFOOT
BARNSLEY.

CLIENT:
MRS. R. WELDON.
15 MAYFIELD
MONK BRETON
BARNSLEY
S11 2DB.

DWG. 4F/01
SCALE: 1:50, 1:100,
DATE: 13/10/05
Mr. Greg Cross
Crosslands,
33 Summerville, Holmfirth,
HD9 7AG
Tel: 01484 686412
Mob. 07971 834366
This drawing together with the design it
illustrates, is copyright and may not be
reproduced without written consent.
Do not scale off this drawing, use only written
dimensions