


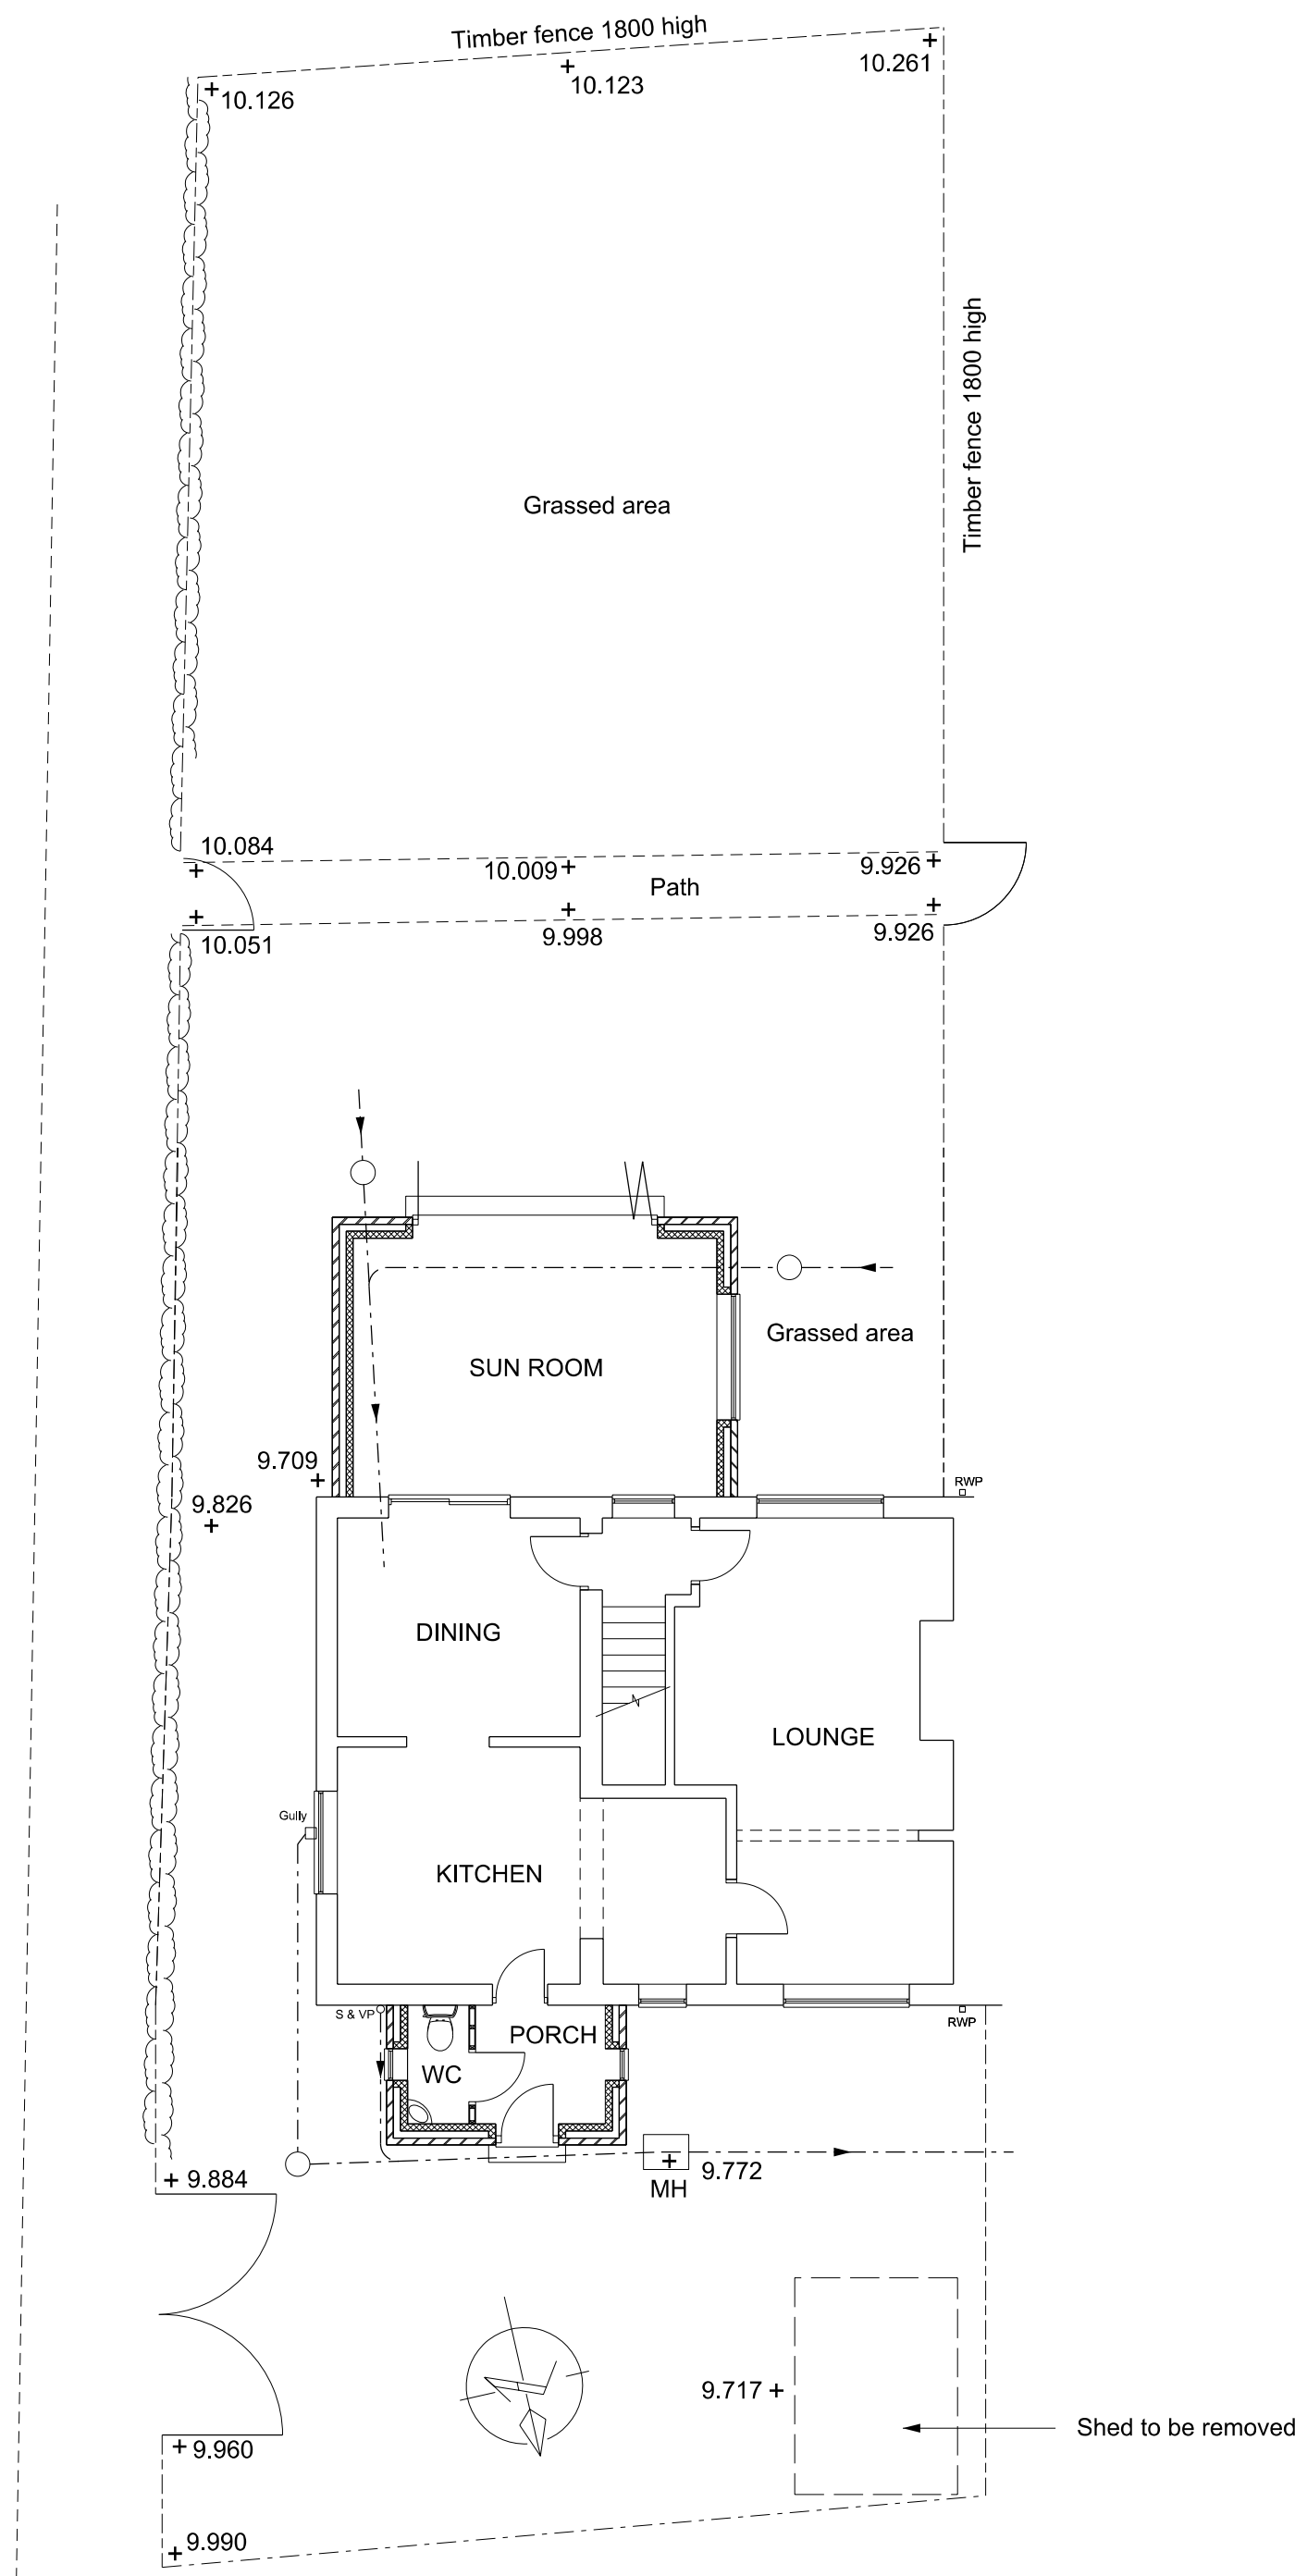
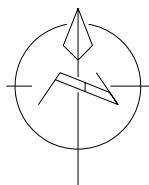


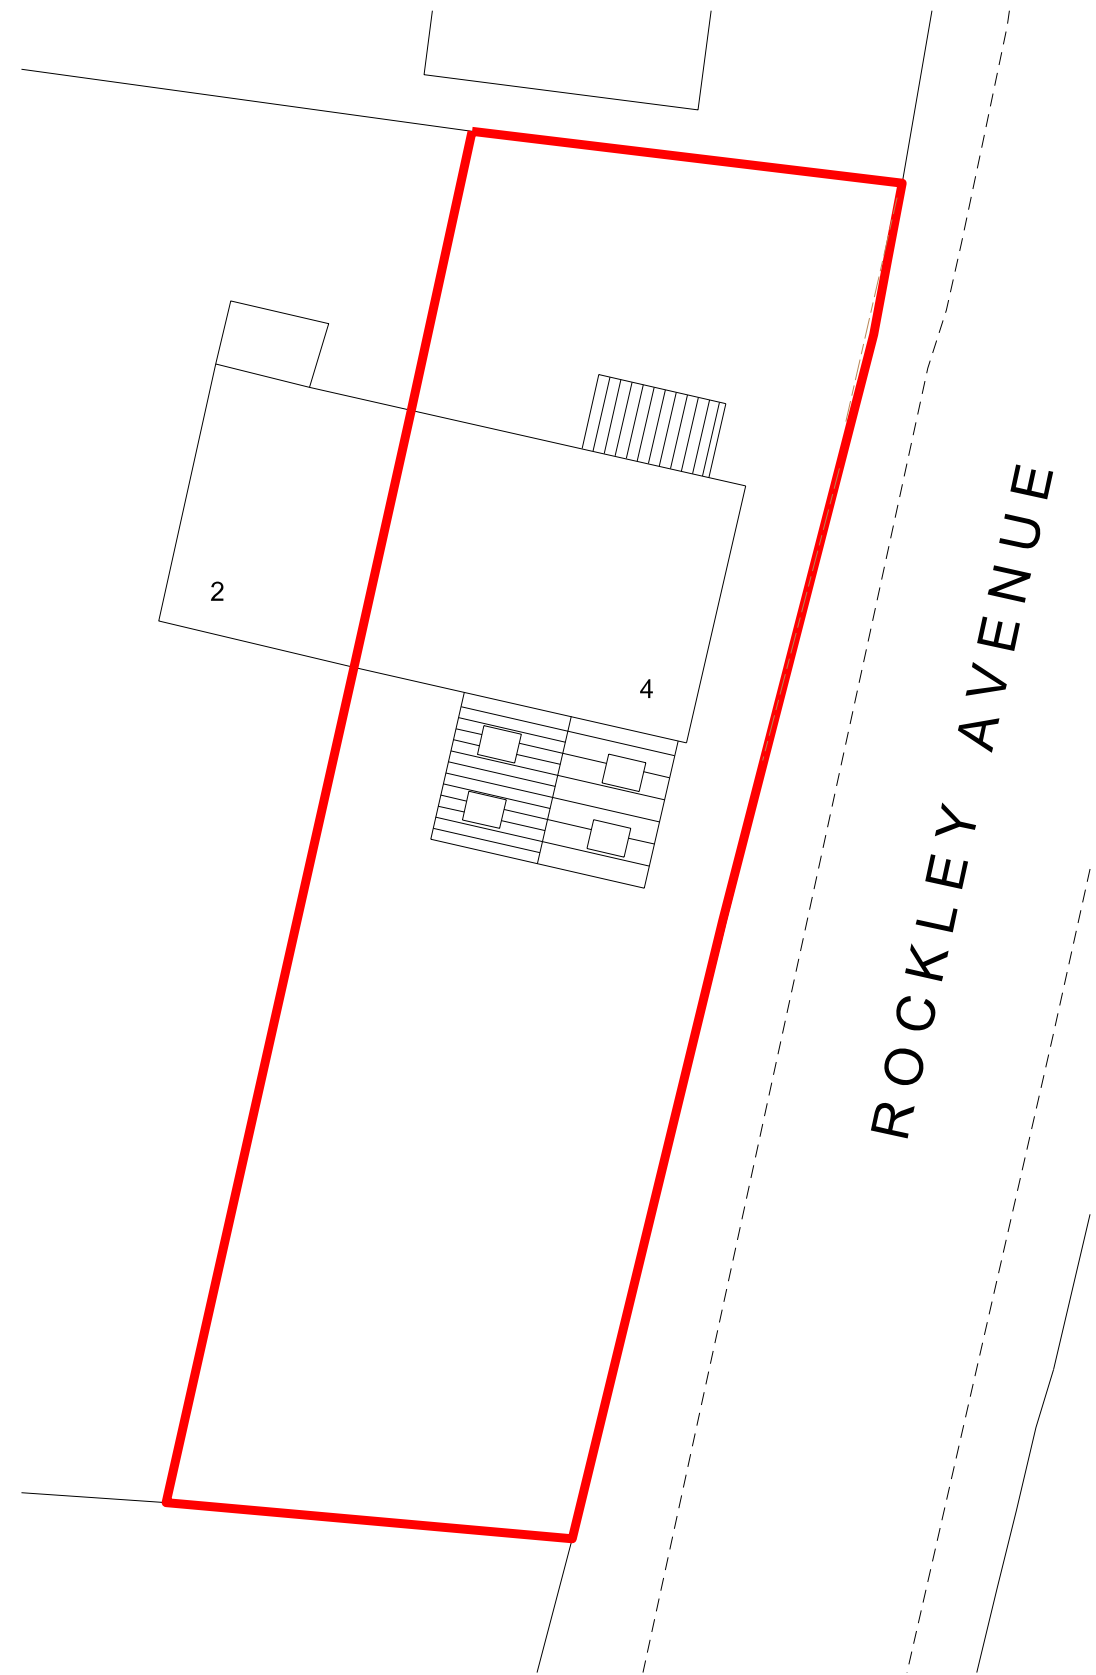

SITE PLAN 1:100

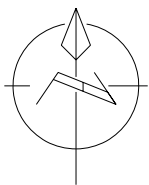

BLOCK PLAN 1:200

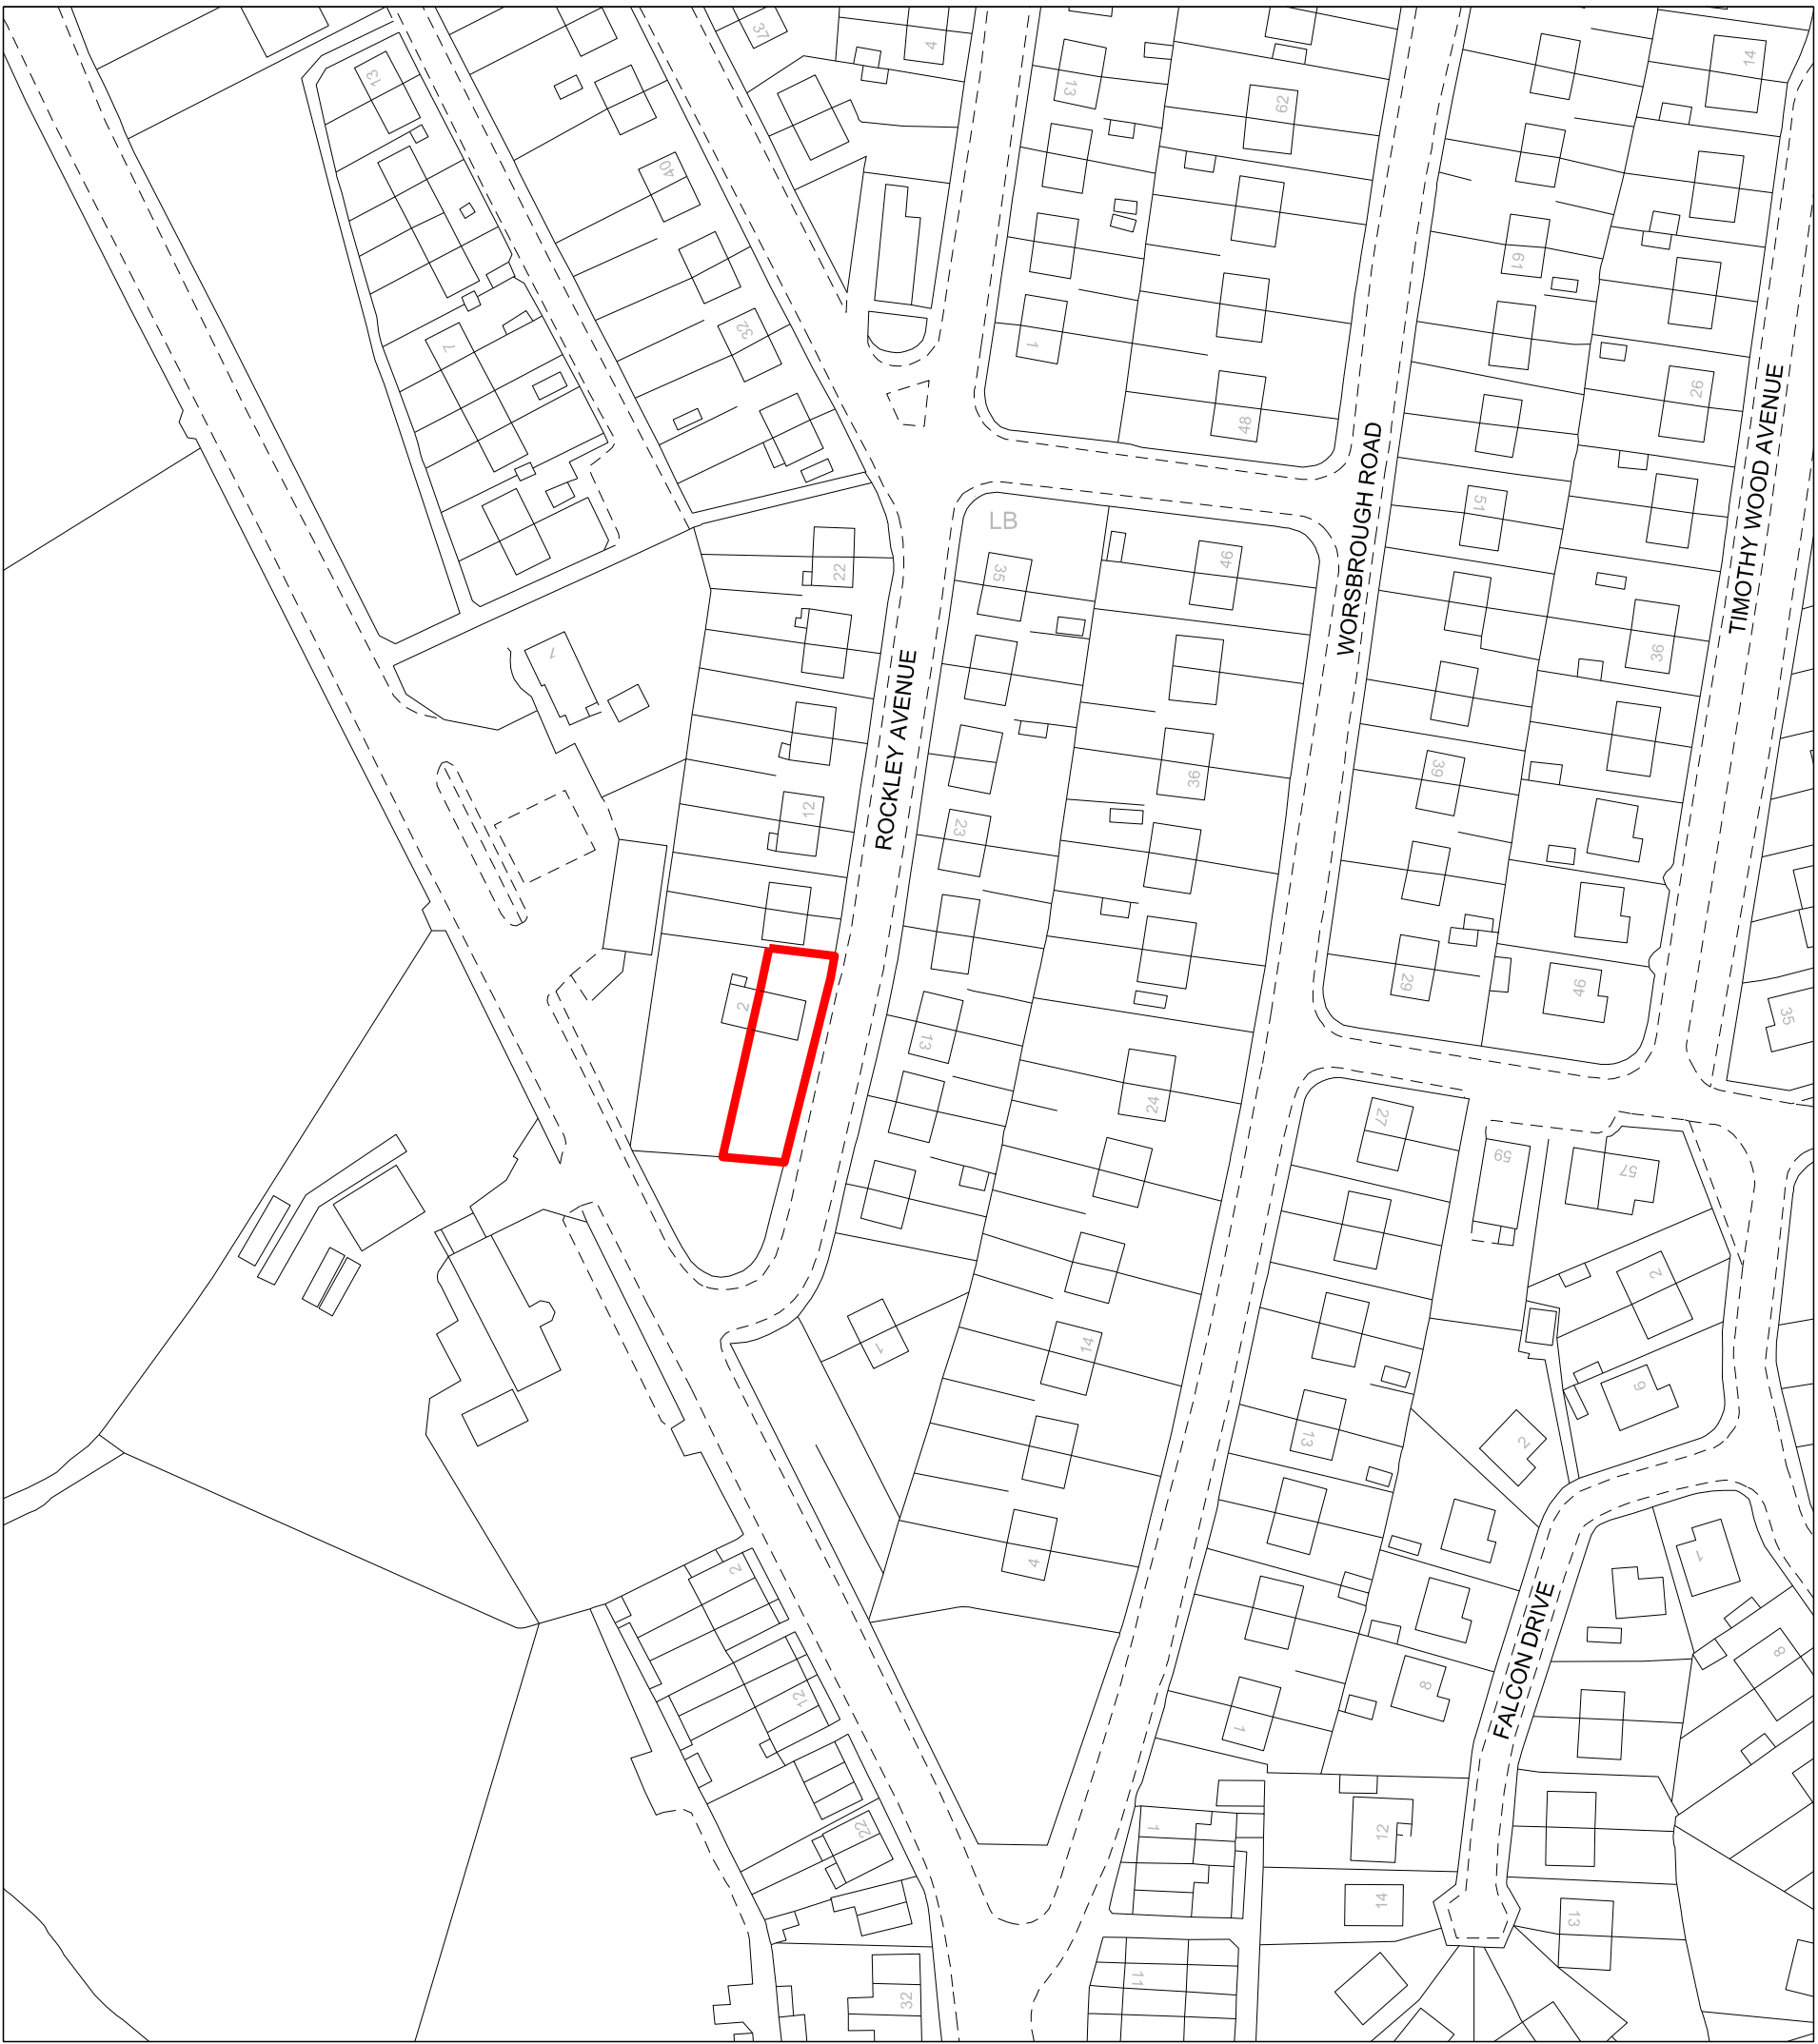

LOCATION PLAN 1:1250

4 Rockley Avenue
Birdwell
Barnsley
S70 5QT

Client: Mr A Dixon

Project : Proposed porch and sun room

Title : Proposed site plan

S70 5QT - 4

Rev:

A

date:
checked :

drawn :

approved :

B

date:
checked :

drawn :

approved :

C

date:
checked :

drawn :

approved :

D

date:
checked :

drawn :

approved :

E

date:
checked :

drawn :

approved :

Scale :

1:100

Date :

Nov 2020

Drawn :

Checked :

Approved :