


Plot 3

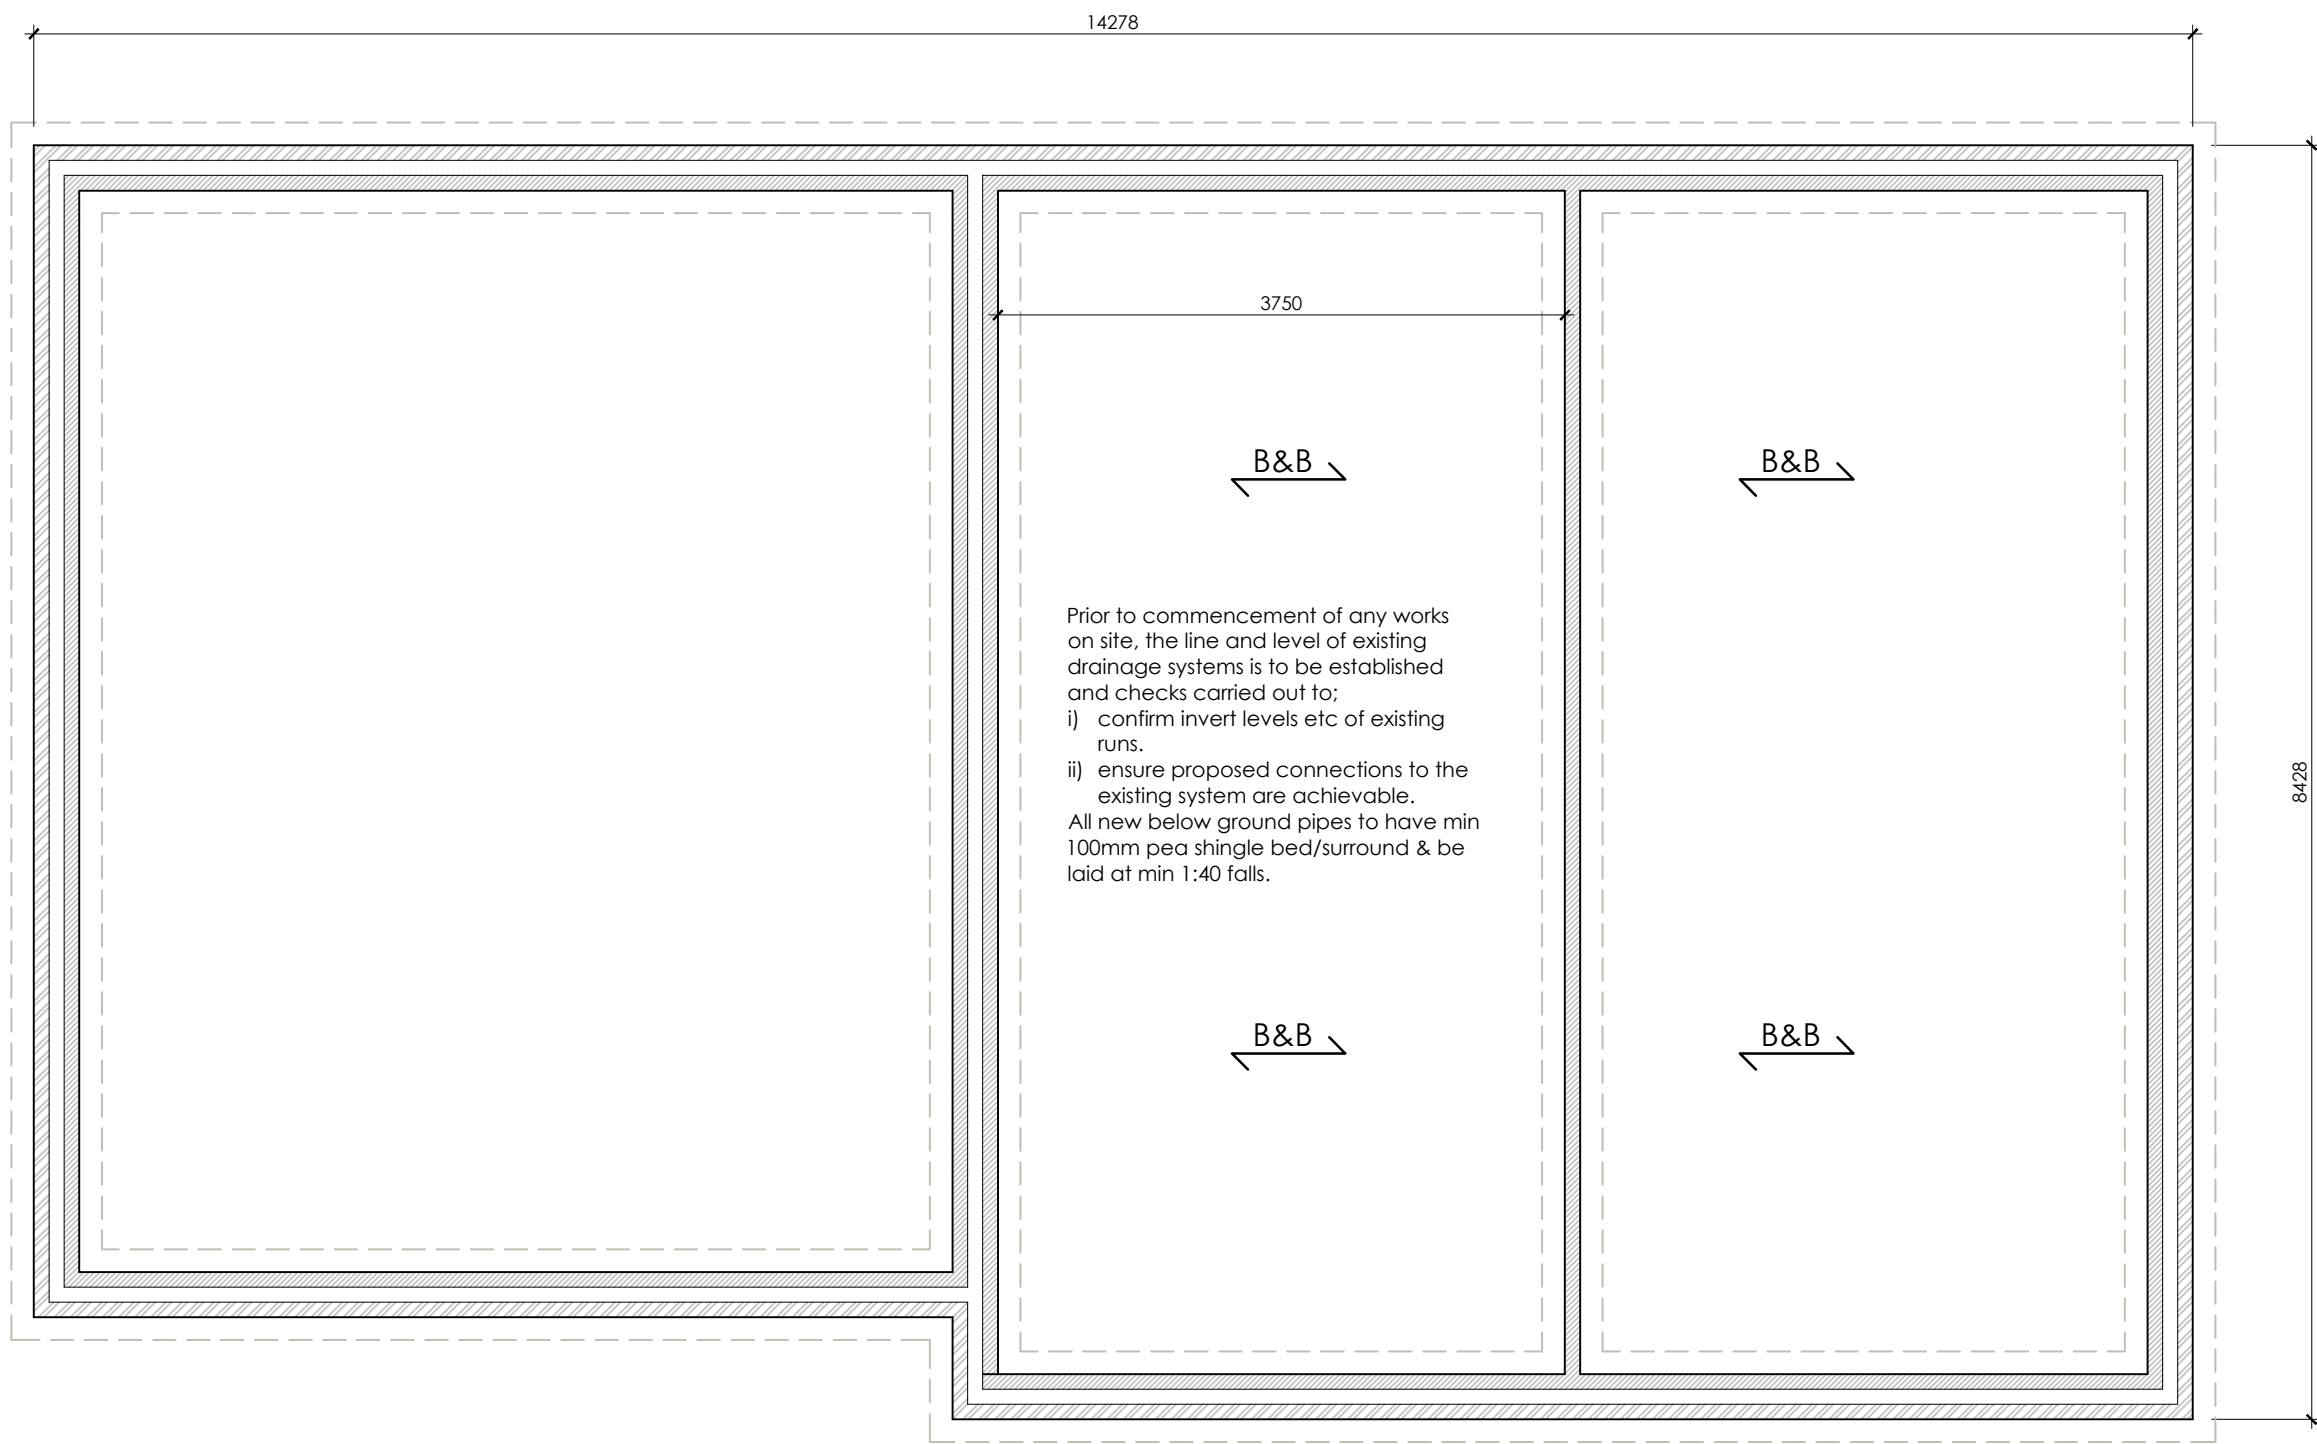


Foundation Plan

Scale 1:50




Front Elevation

Scale 1:100

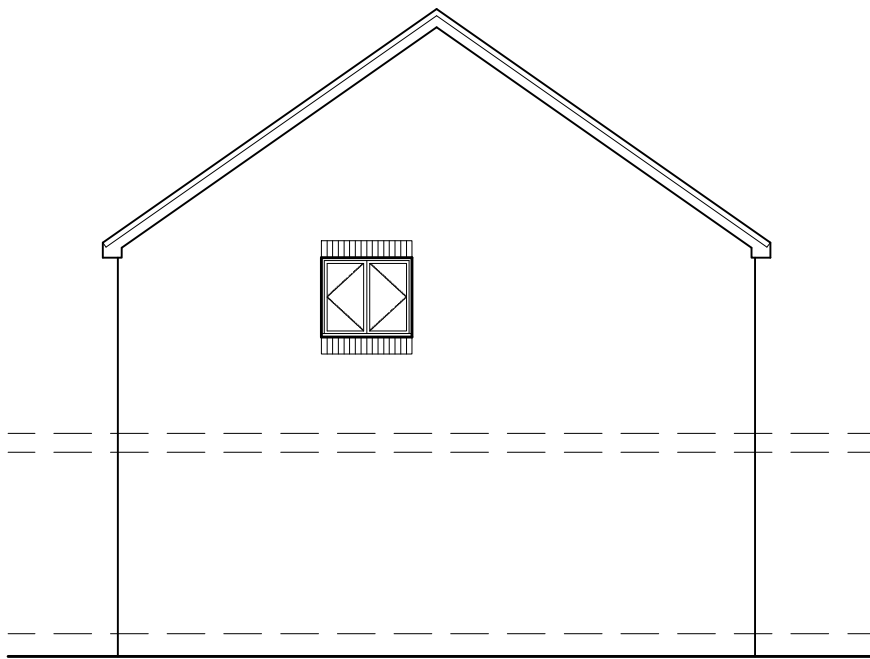


Side Elevation

Scale 1:100

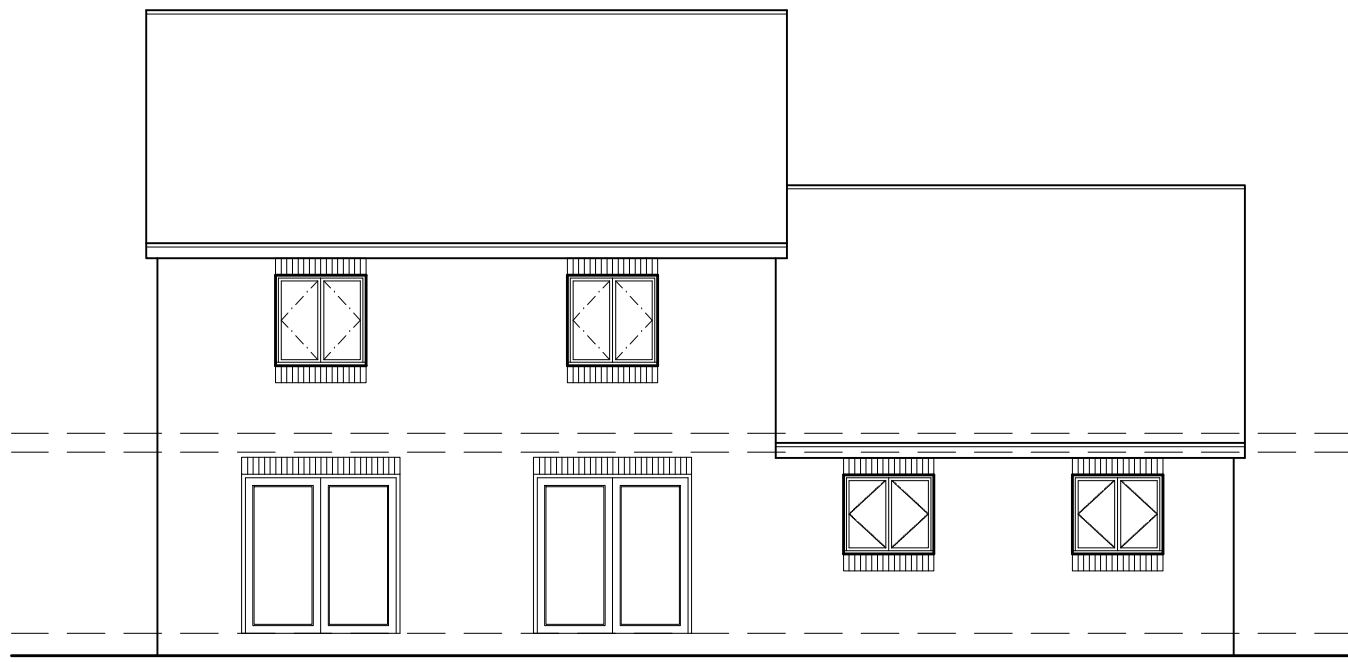


Rear Elevation

Scale 1:100

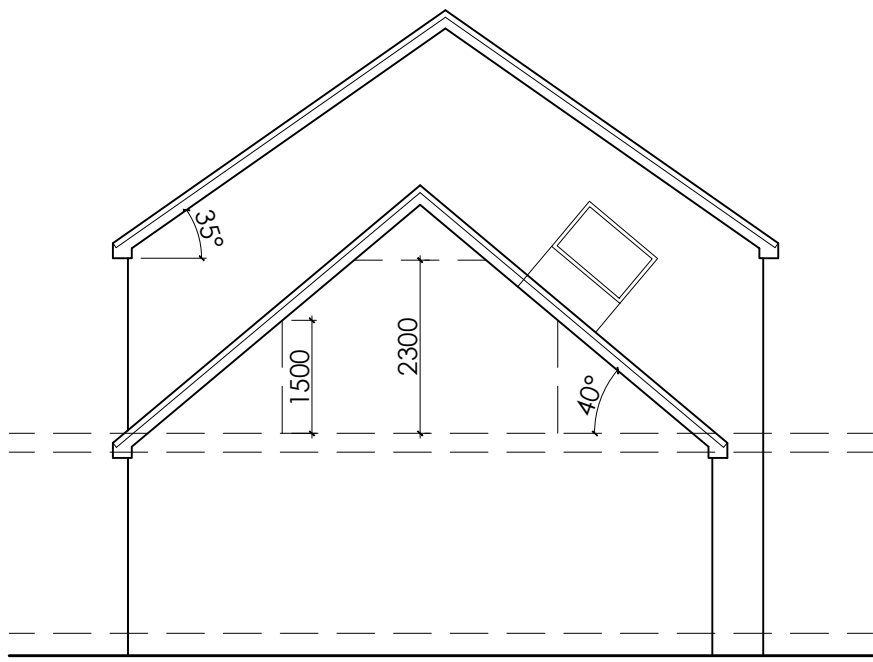


Side Elevation

Scale 1:100

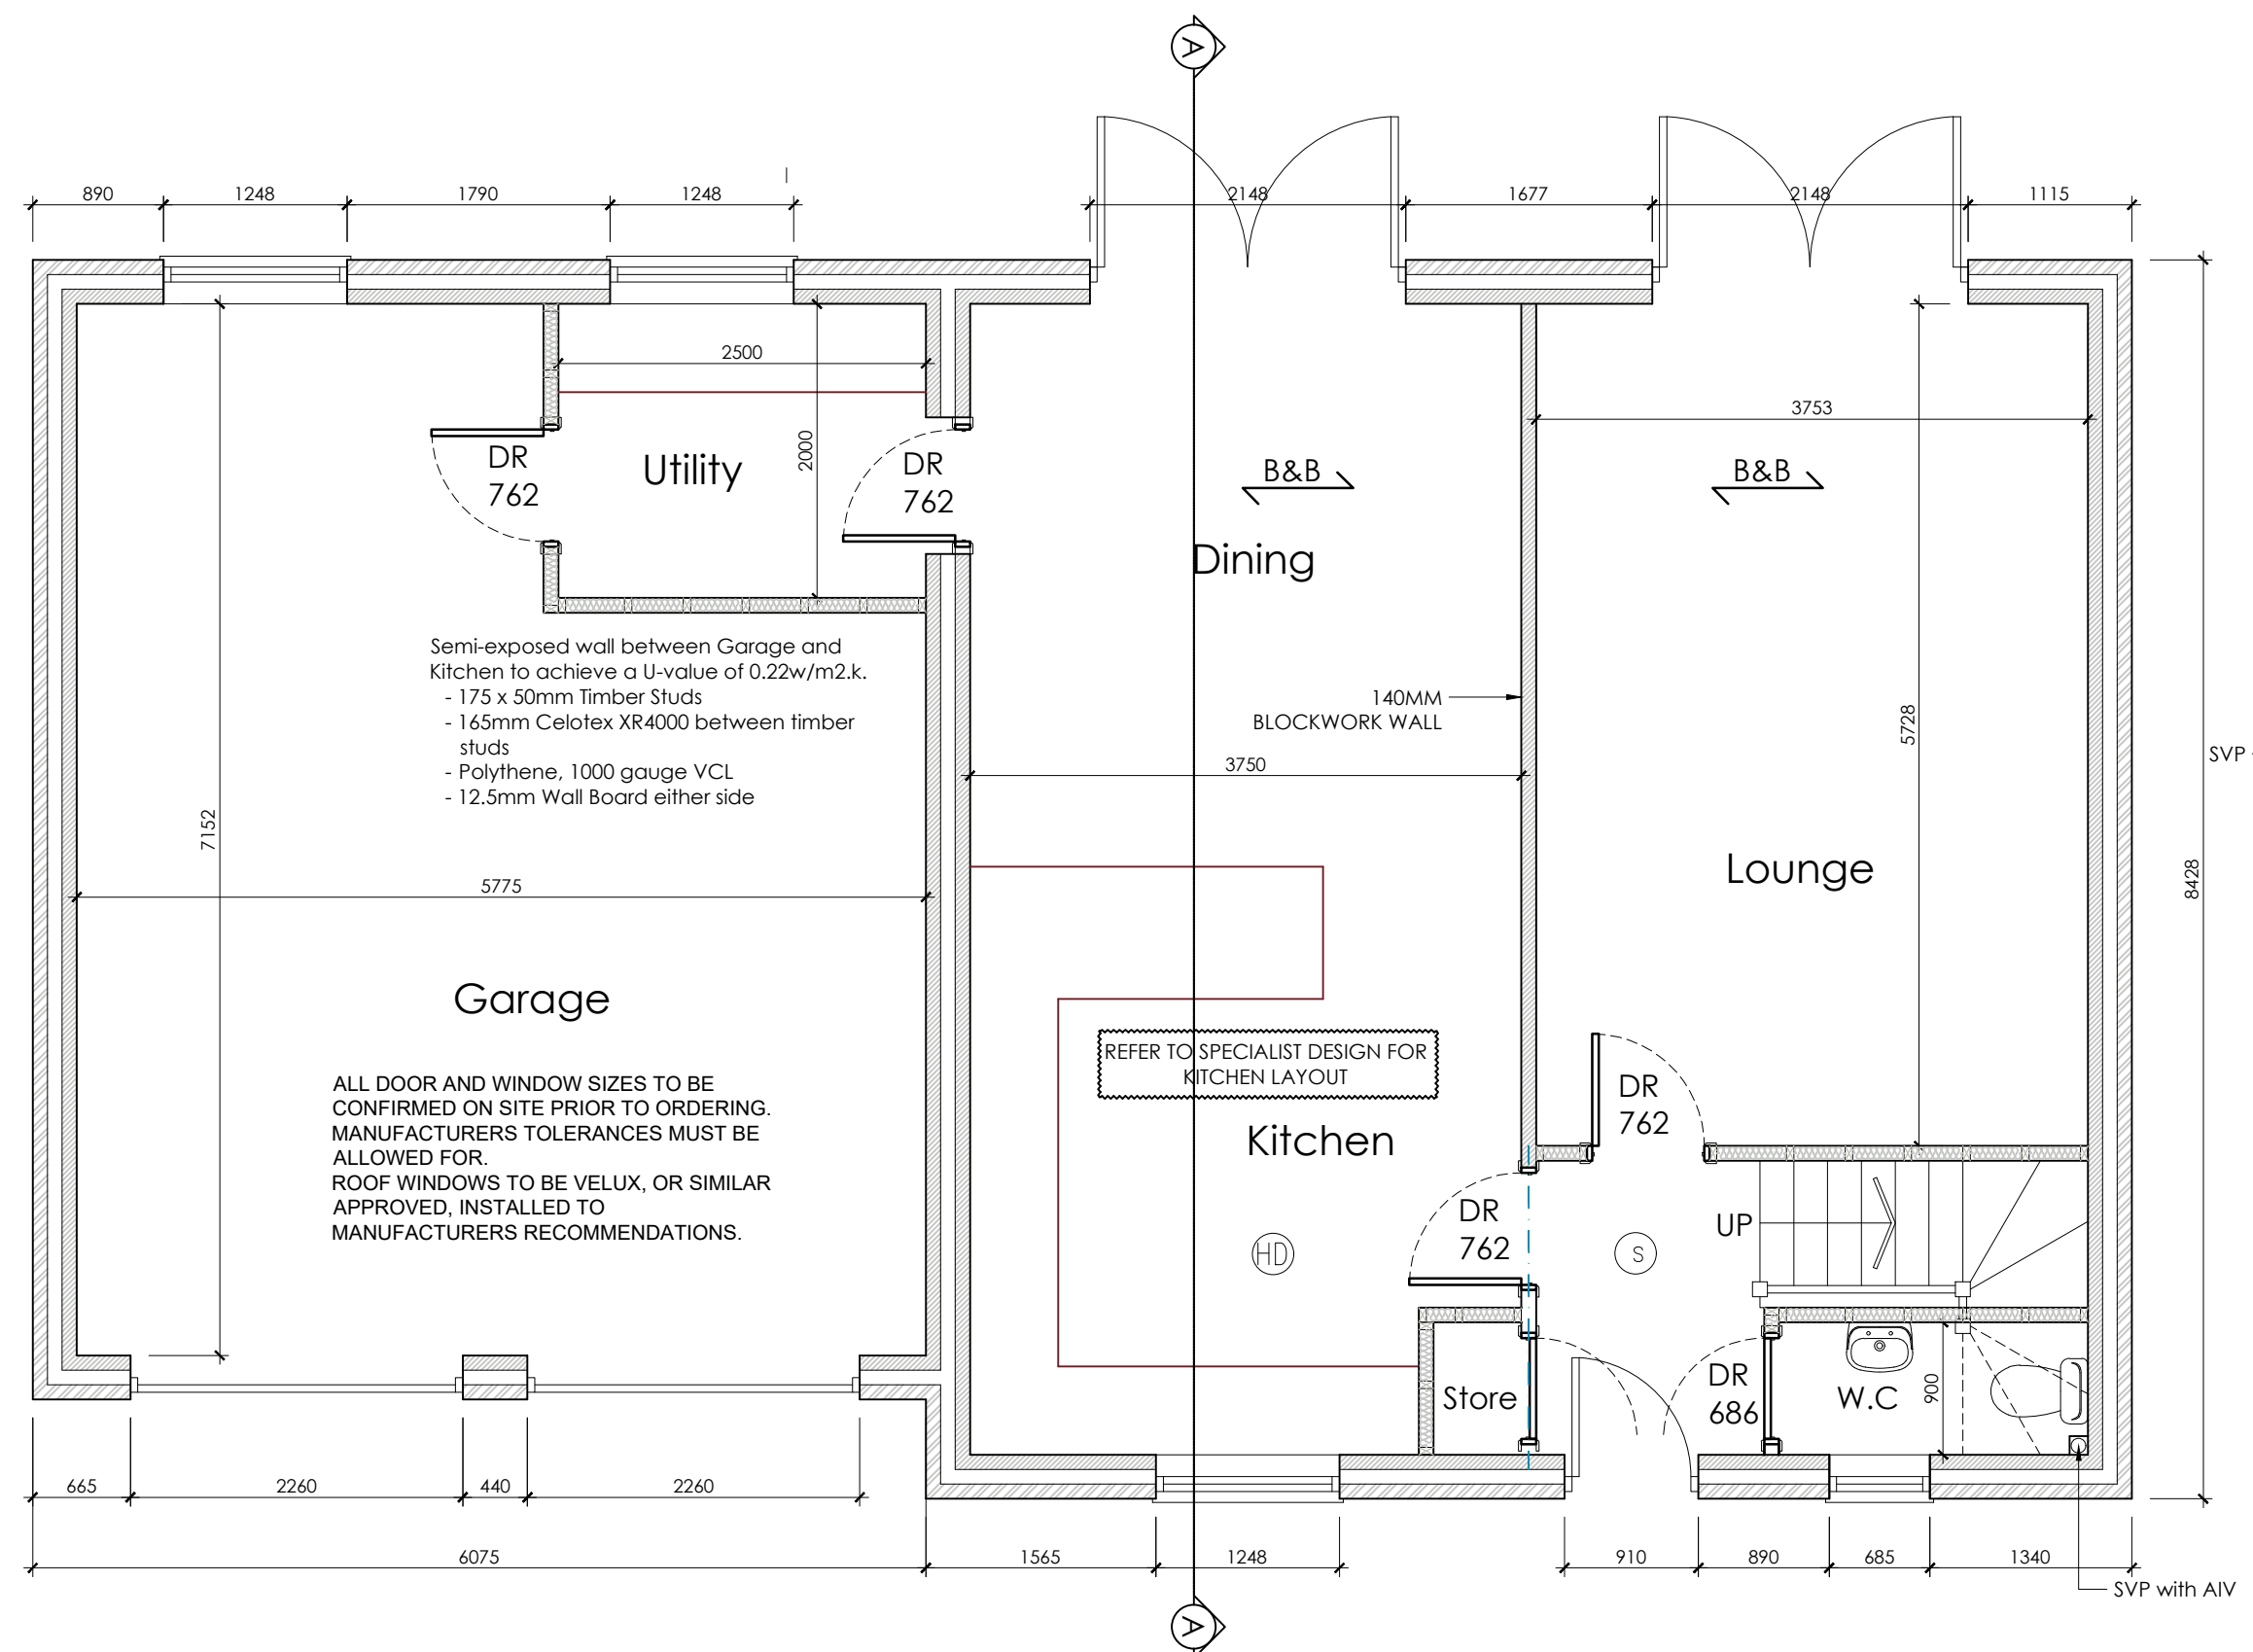

Ground Floor Plan

Scale 1:50

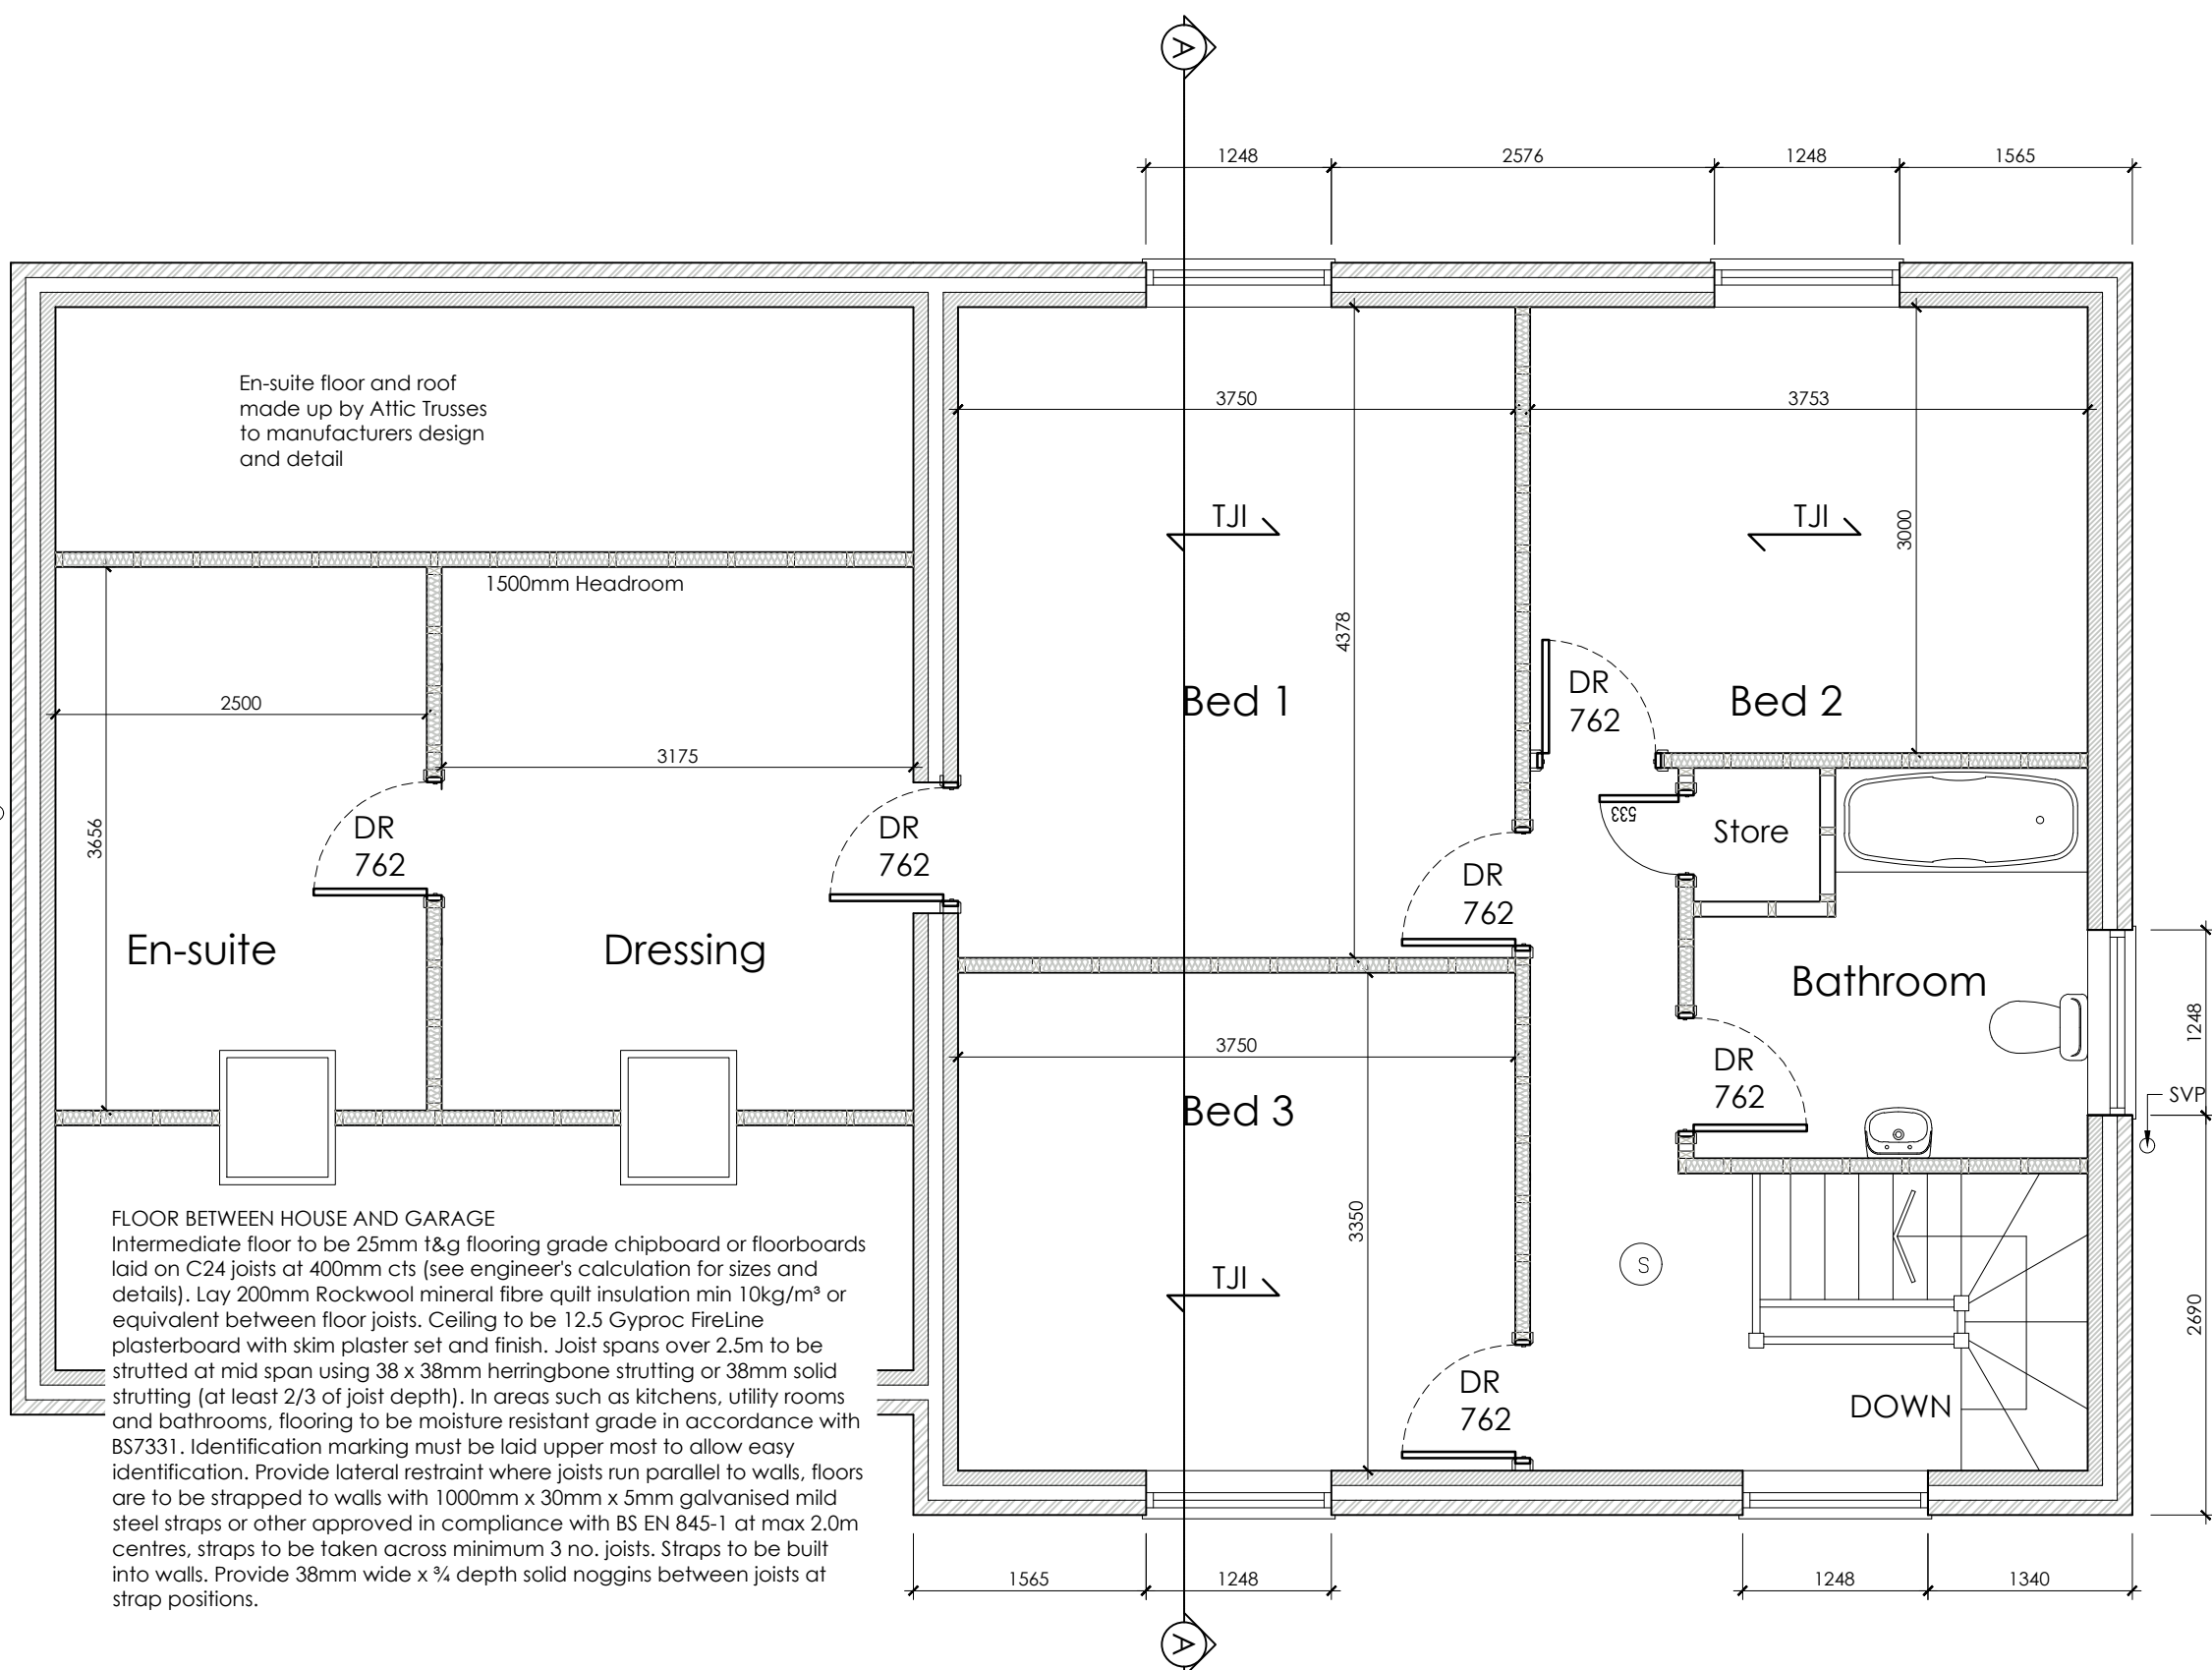

First Floor Plan

Scale 1:50

Materials

- Brickwork - Forterra Teviot Red Brick
- Roof Tiles - Marley Double Pantile
- Windows - UPVC white windows

<div><div></div><div><div>White Agus</div><div>PARTNERSHIP</div></div></div>			OFFICE ONE, 34 VICTORIA ROAD, BARNSELEY, S70 2BU			Phone: 01226 208482		
ARCHITECTURAL SERVICES			Email: info@whiteaguspартnership.co.uk Web: www.whiteaguspартnership.co.uk					
Project. RESIDENTIAL DEVELOPMENT AT GREENSIDE LANE, HOYLAND BARNSELEY			Client. FOUNTAIN DEVELOPMENT & CONSTRUCTION LTD					
Drawing Title. PLANS & ELEVATIONS			Date. SEPT 2020		Scale. 1:50 @ A1			
			Ref. 17-040		Dwg. No. 53		Rev. 	
Date	Suffix	Description	Date	Suffix	Description			