



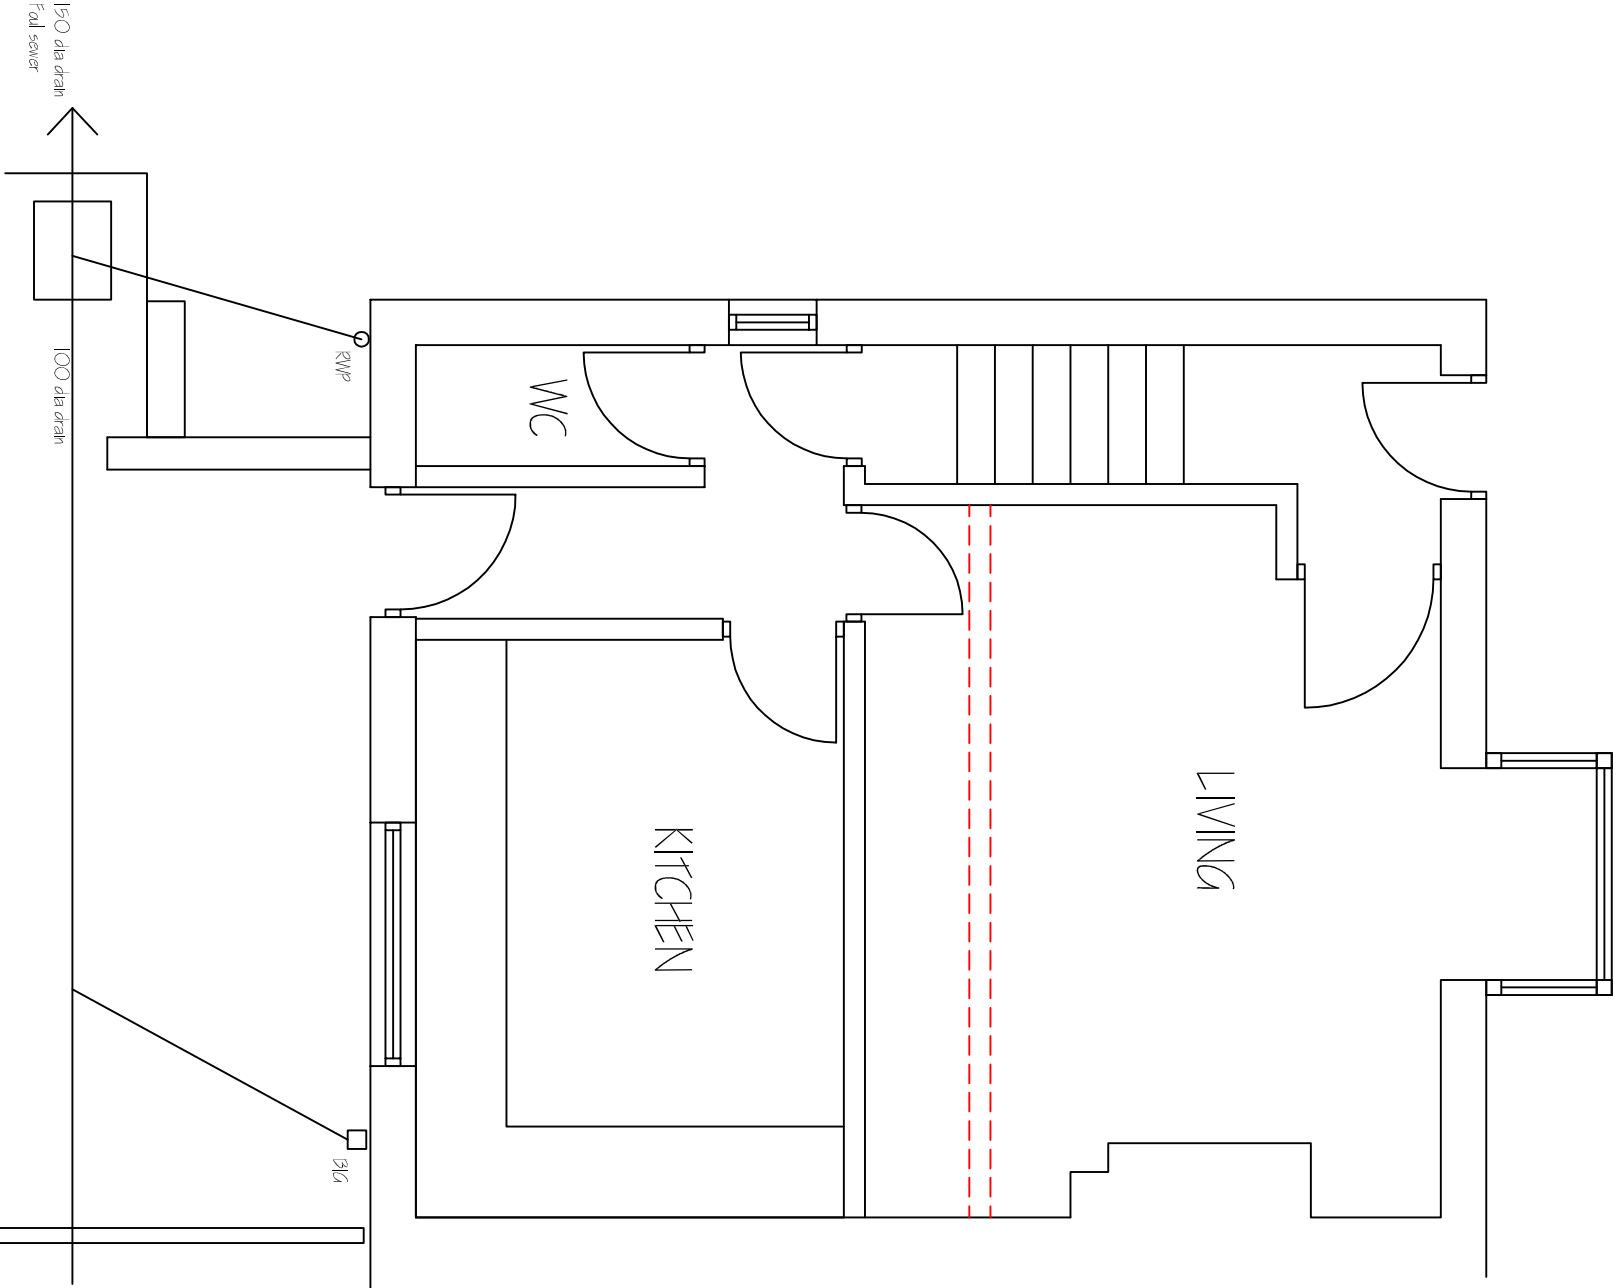

EXISTING GROUND
FLOOR PLAN 1:50

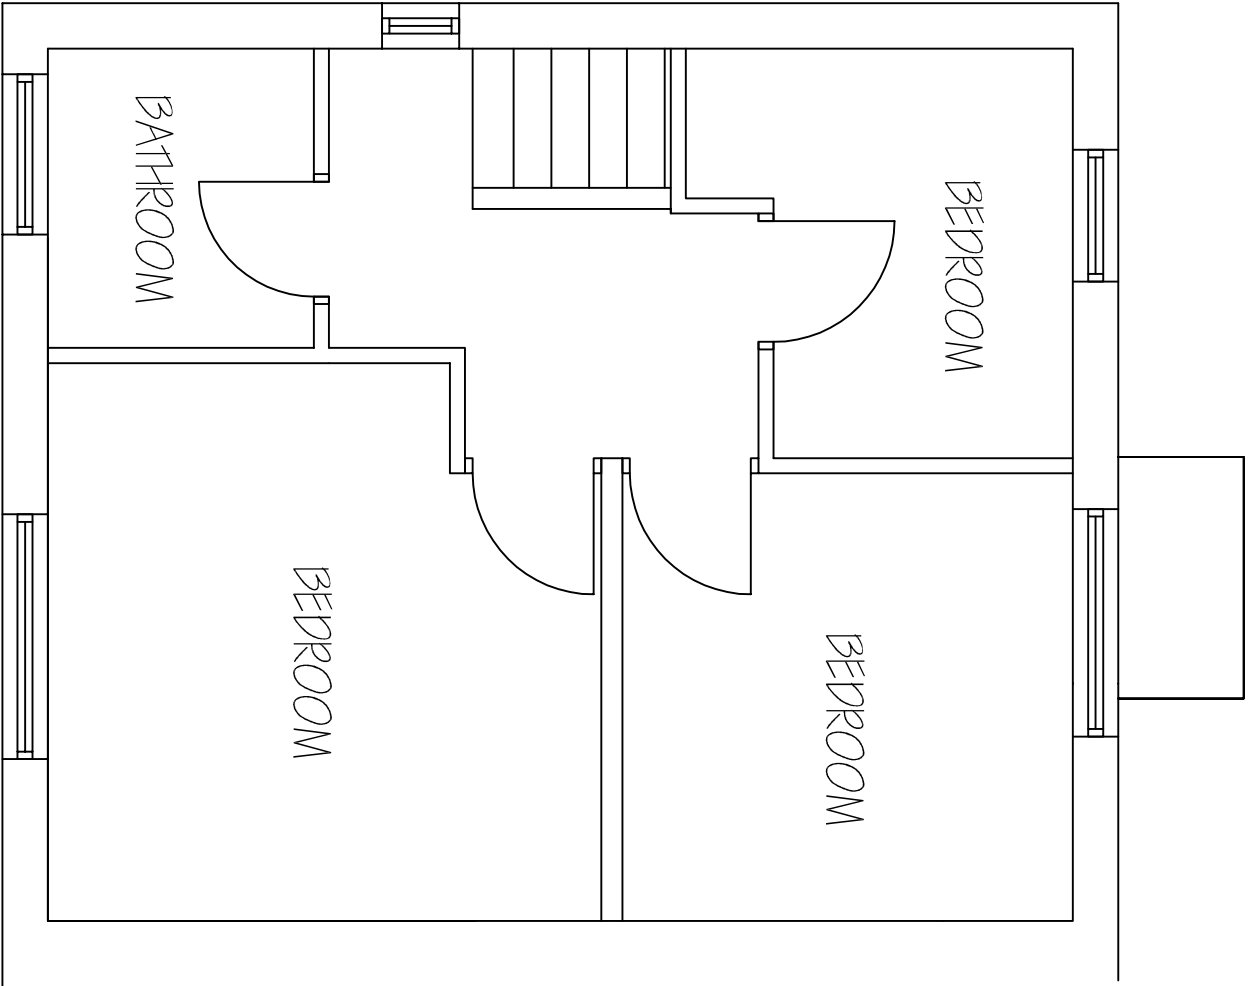

EXISTING FIRST FLOOR
PLAN 1:50

Revisions	A. A----	00-00-00
This drawing is for planning permission only and is not a construction drawing.		
Drawing Title	EXISTING-PLAN	
Job No. - Dwg No.	MCV/2014/3	-
Client:	28 STEAD LANE HOLLAND COMMON S74 0AE	
Scale:	1:50	