


Proposed West Elevation
Scale: 1:150



Proposed South Elevation
Scale: 1:150

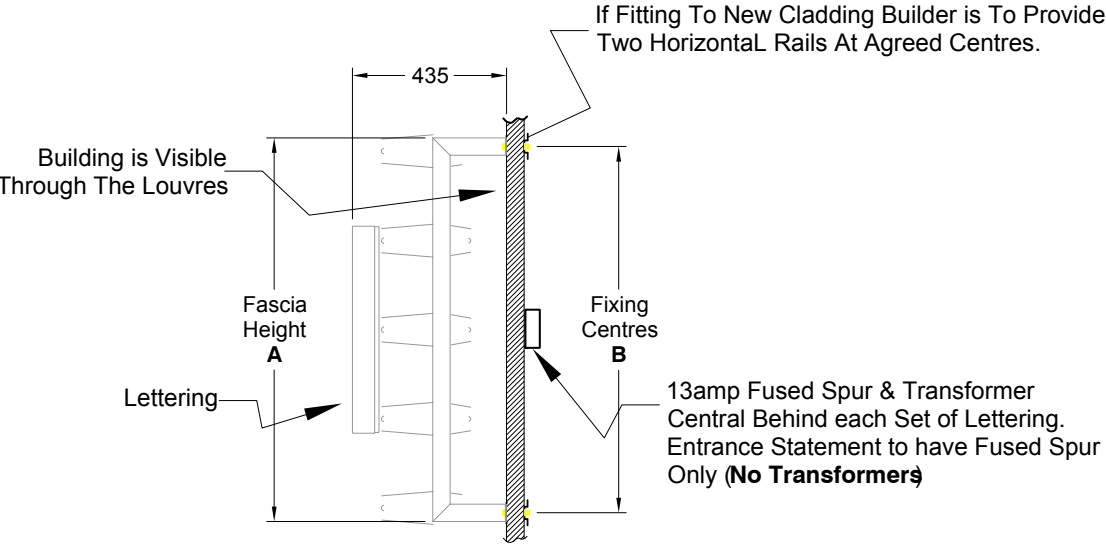

DISCRIPTION OF FASCIA	A	B	Kg/3m	DEALER NAME TEXT SIZE	NISSAN TEXT SIZE	No of LOUVRES
1000mm High (No Back Panels)	1000mm	925mm	44.6Kg	430mm	570mm	5

BUILDERS WORK (Fascia)
Provide Suitable Horizontal Support which the Louvre Brackets can be tied to.

Provide Power Supplies (PSU) to each set of Lettering.

Illumination is LED & requires the PSU to be mounted with minimal Cable run to the Sign.

PSU is to be housed directly behind each set of Lettering.

This will require Access Traps or Housing to be built where Showrooms have Ceilings which are Higher Inside than the Sign position outside.

Firemans Switches are not required

Vinyl
Manifestation
to be applied to
all showroom
glazing

Revision:
B-DP-06/06/11-Amend scheme to Option A

Client:




Site Address: Pentagon Nissan
Claycliffe Road
Barough Green
Barnsley
South Yorkshire

Dwg Ref: N-080 - 111200
Dwg No: 1/4
Dwg Scale: AS SHOWN_@_A3
Date: 31/05/11 Revision: B
Drawn: DP Checked:




Olympia House Telephone:
Lockwood Court 0113 270 5595
Middleton Grove Facsimile:
Leeds 0113 277 1143
LS11 5TY E-mail:
United Kingdom postbox@futurama.ltd.uk

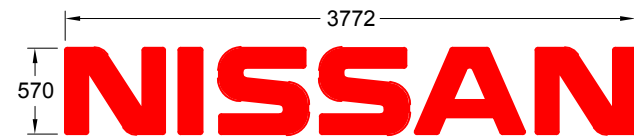

Signs B & E
NISSAN WORDMARK
Size 2 570mm (1000mm fascia)
Individual formed letters.
Aluminium cabinet painted to match Sunrise Silver.
External acrylic/polycarbonate faces to match PMS200,
illuminated with red LEDs.
Scale 1:50



Sign C
DEALER NAME
Size 1 430mm (1000mm fascia)
Individual formed letters.
Aluminium cabinet painted to match RAL 7021 .
White external acrylic/polycarbonate faces, illuminated
with white LEDs.
Scale 1:50

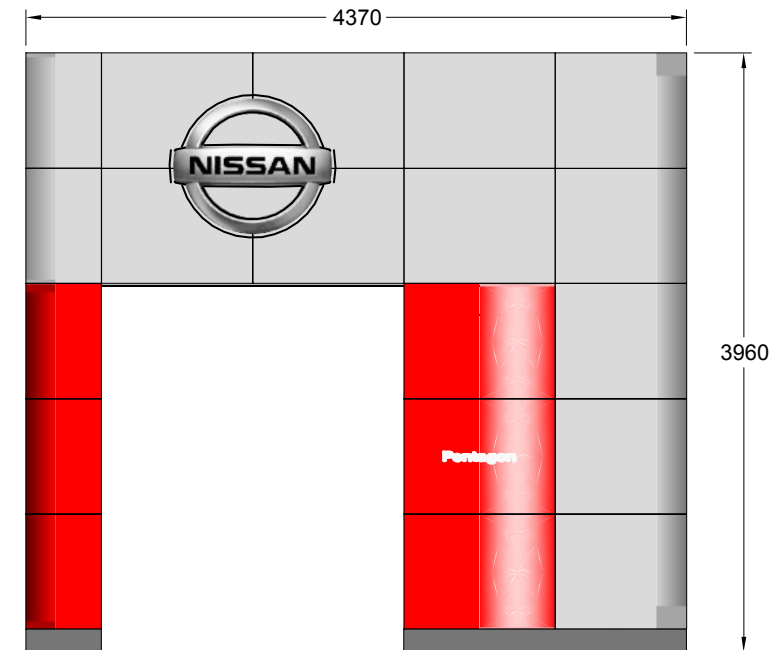

Sign F
NISSAN ENTRANCE STATEMENT
Scale 1:50

Revision:
B-DP-06/06/11-Amend scheme to Option A

Client:



Site Address: Pentagon Nissan
Claycliffe Road
Barough Green
Barnsley
South Yorkshire

Dwg Ref: N-080 - 111200

Dwg No: 2/4

Dwg Scale: AS SHOWN_@_A3

Date: 31/05/11 Revision: B


Drawn: DP Checked:

delivering
branded
environments™




Olympia House Telephone:
Lockwood Court 0113 270 5595
Middleton Grove Facsimile:
Leeds 0113 277 1143
LS11 5TY E-mail:
United Kingdom postbox@futura.ltd.uk


© Copyright Design

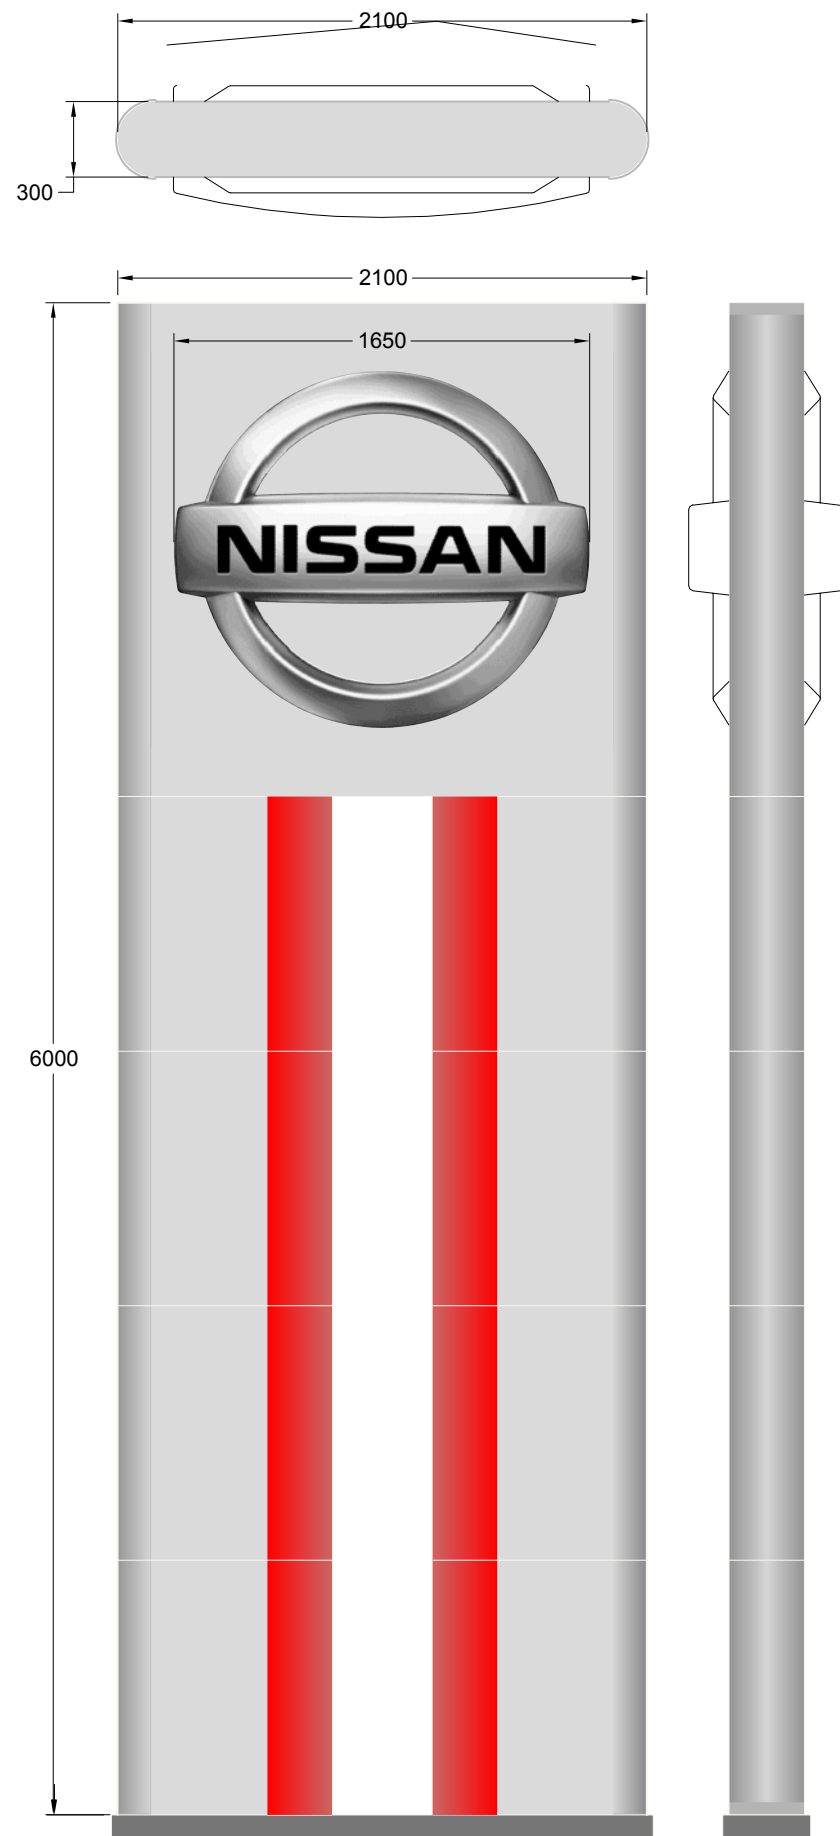

Sign P
6M Pylon
Scale 1:30

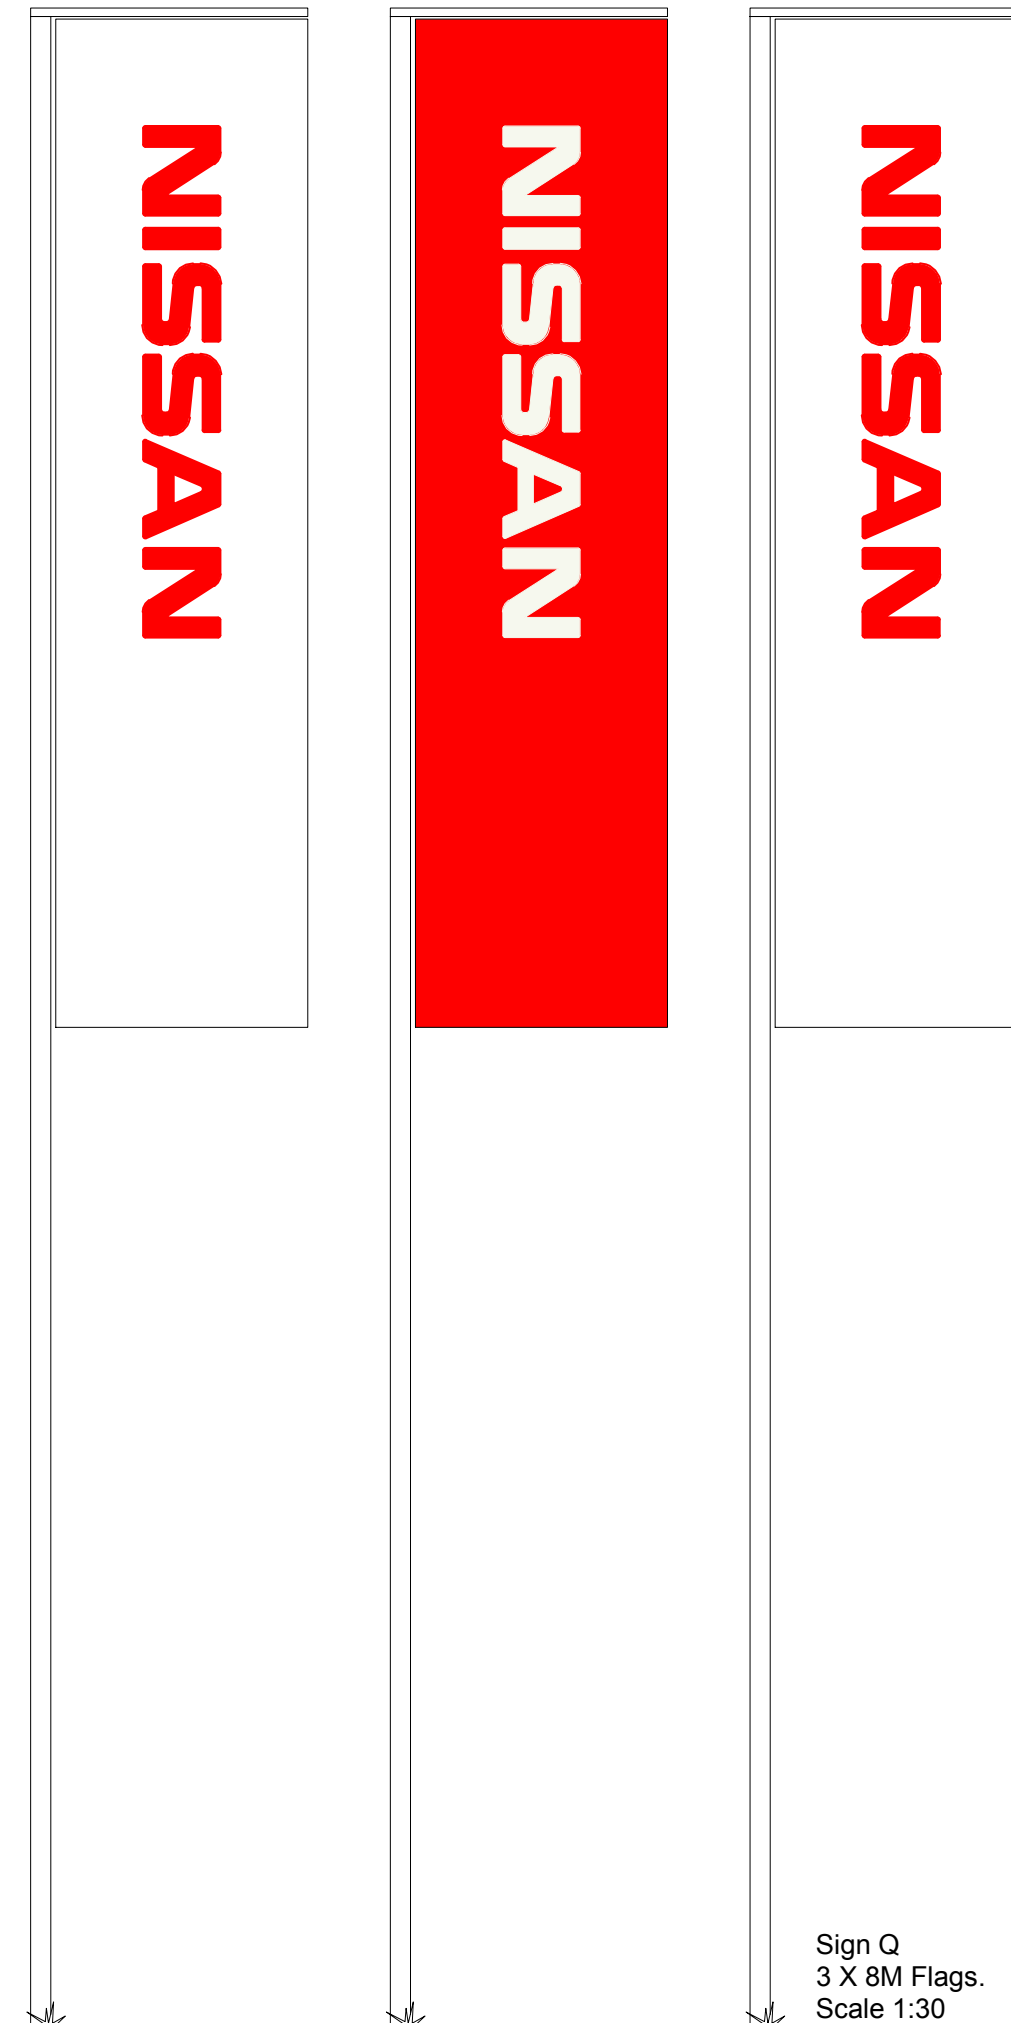

Sign Q
3 X 8M Flags.
Scale 1:30

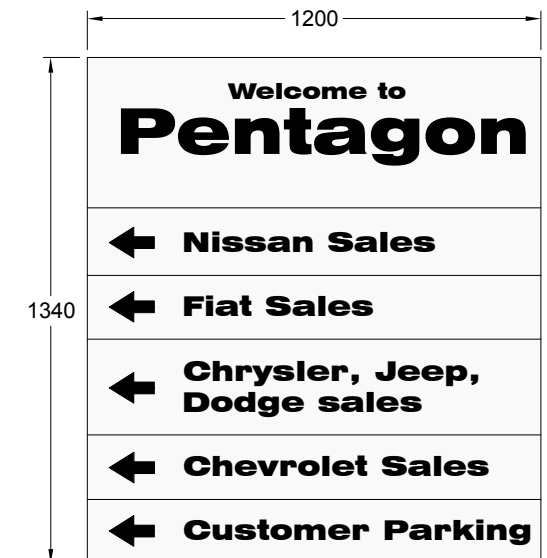

Sign S
Aluminium tray panel sign with
full back tray and vinyl display.
Scale 1:20

Revision:
B-DP-06/06/11-Amend scheme to Option A

Client:



Site Address: Pentagon Nissan
Claycliffe Road
Barough Green
Barnsley
South Yorkshire

Dwg Ref: N-080 - 111200

Dwg No: 3/4

Dwg Scale: AS SHOWN_@_A3

Date: 31/05/11 Revision: B

Drawn: DP Checked:


delivering
branded
environments™



Olympia House Telephone:
Lockwood Court 0113 270 5595
Middleton Grove Facsimile:
Leeds 0113 277 1143
LS11 5TY E-mail:
United Kingdom postbox@futura.ltd.uk

© Copyright Design

Site Plan
NTS

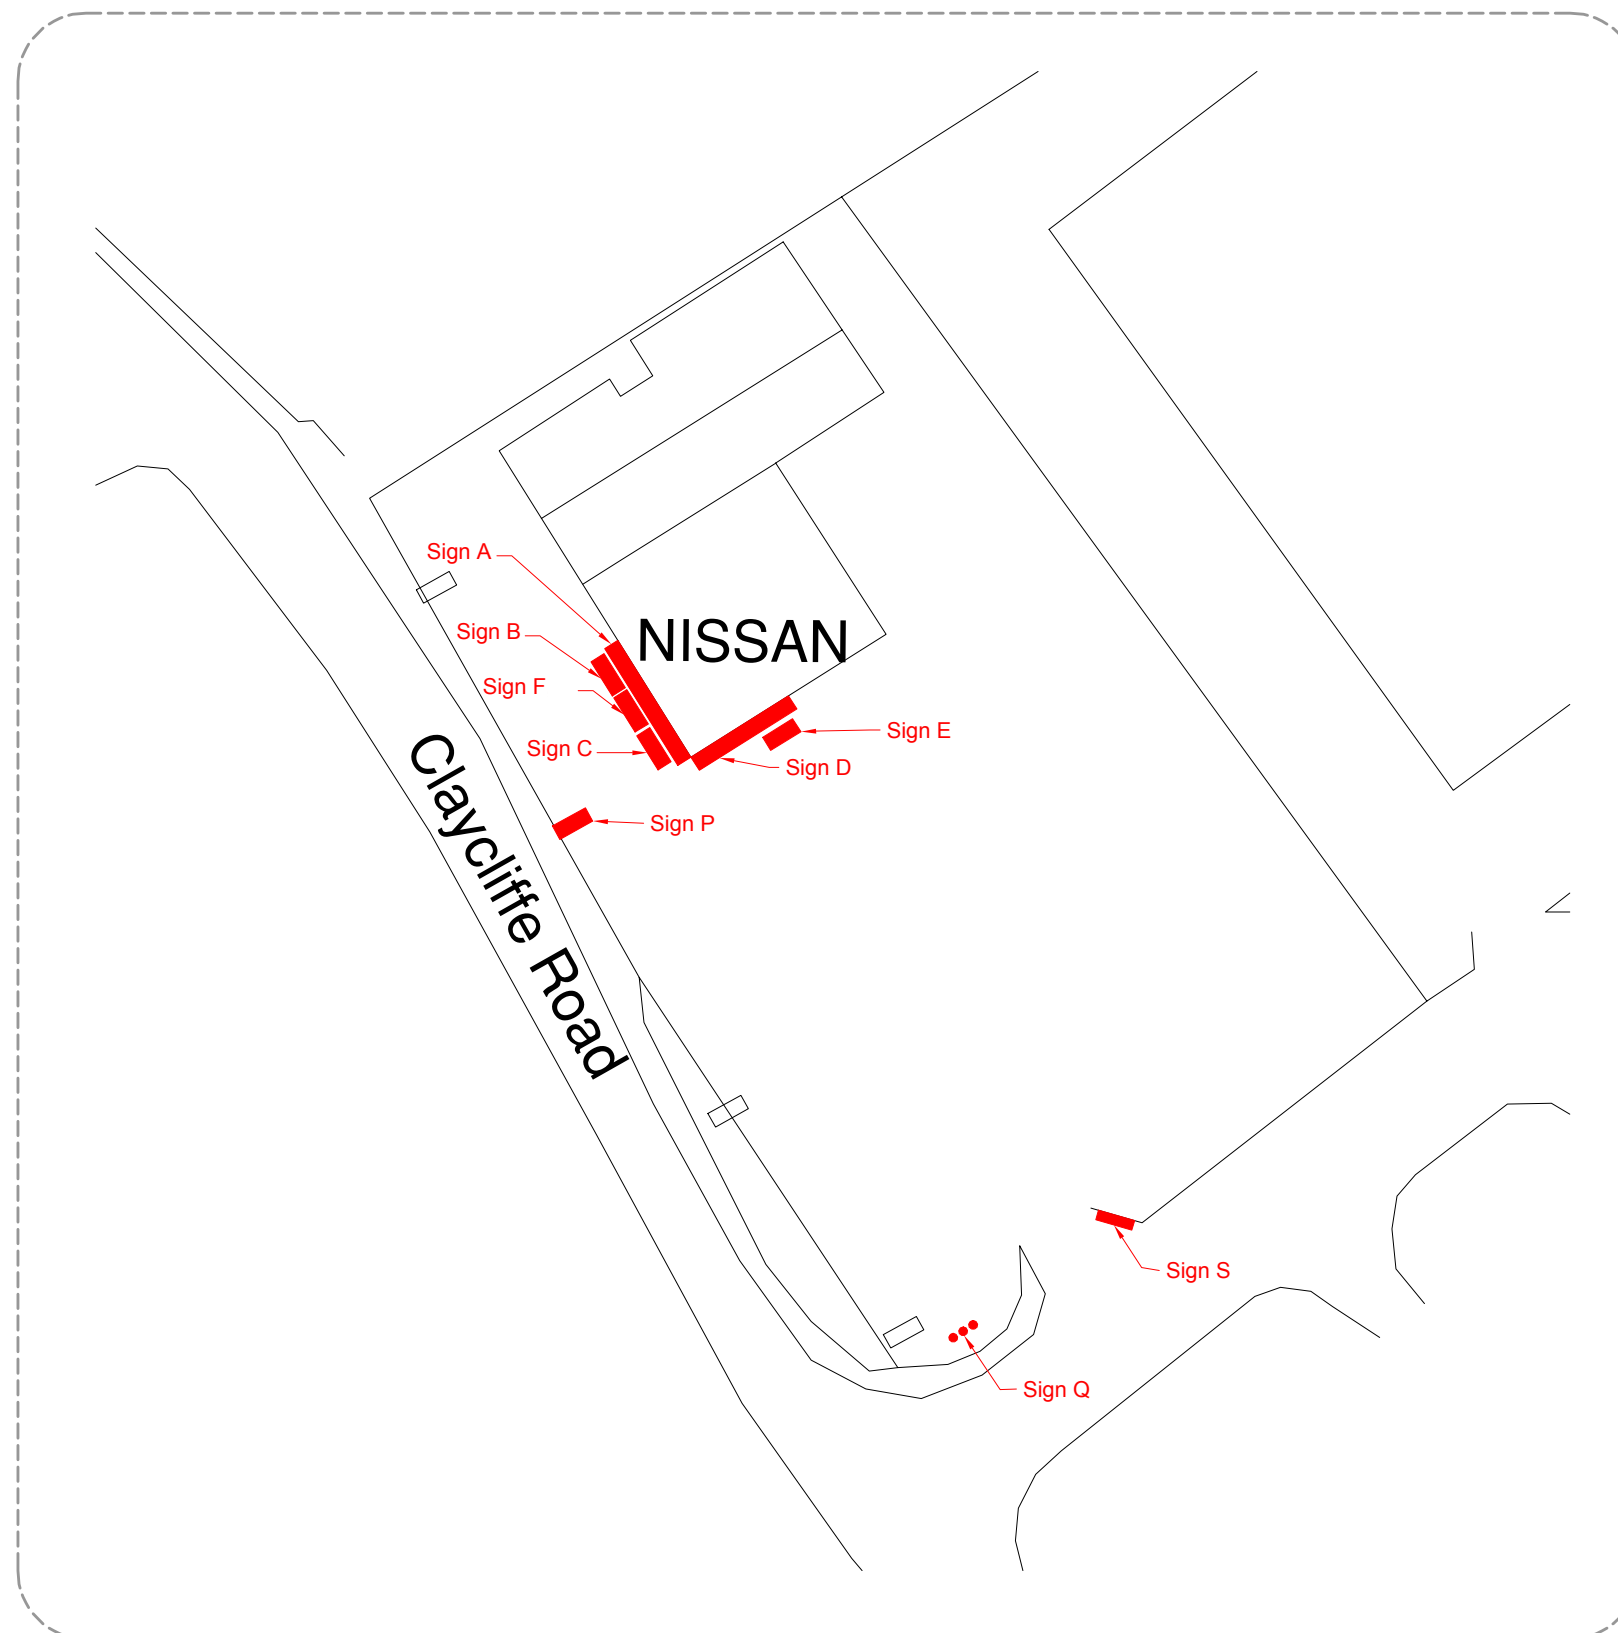

Revision:
B-DP-06/06/11-Amend scheme to Option A

Client:



Site Address: Pentagon Nissan
Claycliffe Road
Barough Green
Barnsley
South Yorkshire

Dwg Ref: N-080 - 111200

Dwg No: 4/4

Dwg Scale: AS SHOWN_@_A3

Date: 31/05/11 Revision: B

Drawn: DP Checked:

delivering
branded
environments™



Olympia House Telephone:
Lockwood Court 0113 270 5595
Middleton Grove Facsimile:
Leeds 0113 277 1143
LS11 5TY E-mail:
United Kingdom postbox@futura.ltd.uk

© Copyright Design