



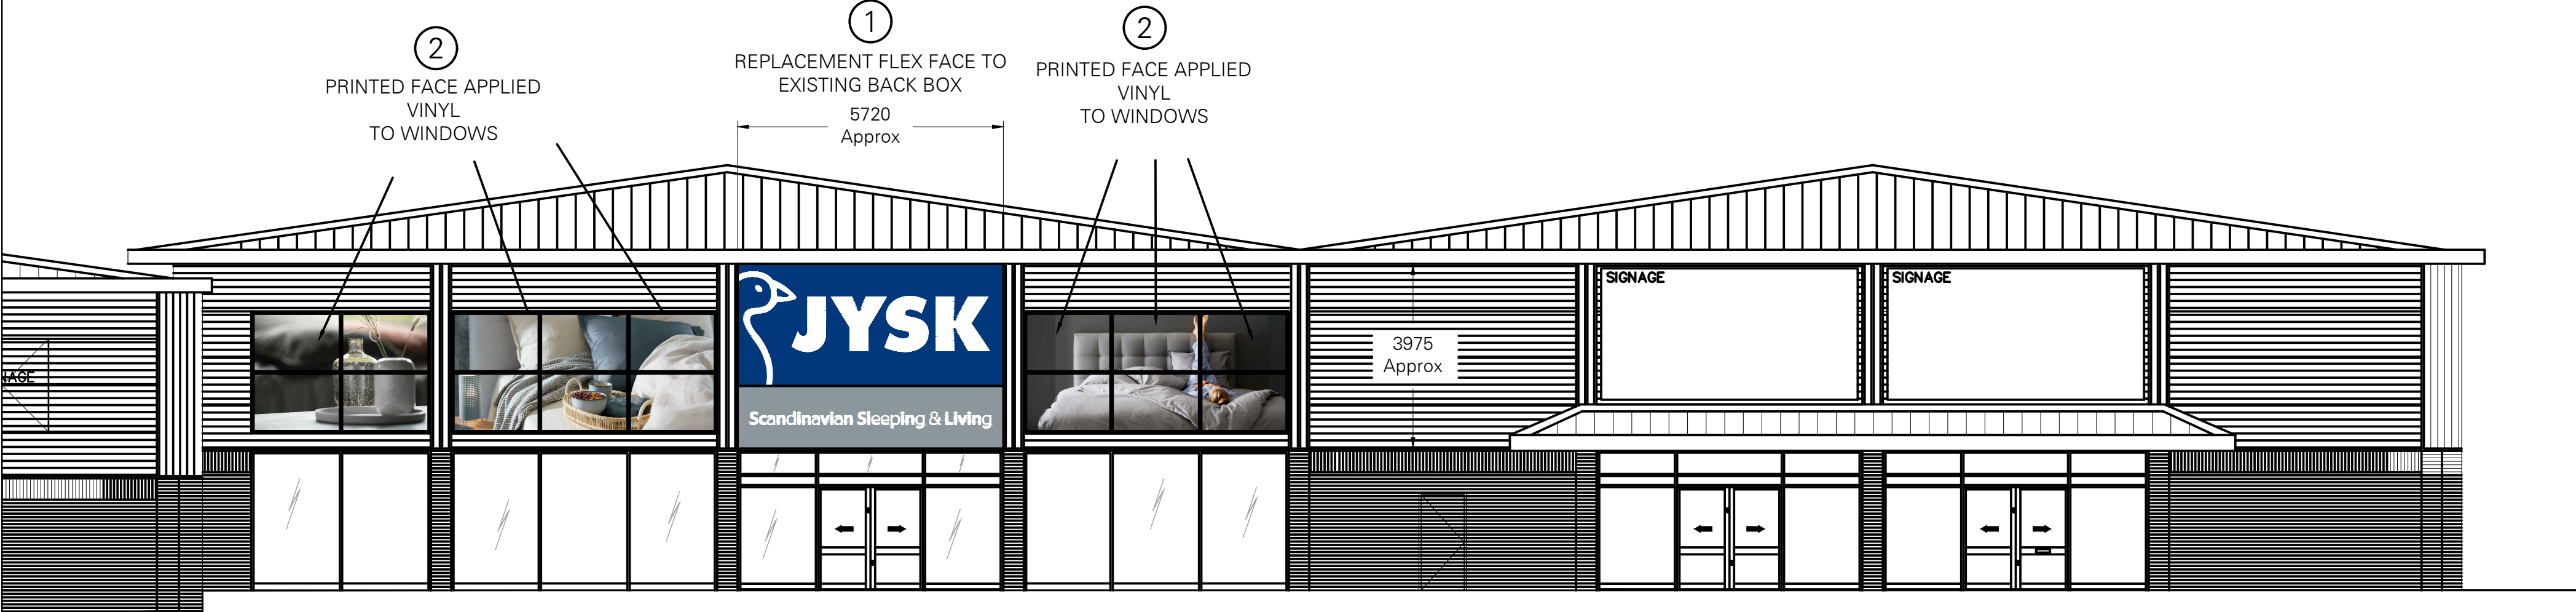

PROPOSED FRONT ELEVATION

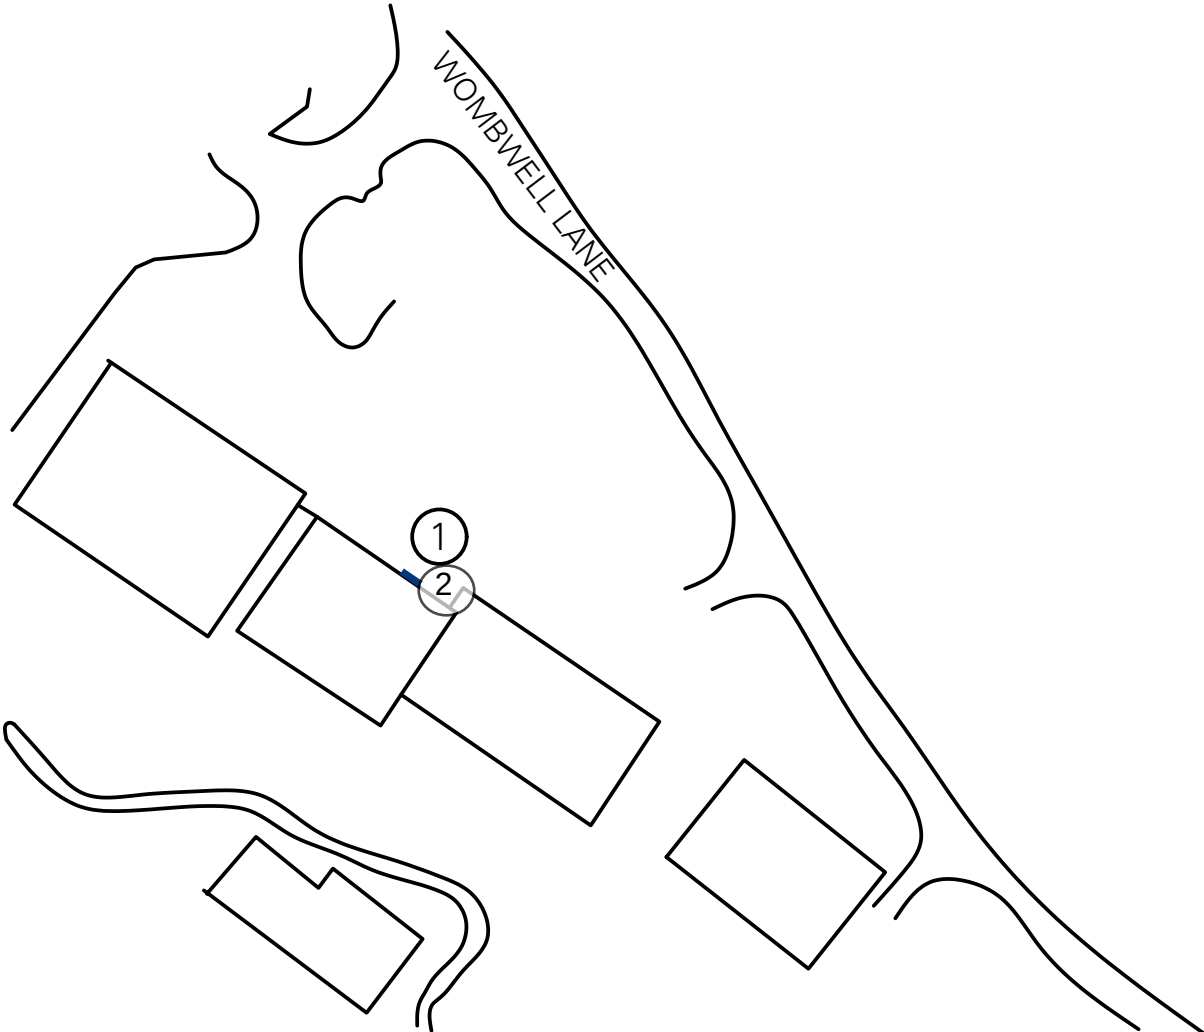

Tolerance ±	
Drg No	JYSK 001 (A)
Date	12/10/2021
Drawn By	PDT
Checked By	

Revisions	Date
A) VINYL GRAPHICS FOR WINDOWS ADDED	04/11/2021 PDT

		DEALER
Date		
Signature		
Signed By		

Project
JYSK
WOMBWELL LANE
BARNSELEY
SOUTH YORKSHIRE

Title
NEW PROPOSAL